


SHDC
Planning & Development

13 DEC 2004

Ref: 1632/04

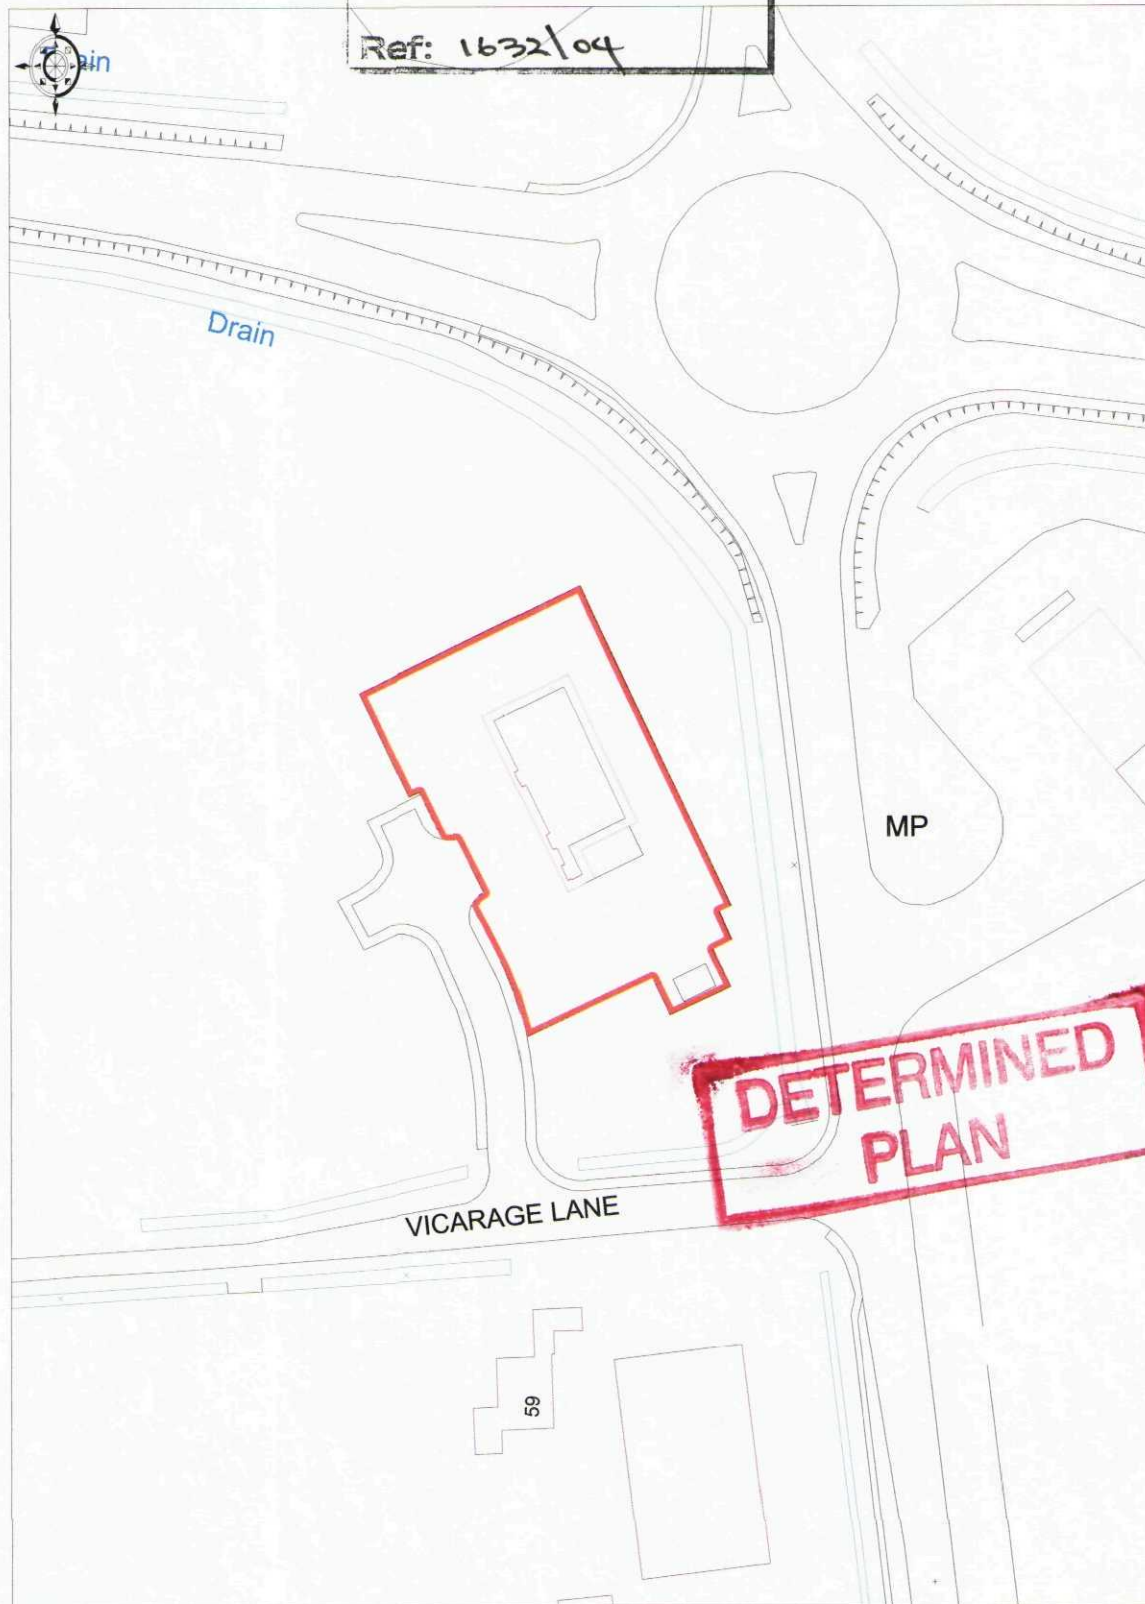

© Crown copyright 2004. All rights reserved. Licence Number 100020449. Survey Scale - 1:2500 Plotted Scale - 1:1250

HDL 1 - Site Location Plan
McDonald's Restaurant, Vicarage Lane, Long Sutton