


COPY Sit

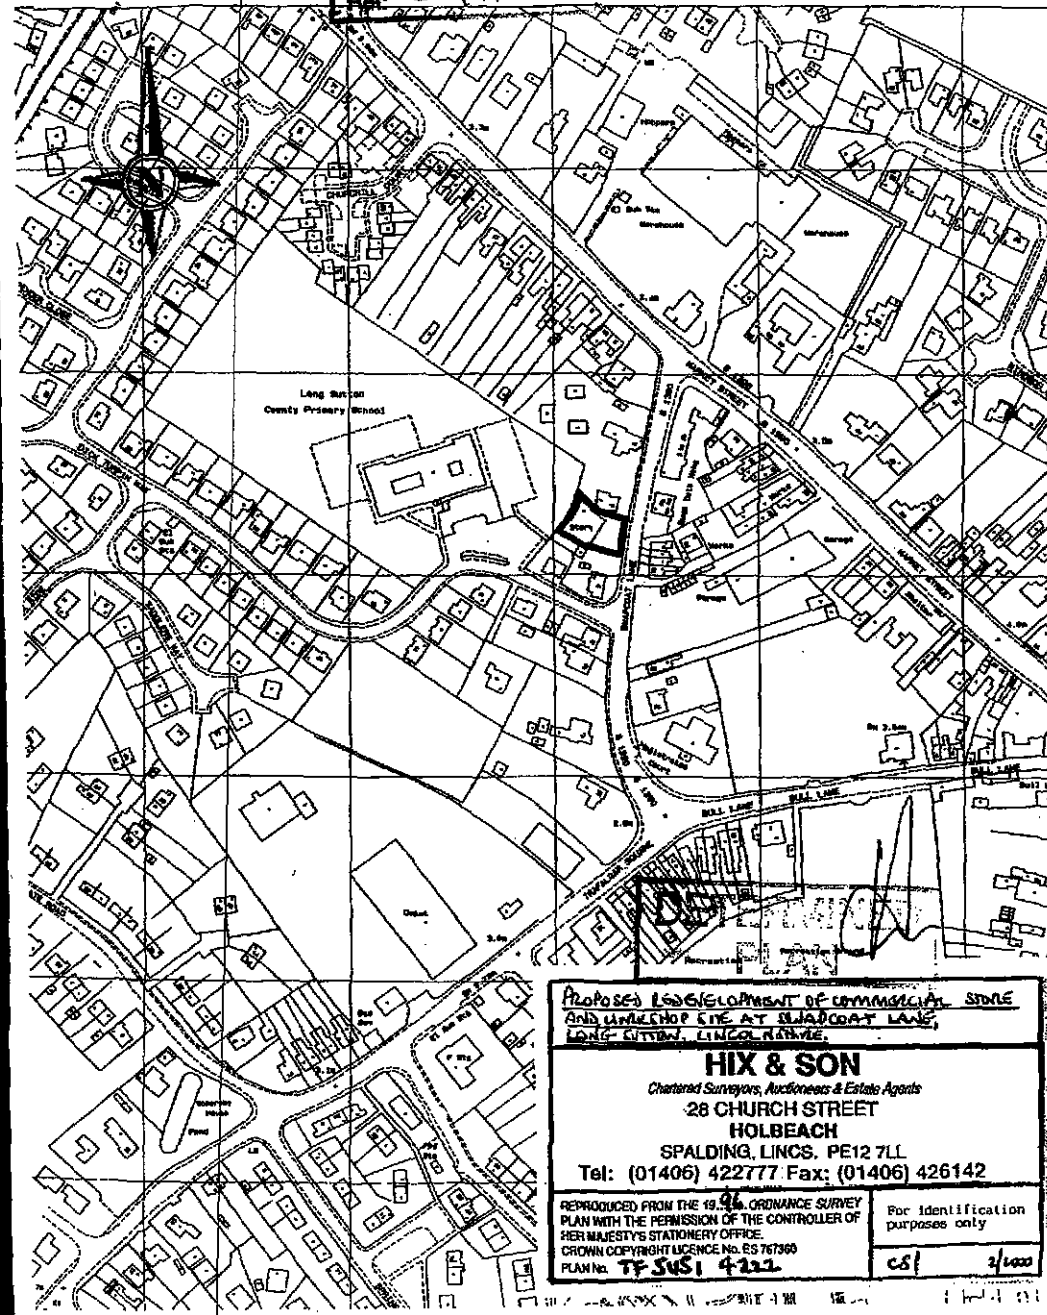

DETERMINED
PLAN

PROPOSED DEVELOPMENT OF COMMERCIAL STORE AND WORKSHOP SITE AT BLADCOAT LANE, LONG SUTTON, LINCOLNSHIRE

1996

HIX & SON
Chartered Surveyors, Auctioneers & Estate Agents
28 CHURCH STREET
HOLBEACH
SPALDING, Lincs. PE12 7LL
Tel: (01406) 422777 Fax: (01406) 426142

REPRODUCED FROM THE 1996 ORDNANCE SURVEY PLAN WITH THE PERMISSION OF THE CONTROLLER OF HER MAJESTY'S STATIONERY OFFICE
CROWN COPYRIGHT LICENCE No. ES 767360
PLAN No. **TF 5451 4222**


For identification purposes only

CS 1 2/1000

Ordnance Survey •
Superplan Data •

© Crown Copyright 2007

Reproduction in whole or in part is prohibited
without the prior permission of Ordnance Survey.

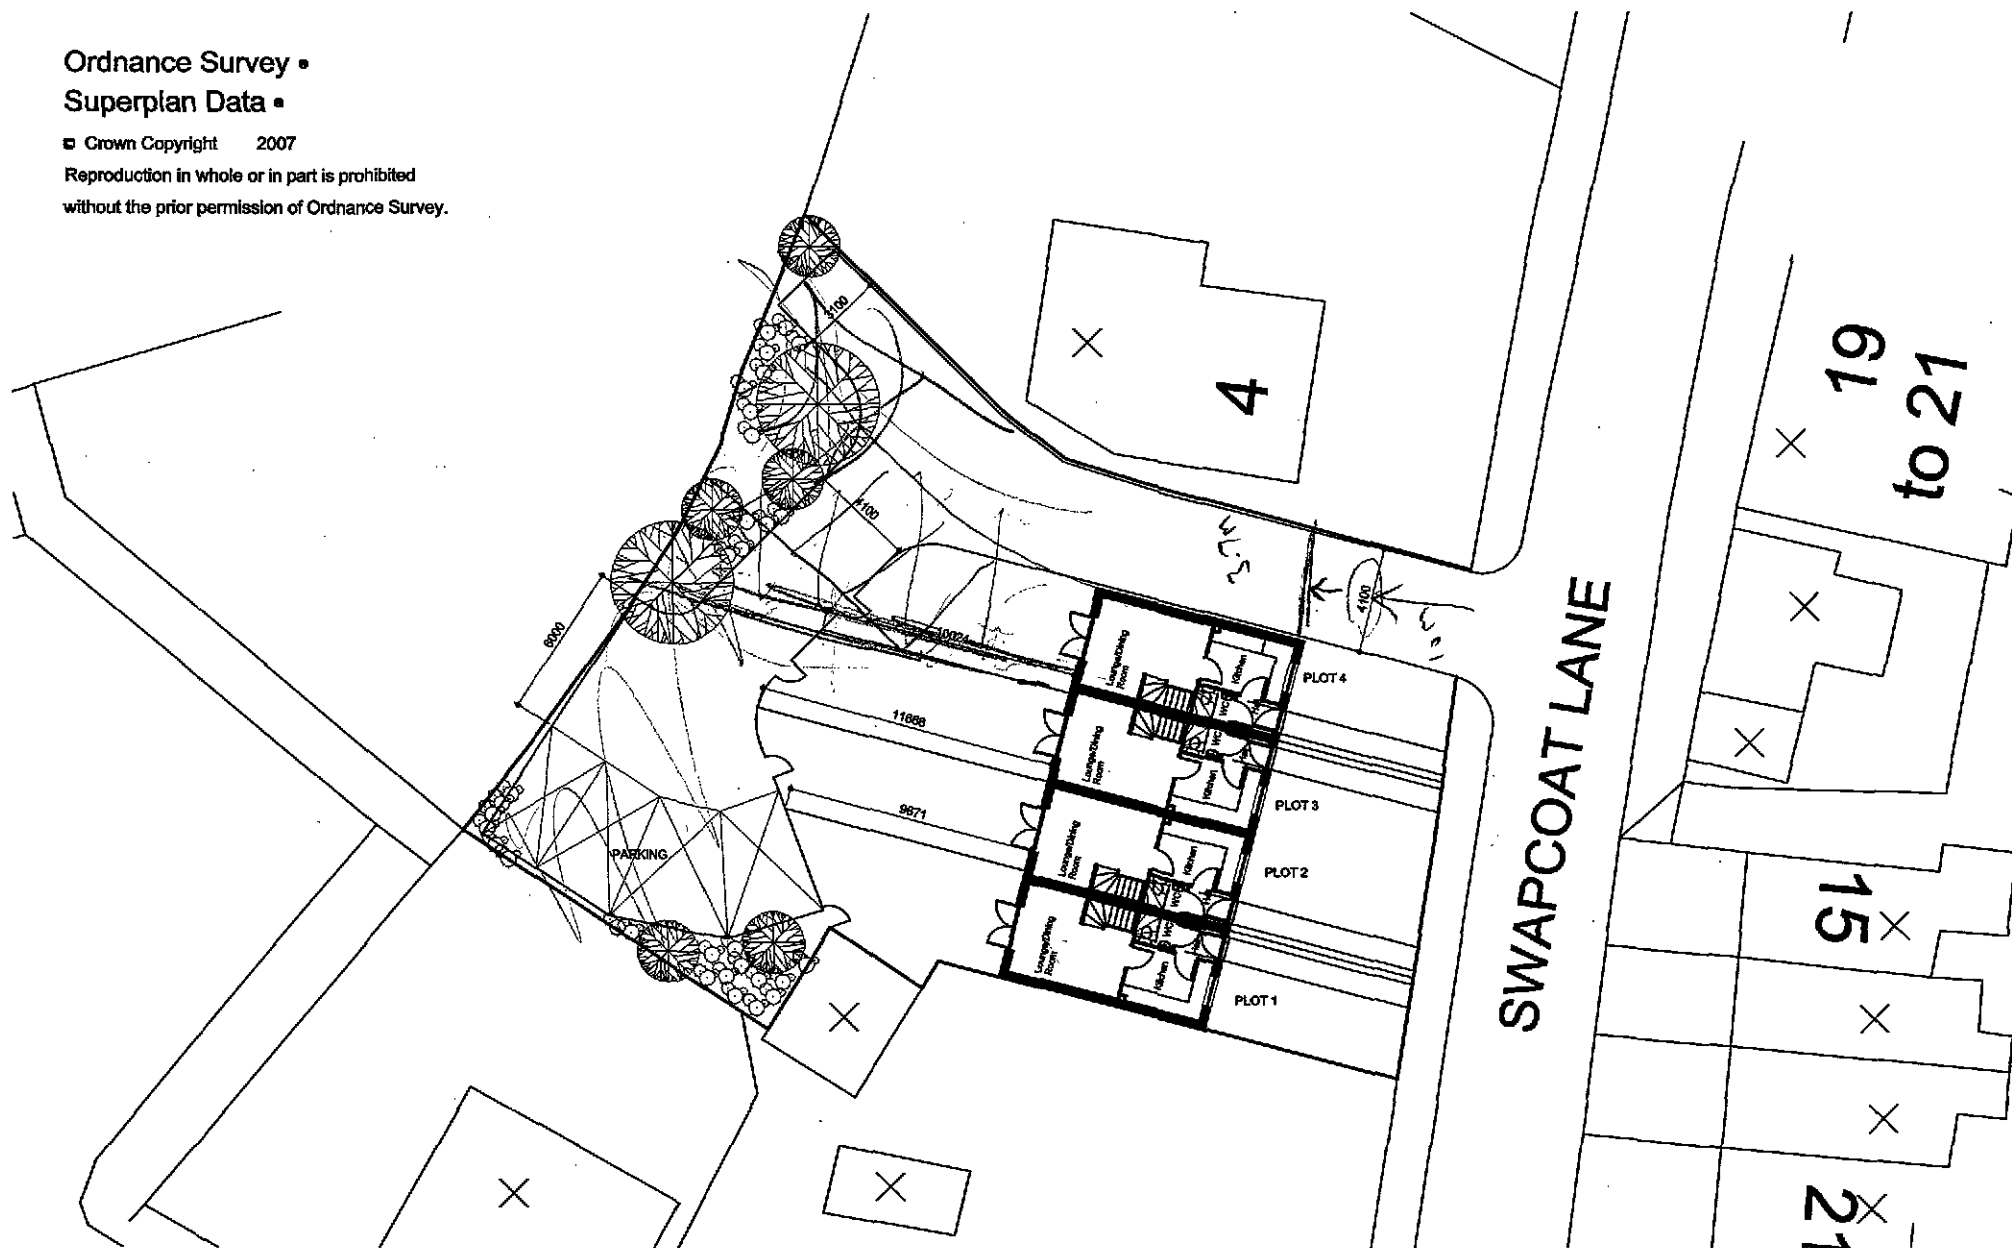

PROPOSED RESIDENTIAL DEVELOPMENT
BETWEEN 4 AND 6 SWAPCOAT LANE
FOR GE. HEALTHCARE-BIOSCIENCES

Drawing Number:
06/195/PA/004

Rev:

Drawing

SKETCH LAYOUT 4

Do not measure from this drawing. All discrepancies should be reported to the architect.
This drawing should be read in conjunction with the specification and standard details.
All intellectual property rights are the copyright of Trevor A Clay RIBA Ltd ©

Scale:
1:200

Sheet Size:
A3

Date:
30.03.07


Drawn:
TAC

14 Old Fendike Road
Weston Hills
SPALDING
Lincolnshire PE12 6DD

Tel/Fax 01406 380027
Mobile 07778 597975

TAC
TREVOR A CLAY RIBA LT
CHARTERED ARCHITECT

PLOTS 1 AND 4 - 2 BEDROOMED HOUSE - 55 SQ. M.
PLOTS 2 AND 3 - 3 BEDROOMED HOUSE - 71 SQ. M.

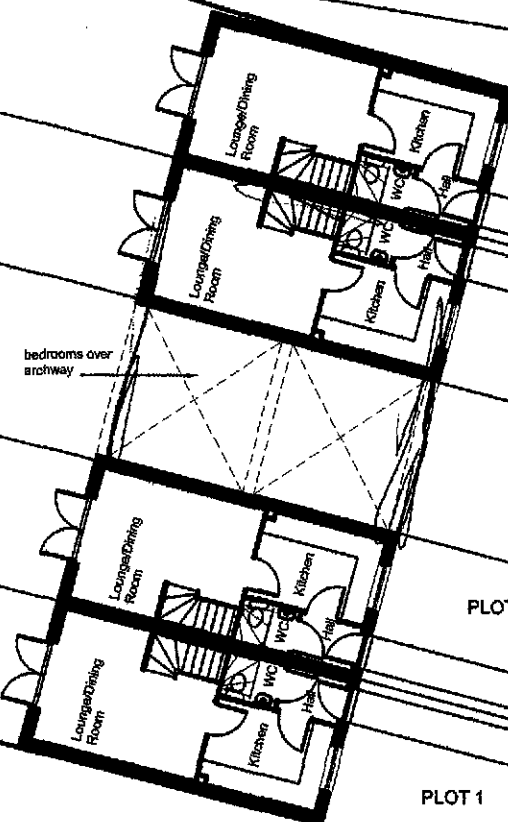

SWAPCOAT LANE

Swap Coat
Ashfield

Title:
**PROPOSED.RESIDENTIAL.DEVELOPMENT
BETWEEN.4.AND.6.SWAPCOAT.LANE
FOR.GE.HEALTHCARE-BIOSCIENCES**

Drawing Number:
06/195/PA/001

Rev:

Drawing:
SKETCH.LAYOUT.1

Do not measure from this drawing. All discrepancies should be reported to the architects.
This drawing should be read in conjunction with the specification and standard details.
All intellectual property rights are the copy right of Trevor A Clay RIBA, Ltd ©

Scale:
1:200

Sheet Size:
A3

Date:
24.01.07

Drawn:
TAC

14 Old Fendike Road
Weston Hills
SPALDING
Lincolnshire PE12 6DD

Tel/Fax 01406 380027
Mobile 07778 597975



TREVOR A CLAY RIBA LTD
CHARTERED ARCHITECTS

Original Survey -
 Suburban Data -
 100%
 100%
 100%
 100%

PLOTS 1 AND 4 - 2 BEDROOMED HOUSE - 41 M.
 PLOTS 2 AND 3 - 2 BEDROOMED HOUSE - 41 M.


PROPOSED RESIDENTIAL DEVELOPMENT
 BETWEEN A AND B SWAPCOAT LANE
 FOR GEHEALTH CARE BUSINESSES

SKETCH LAYOUT

100%
 100%
 100%
 100%




100%
 100%
 100%
 100%

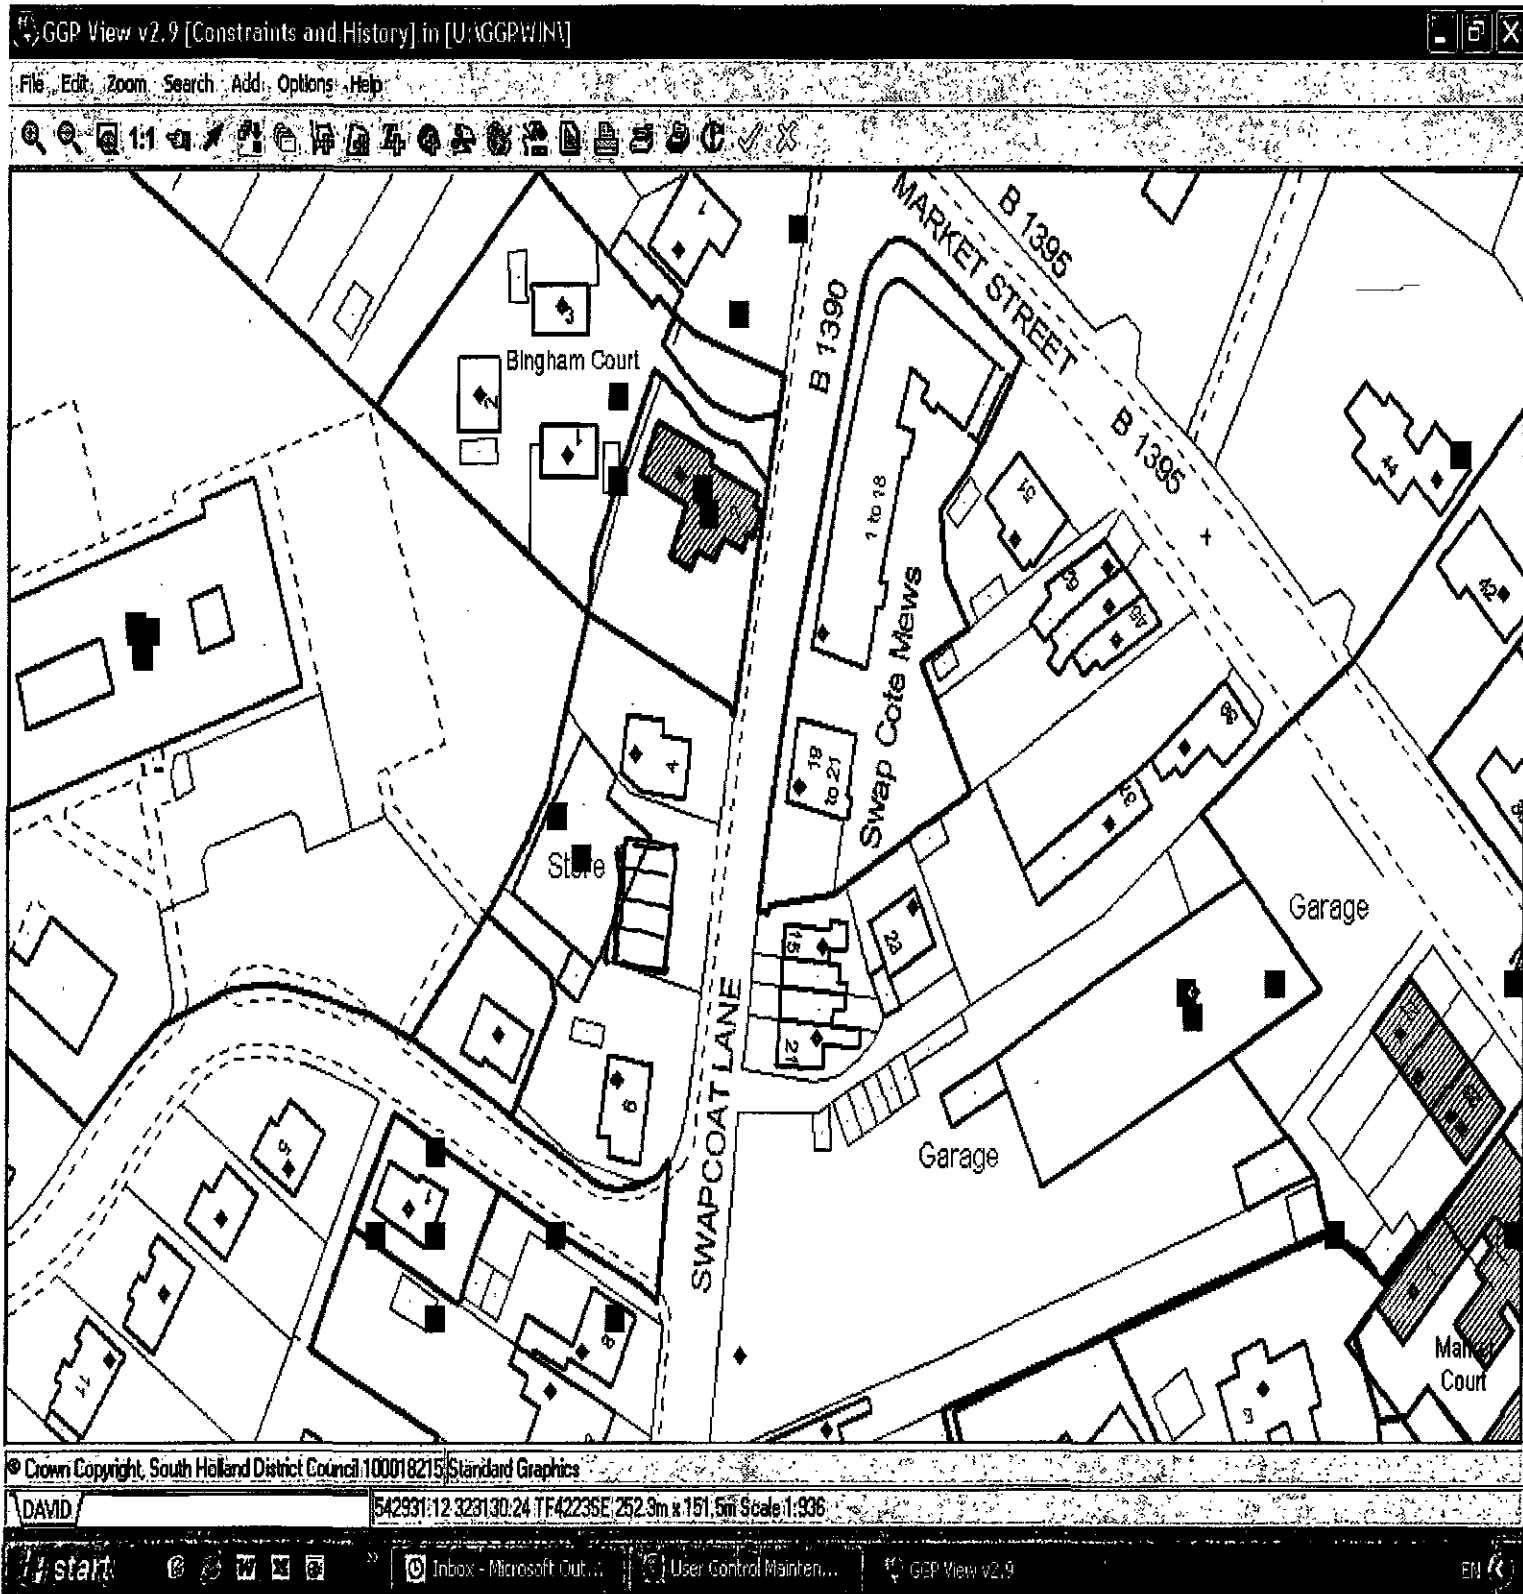

Hevor clay
15/12/07.

Ordnance Survey Superplan Data

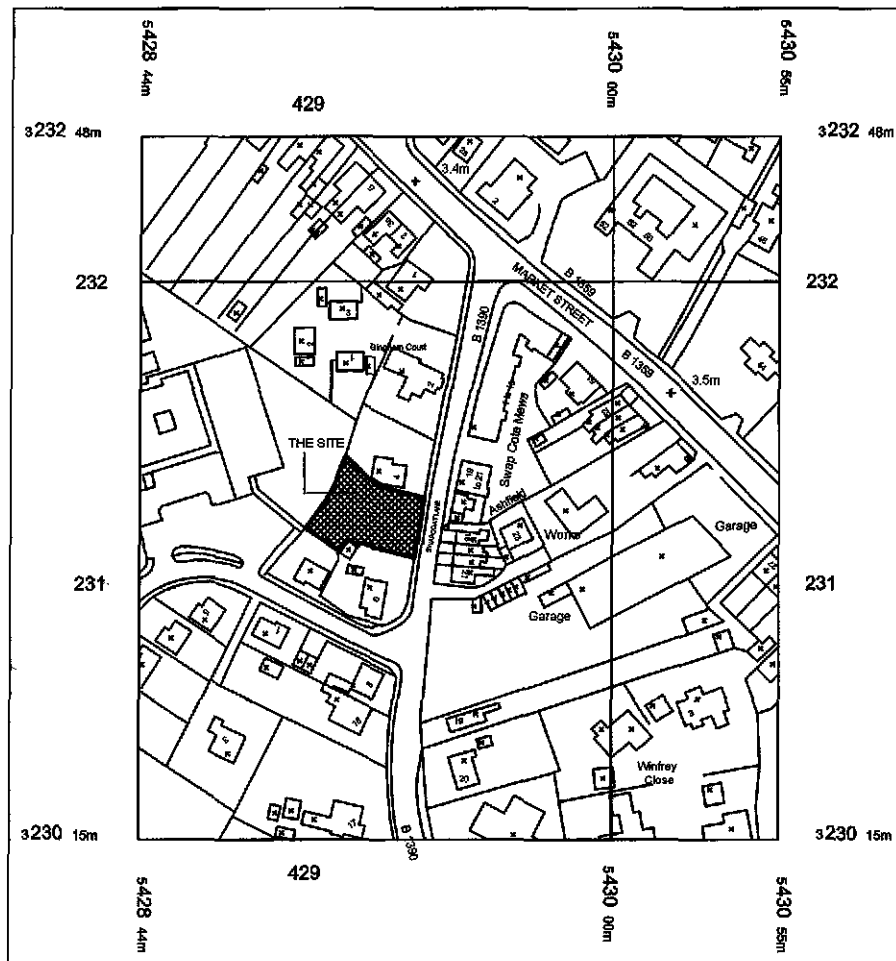

© Crown Copyright 2007

Reproduction in whole or in part is prohibited
without the prior permission of Ordnance Survey.

Ordnance Survey •
Superplan Data •

© Crown Copyright 2007

Reproduction in whole or in part is prohibited
without the prior permission of Ordnance Survey.

PLOTS 1 AND 4 - 2 BEDROOMED HOUSE - 55 SQ. M.
PLOTS 2 AND 3 - 3 BEDROOMED HOUSE - 71 SQ. M.
PLOTS 5 AND 6 - 1 BEDROOMED HOUSE - 49 SQ. M.



Title: PROPOSED RESIDENTIAL DEVELOPMENT BETWEEN 4 AND 6 SWAPCOAT LANE FOR GE HEALTHCARE-BIOSCIENCES	
Drawing Number: 06/195/PA/003	Rev:

Drawing: SKETCH LAYOUT 3
Do not measure from this drawing. All discrepancies should be reported to the architects. This drawing should be read in conjunction with the specification and standard details. All intellectual property rights are the copy right of Trevor A Clay RIBA Ltd ©

Scale: 1:200	Sheet Size: A3	Date: 09.03.07	Drawn: TAC
-----------------	-------------------	-------------------	---------------

14 Old Fendike Road
Weston Hills
SPALDING
Lincolnshire PE12 6DD

Tel/Fax 01406 380027
Mobile 07778 597975


TAC
TREVOR A CLAY RIBA LTD
CHARTERED ARCHITECTS

Ordnance Survey •
Superplan Data •

© Crown Copyright 2007

Reproduction in whole or in part is prohibited
without the prior permission of Ordnance Survey.

PLOTS 1 AND 4 - 2 BEDROOMED HOUSE - 55 SQ. M.
PLOTS 2 AND 3 - 3 BEDROOMED HOUSE - 71 SQ. M.

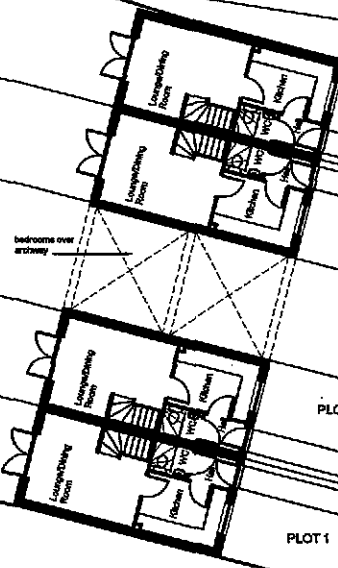

SWAPCOAT LANE

Swap Coat
Ashfield

PROPOSED RESIDENTIAL DEVELOPMENT
BETWEEN 4 AND 6 SWAPCOAT LANE
FOR GE. HEALTHCARE-BIOSCIENCES

Drawing Number:
06/195/PA/001

SKETCH.LAYOUT.1

Do not measure from this drawing. All discrepancies should be reported to the architect.
This drawing should be read in conjunction with the specification and standard details.
All intellectual property rights are the copyright of Trevor A Clay RIBA Ltd ©

Scale:
1:200

Sheet No:	Date:	Drawn:
AS	24.01.07	TAC

14 Old Fendike Road
Weston Hills
SPALDING
Lincolnshire PE12 6DD

Tel/Fax 01406 380027
Mobile 07778 597975

TAC
TREVOR A CLAY RIBA LTD
CHARTERED ARCHITECTS