


LOCATION PLAN 1:2500

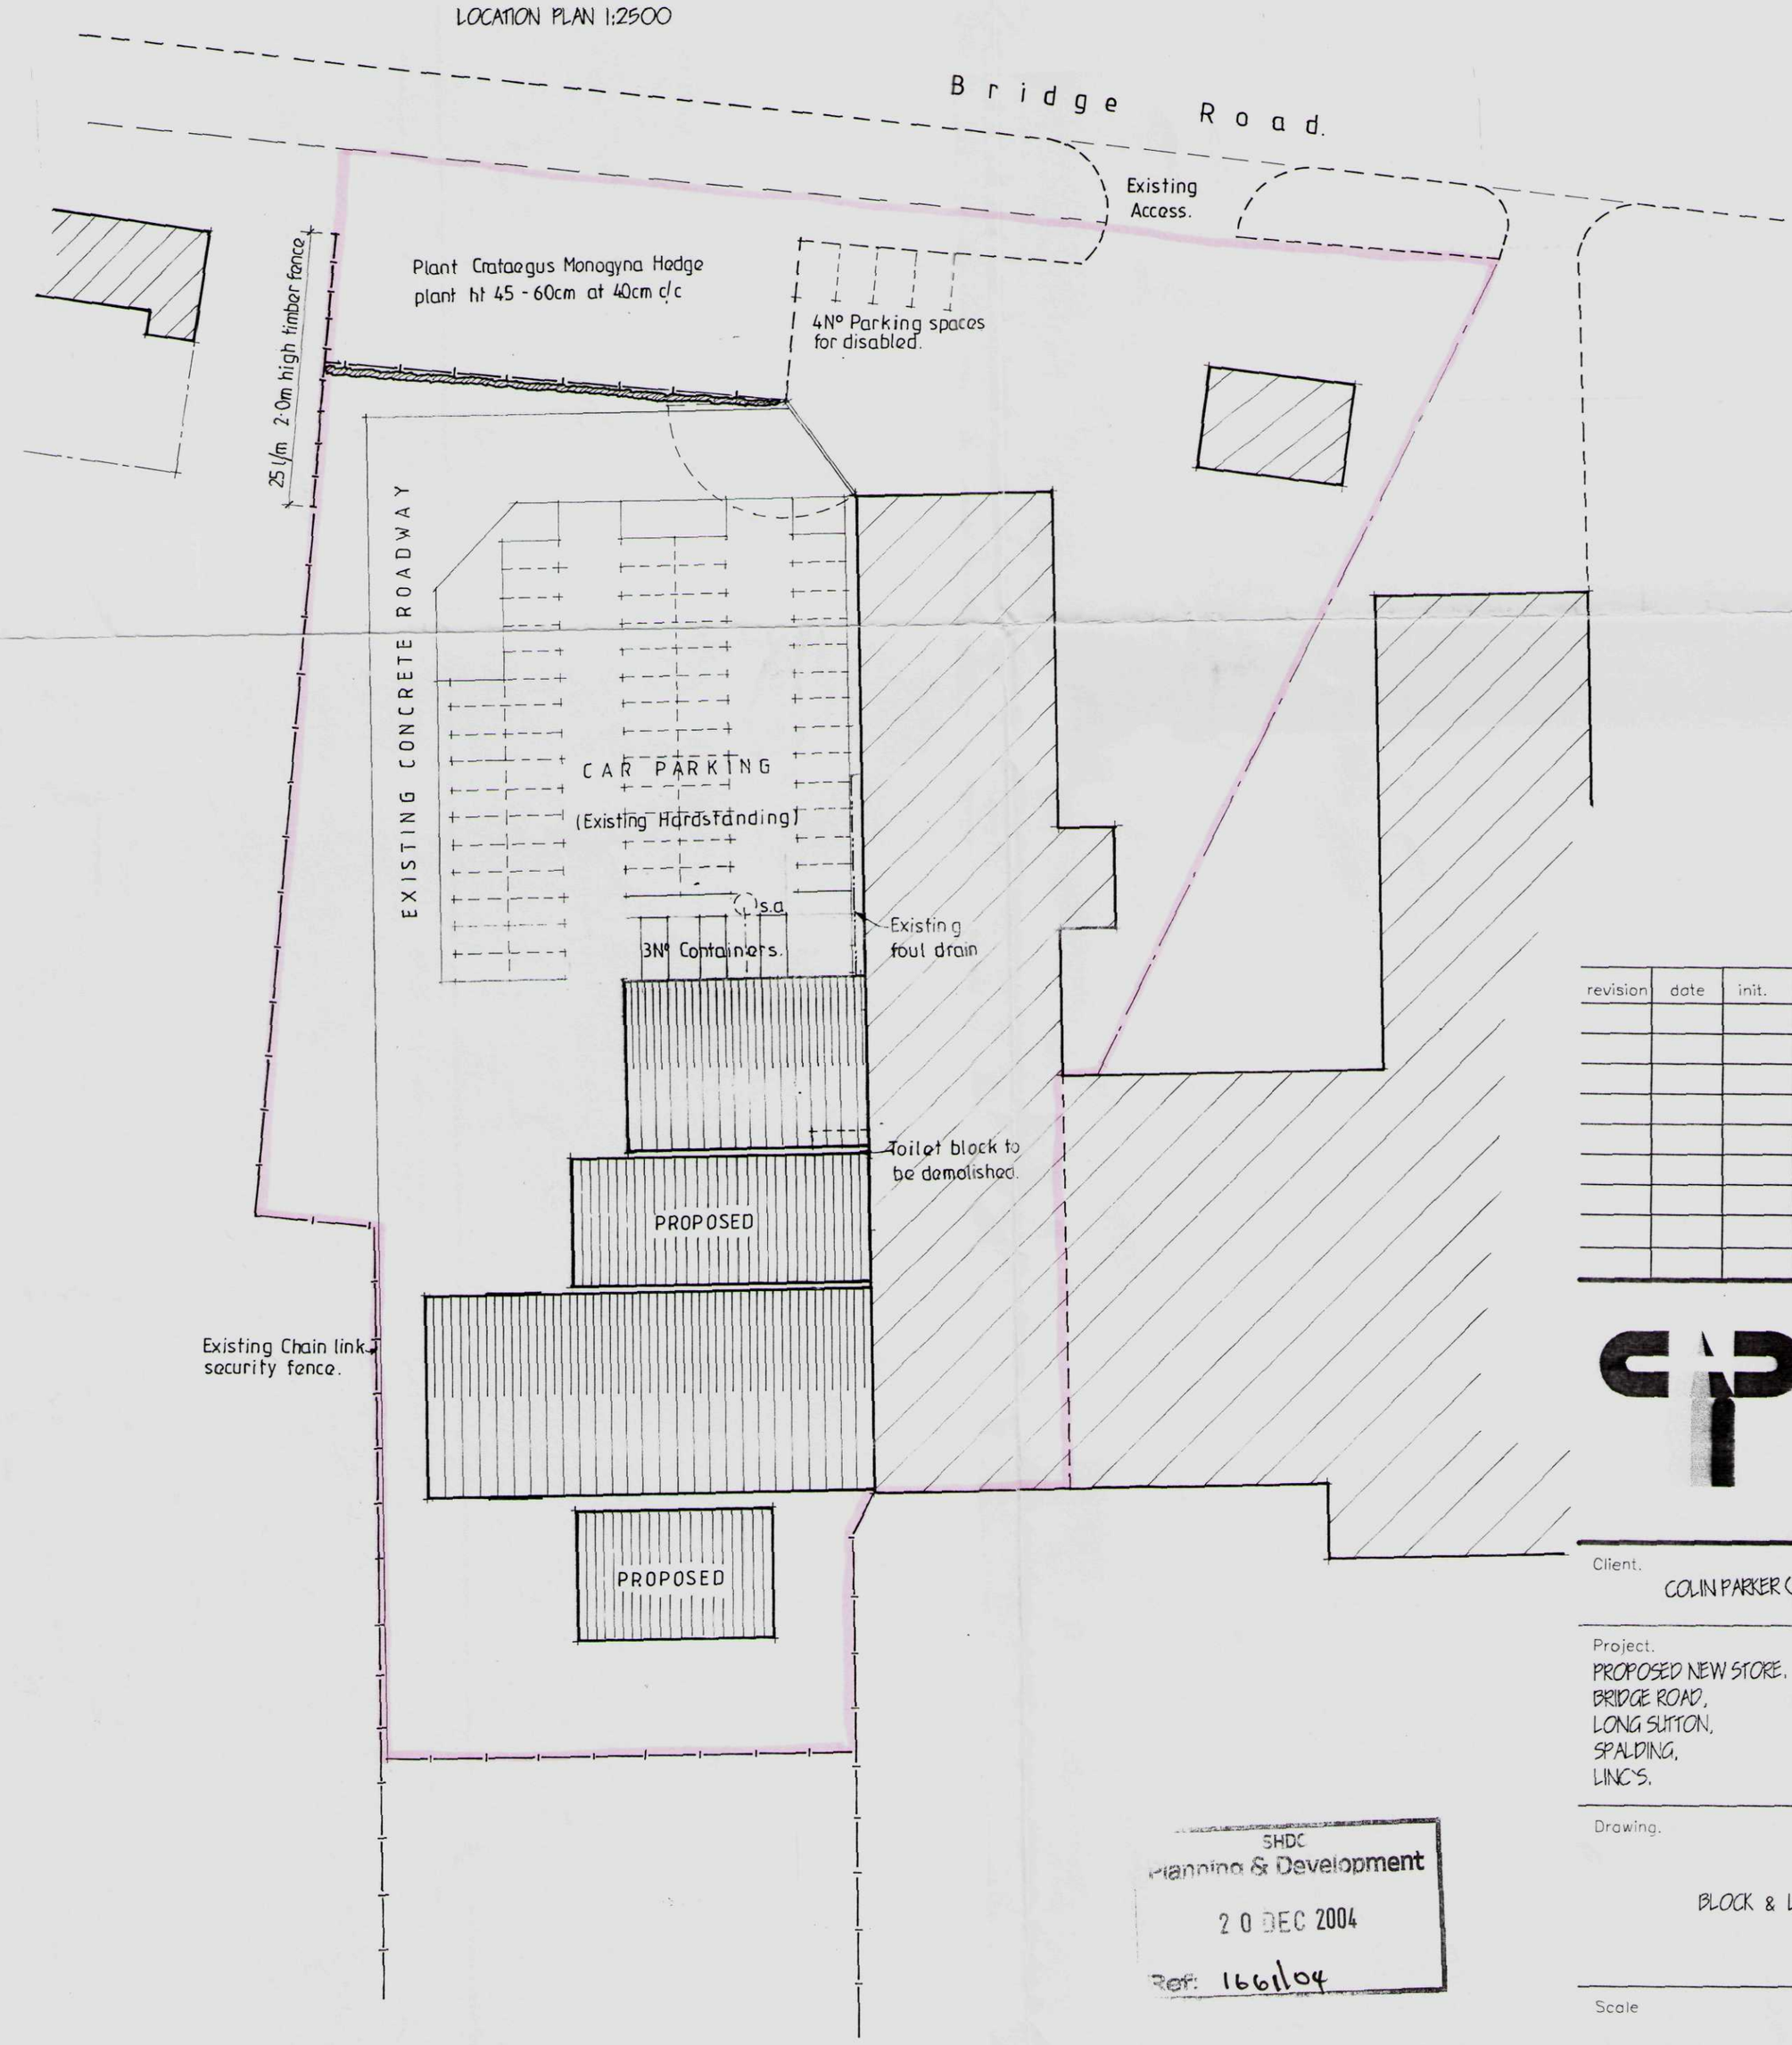

BLOCK PLAN 1:500

revision	date	init.	revision details.

COOPER ARCHITECTURAL DESIGN
12A WRIGHTS MEWS, PARK LANE, HOLBEACH, SPALDING, LINC'S PE12 7EE
Tel/Fax : 01406 423762
Mobile : 07808 125 778

Client.
COLIN PARKER (MASONARY) LTD.

Project.
PROPOSED NEW STORE,
BRIDGE ROAD,
LONG SUTTON,
SPALDING,
LINC'S.

DETERMINED PLAN

Drawing.
BLOCK & LOCATION PLAN

Scale	Drawing No. 0028:02
Date. FEB. 01	Drawn. J.C.

SHDC
Planning & Development
20 DEC 2004
Ref: 1661/04