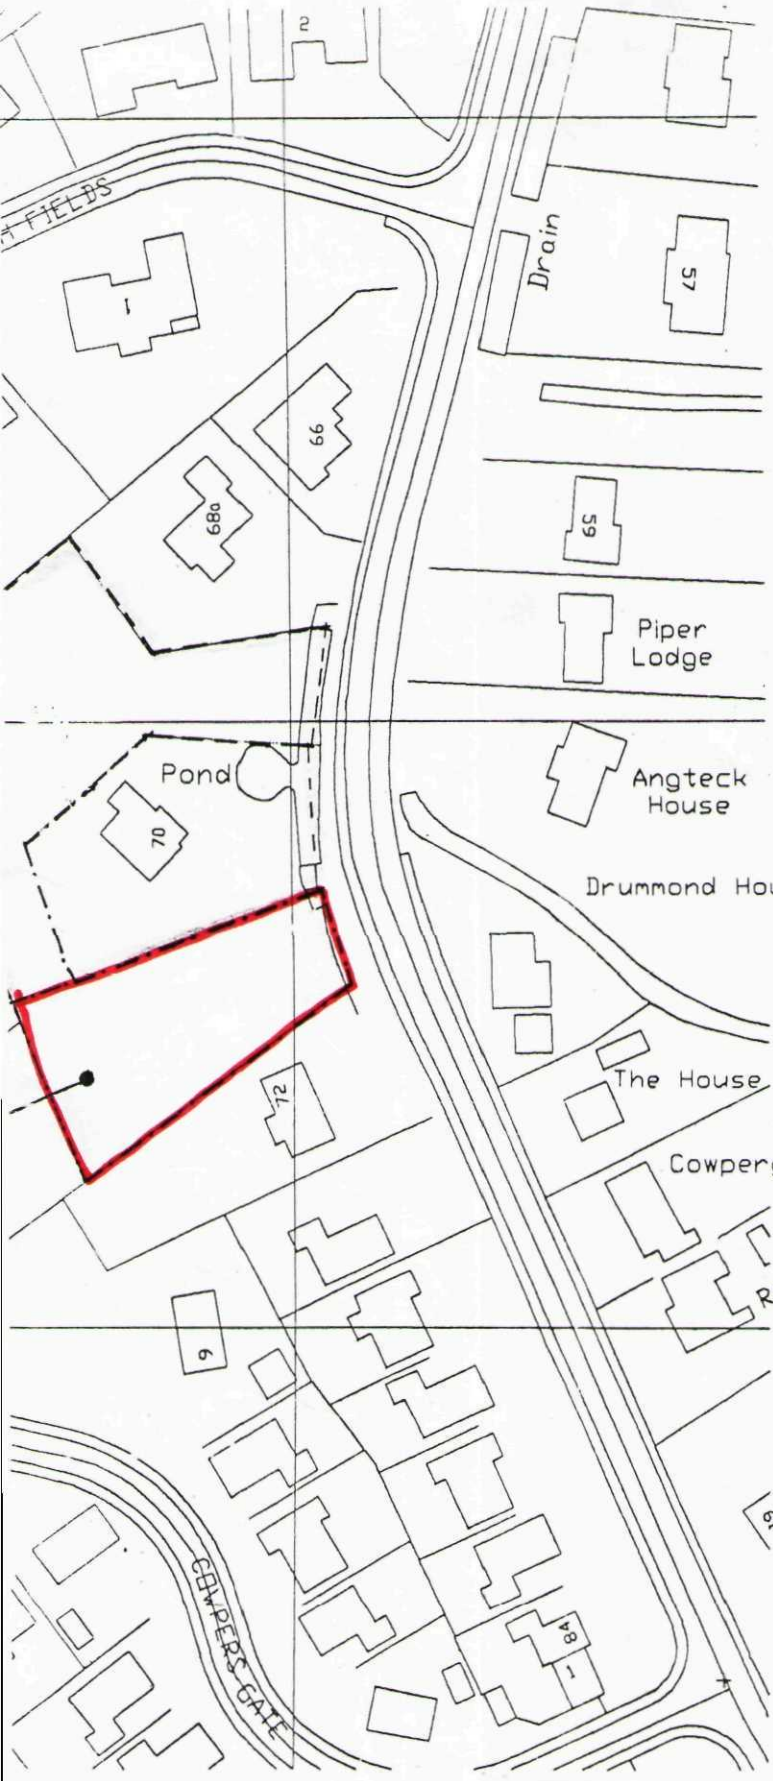


FILE COPY

SWDC
Planning & Development
2 0 DEC 2004
Ref: 1664/04

DETERMINED PLAN

ref:	revision	date
A	APPLICATION FOR 2NO - PLOTS.	DEC '04