




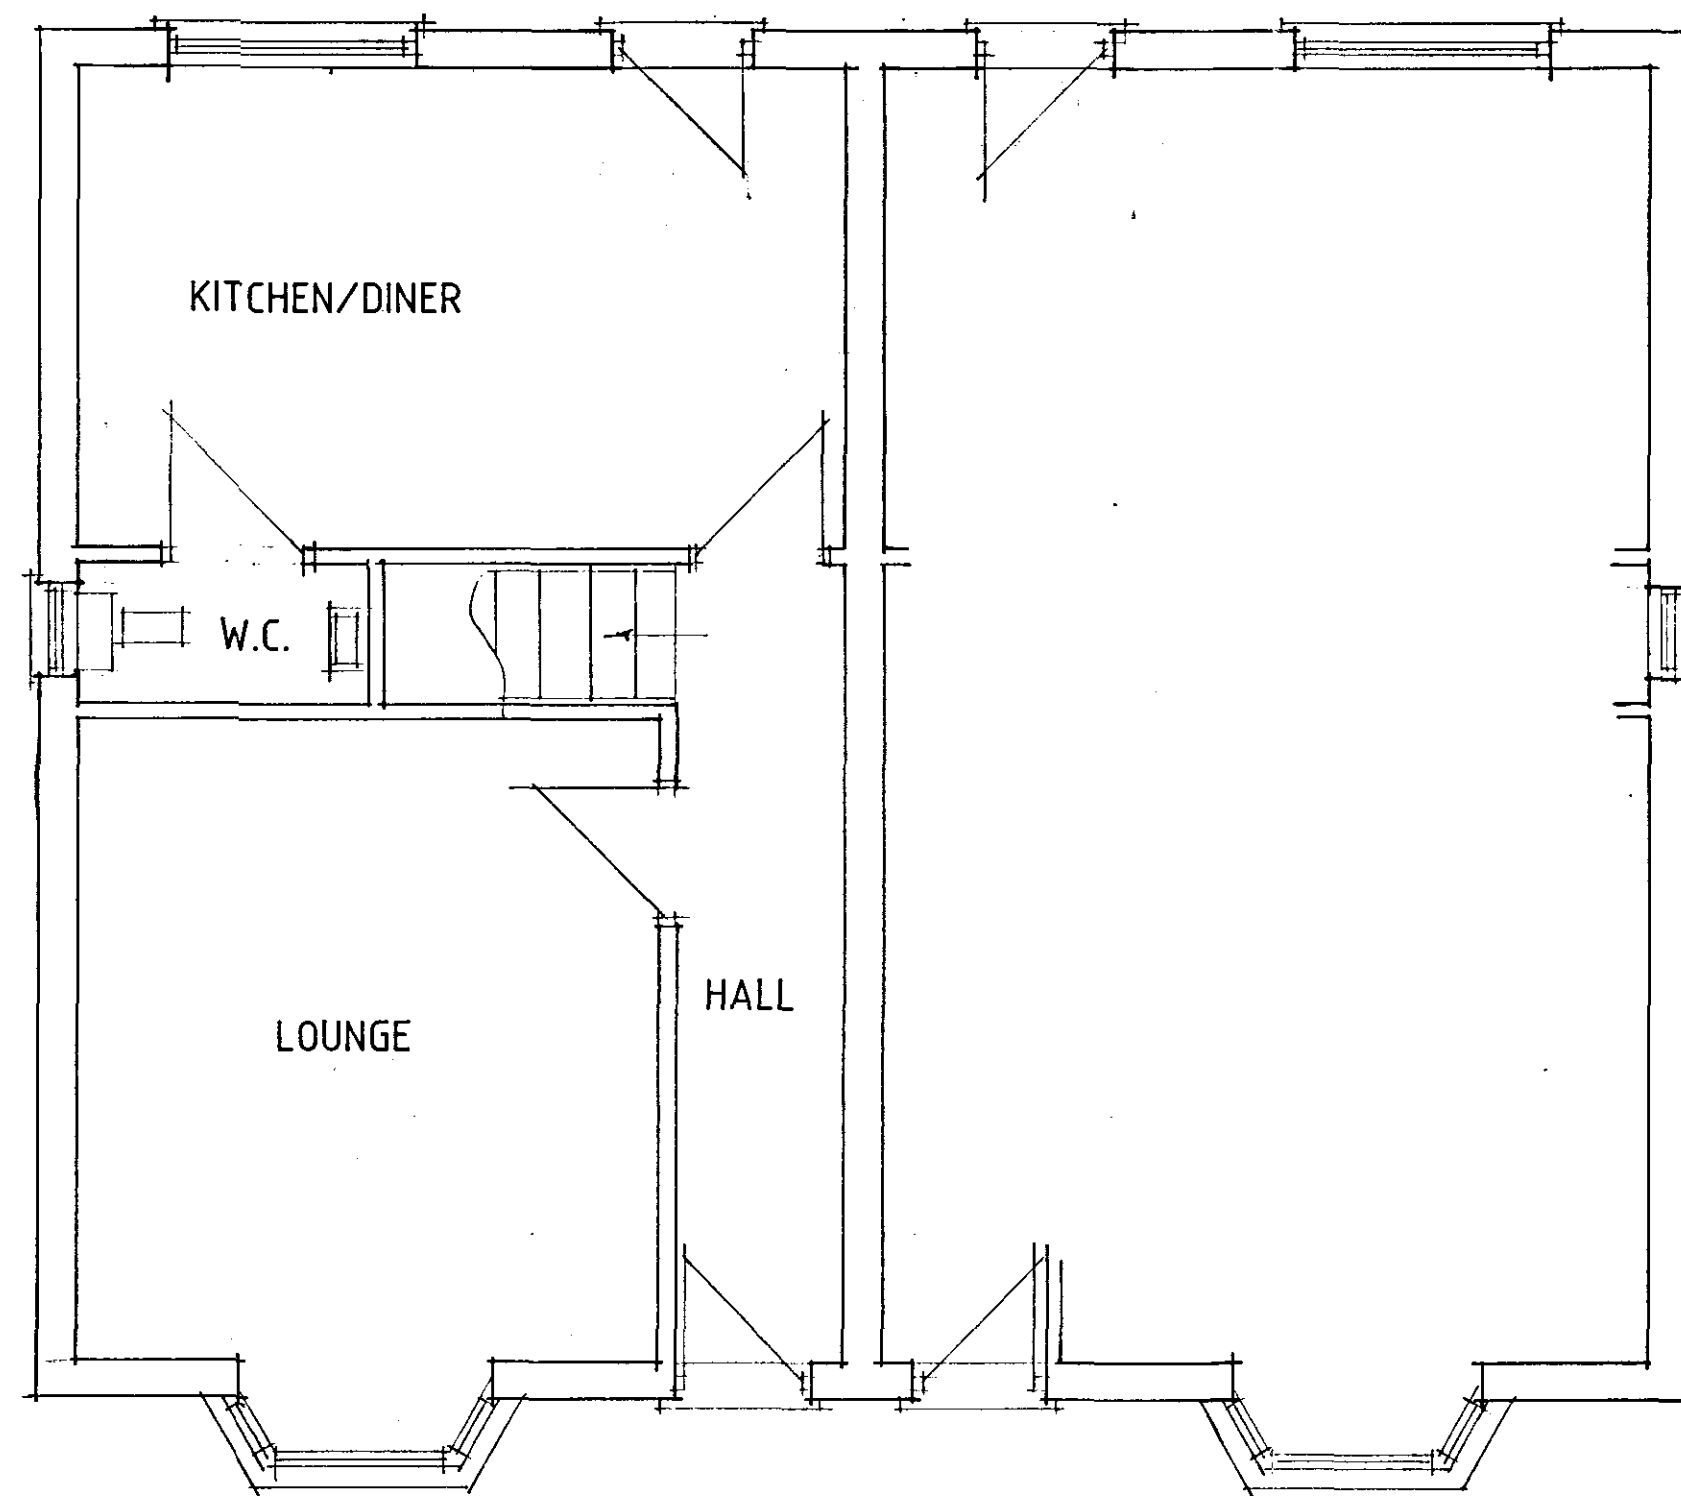

GROUND FLOOR PLAN

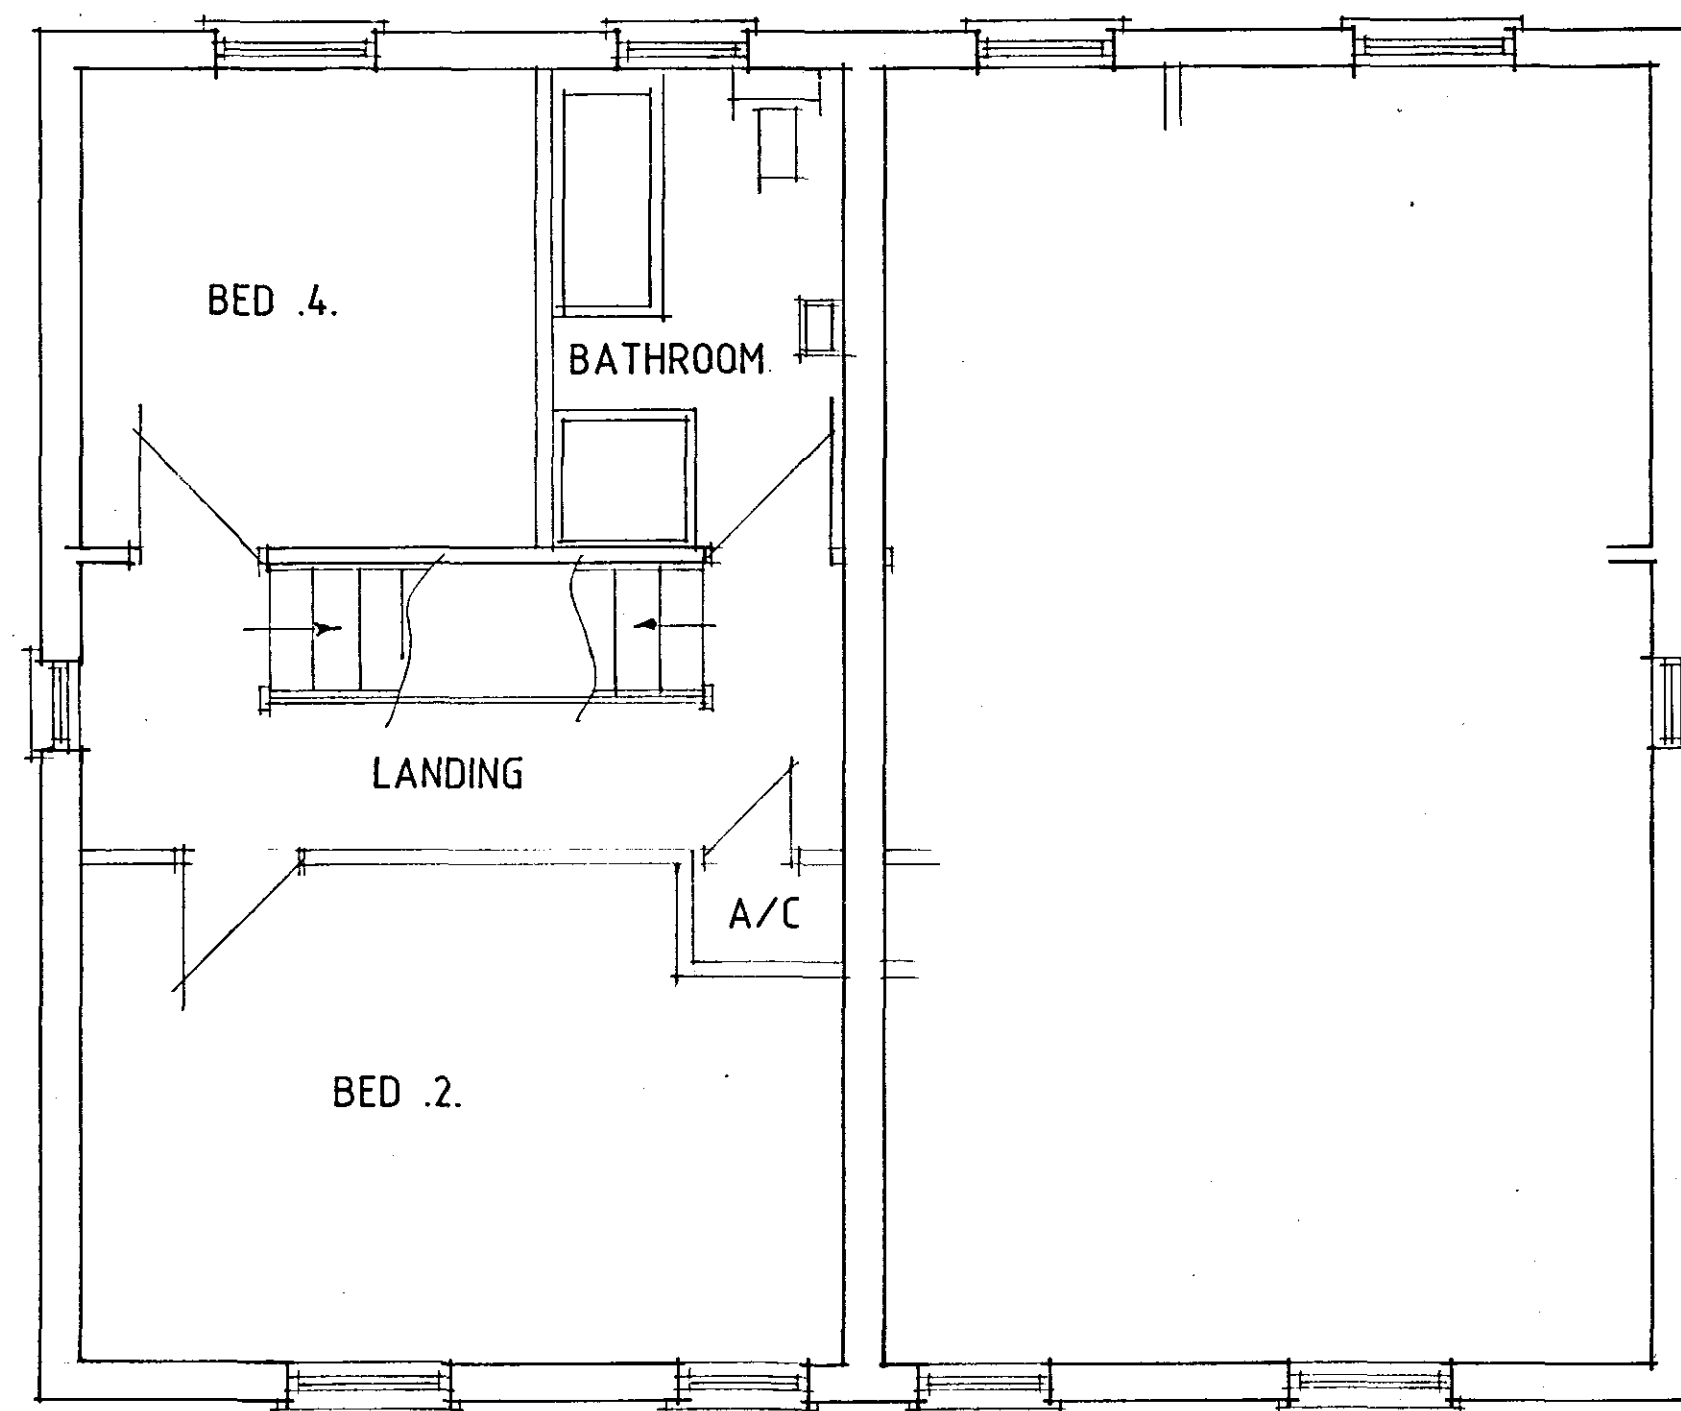


FIRST FLOOR PLAN

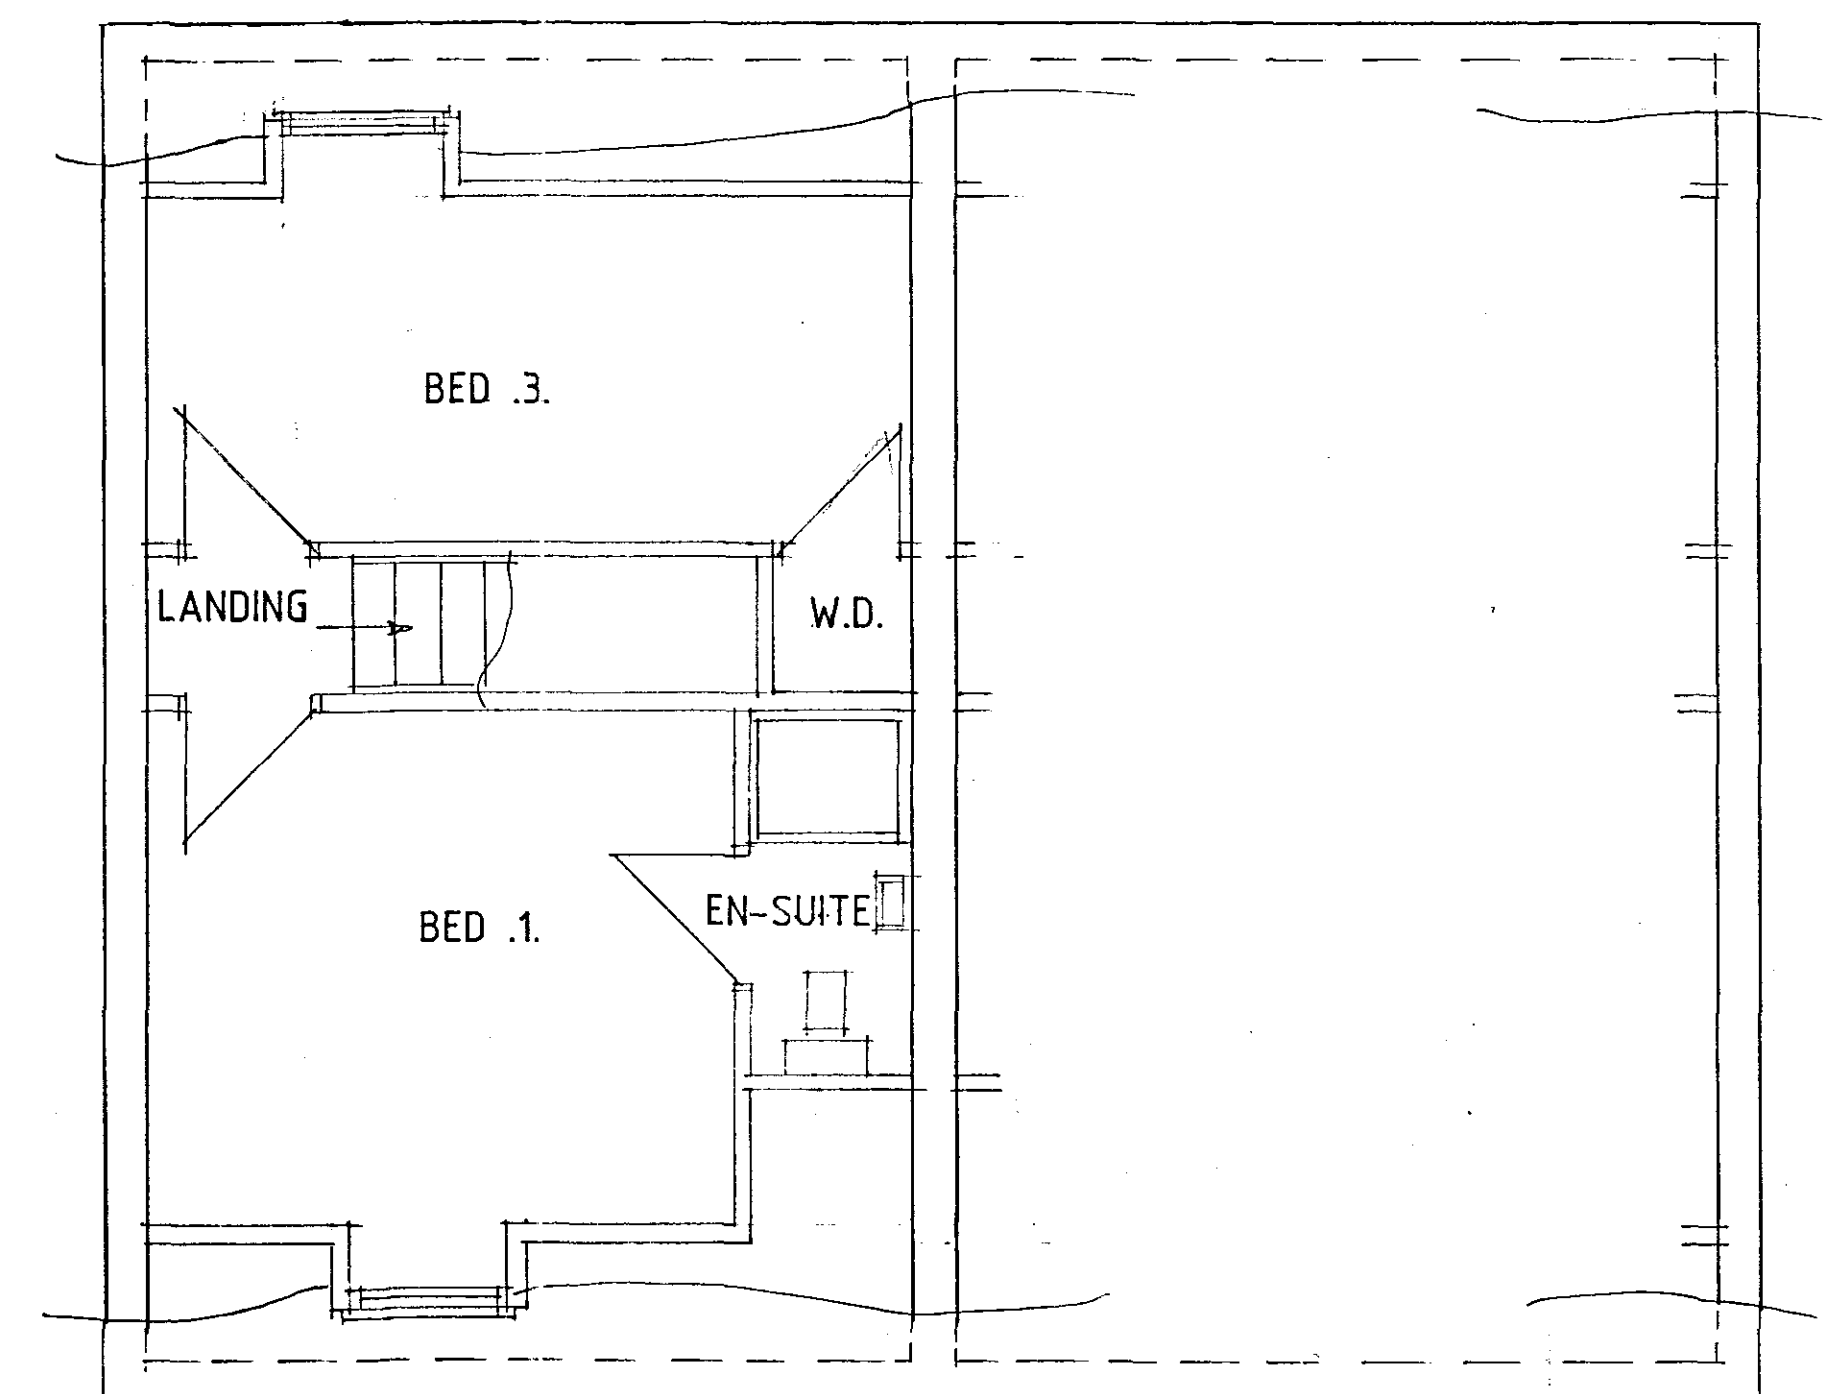

SECOND FLOOR PLAN




FRONT

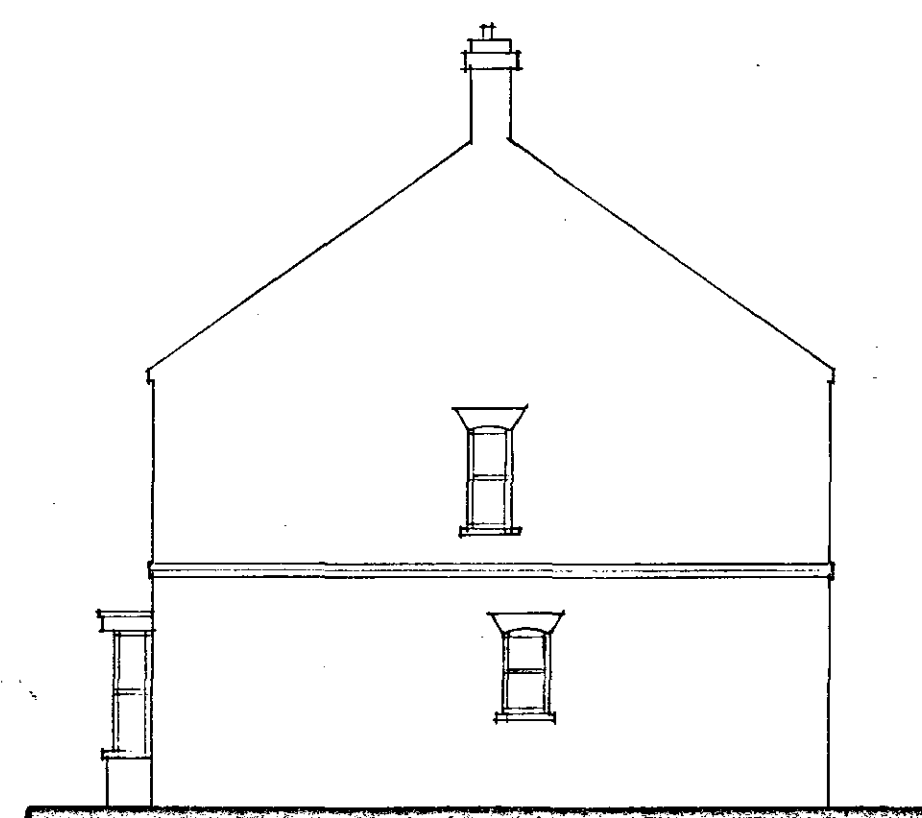

SIDE



REAR

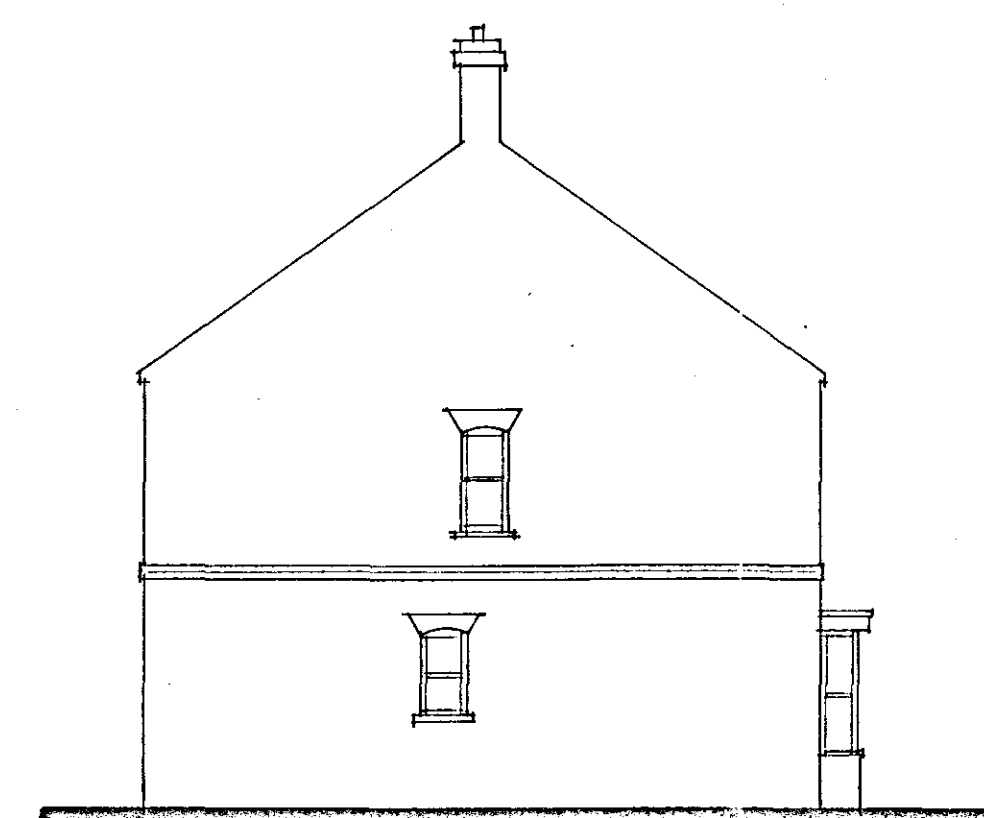

SIDE

SHDC
Planning & Development
11 DEC 2006
Ref: 1711/06

A - IMF. ADDED - 15.11.06

Status
DESIGN
CONSULTANTS IN ARCHITECTURE & PLANNING

PROPOSED RESIDENTIAL
DEVELOPMENT AT 94
LONDON ROAD, LONG SUTTON
FOR

MR. K. PATRICK.

FLOOR PLANS & ELEVATIONS
PLOTS - 3 & 4

1:50 1:100 SD05-088/12
SEPT-06 B.GILHAM.

DETERMINED
PLAN

2 Edinburgh Walk, Holbeach,
Spalding, Lincs. PE12 7AP.
Tel: 01406 424313 Fax: 01406 499722