




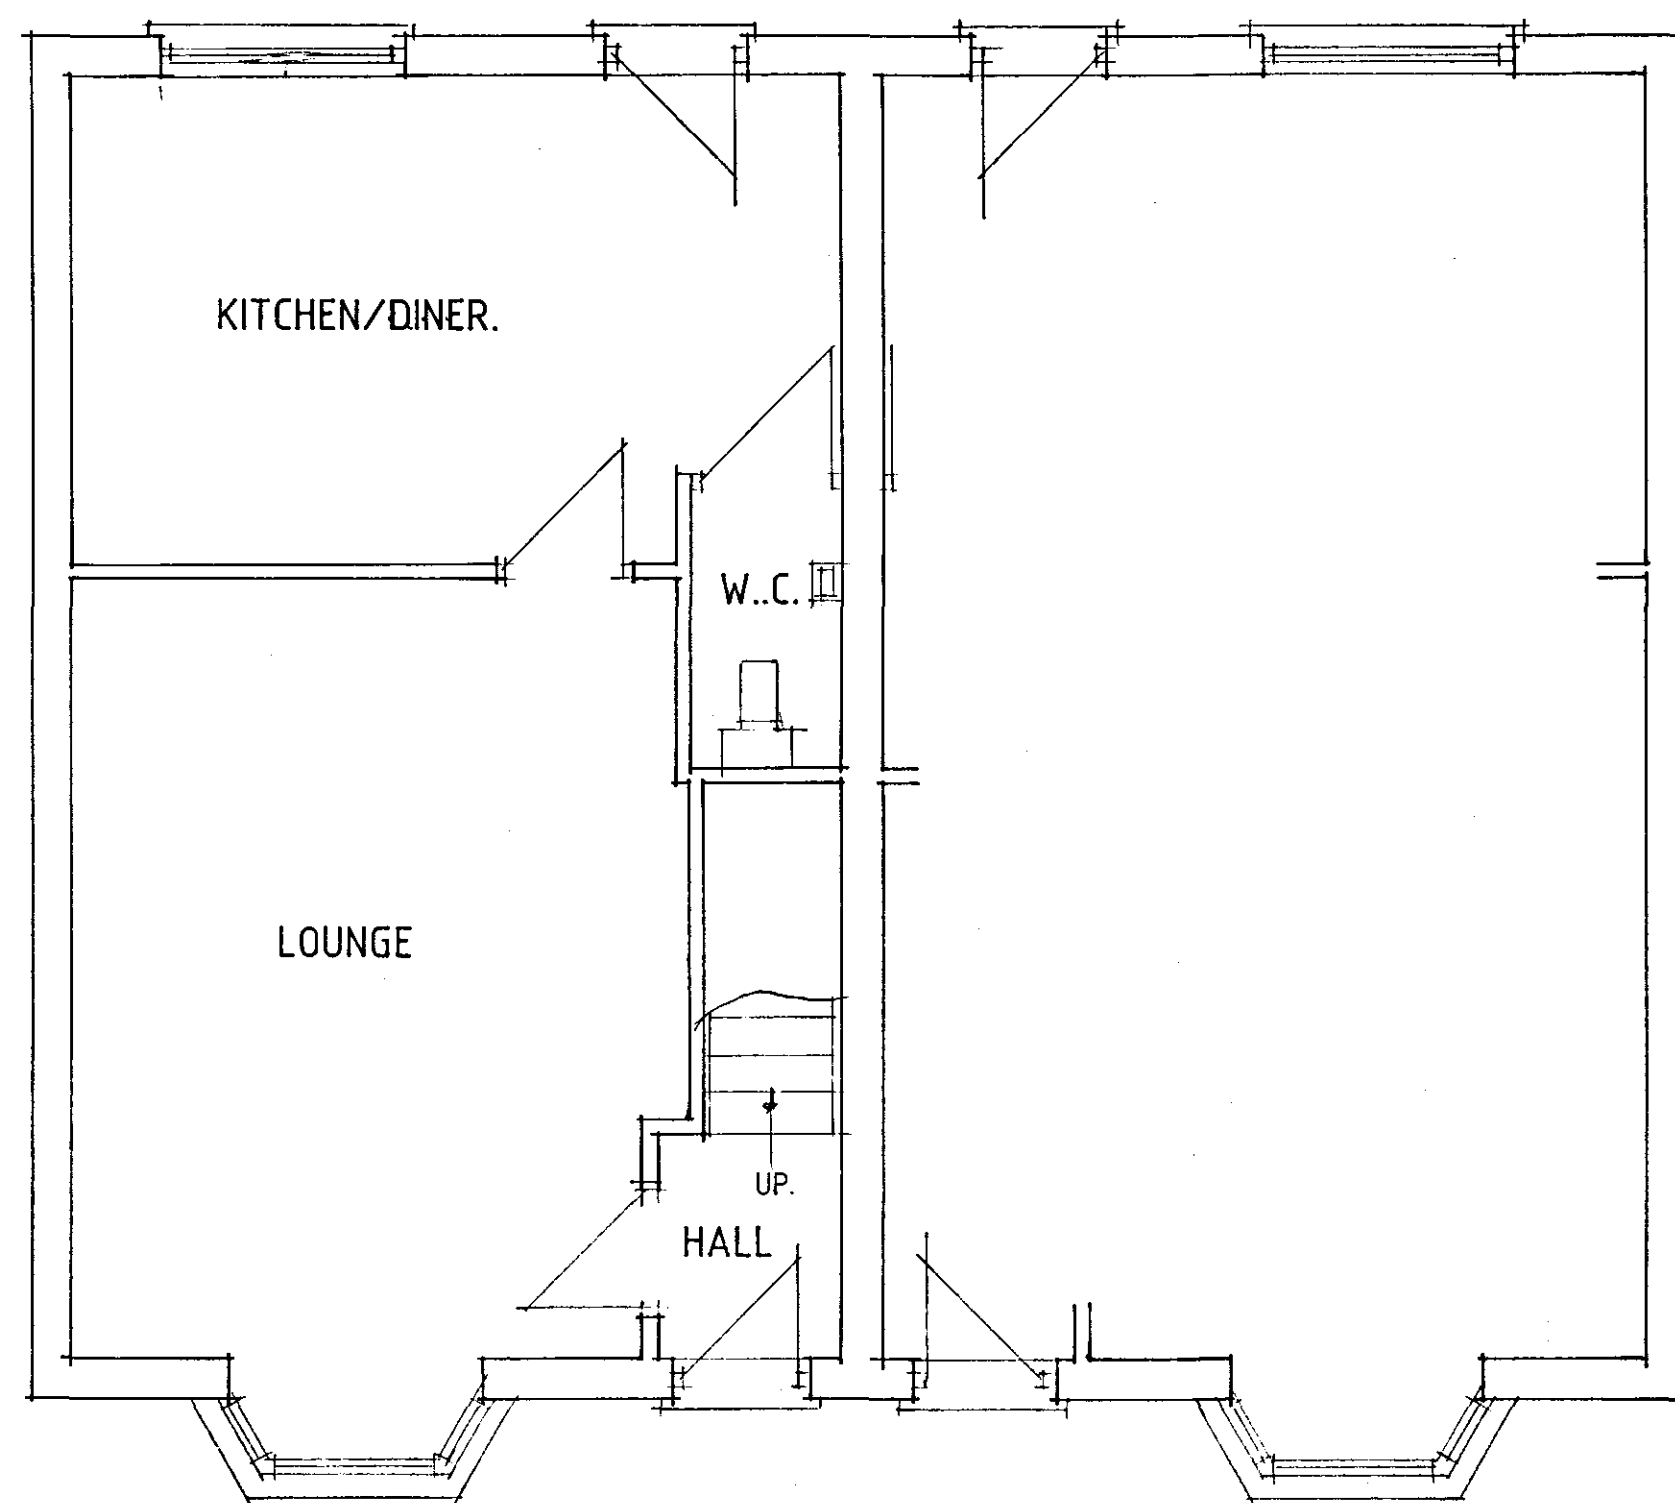

GROUND FLOOR PLAN

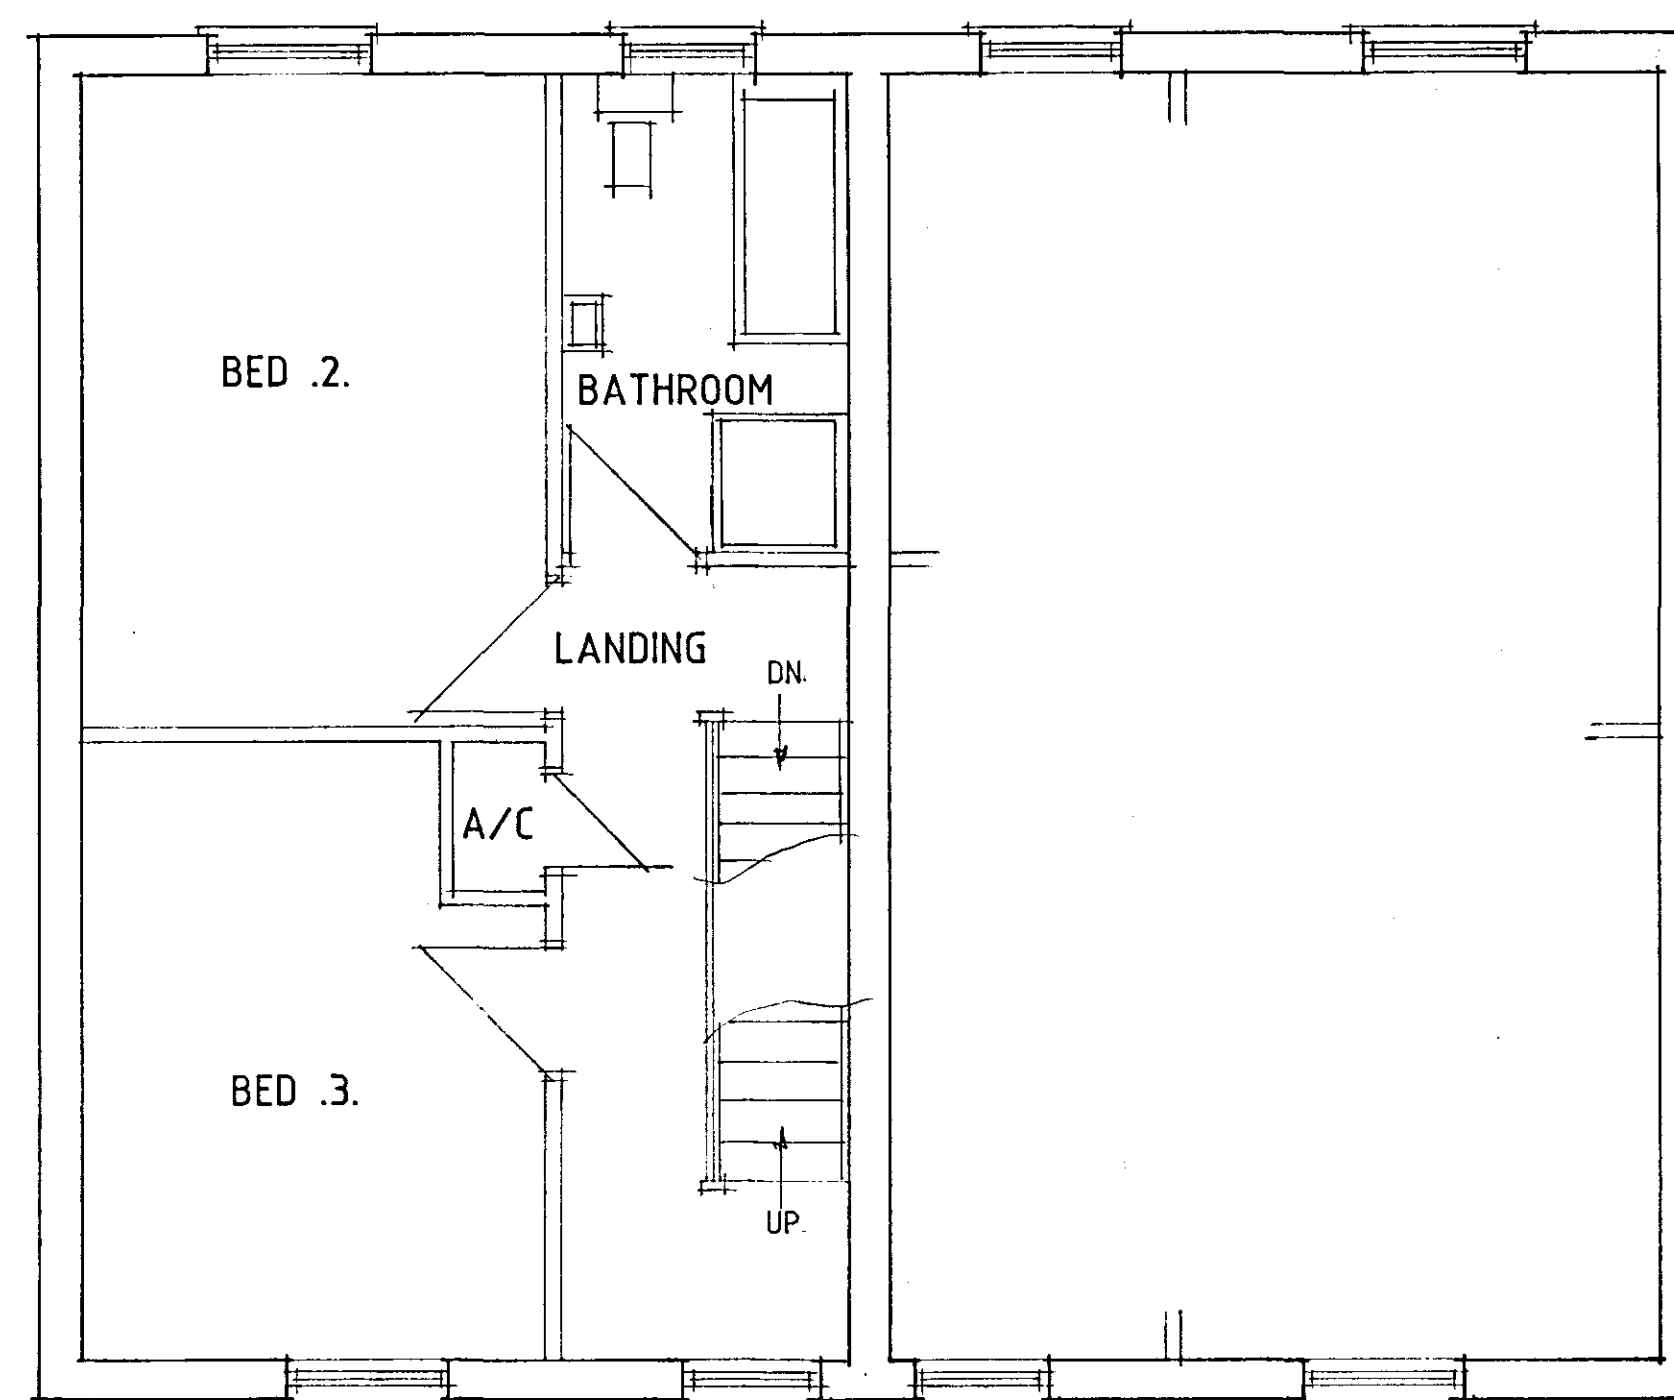


FIRST FLOOR PLAN

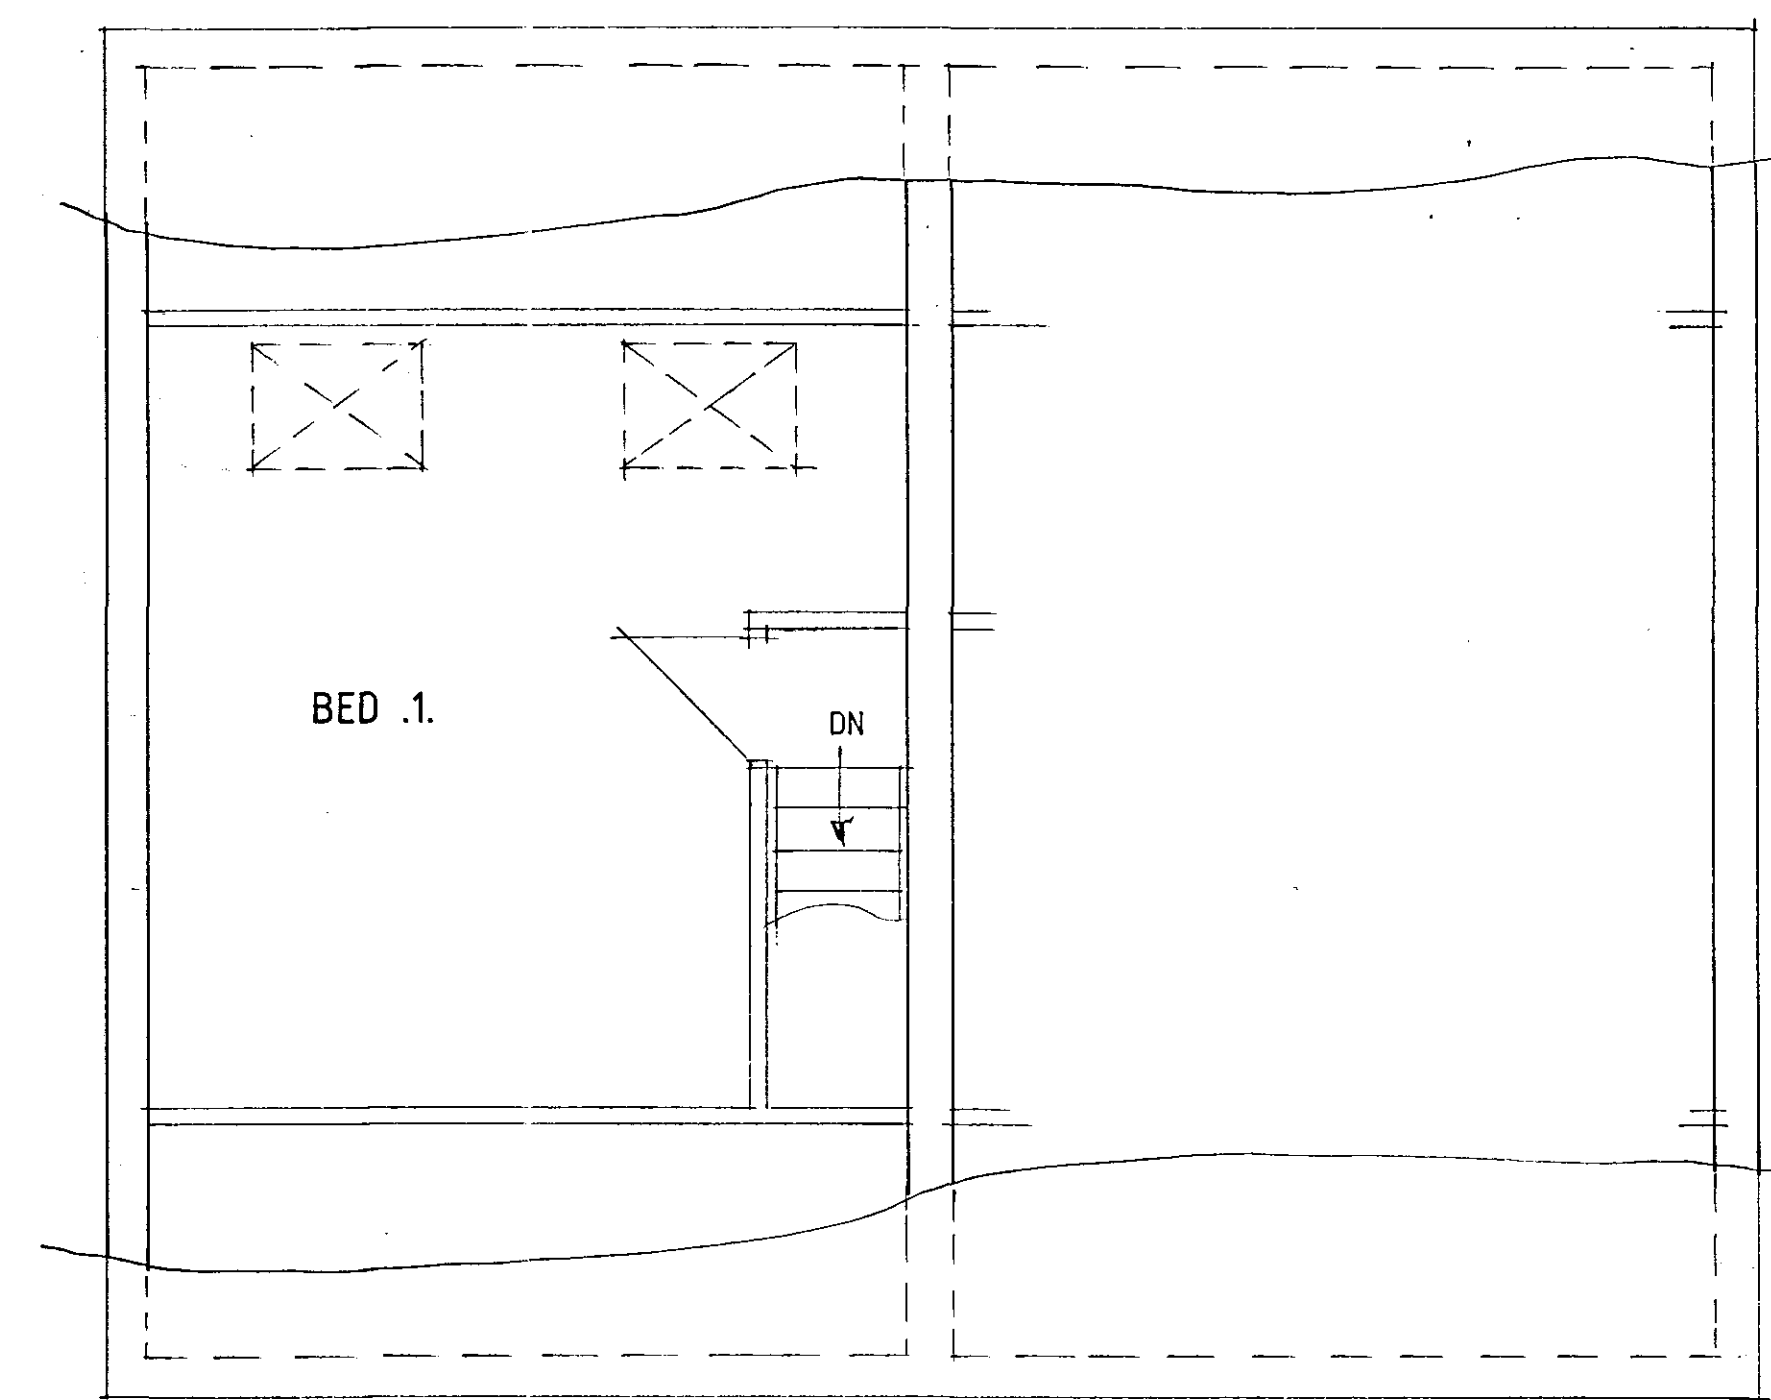

SECOND FLOOR PLAN




FRONT

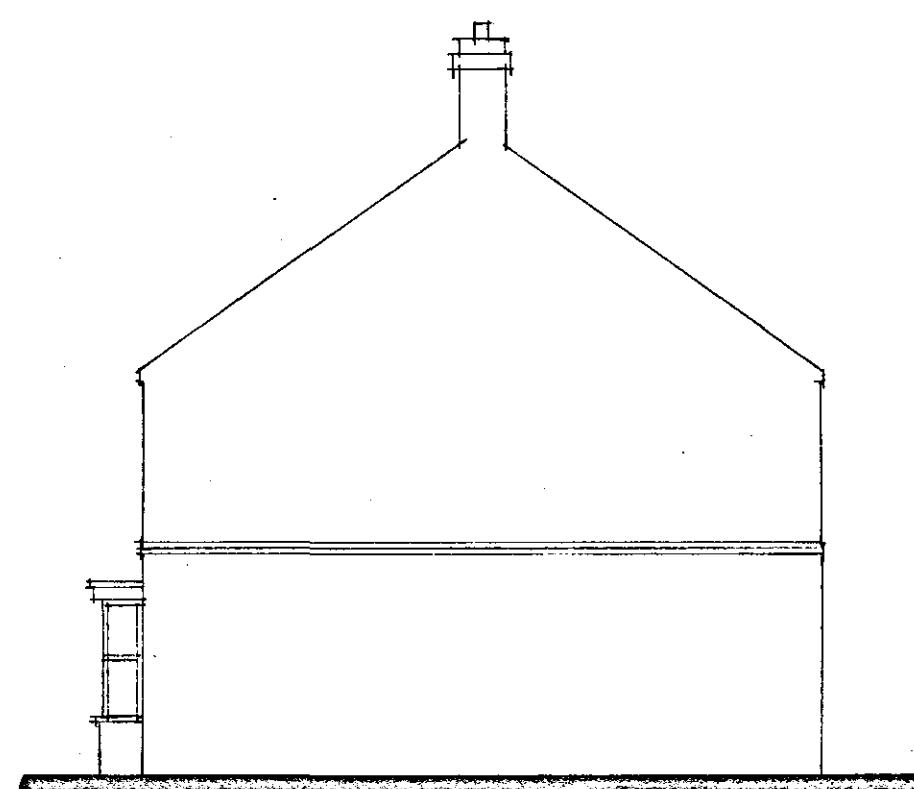

SIDE



REAR

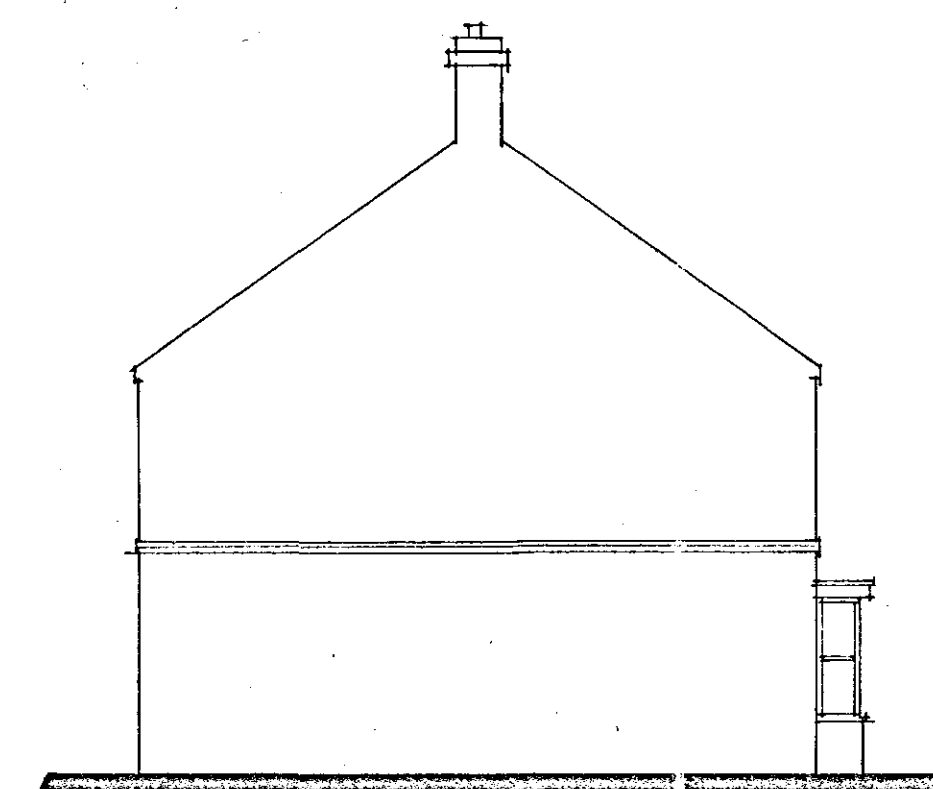

SIDE

SHDC
Planning & Development
11 DEC 2006
Ref: 171106

B - ALTS - 1.12.06
A - IMF ADDED - 23.11.06

Status
CONSULTANTS IN ARCHITECTURE & PLANNING

PROPOSED RESIDENTIAL
DEVELOPMENT AT 94,
LONDON ROAD, LONG SUTTON
FOR

MR. K. PATRICK.

FLOOR PLANS & ELEVATIONS
PLOTS - 1 & 2.

1:50 1:100 SD05-088/13
SEPT-06 B.GILHAM..

DETERMINED
PLAN

2 Edinburgh Walk, Holbeach,
Spalding, Lincs. PE12 7AP
Tel: 01406 424343 Fax: 01406 490702