

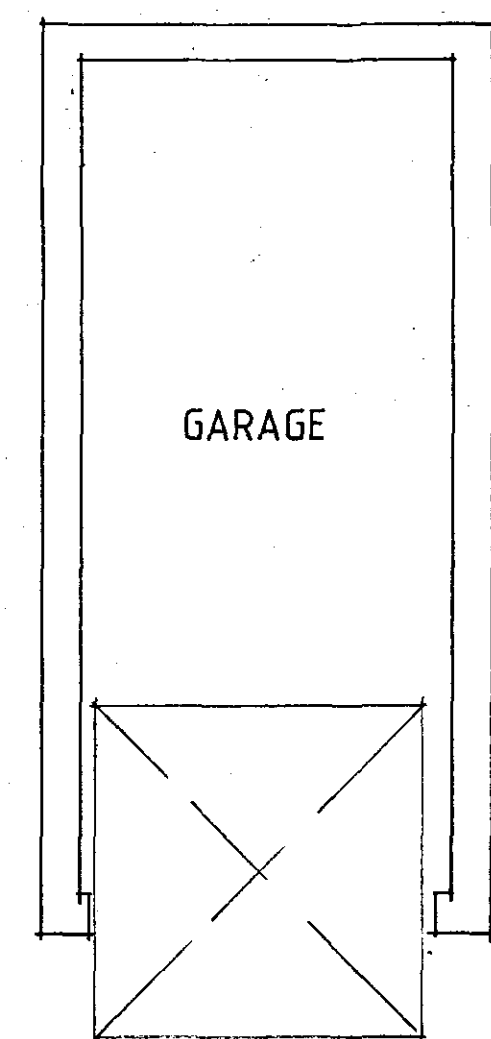
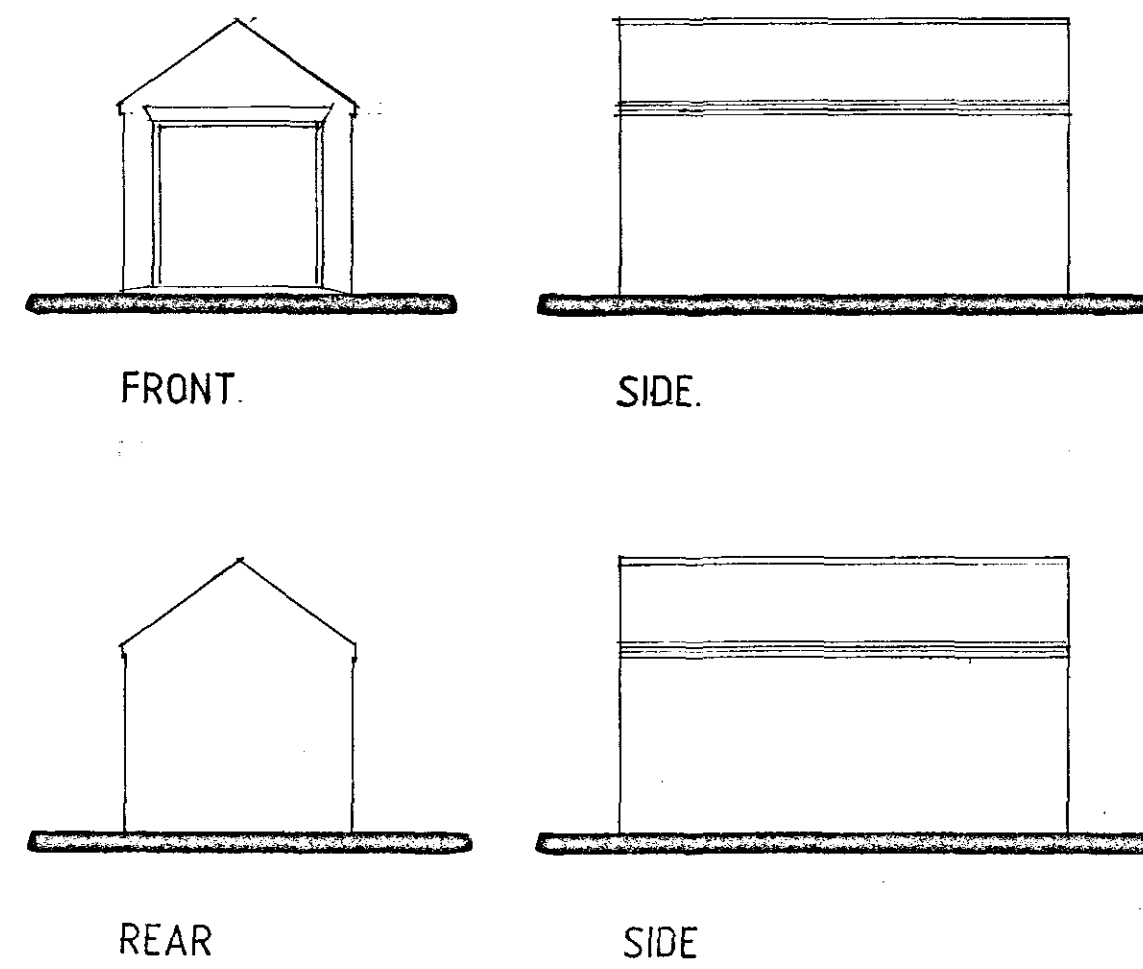


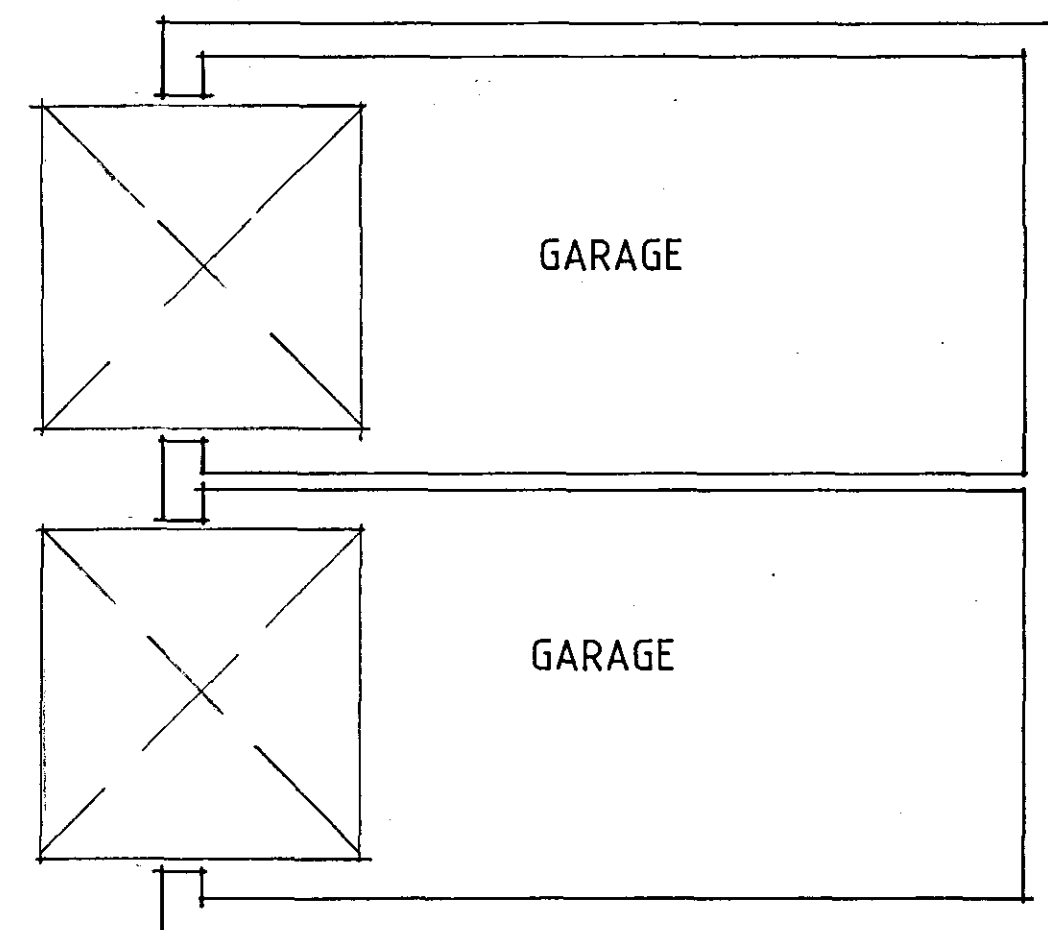



PLAN

SINGLE GARAGE TO PLOT .1.

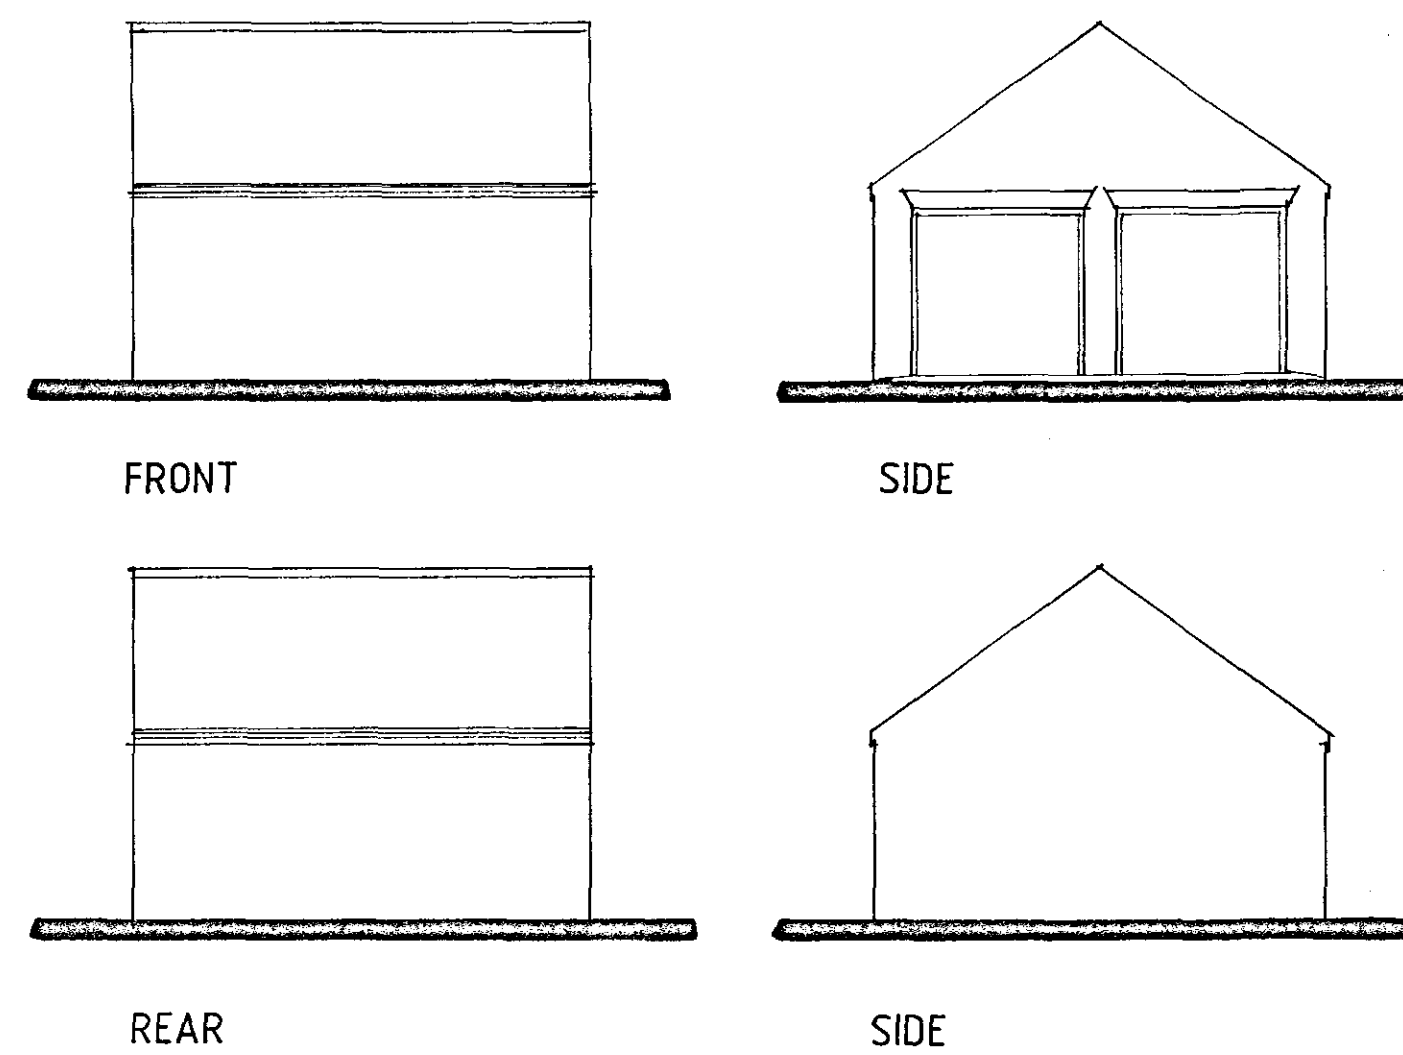


PLAN

TWIN GARAGE TO PLOTS 5 & 6

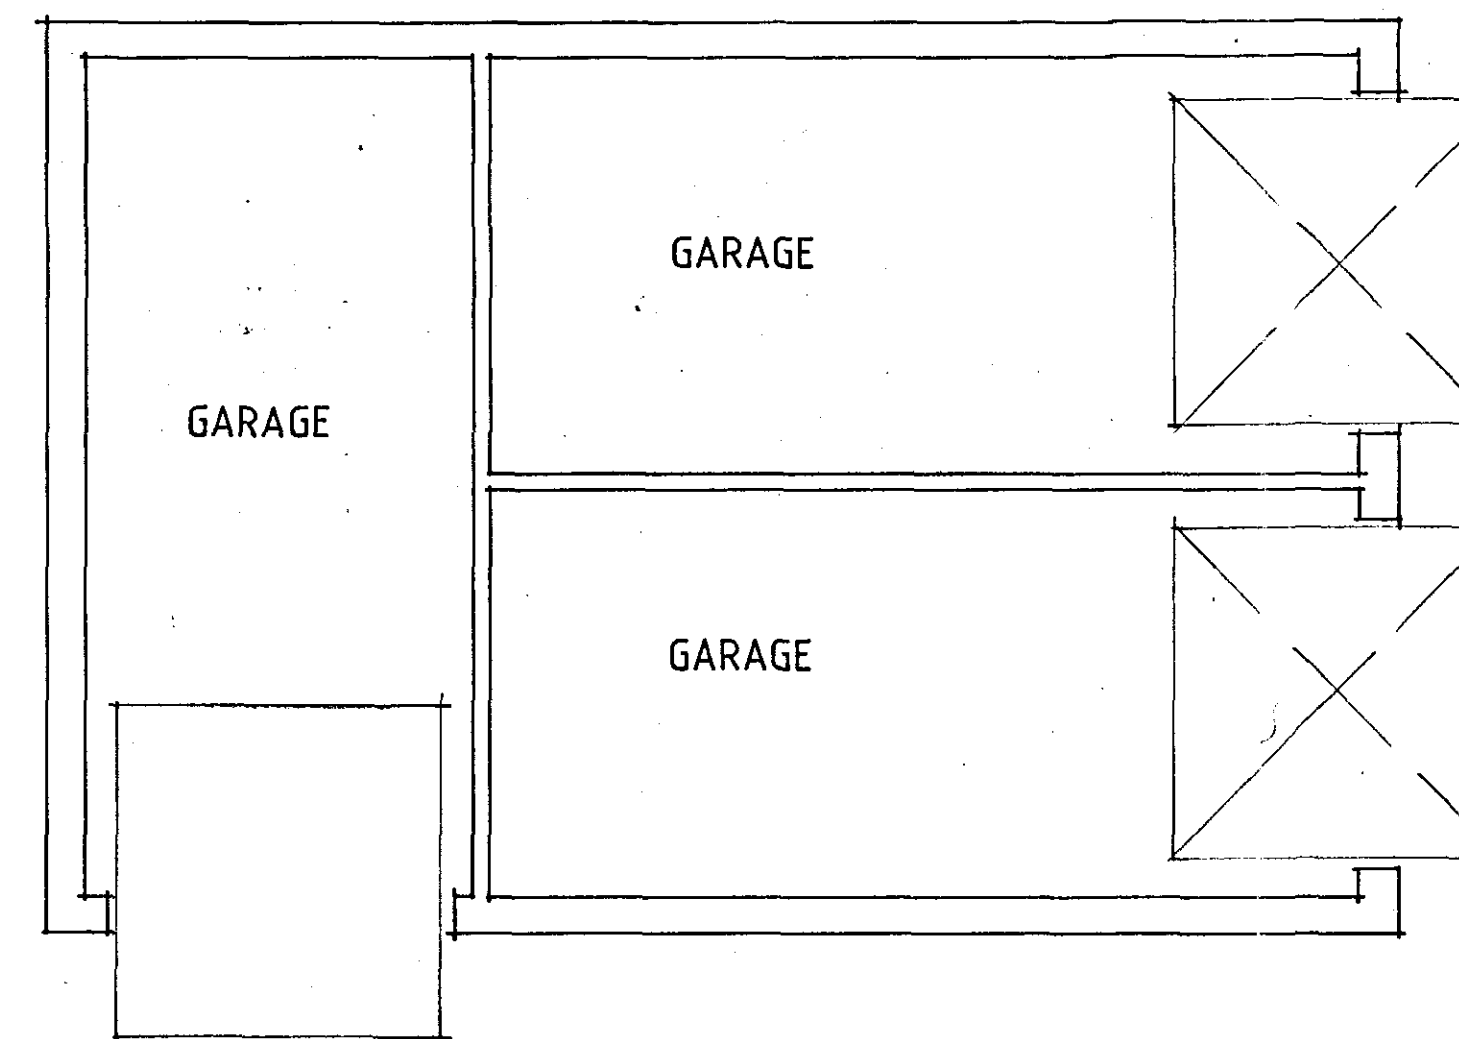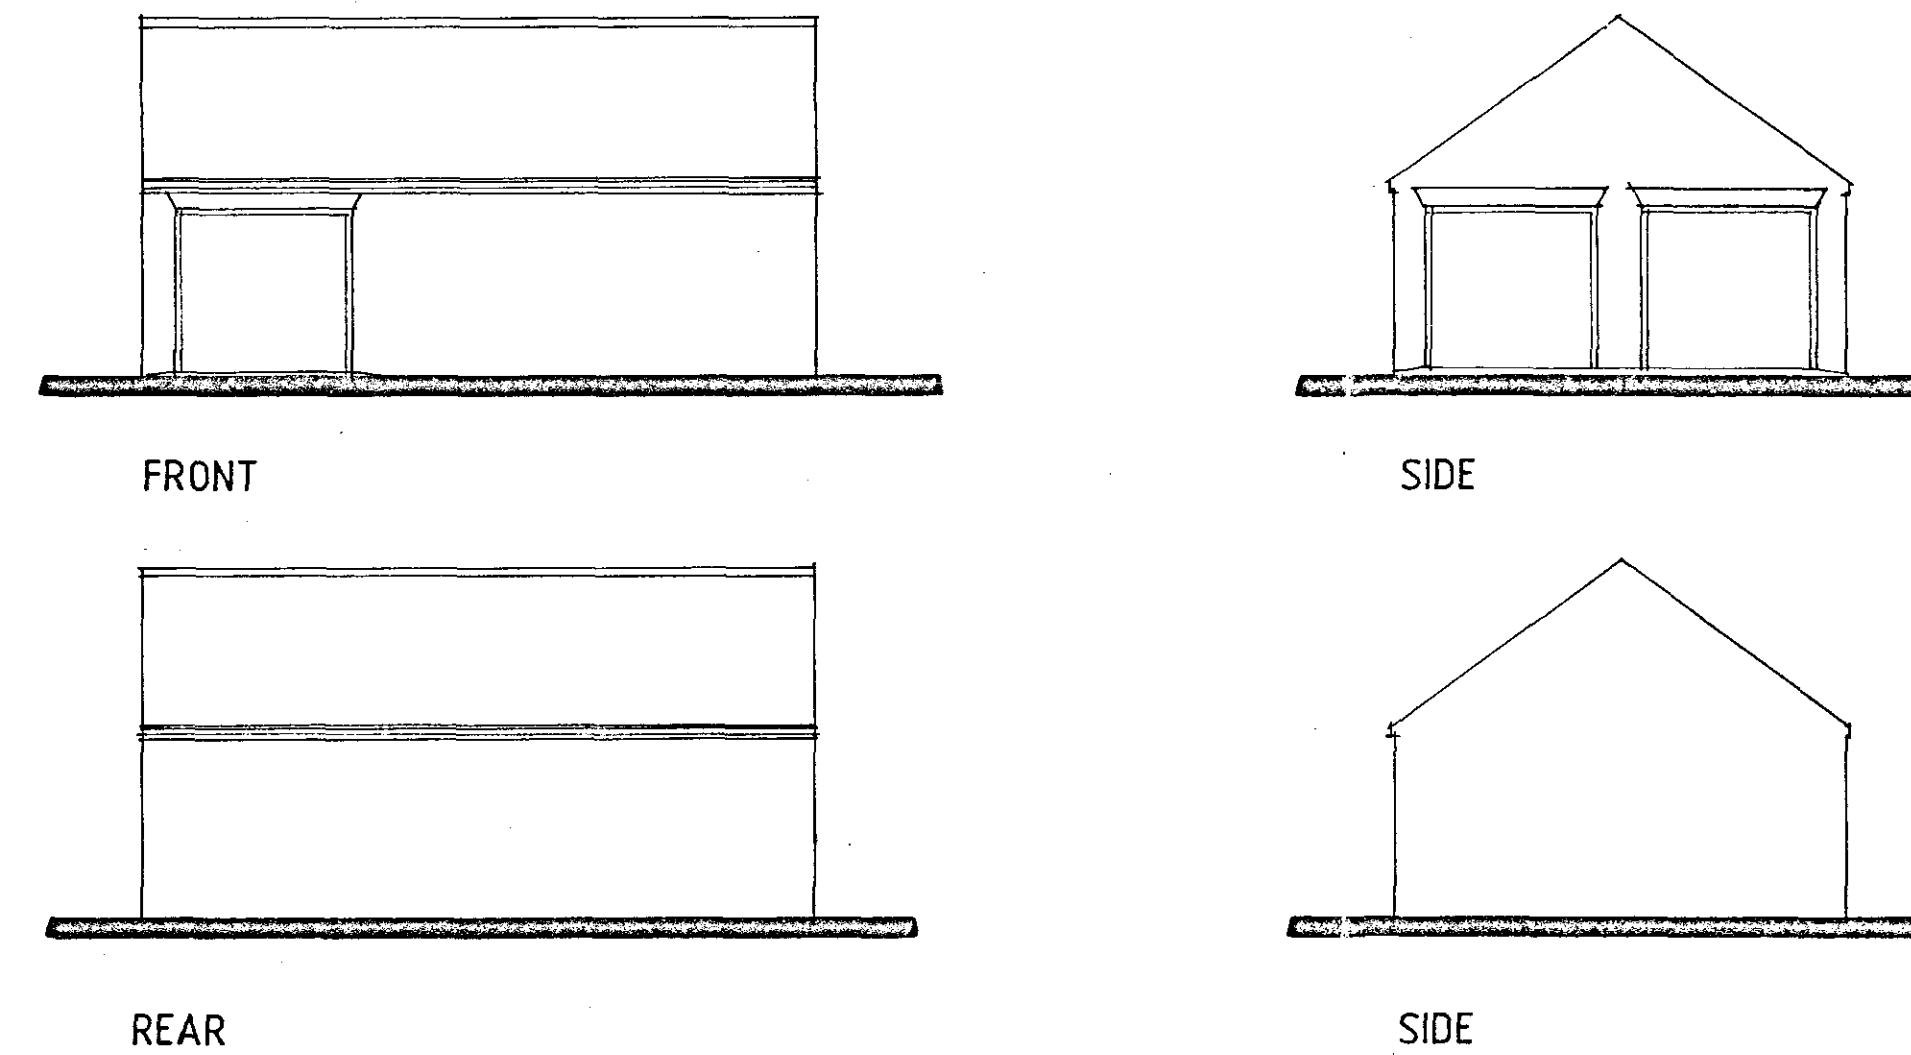


PLAN

TRIPLE GARAGE TO PLOTS 2,3,4,7,8 & 9  
PLOTS 7 - 9 TO BE HANDED

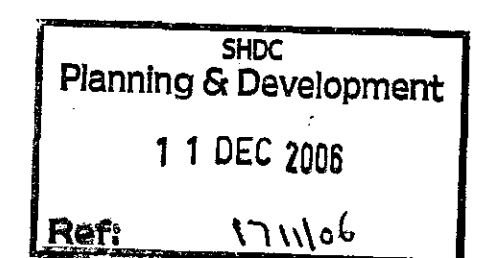


A - IMF. ADDED - 28.11.06

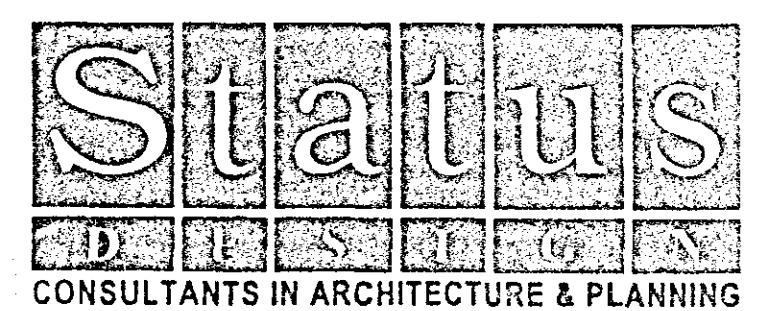

PROPOSED RESIDENTIAL  
DEVELOPMENT AT 94  
LONDON ROAD, LONG SUTTON  
FOR

MR. K. PATRICK.

GARAGES

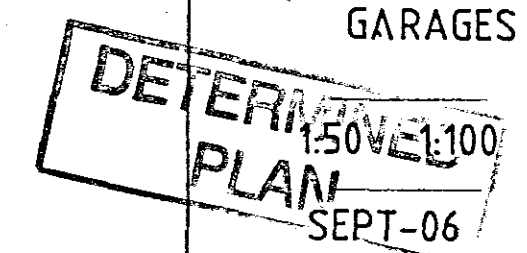

SD05-088/14  
B.GILHAM.