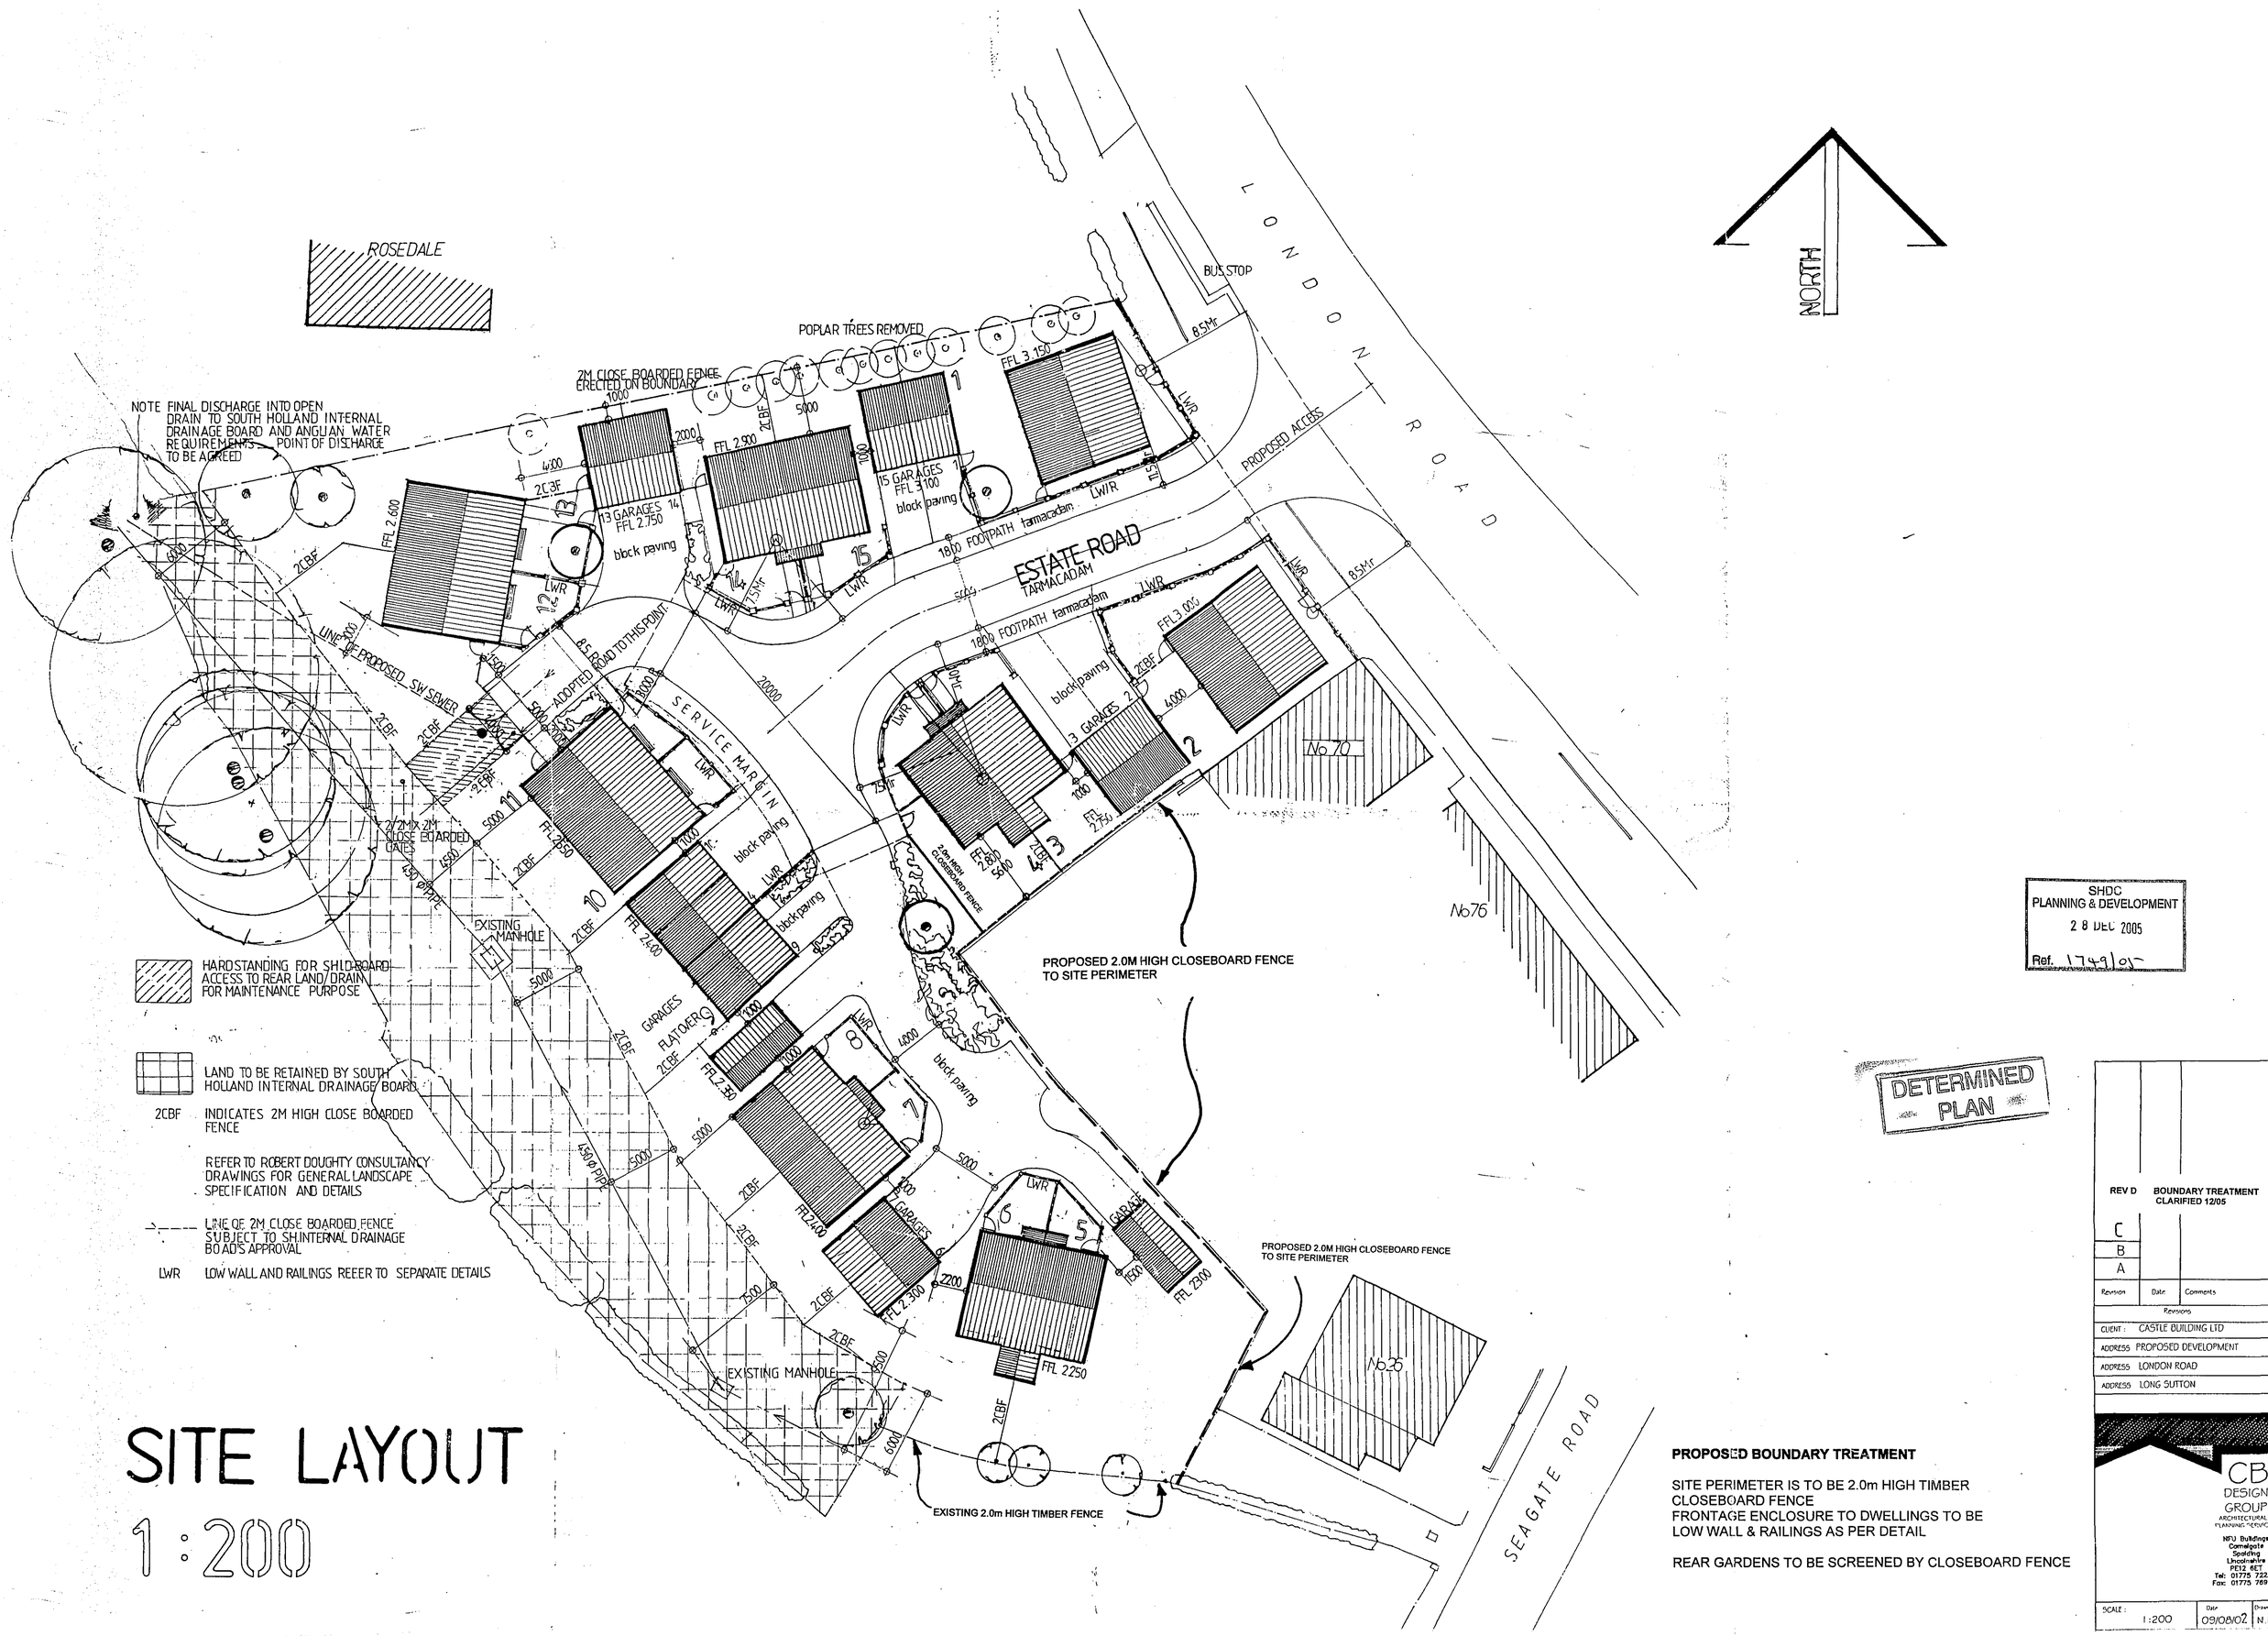



HARDSTANDING FOR SHLDBOARD ACCESS TO REAR LAND/DRAIN FOR MAINTENANCE PURPOSE

LAND TO BE RETAINED BY SOUTH HOLLAND INTERNAL DRAINAGE BOARD

2CBF INDICATES 2M HIGH CLOSE BOARDED FENCE

REFER TO ROBERT DOUGHTY CONSULTANCY DRAWINGS FOR GENERAL LANDSCAPE SPECIFICATION AND DETAILS

LINE OF 2M CLOSE BOARDED FENCE SUBJECT TO SH.INTERNAL DRAINAGE BOARDS APPROVAL

LWR LOW WALL AND RAILINGS REEER TO SEPARATE DETAILS

# SITE LAYOUT

1:200

SHDC
PLANNING & DEVELOPMENT
28 DEC 2005
Ref. 1749/05

DETERMINED PLAN

**PROPOSED BOUNDARY TREATMENT**

SITE PERIMETER IS TO BE 2.0m HIGH TIMBER CLOSEBOARD FENCE
FRONTAGE ENCLOSURE TO DWELLINGS TO BE LOW WALL & RAILINGS AS PER DETAIL

REAR GARDENS TO BE SCREENED BY CLOSEBOARD FENCE

| Revision | Date | Comments |
|---|---|---|
| C | | |
| B | | |
| A | | |
| REV D | | BOUNDARY TREATMENT CLARIFIED 12/05 |

Revisions

CLIENT : CASTLE BUILDING LTD
ADDRESS PROPOSED DEVELOPMENT
ADDRESS LONDON ROAD
ADDRESS LONG SUTTON

CB DESIGN GROUP
ARCHITECTURAL & PLANNING SERVICES
NFU Buildings
Cornegate
Spalding
Lincolnshire
PE12 6ET
Tel: 01775 722241
Fax: 01775 769988

SCALE : 1:200 | Date 09/08/02 | Drawn By N.F.