
FLOOR PLAN OF PROPOSED CONSERVATORY TO REAR OF 2 SCHOOL LANE

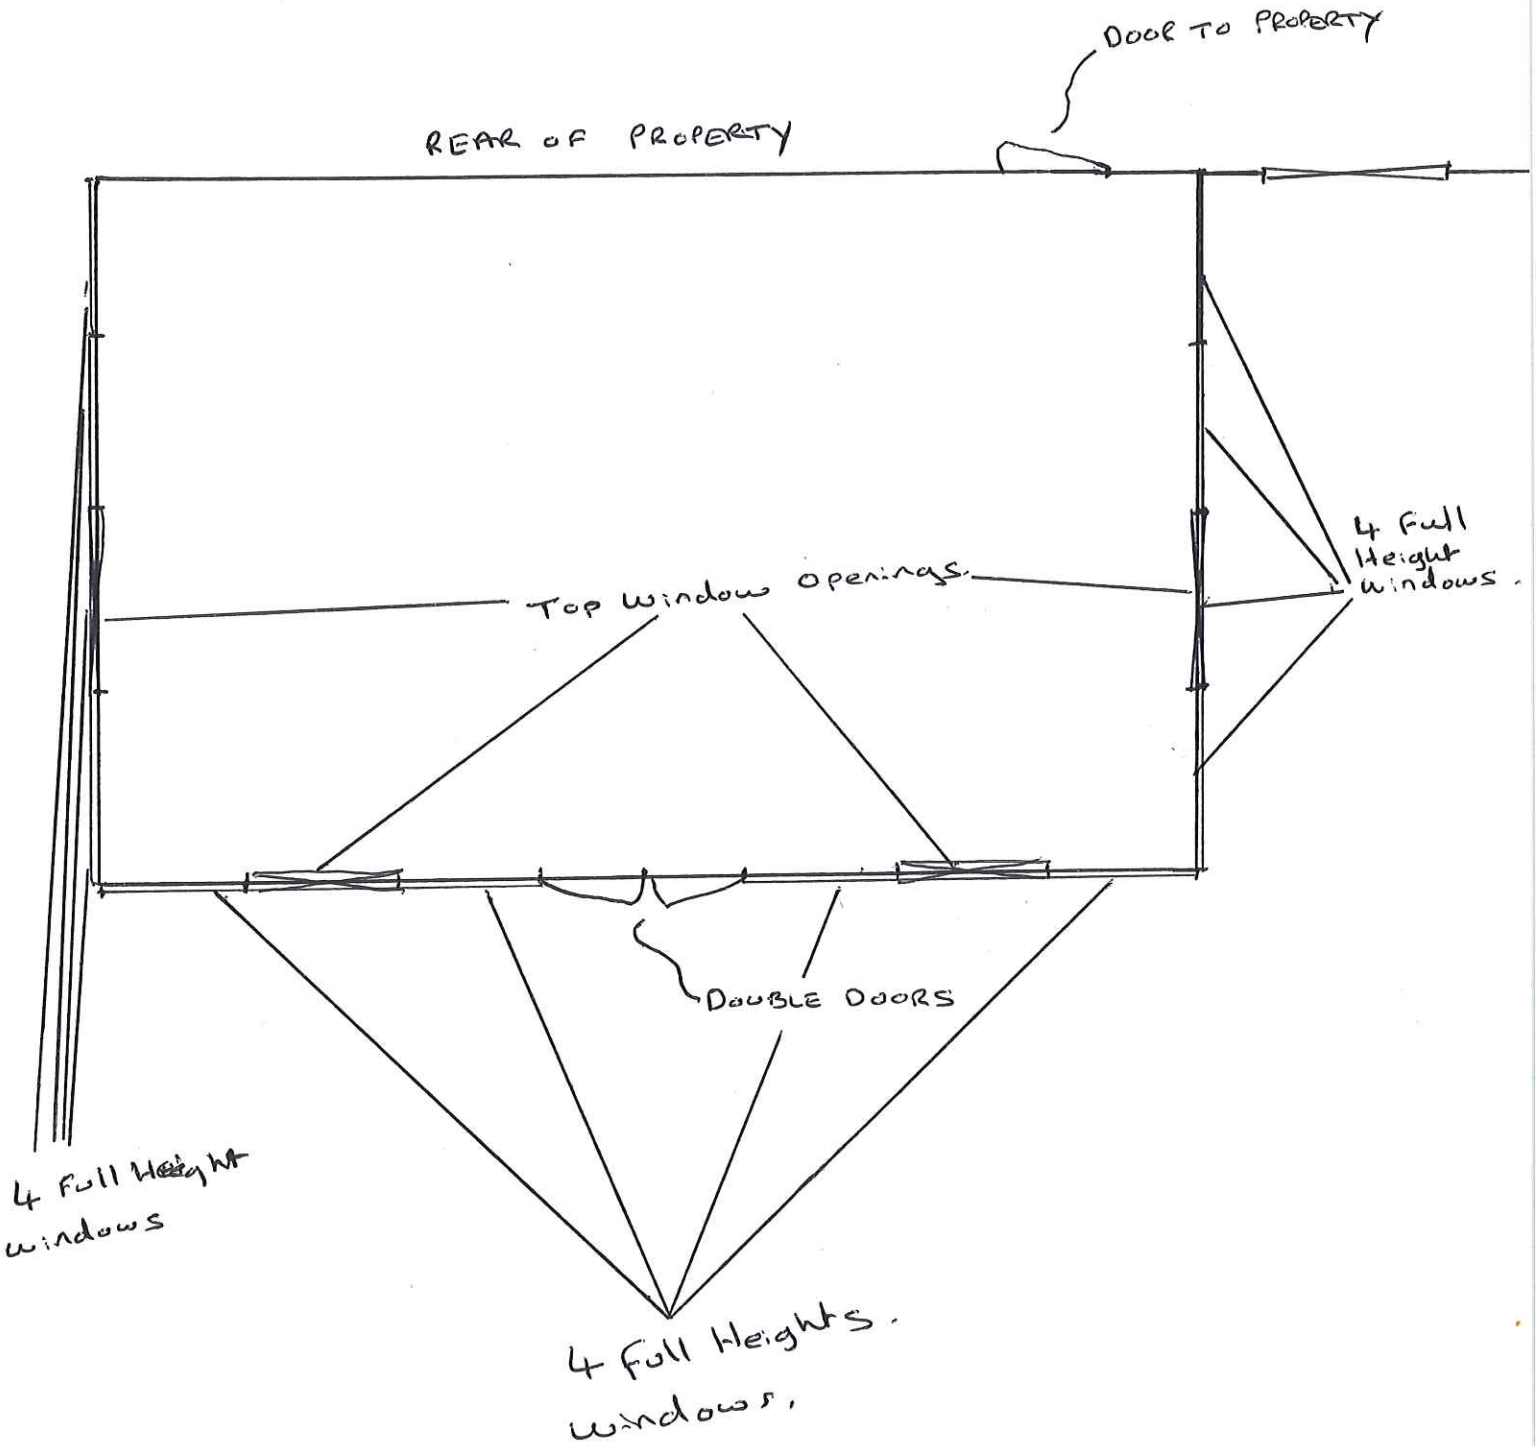

WIDTH 5700mm.
DEPTH 3600mm.