





SIDE ELEVATION

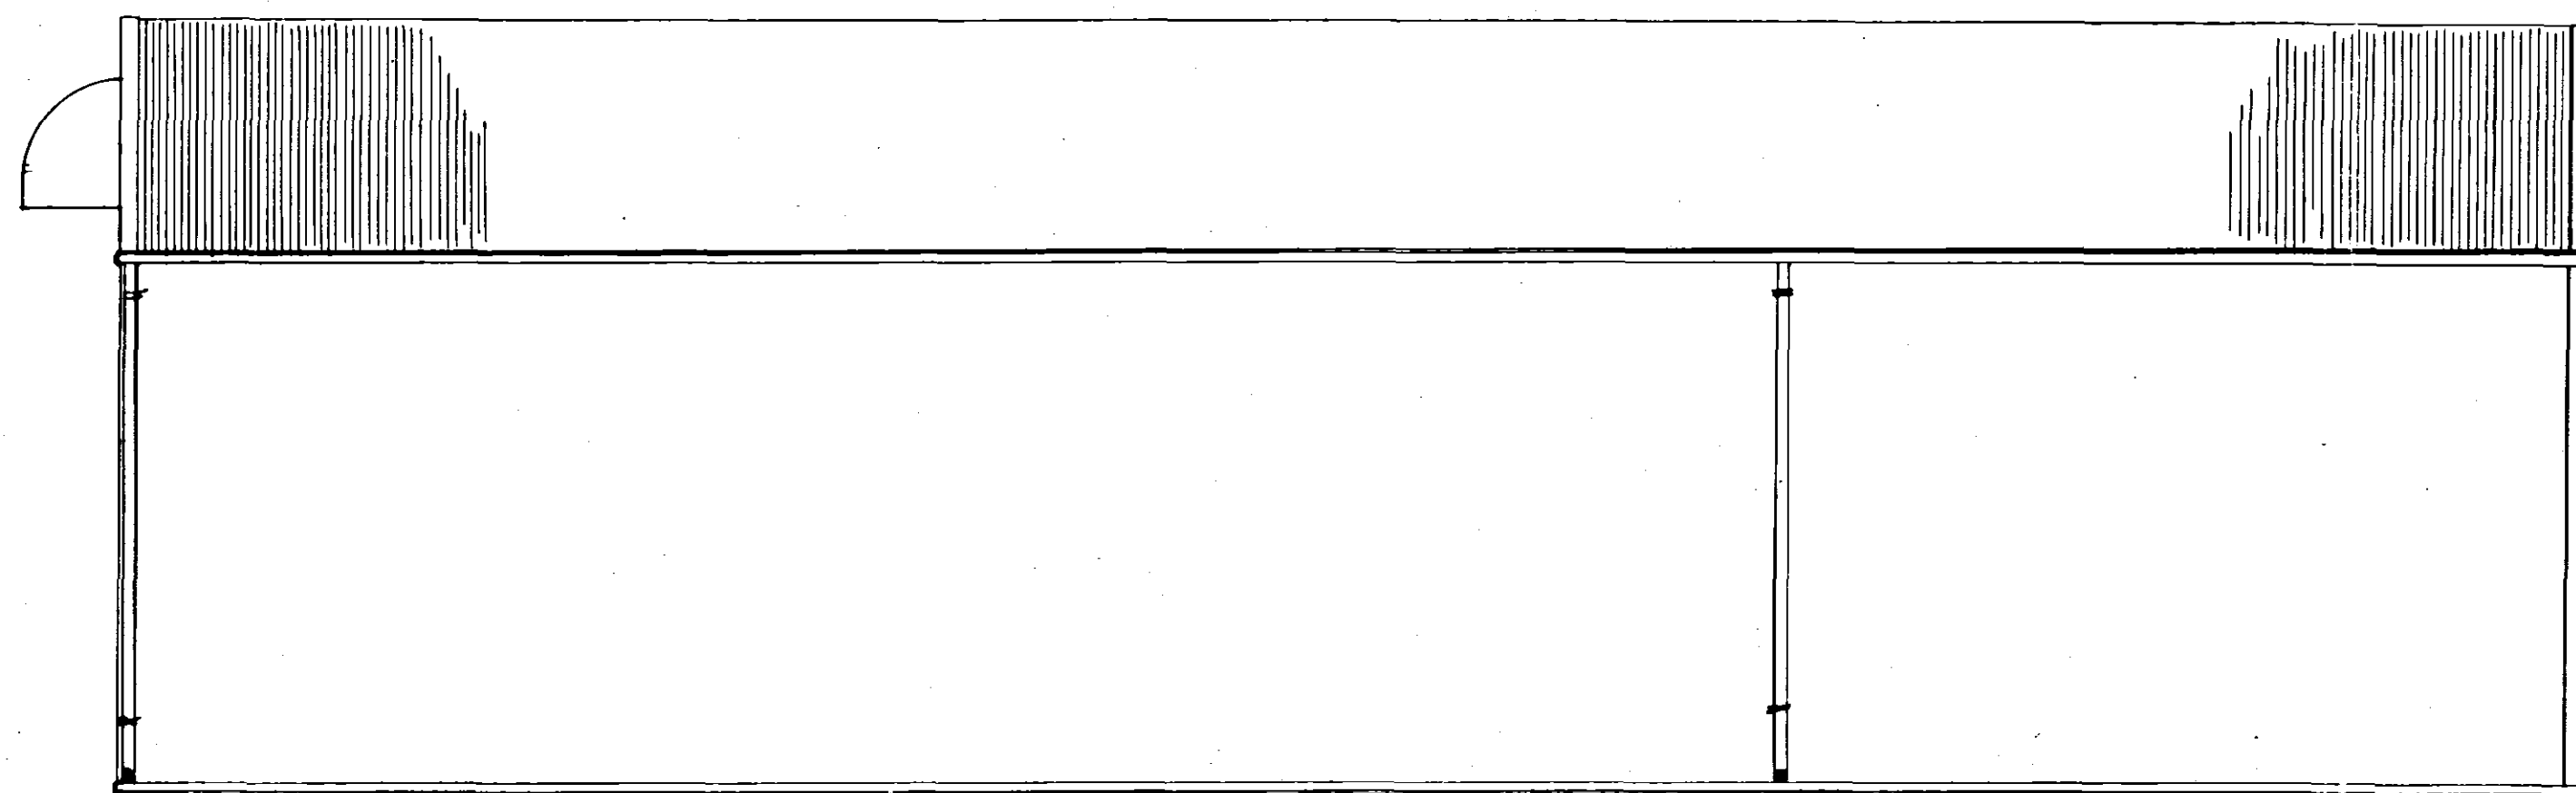

SIDE ELEVATION

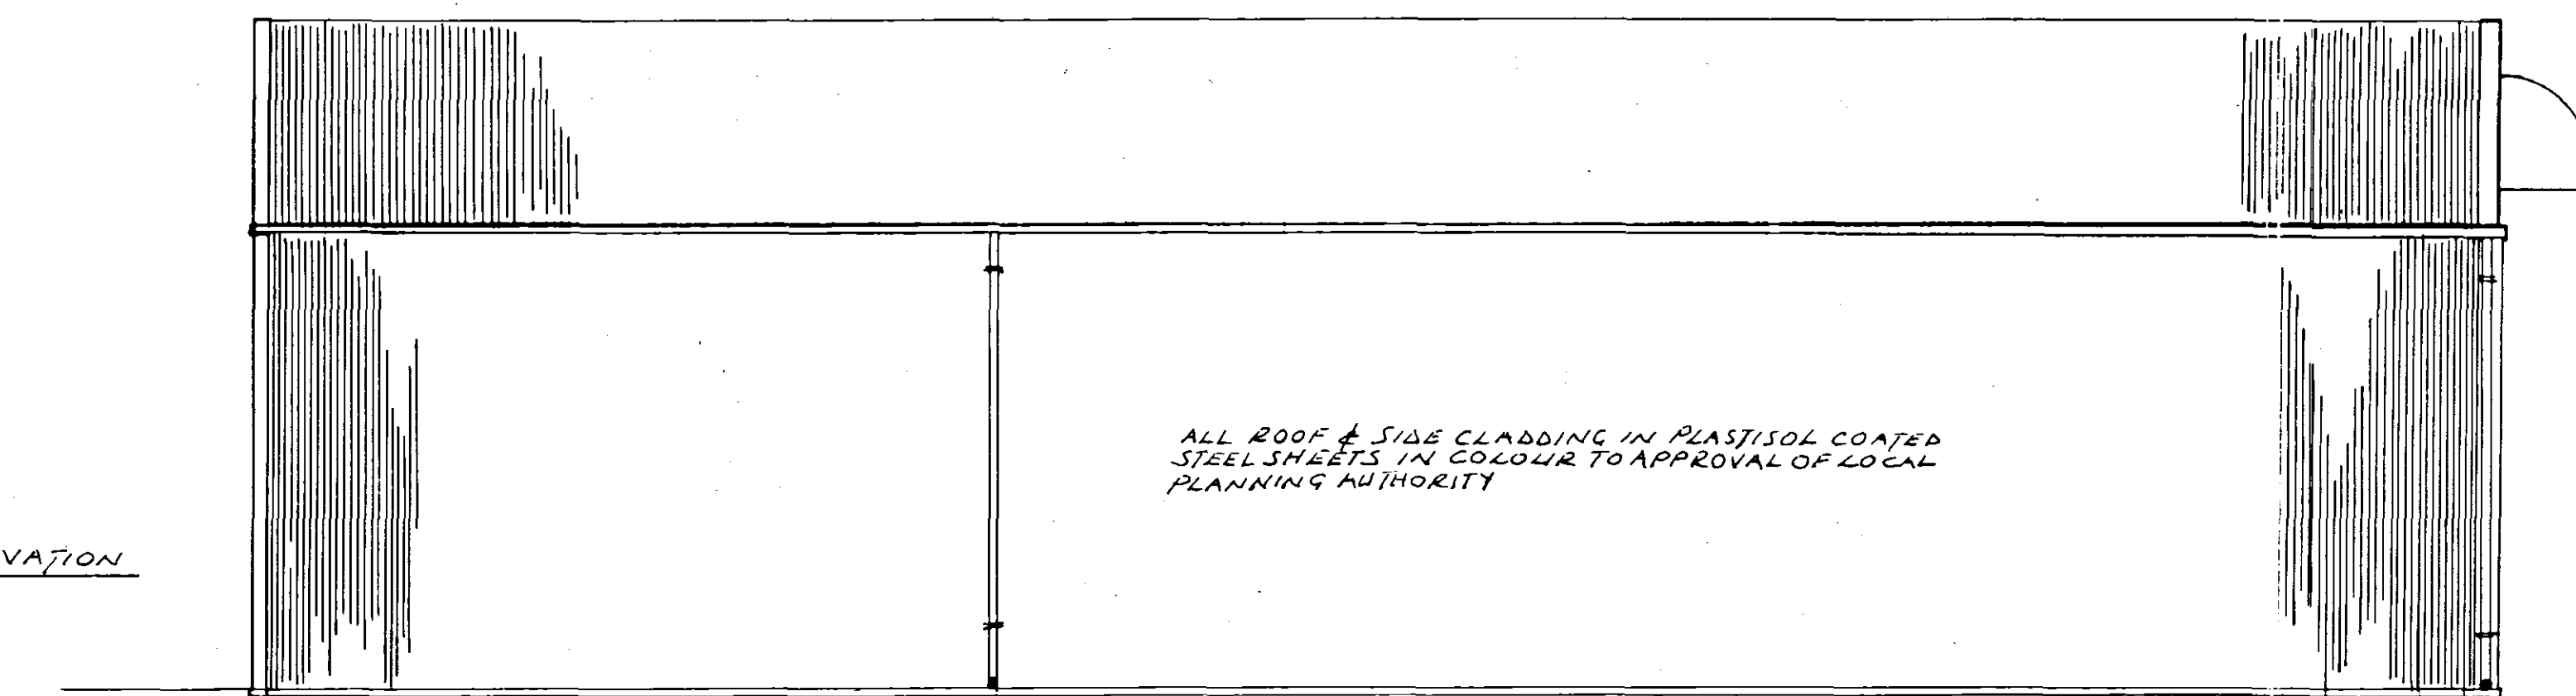


END ELEVATION

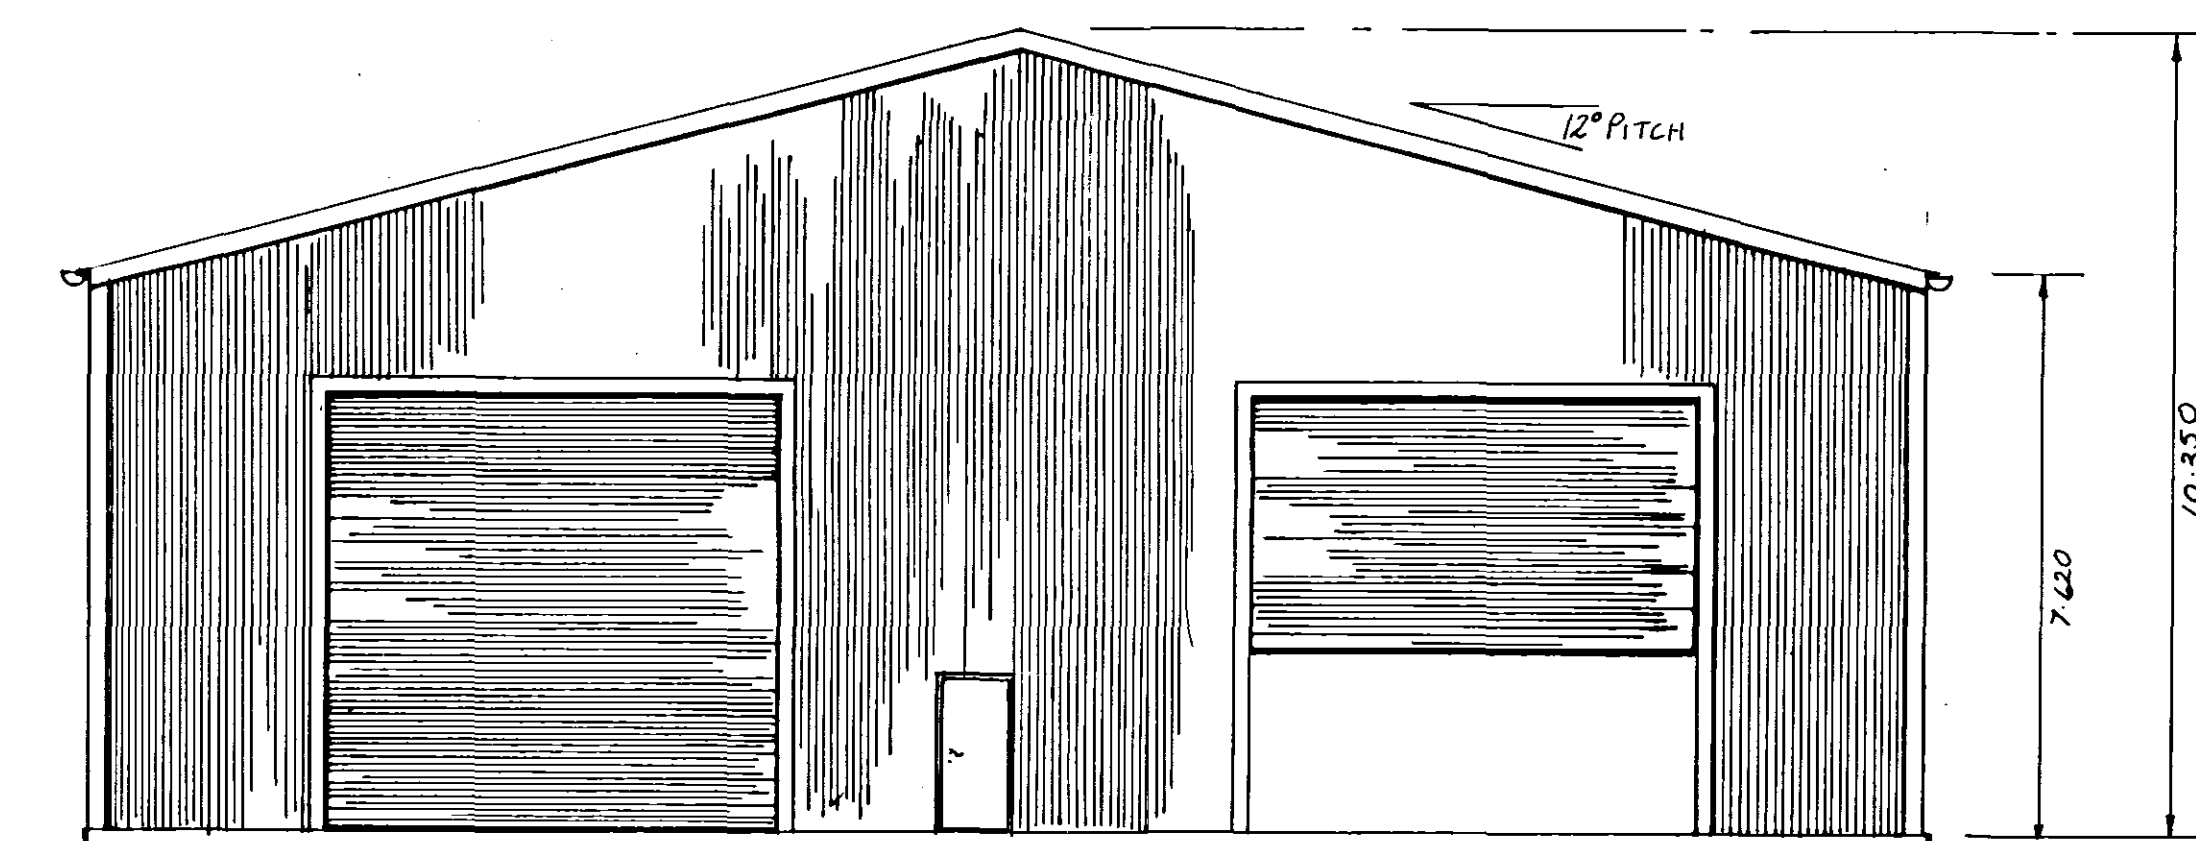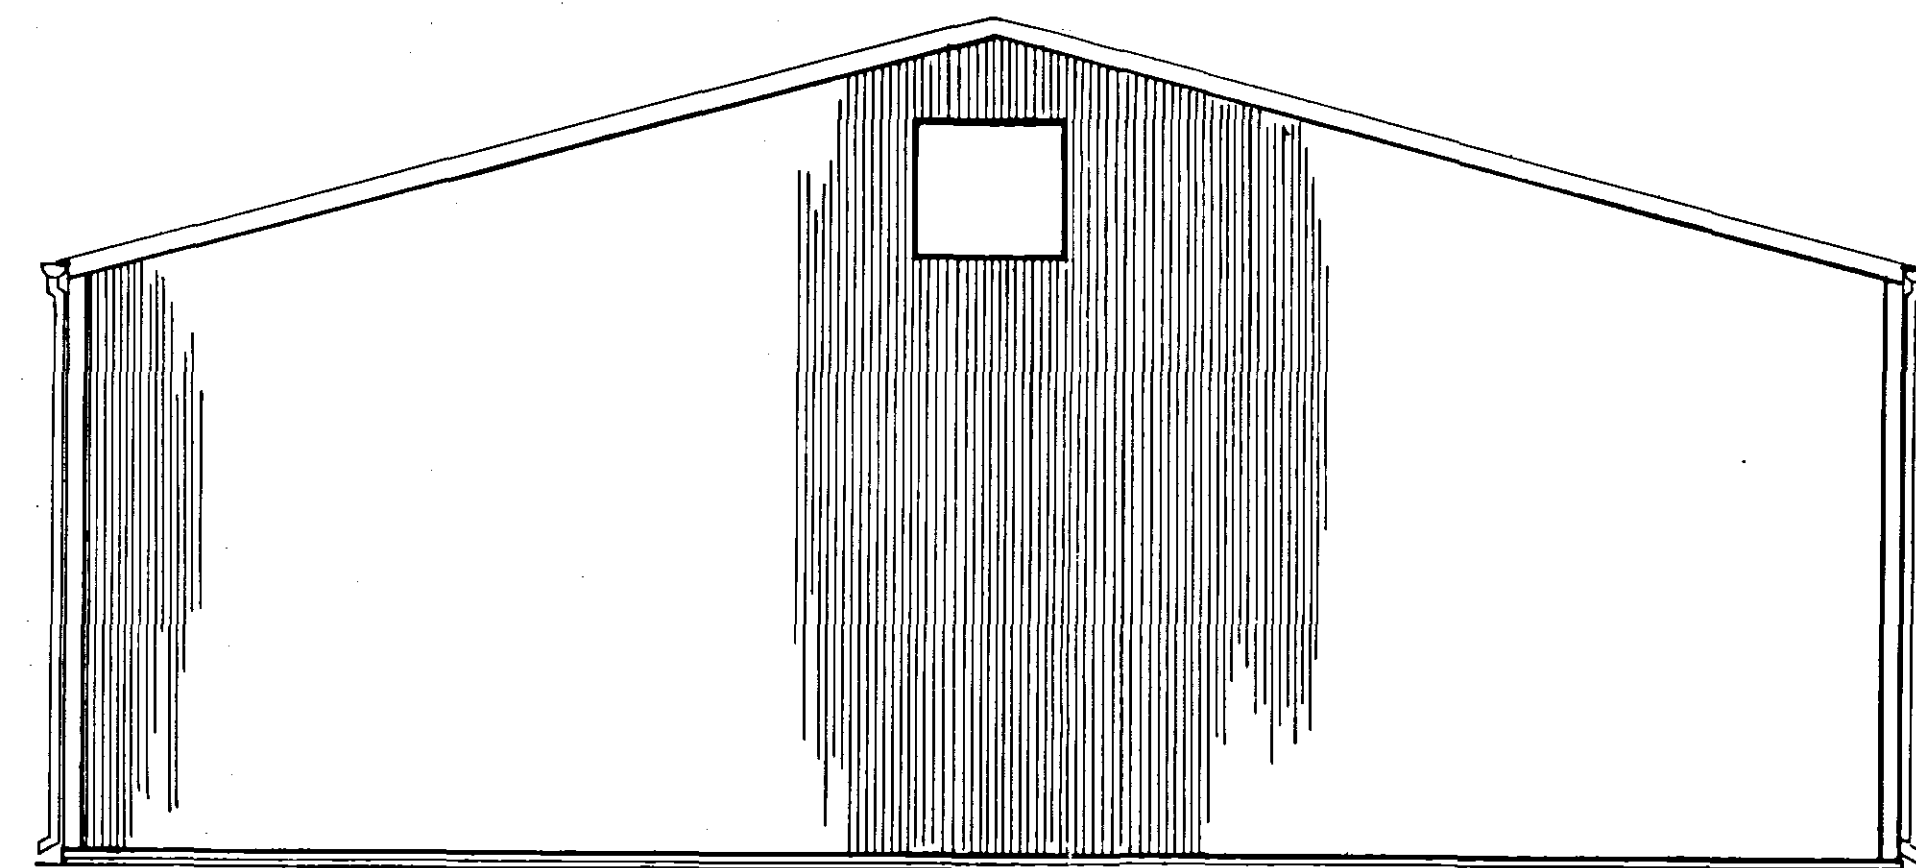

ROOF & SURFACE WATER DRAINS
TO SOAKAWAYS.

END ELEVATION TO ROAD

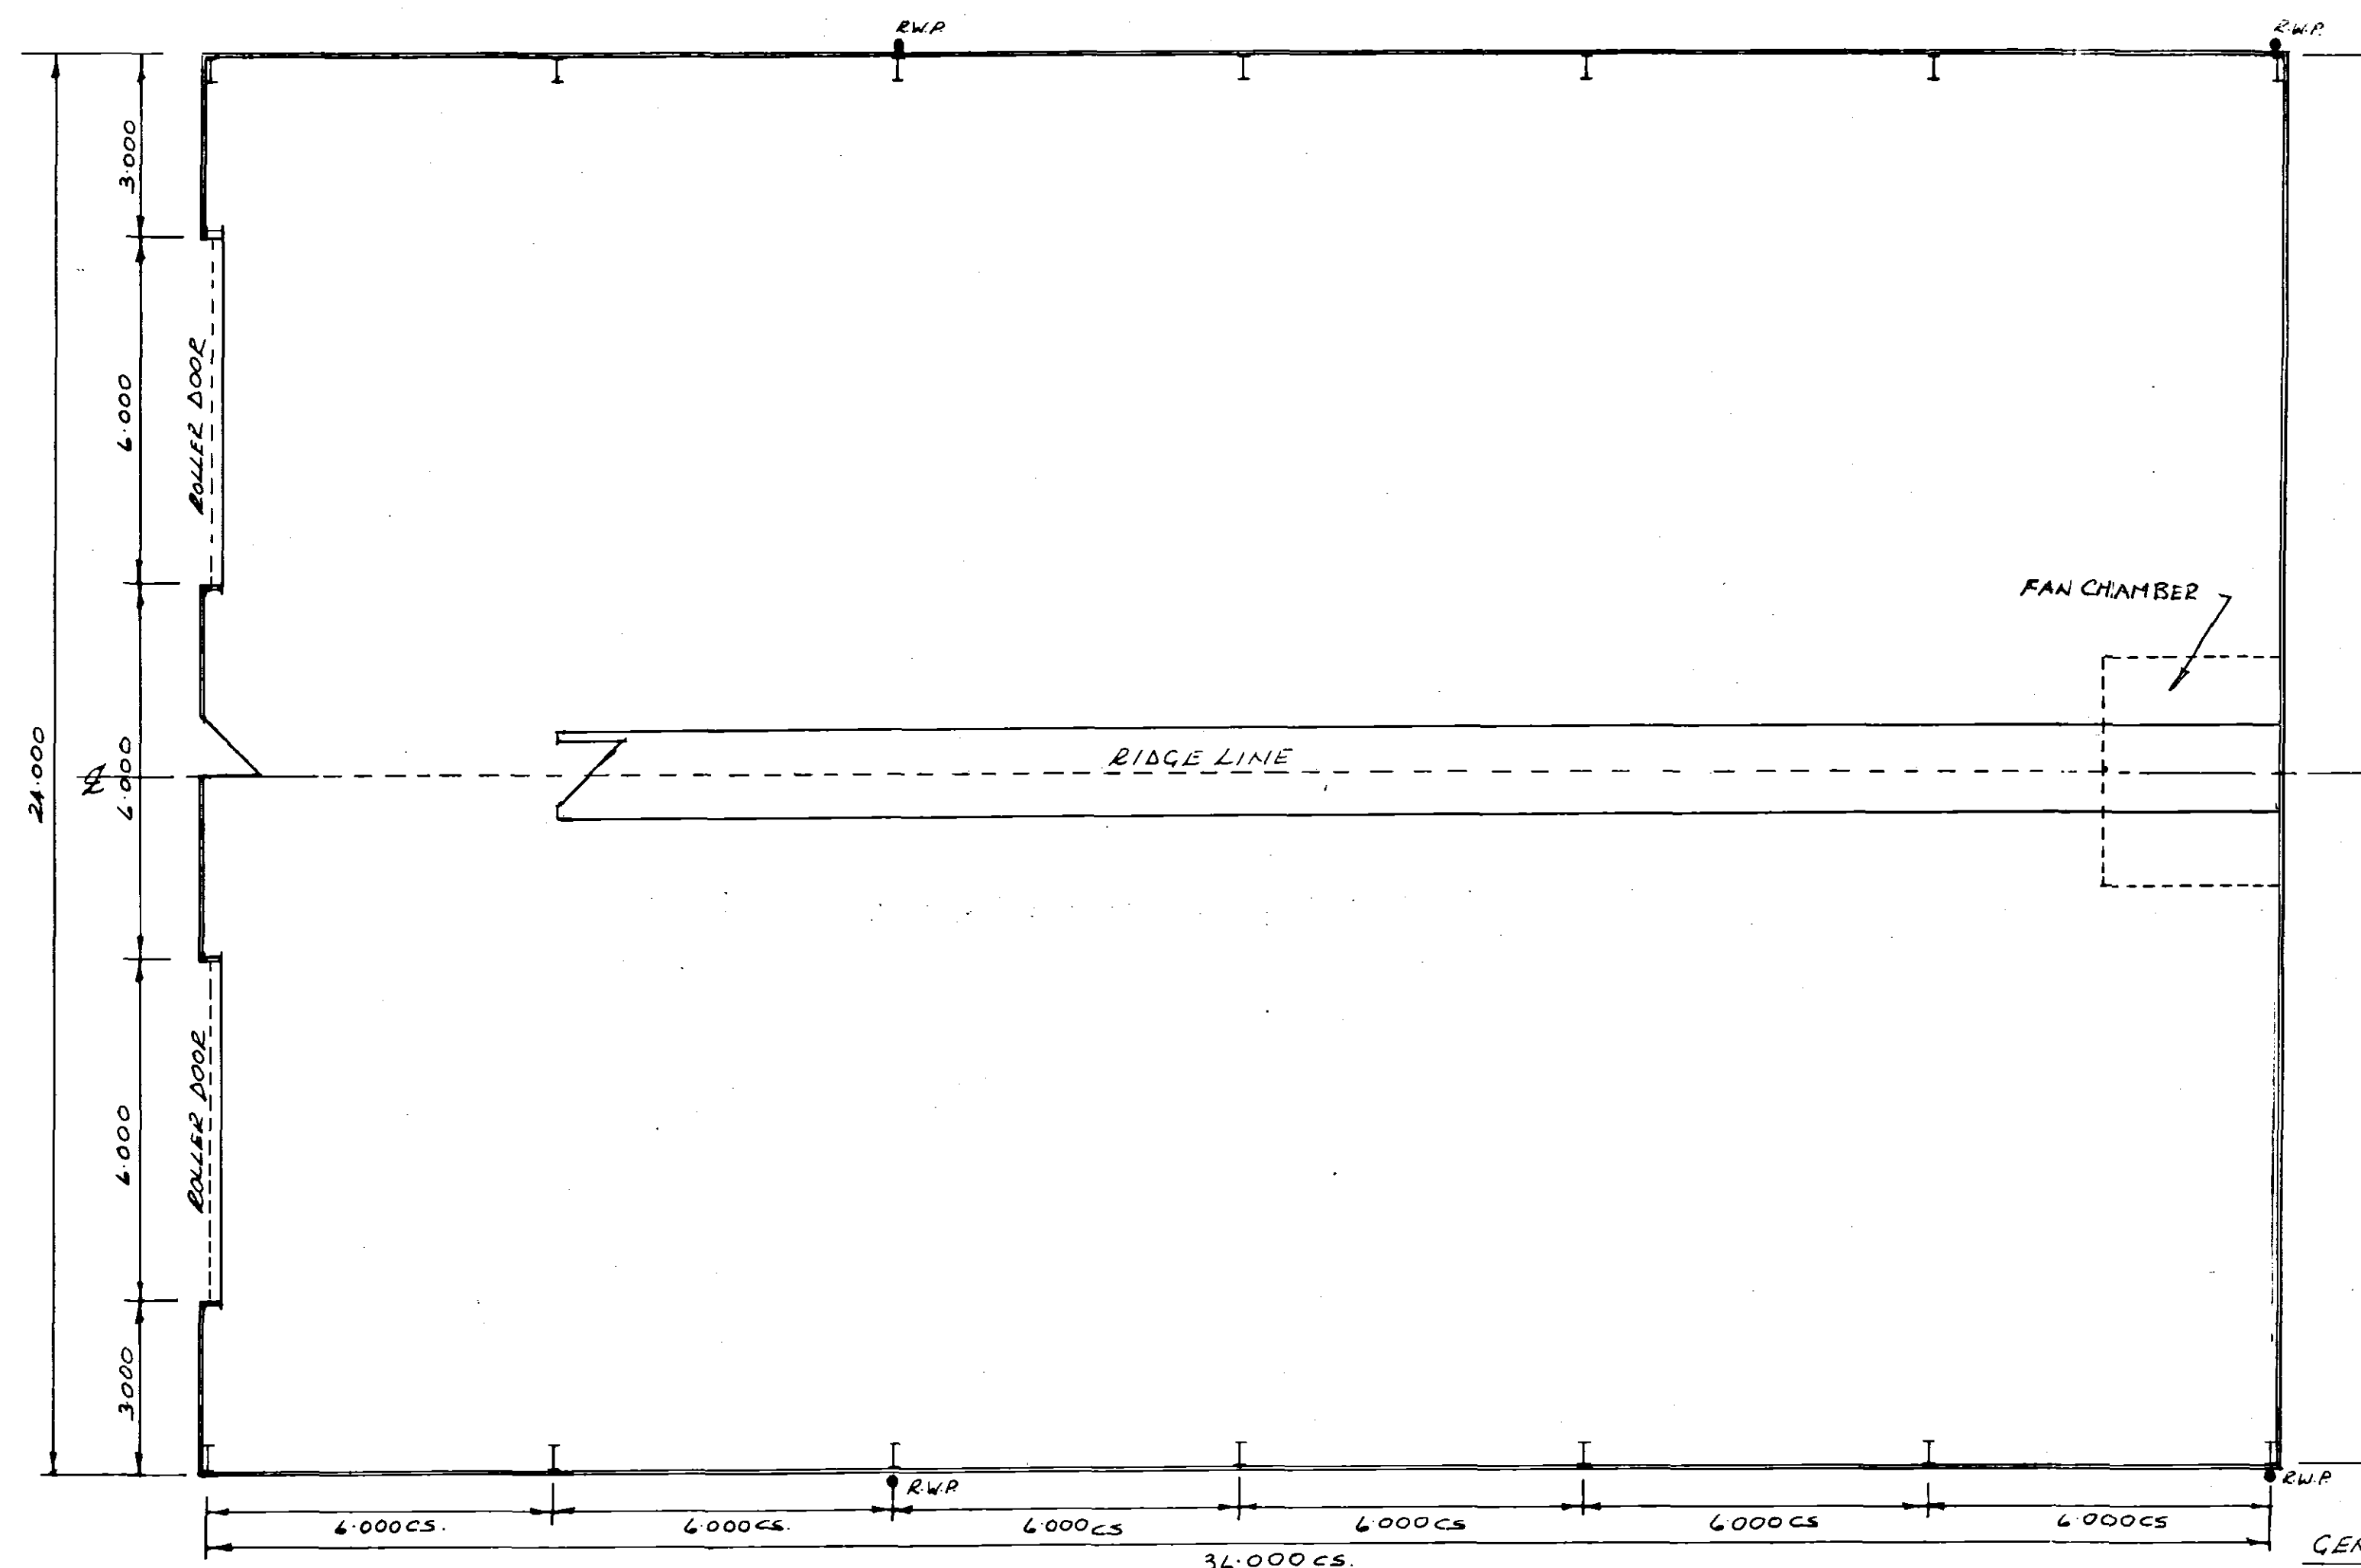

GENERAL LAYOUT

Barry W. Coupland

ARCHITECTURAL DRAWING / PLANNING OF CROP STORAGE
& PLANNING SERVICE and CROP DRYING SYSTEMS

131 KEDDINGTON ROAD, LOUTH,

LINCS. LN11 0BL TEL: (0507) 603857

SCALE - 1:100

DATE - DEC. 2003

DRWG NO. -

PROPOSED BULK POTATO STORE FOR
O.G.E. CHAPMAN & SON
PIPER LODGE, 61 STATION ROAD,
LONG SUTTON, SPALDING, PE12 9BS.

SITE OF STORE AT 'CARNSGATE HALL FARM'
CARNSGATE ROAD, LONG SUTTON

DETERMINED
PLANNING

BHDC
Planning & Development
- 5 JAN 2004

Ref 0002/04