



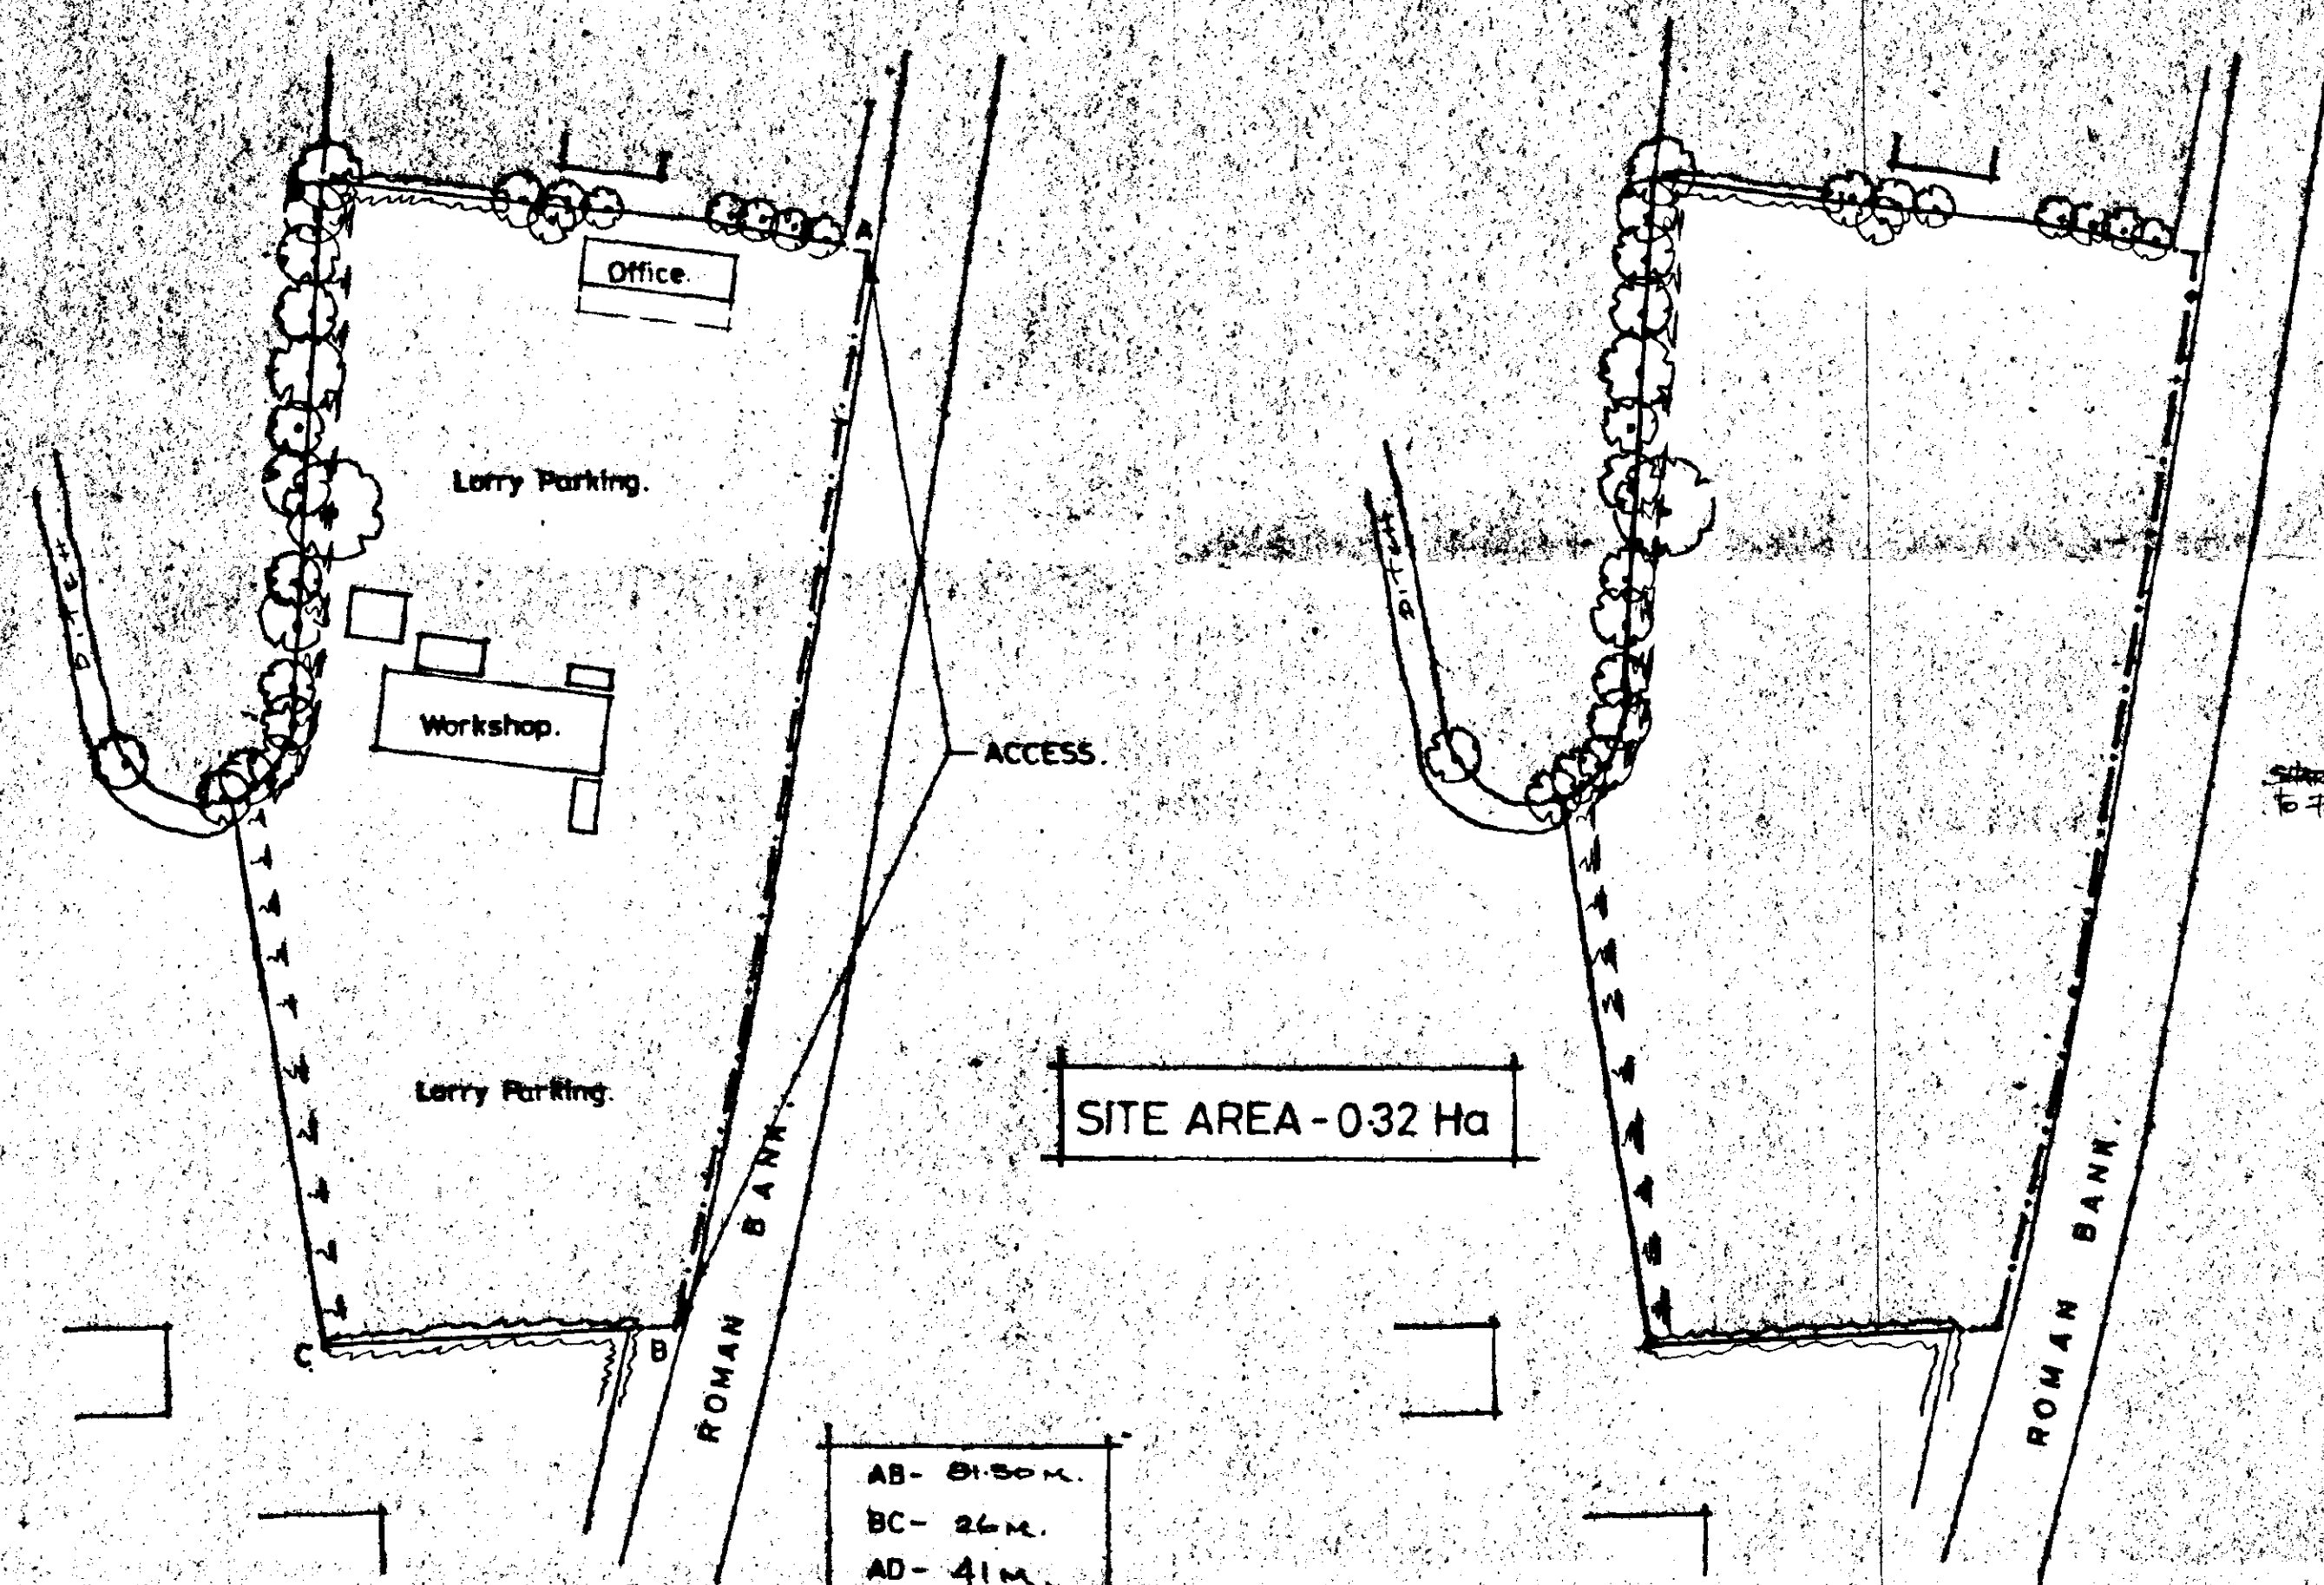

EXISTING SITE LAYOUT.
SCALE: 1/500.

PROPOSED SITE LAYOUT.
SCALE: 1/500.

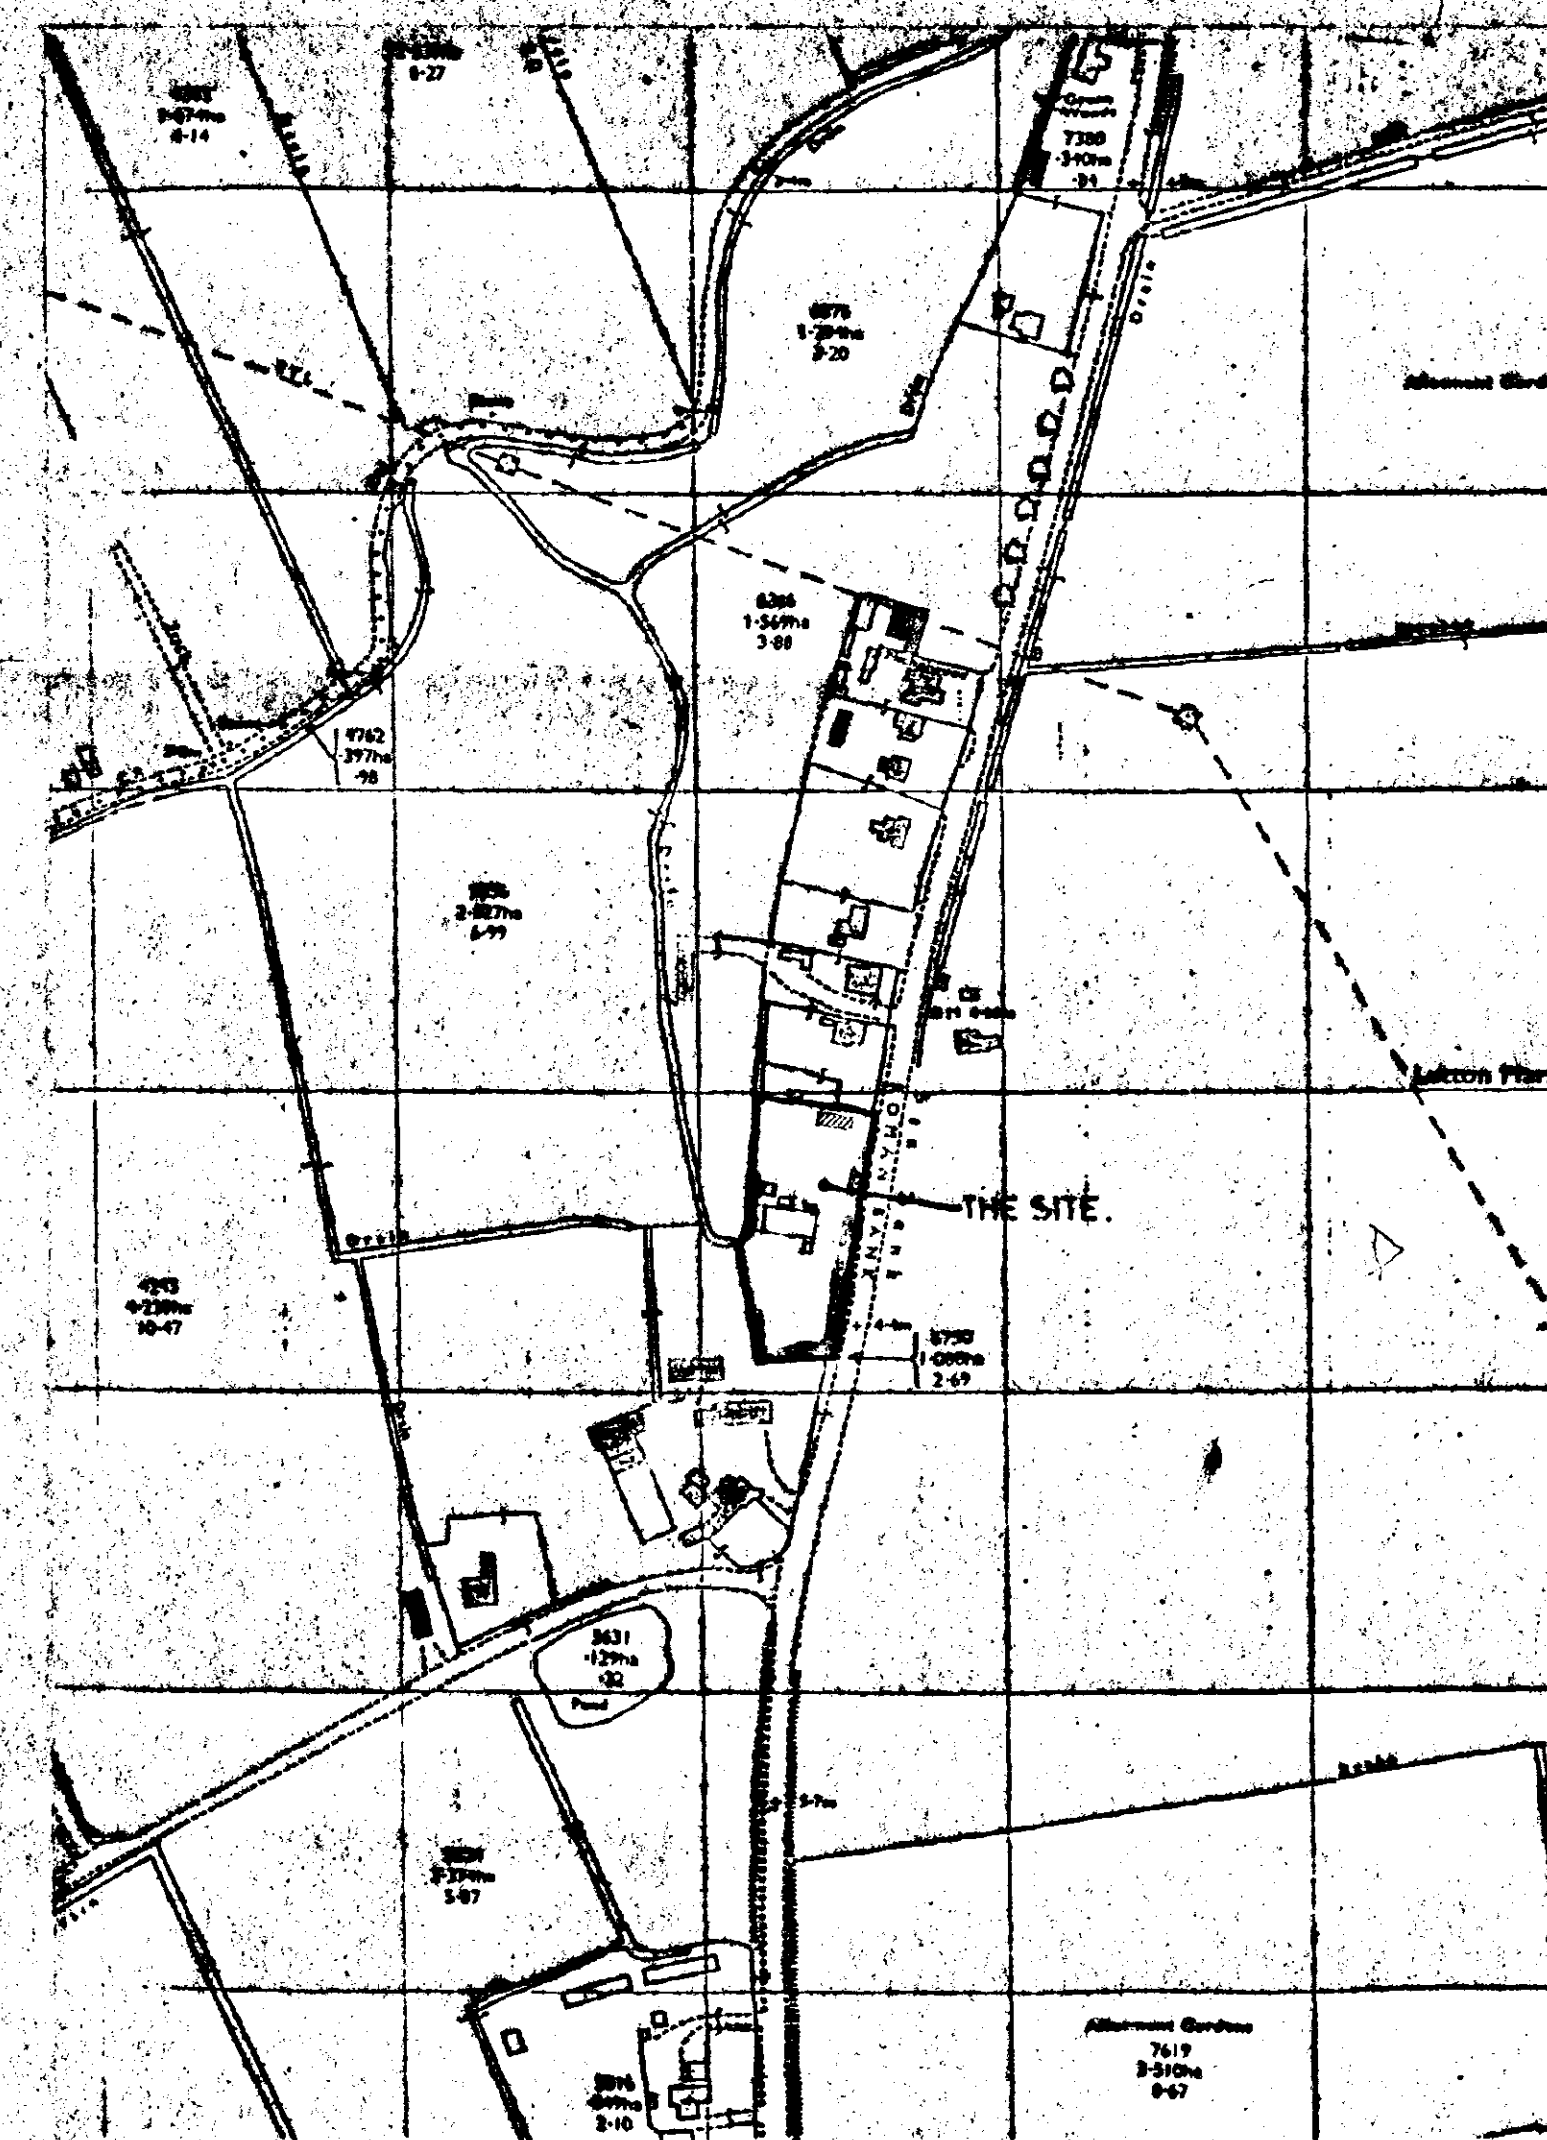


LOCATION PLAN.
SCALE: 1/2500.



DETERMINED
PLAN

G. R. MERCHANT I. ENG AMICE, FOW. ARCHITECTURAL, STRUCTURAL & LAND DRAINAGE CONSULTANT TEL: HOLBEACH (0408) 490800	
PROJECT: CHANGE OF USE OF HAULAGE YARD TO RESIDENTIAL DEVELOPMENT LUTTON BANK SPALDING, Lincs.	
CLIENT: KEN BUTLER HAULAGE LTD ROMAN BANK LUTTON BANK LUTTON SPALDING, Lincs.	
SCALES: AS INDICATED	DATE: DEC 1995
G. R. MERCHANT	DRAWING No.: KBHL 2
REVISIONS:	

08 JAN 1996
Ref: 0013196

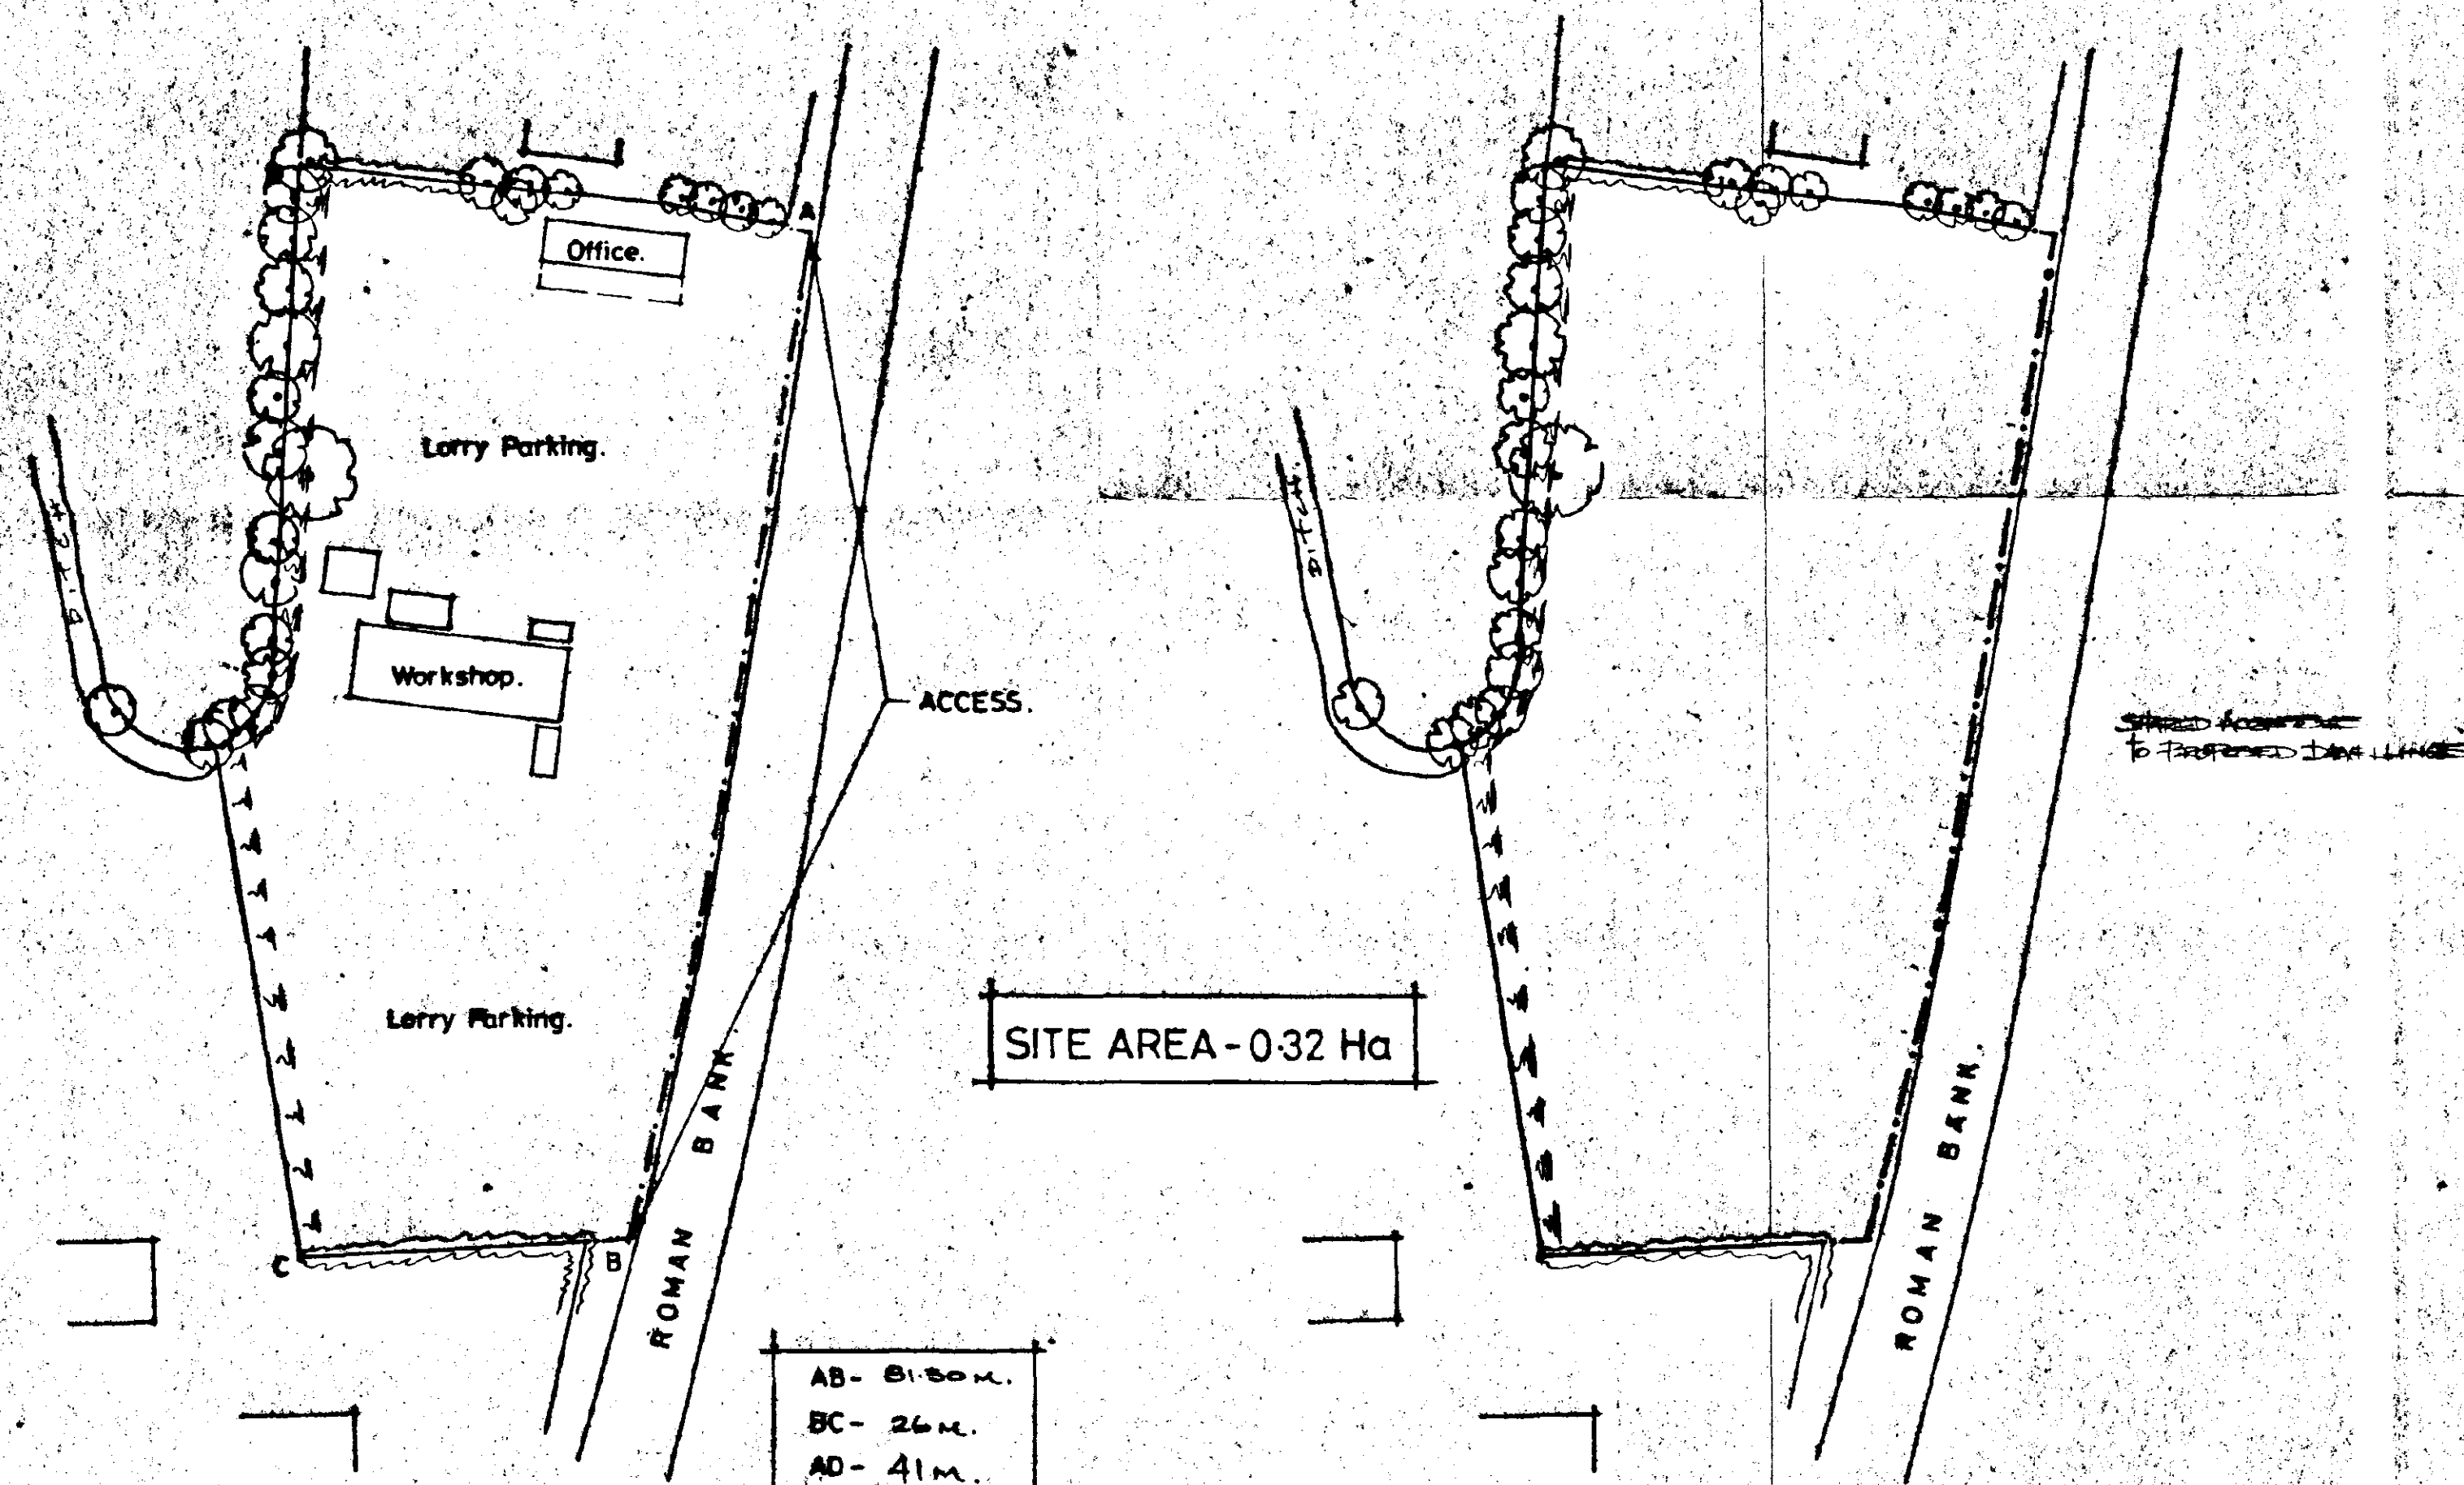


EXISTING SITE LAYOUT.

SCALE: 1/500.

PROPOSED SITE LAYOUT.

SCALE: 1/500.

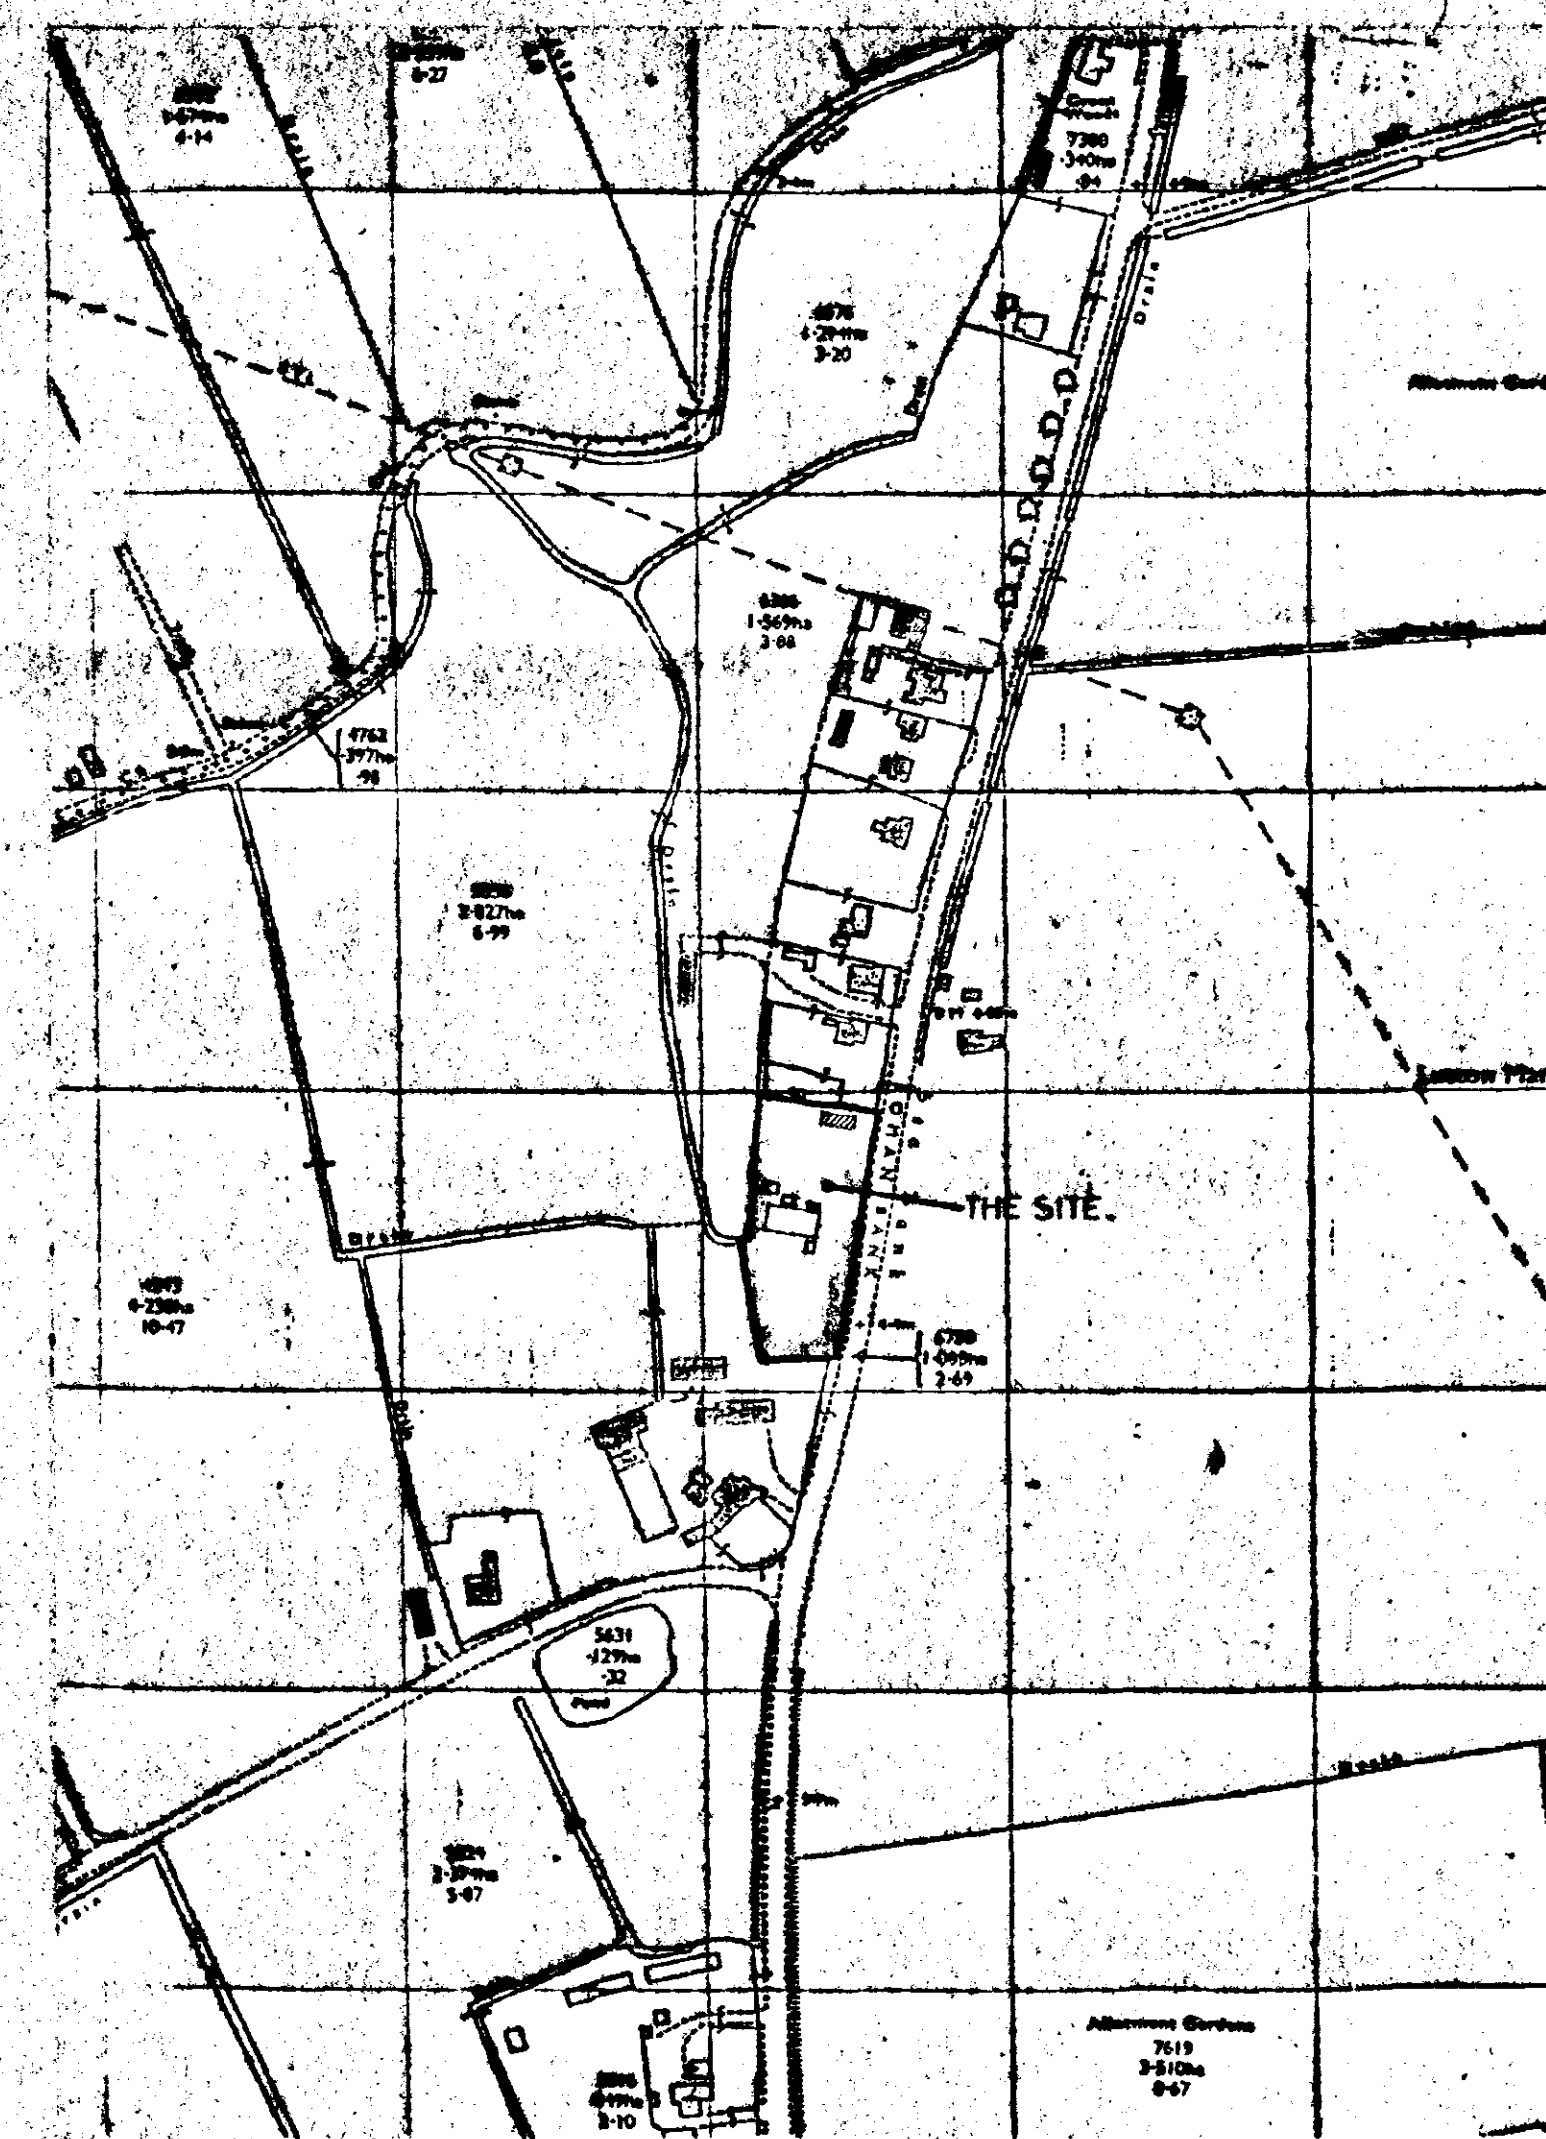

LOCATION PLAN.

SCALE: 1/2500.

08 JAN 1996
Ref: 0013/96

G. R. MERCHANT
LENG AMICE, ROW,
ARCHITECTURAL, STRUCTURAL
& LAND DRAINAGE CONSULTANT
TEL: HOLBEACH (0408) 490800

PROJECT:

CHANGE OF USE OF HAULAGE YARD
TO RESIDENTIAL DEVELOPMENT
LUTTON BANK
LUTTON
SPALDING, Lincs

CLIENT:

KEN BUTLER HAULAGE LTD
ROMAN BANK
LUTTON BANK
LUTTON
SPALDING, Lincs

SCALES:

AS INDICATED

DATE:

DEC 1995

G. R. MERCHANT

DRAWING No.:
KBHL 2

REVISIONS: