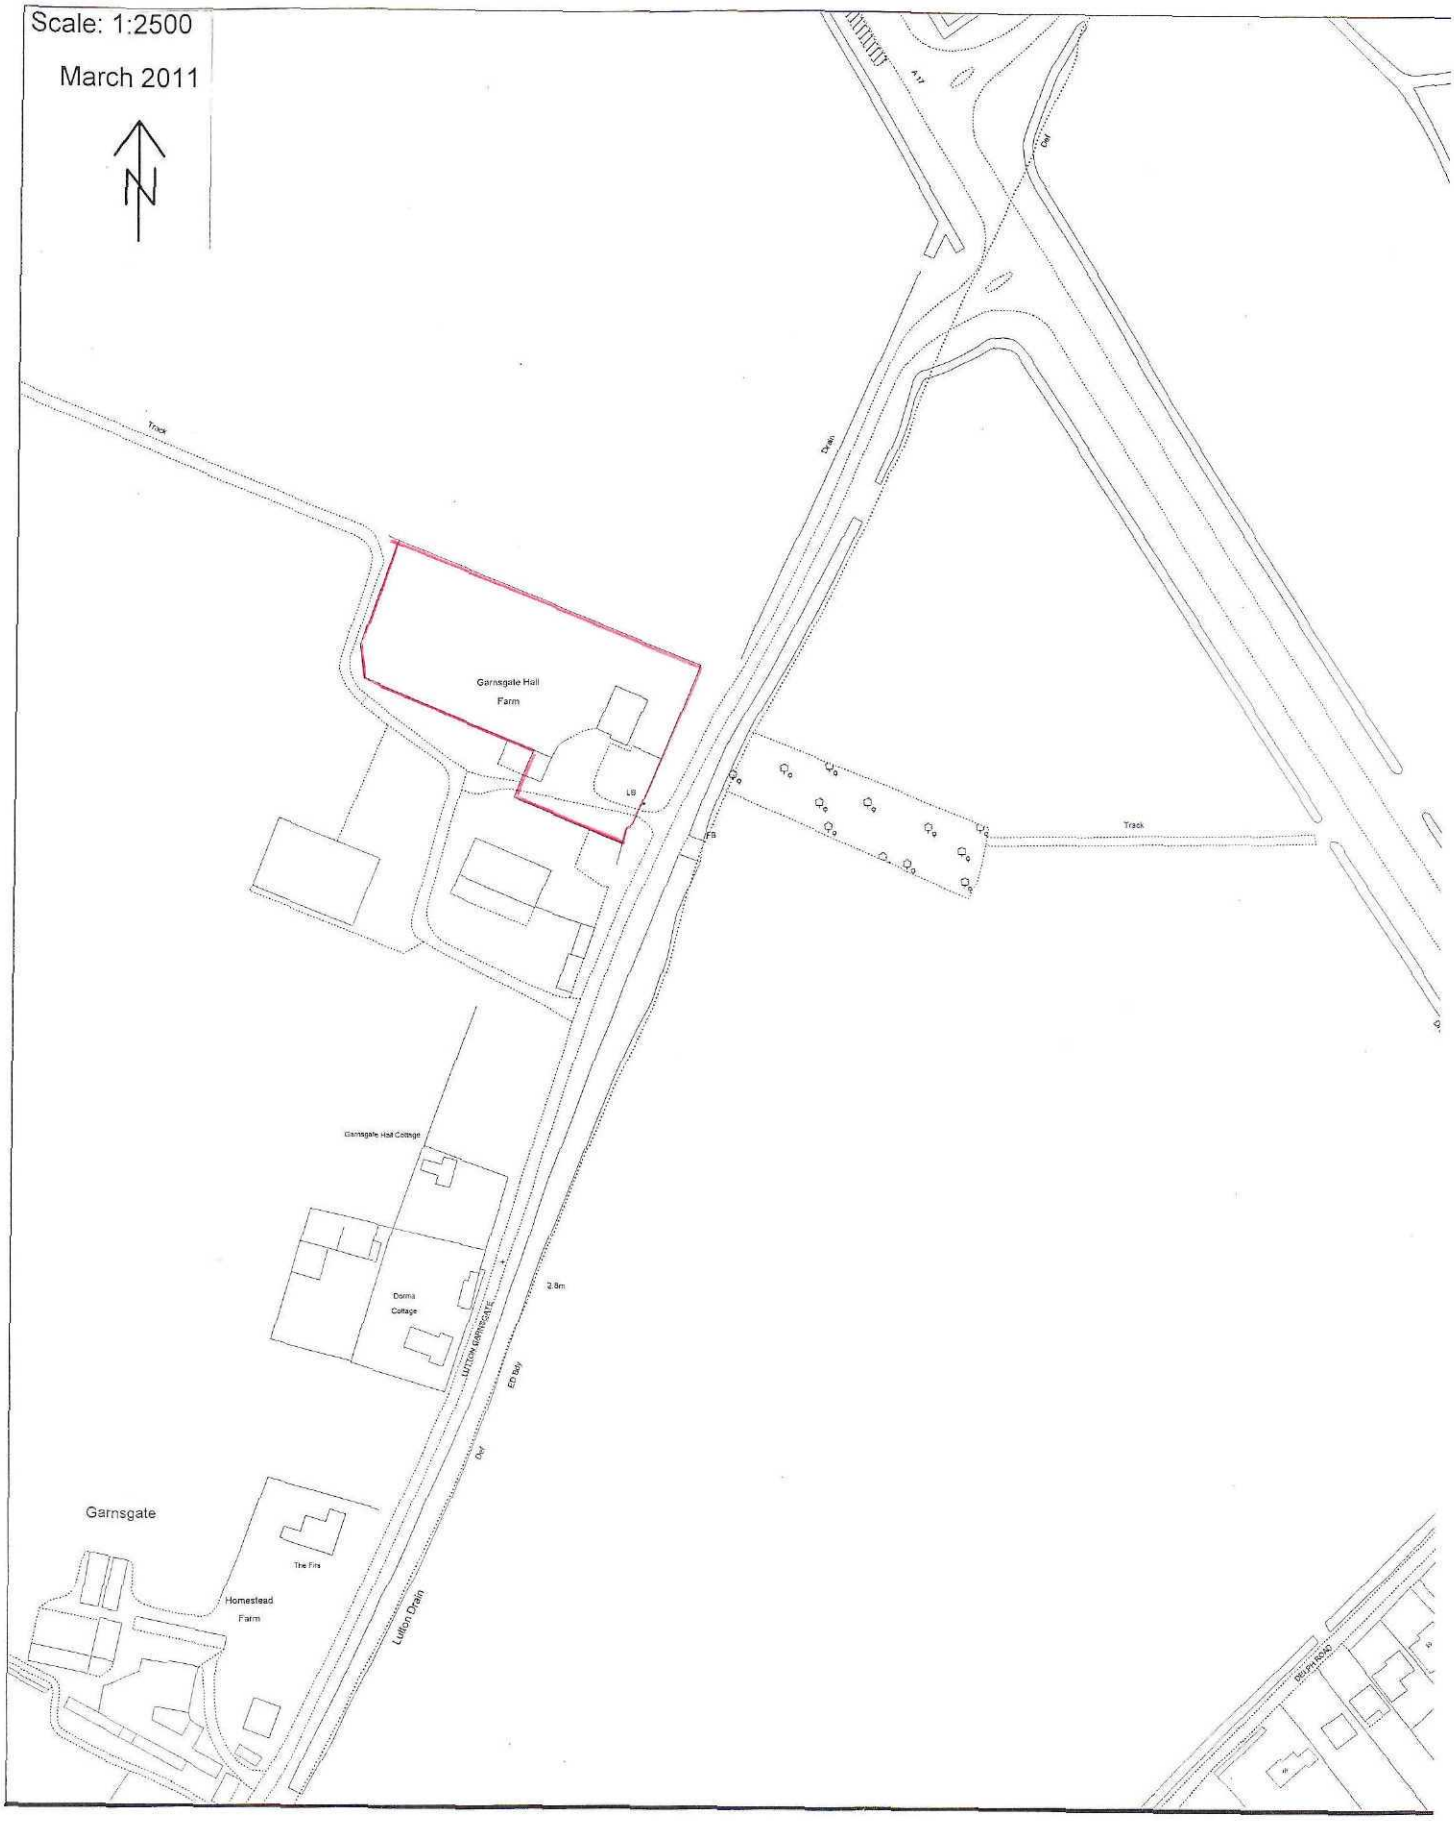

Scale: 1:2500
March 2011
N
A17
Track
Drain
Garnsgate Hall
Farm
LB
Fb
Track
Garnsgate Hall Cottage
Donna
Cottage
2.8m
LUTTON GARNSGATE
EDRAI
Drain
Garnsgate
The Firs
Homestead
Farm
Lutton Drain
BRUNTS ROAD