
BLOCK PLAN

H12-0027-25

2 School Lane, Lutton, Spalding, PE12 9HW

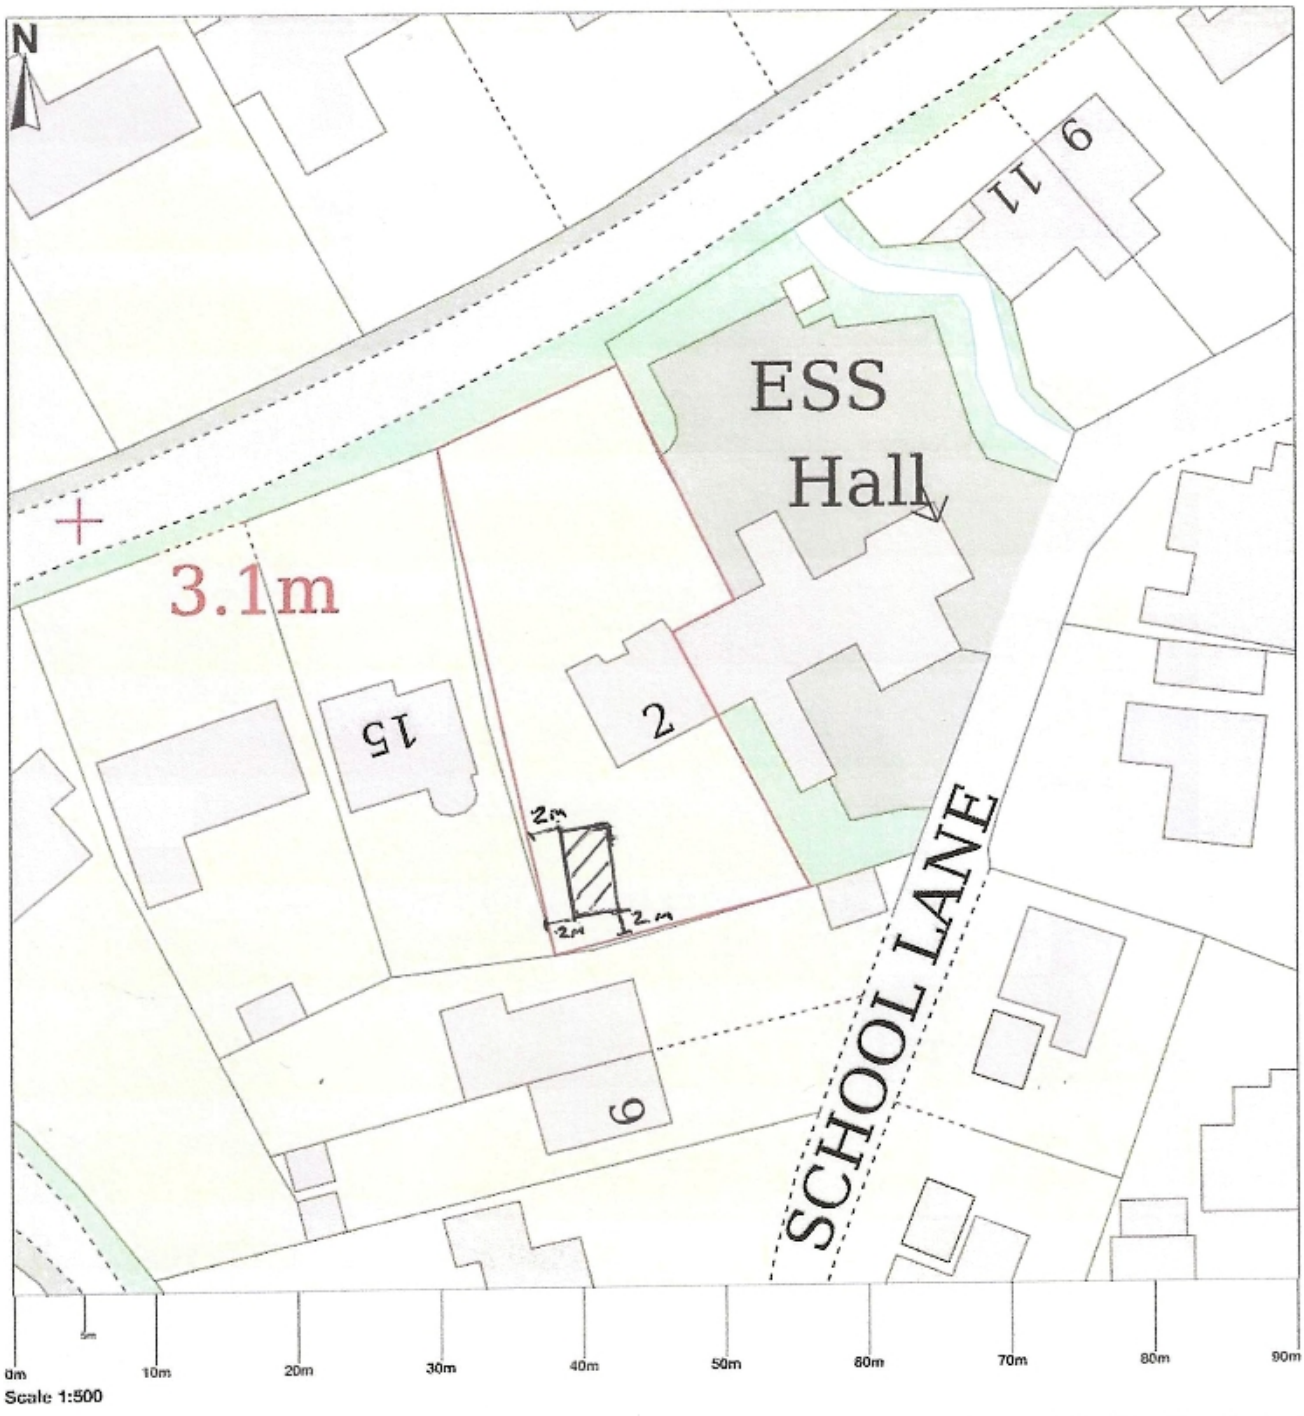

Map area bounded by: 543167,325385 543257,325475. Produced on 04 January 2022 from the OS National Geographic Database. Reproduction in whole or part is prohibited without the prior permission of Ordnance Survey. © Crown copyright 2022. Supplied by UKPlanningMaps.com a licensed OS partner (100054135). Unique plan reference: b90c/uk/732981/991383

Proposed Cabin.