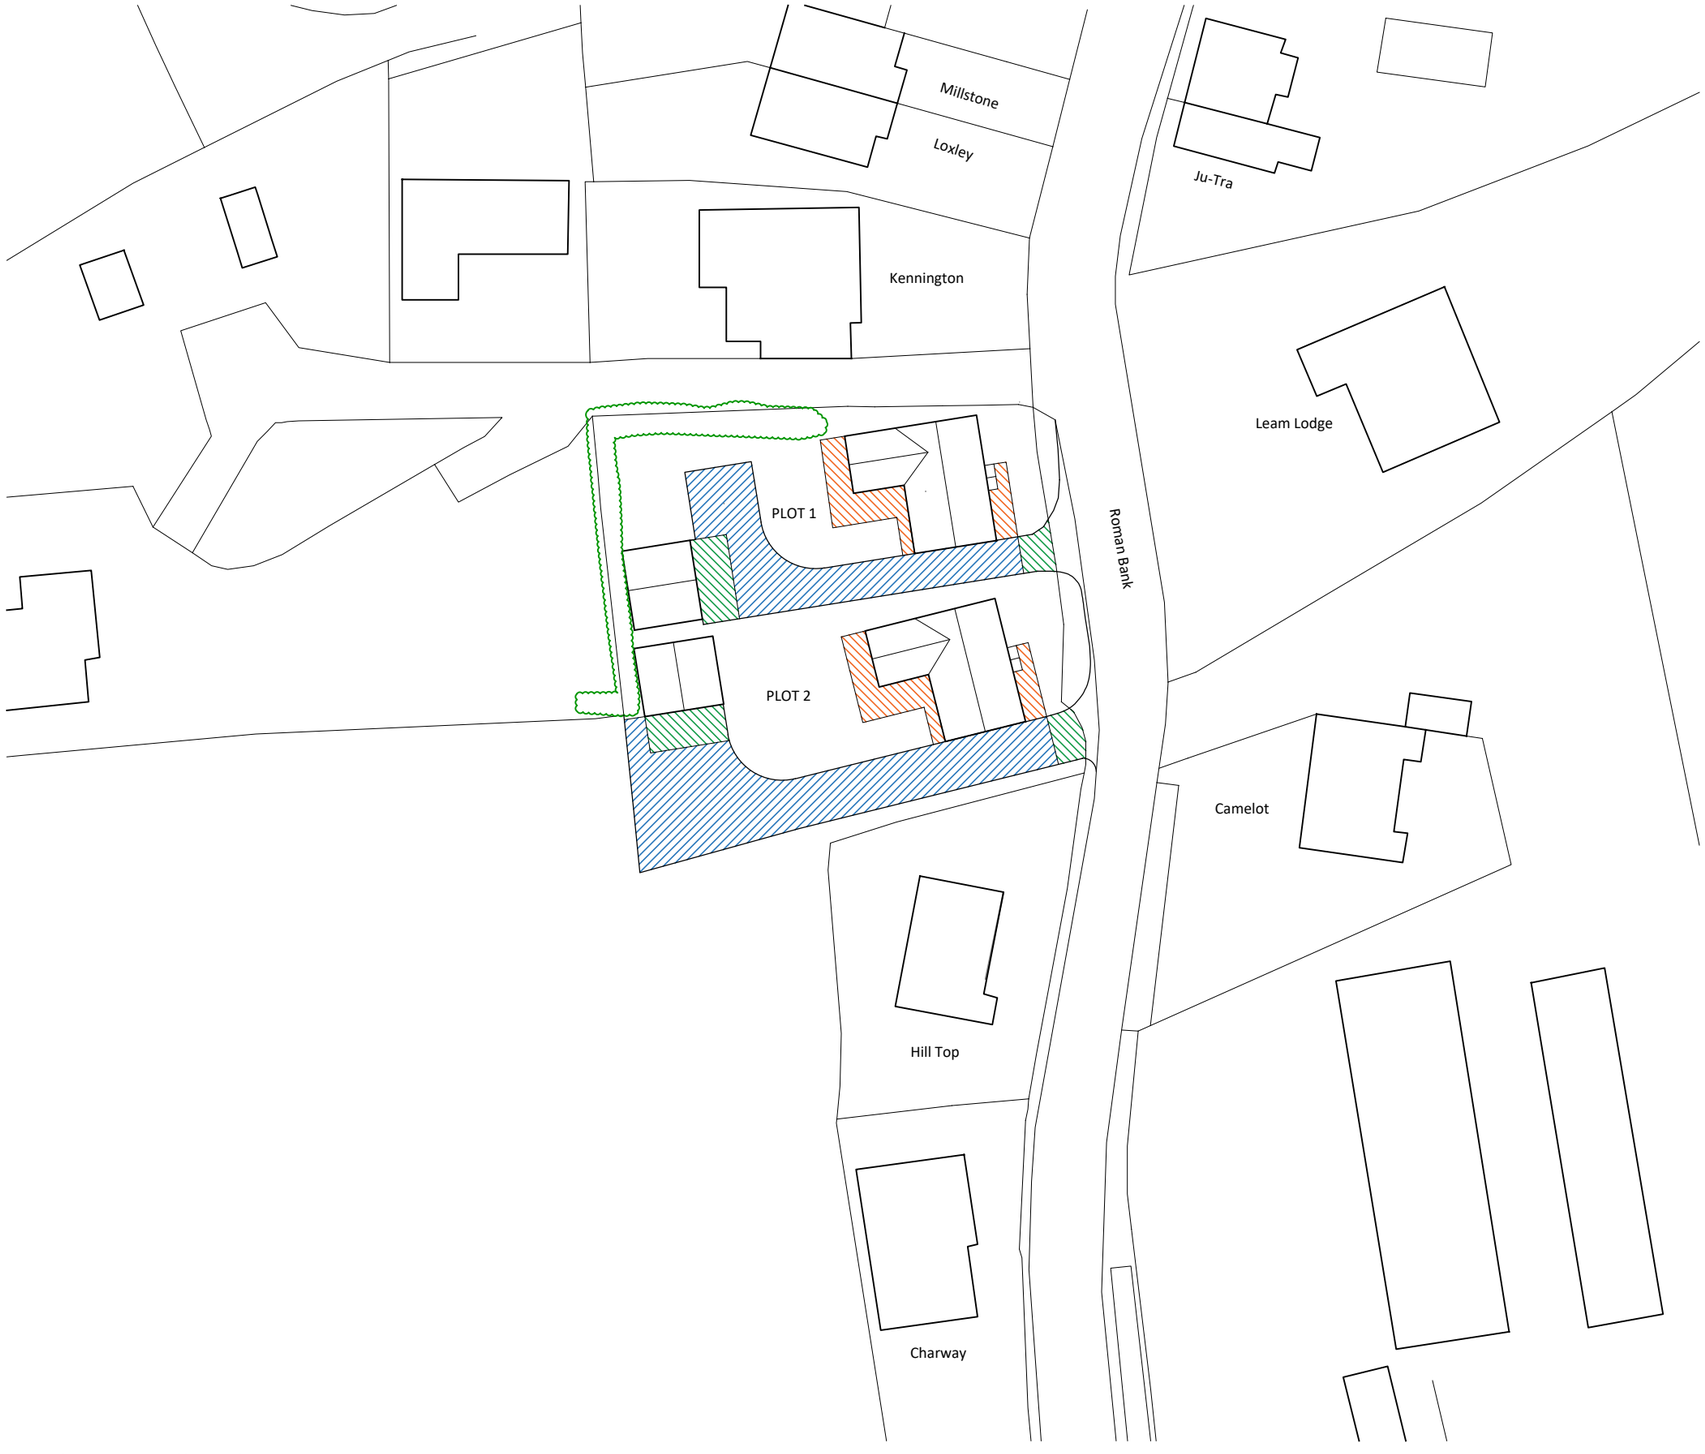


Notes

Measurements
All measurements should be checked against on site conditions and any discrepancies should be brought to the attention of the Robert Doughty Consultancy.

Ordnance Survey Map
© Crown Copyright 2017. OS Licence No: AR 100010613

CDM 2015
This drawing is for illustrative purposes and/or obtaining the relevant planning permission only. It should not be used for construction and accordingly, risk identification under the Construction (Design & Management) Regulations 2015 has not been undertaken.

KEY

- Grey Tegula Pavers
- Gravel
- Indian Sandstone

Rev	By	Notes	Date

rdc
Robert Doughty Consultancy

32 High Street, Helpringham
Sleaford, Lincolnshire NG34 ORA

Tel: 01529 421646
Fax: 01529 421358
Email: admin@rdc-landplan.co.uk
Web: www.rdc-landplan.co.uk

Client: G. Franklin		
Project: New Dwellings at Roman Bank, Lutton Gowts		
Drawing title: Hard Landscaping Plan		
Drawing No: 1185-3_CC_SP01	Rev: .	Drawn: WW
Scale: 1:500 @ A3	Date: 09.01.18	Checked: EC