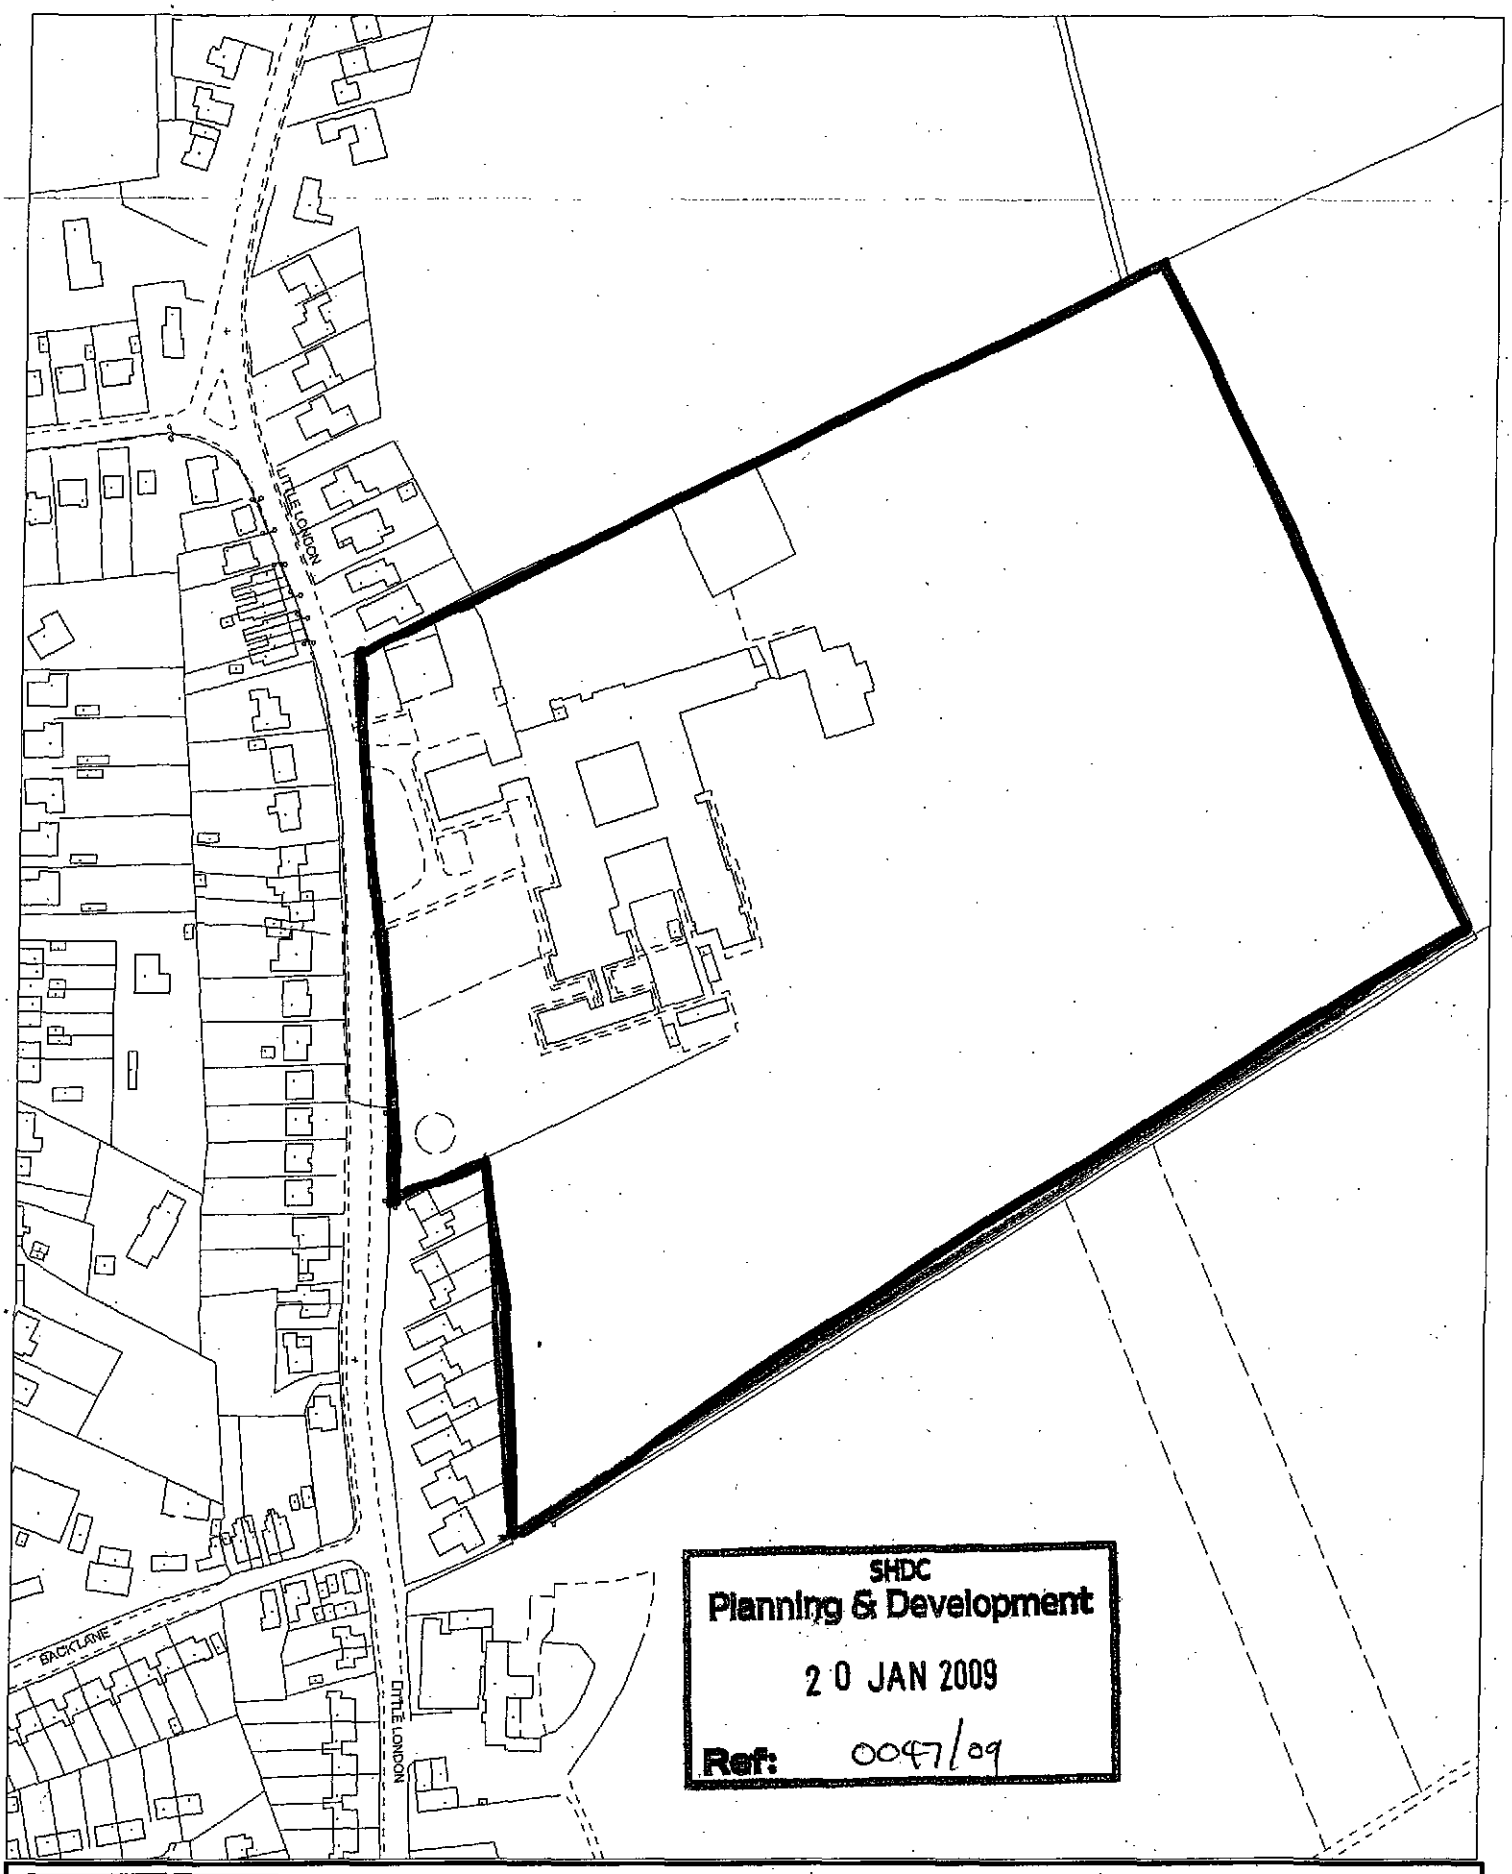


SHDC
Planning & Development
20 JAN 2009
Ref: 0097/09


[redacted]

This copy has been produced specifically for the map return scheme purposes only. No further copies may be made.

Scale: 1:2500

This map is reproduced from Ordnance Survey material with permission of Ordnance Survey on

Council Offices, Priory Road, Spalding,
Lincolnshire PE11 2XE

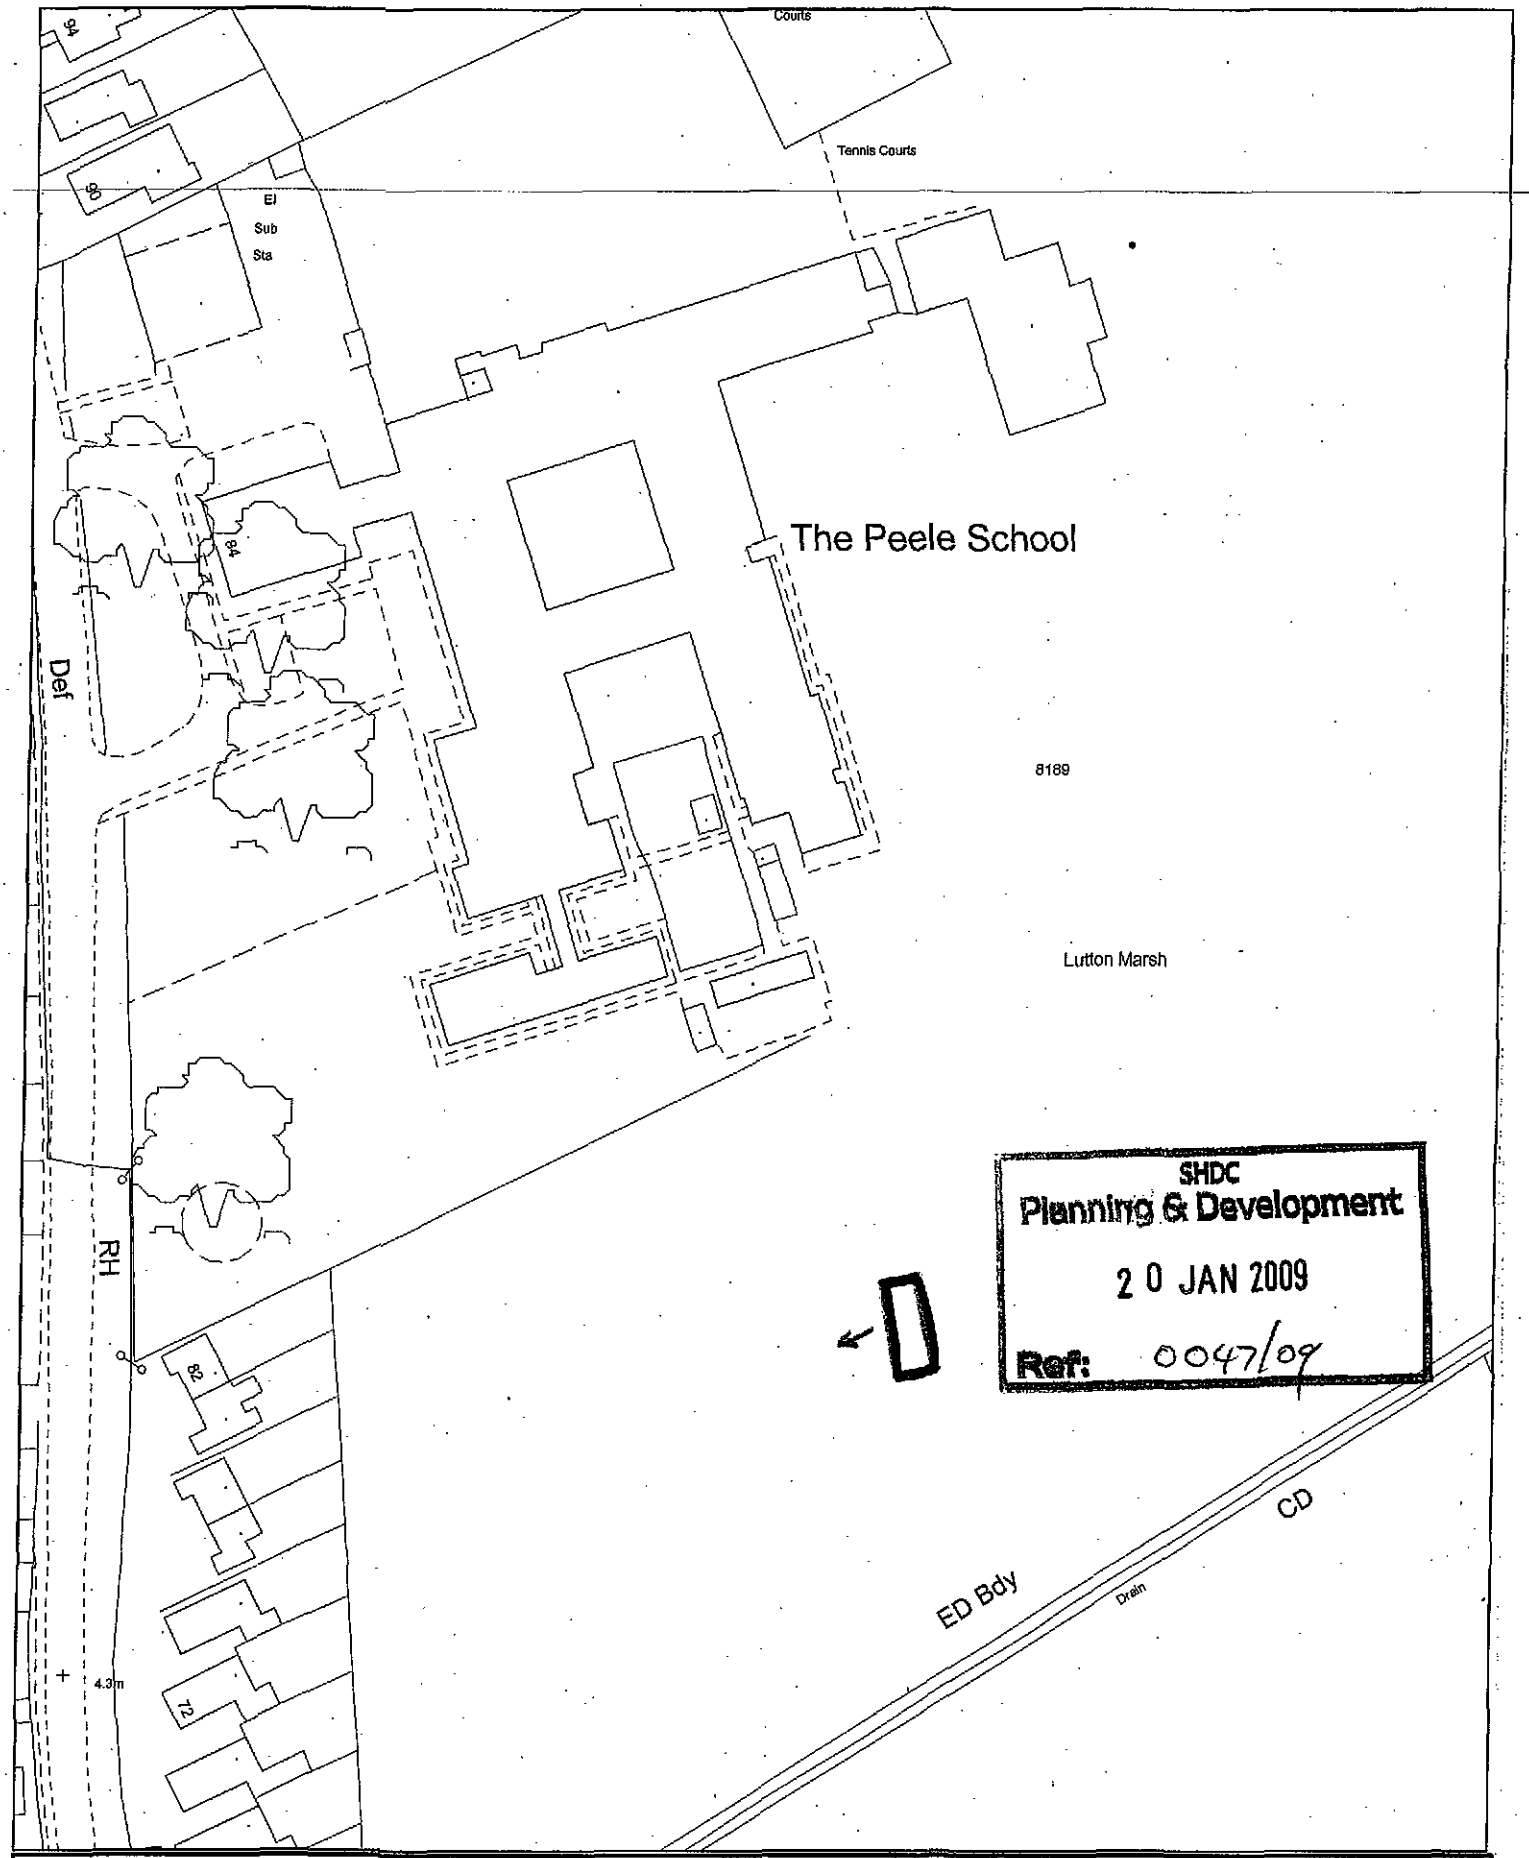

SHDC
Planning & Development
20 JAN 2009
Ref: 0047/09


This copy has been produced specifically for the map return scheme purposes only. No further copies may be made.

Scale: 1:1250

This map is reproduced from Ordnance Survey material with permission of Ordnance Survey on

Council Offices, Priory Road, Spalding,
Lincolnshire PE11 2XE


SHDC
Planning & Development
2 0 JAN 2009
Ref: 0047/09

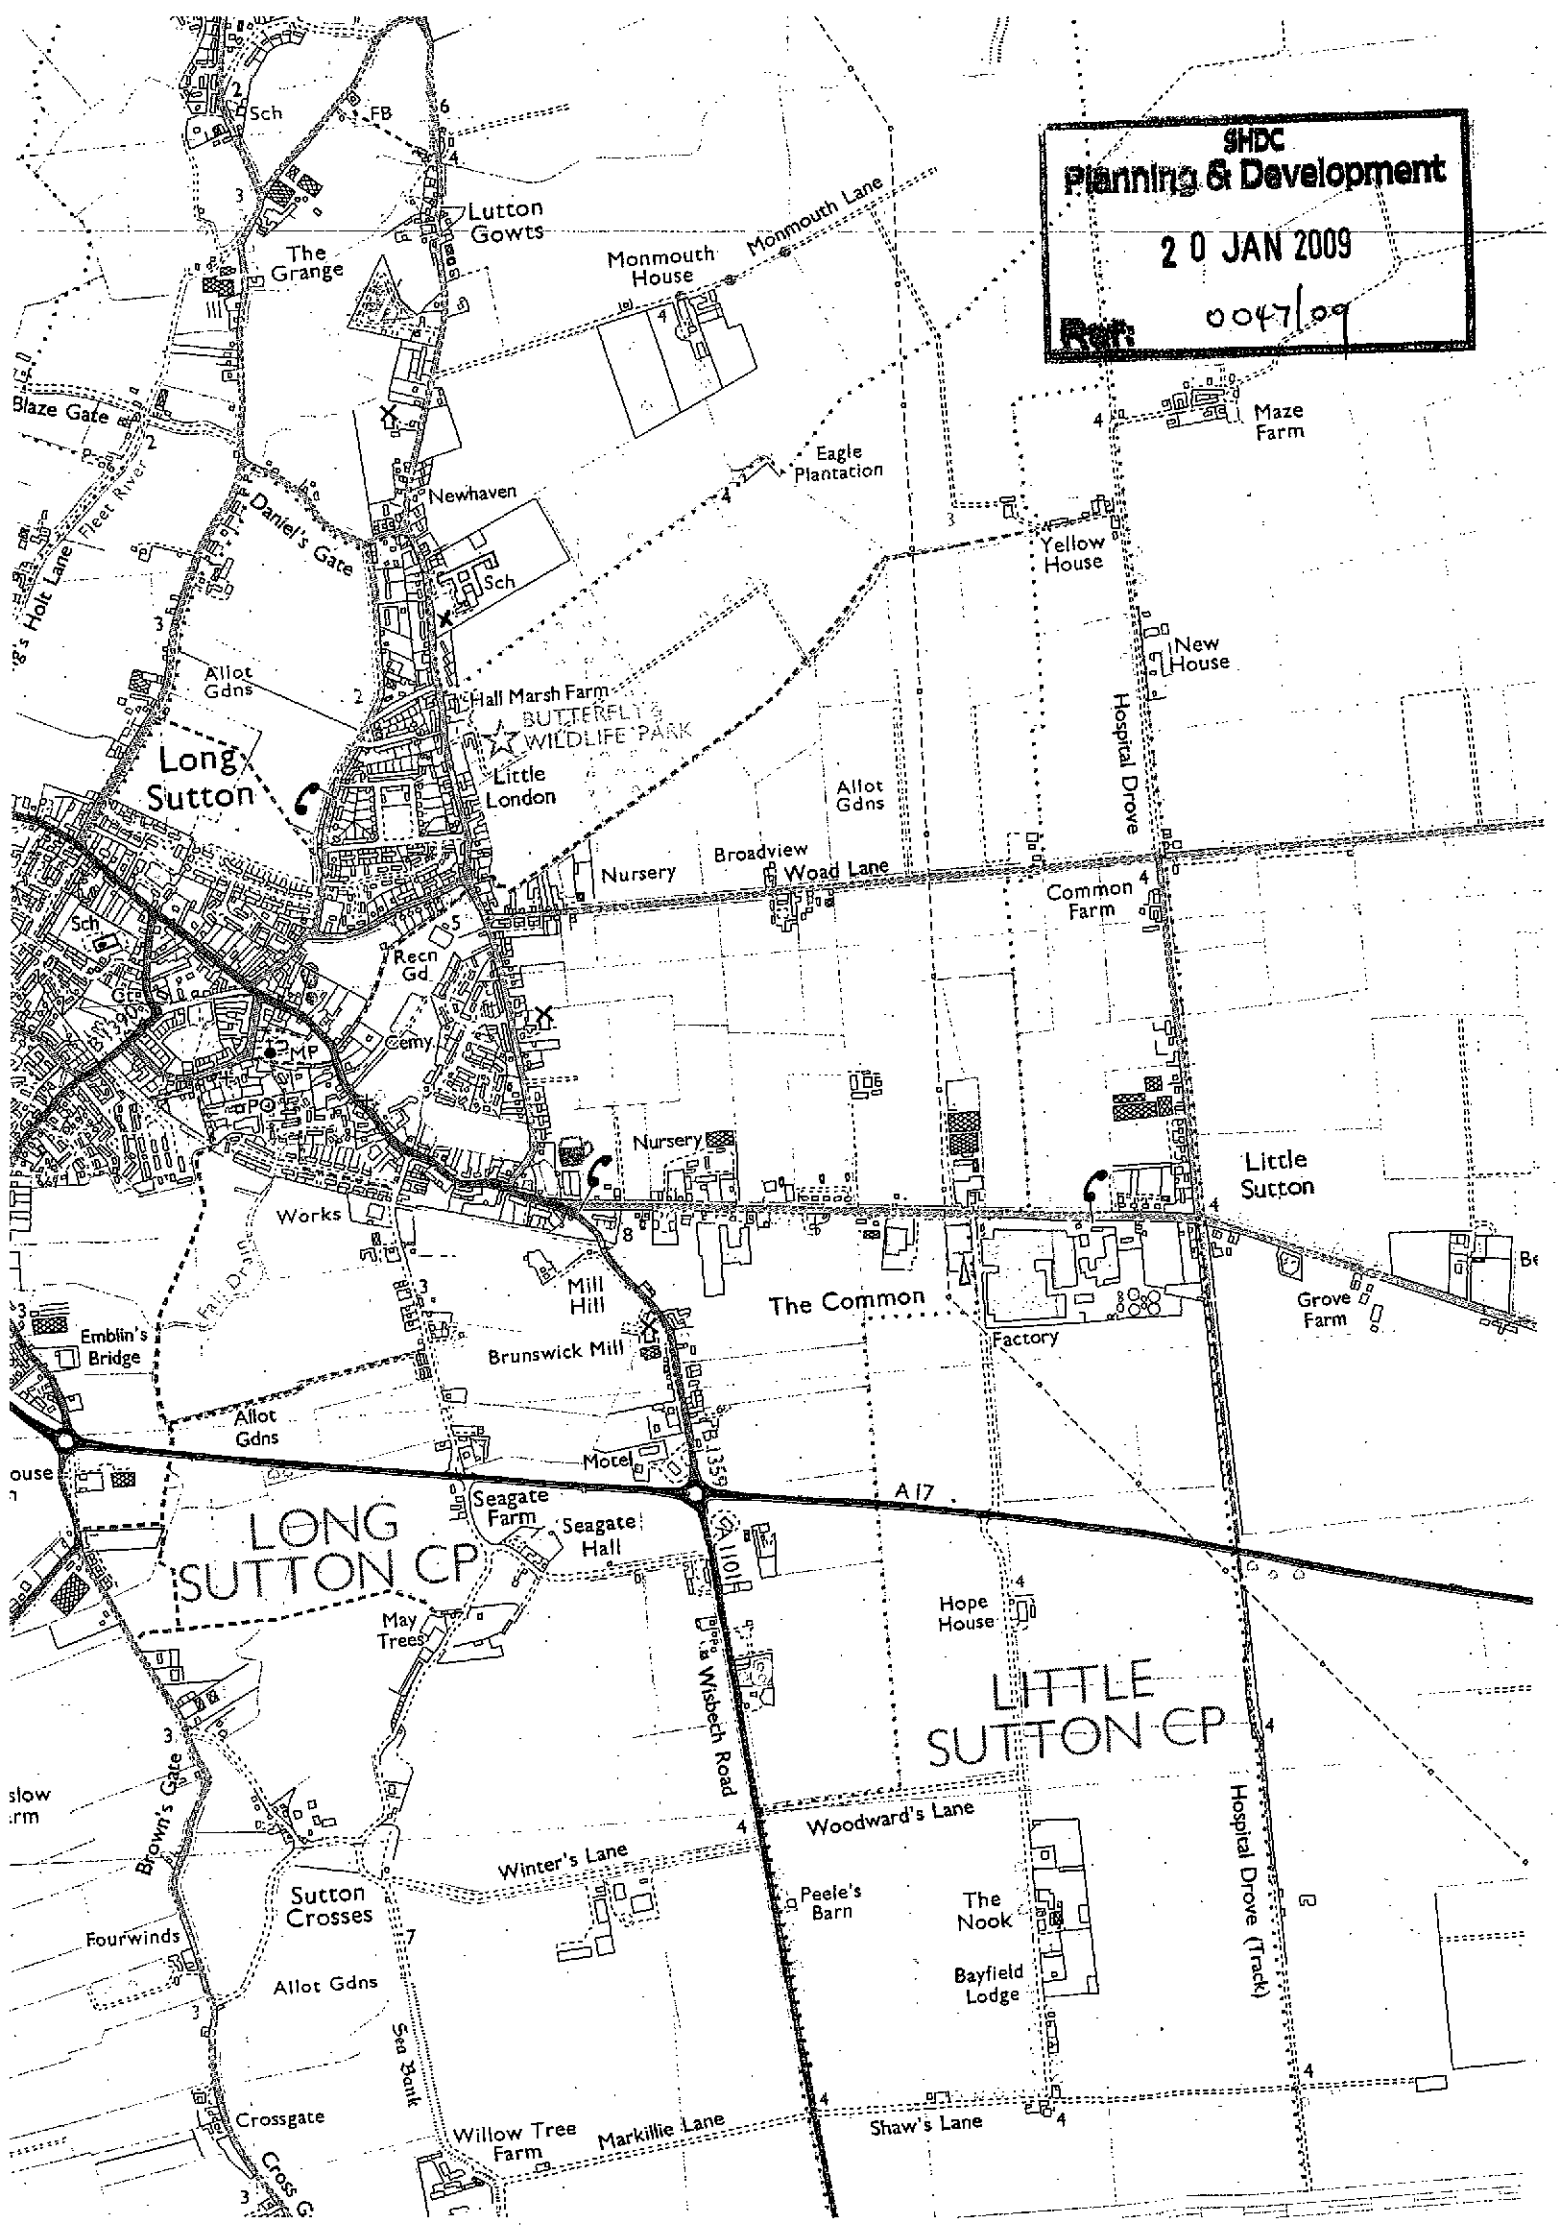

The reproduction of this drawing or any portion of it or its use by a third parties without our authority is prohibite

Stable floor to be min. 125-150 concrete on minimum 125mm consolidated hardcore.

DETAIL FOR ALL CORNER OPENINGS.

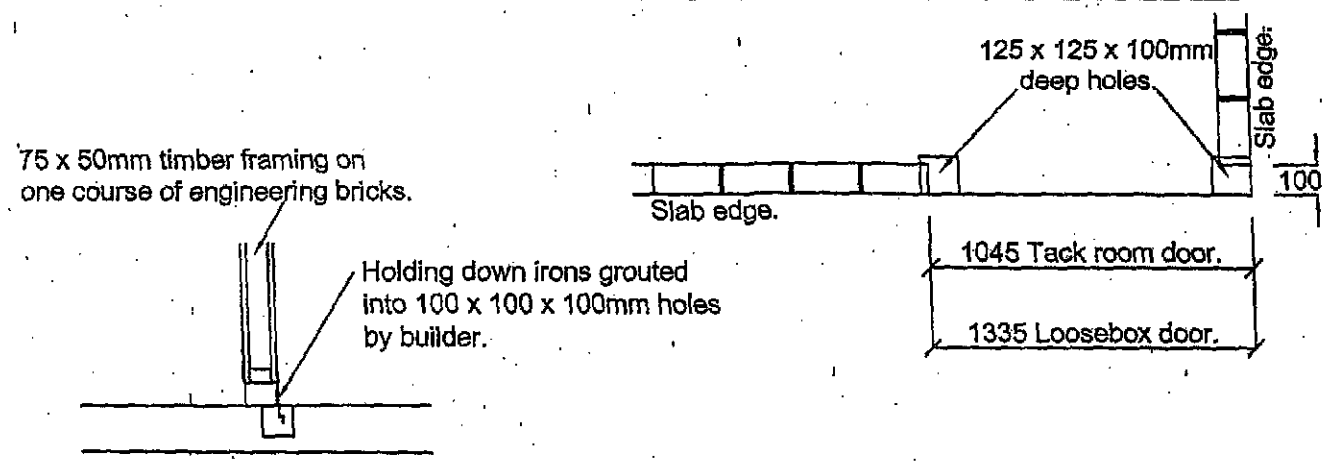


Builder please note:-


The front edge of the brickwork must finish flush with the 38mm step down to the thresholds as all Loosbox doors are rebated to close against this step. Failure to do so will result in additional erection costs, likewise please make sure all post holes are cleaned out to take door posts. It is the responsibility of the clients builder to grout in all door posts & holding down stays ASAP after building has been erected.

Pockets in concrete for door posts to be min 125 x 125 x 100mm deep.

Door opening dimensions are between bricks. Holes to be set back 25mm under brick.

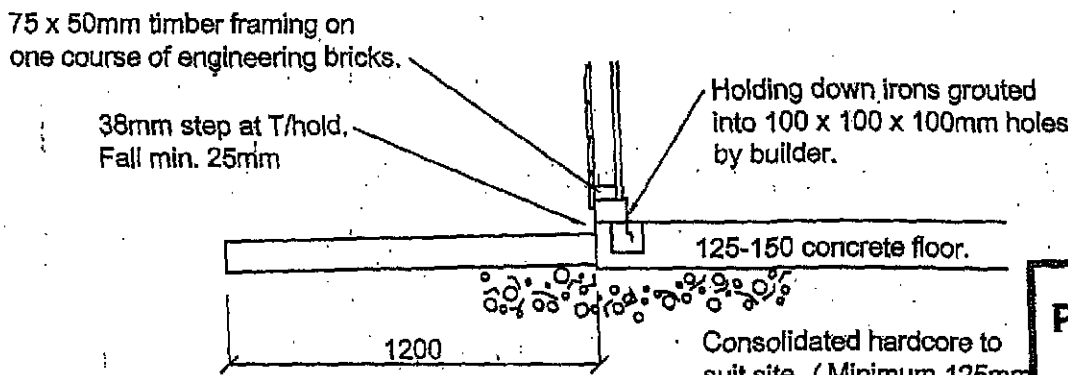

SECTION THROUGH EXT. WALL & THRESHOLD.

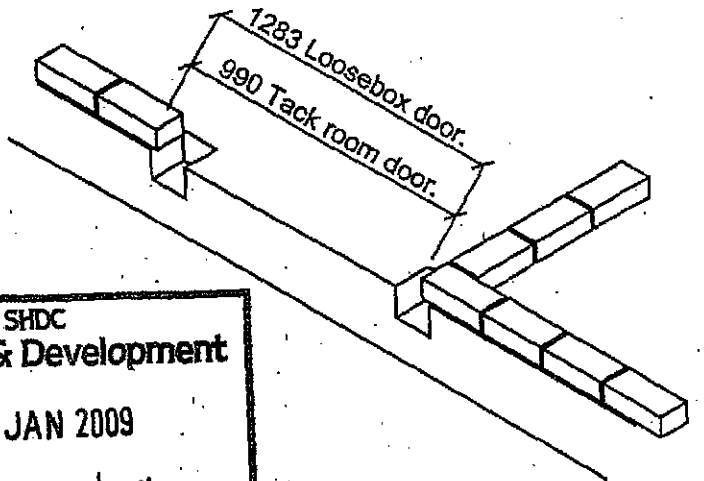

SHDC
Planning & Development
2 0 JAN 2009
Ref: 0047/09

The buildings we supply are made to an exact size, therefore the completed foundations must be exact (by steel tape measure) to measurements on this drawing. If foundations are incorrect in any way, the expense of alterations, delays in erection etc. is the responsibility of the builder and/or customer. The builder is responsible for grouting in the holding down bolts, posts or door track after erection.

Loosebox
Foundation details


DRAWN	BAB	DRG. No	L.B.F.
DATE	04/01/06		
SCALE	NTS		
CLIENT	Standard		

LONG WHATTON
Nr. LOUGHBOROUGH - Leicestershire
Telephone (01509) 842561 Fax. (01509) 843577
e mail poultry@

The reproduction of this drawing or any portion of it or its use by a third parties without our authority is prohibitec

Stable floor to be min. 125-150 concrete on minimum 125mm consolidated hardcore.

DETAIL FOR ALL CORNER OPENINGS.

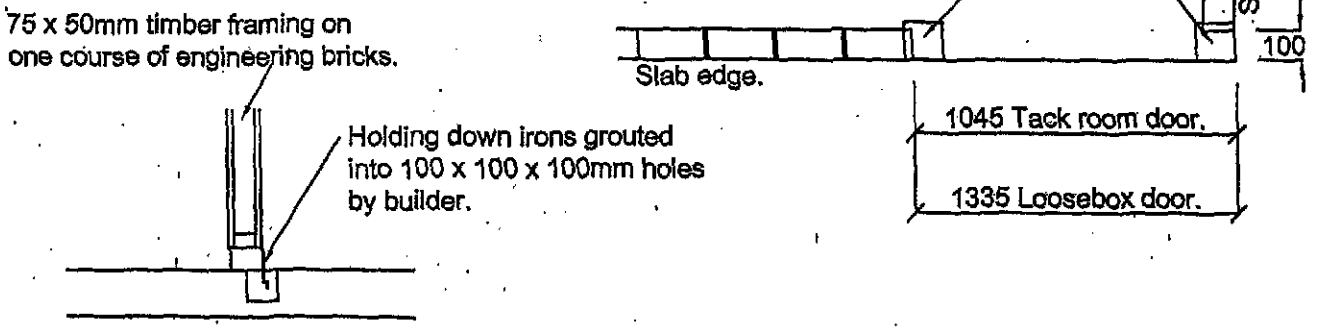


Builder please note:-


The front edge of the brickwork must finish flush with the 38mm step down to the thresholds as all Loosbox doors are rebated to close against this step. Failure to do so will result in additional erection costs, likewise please make sure all post holes are cleaned out to take door posts. It is the responsibility of the clients builder to grout in all door posts & holding down stays ASAP after building has been erected.

Pockets in concrete for door posts to be min 125 x 125 x 100mm deep.

Door opening dimensions are between bricks. Holes to be set back 25mm under brick.

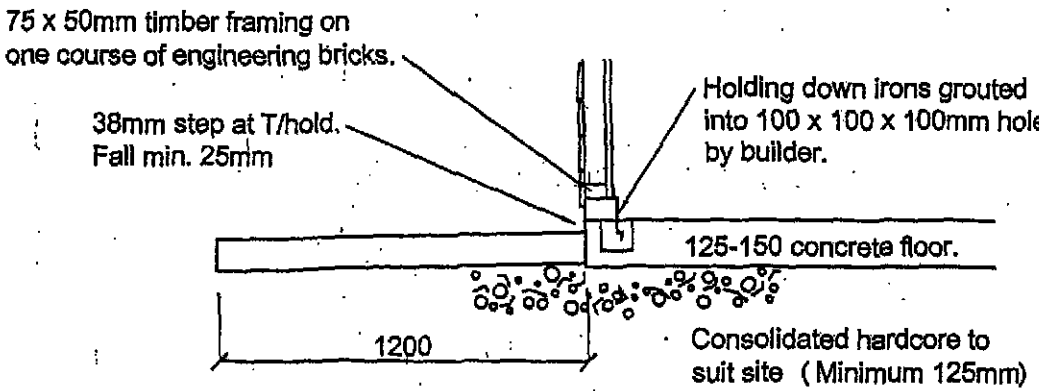

SECTION THROUGH EXT. WALL & THRESHOLD.

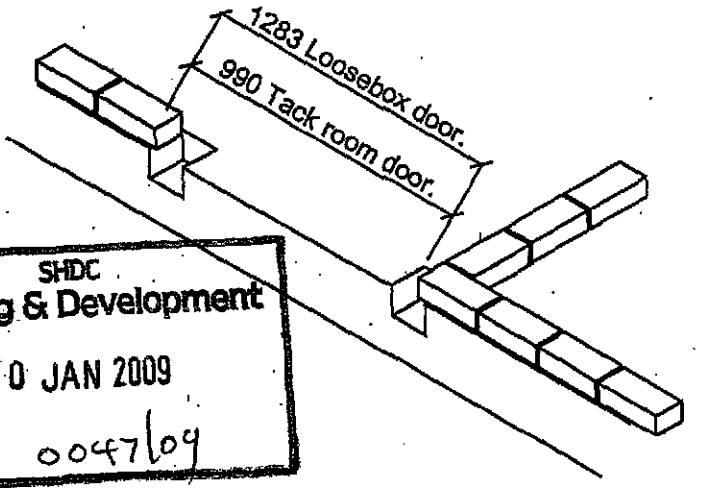

SHDC
Planning & Development
2 0 JAN 2009
Ref: 0047/09


The buildings we supply are made to an exact size, therefore the completed foundations must be exact (by steel tape measure) to measurements on this drawing. If foundations are incorrect in any way, the expense of alterations, delays in erection etc. is the responsibility of the builder and/or customer. The builder is responsible for grouting in the holding down bolts, posts or door track after erection.

Loosebox
Foundation details


DRAWN	BAB	DRG. No	L.B.F.
DATE	04/01/06		
SCALE	NTS		
CLIENT	Standard		

Long Whatton
Nr. LOUGHBOROUGH - Leicestershire
Telephone (01509) 842561 Fax. (01509) 843577
e mail poultry@harlowbros.co.uk


THE REPRODUCTION OF THIS DRAWING OR A
ITS USE BY THIRD PARTIES WITHOUT OUR AU

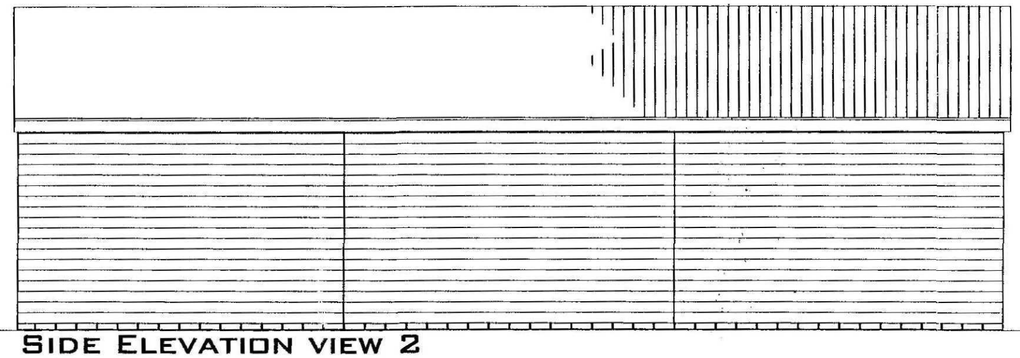


SIDE ELEVATION VIEW 2
SCALE 1:50

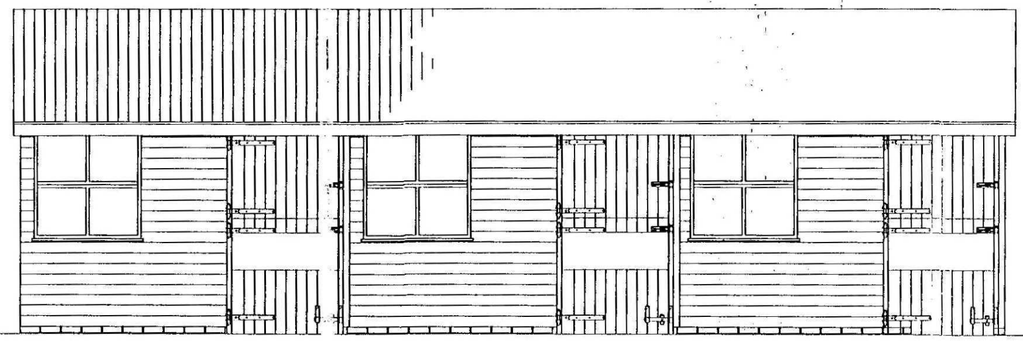


SIDE ELEVATION VIEW 1
SCALE 1:50

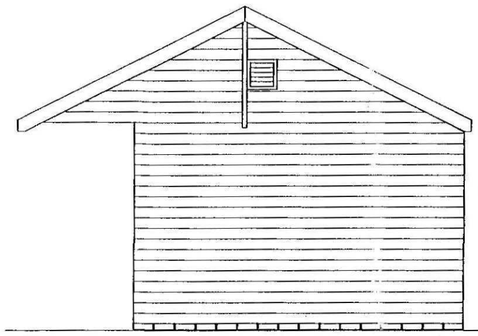

GABLE ELEVATION VIEW 4
SCALE 1:50

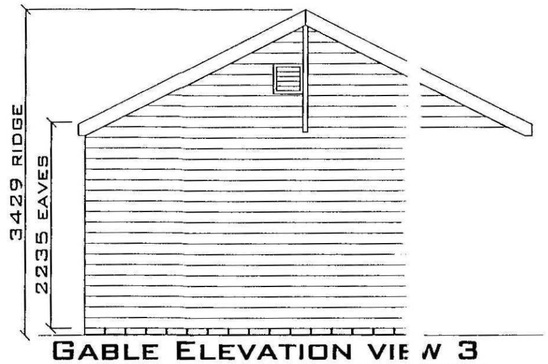

GABLE ELEVATION VIEW 3
SCALE 1:50

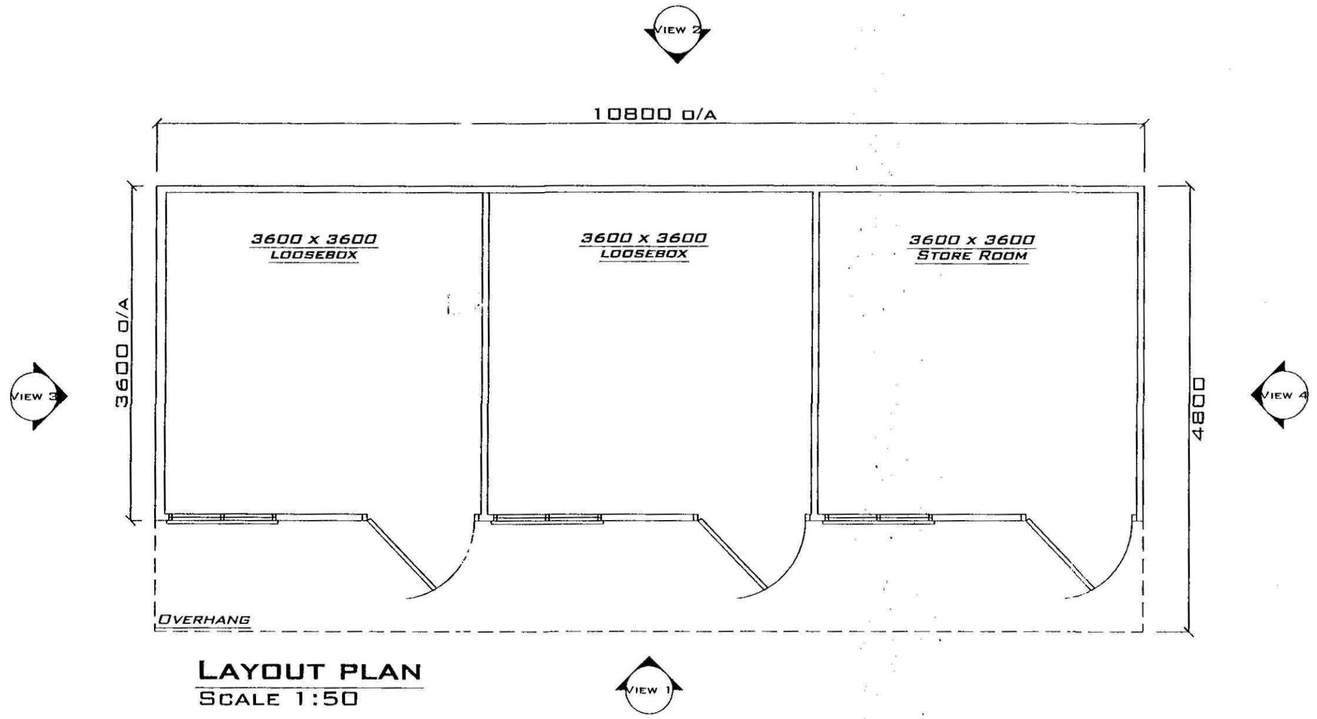

LAYOUT PLAN
SCALE 1:50

LININGS: INTERNAL WALL LININGS IF 12MM EXTERIOR GRADE PLYWOOD TO EAVES IN THE LOOSE BOXES AND IN THE STORE.

ROOF: POLYESTER COATED STEEL SHEETING (BOX PROFILE) COLOUR SLATE BLUE AN 11MM OSB SUB ROOF.

DOORS: ALL LOOSE BOX DOORS TREATED WITH WOLMANIT CX8 BROWN AND INCLU METAL PROTECTION STRIPS TO LOOSE BOX DOOR OPENINGS AND TO FACE OF BOTTON

WINDOWS: GALVANISED STEEL PROTECTION GUARDS ARE INCLUDED TO ALL WINDO

GUTTERS: HEAVY DUTY P.V.C. GUTTERS (BROWN), WITH APPROPRIATE OUTLETS AND INCLUDED TO FRONT AND REAR OF THE BUILDING.

SHDC
Planning & Development
20 JAN 2009
Ref: 0047/09

APPROVED
SIGNED
DATED 15/1/08

Harlow

LONG WHATTO
NR. LOUGHBOROUGH - LE
TELEPHONE: (01509) 842561 FA

JOB TITLE:	ELEVATIONS FOR A 10800 x 3600MI
CLIENT:	THE PEELE SCHOO
SITE:	LONG SUTTON, SP
DRAWN.	JLH
CHECKED.	SR
DATE.	19/11/08
SCALE.	1:50 @ A2