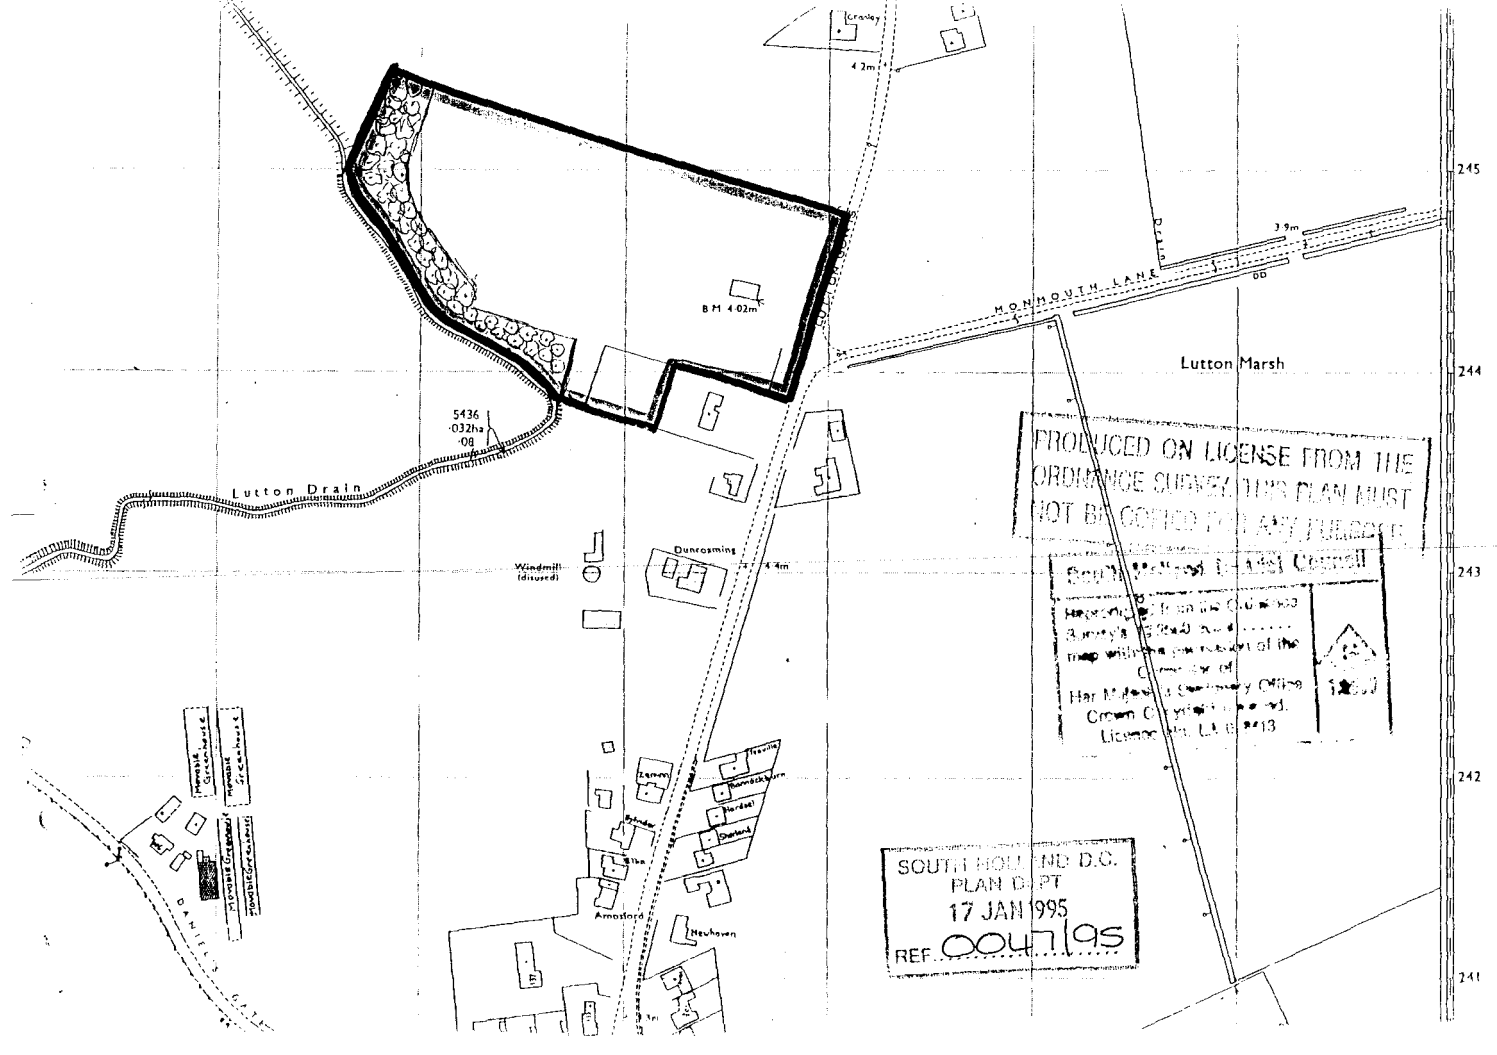

Crawley
4.2m
245
MONMOUTH LANE
3.9m
DD
BM 4.02m
Lutton Marsh
244
5436
·032ha
·08
Lutton Drain
Windmill
(disused)
Duncosming
4.4m
243
PRODUCED ON LICENSE FROM THE
ORDNANCE SURVEY. THIS PLAN MUST
NOT BE COPIED FOR ANY PURPOSE
Har Majesty's Stationery Office
Crown Copyright reserved.
242
Zenith
Newbackburn
Bardael
Dunland
Arnoford
Newhaven
DANIELS GATE
SOUTH HOLLAND D.C.
PLAN DEPT
17 JAN 1995
REF. 0047/95
241