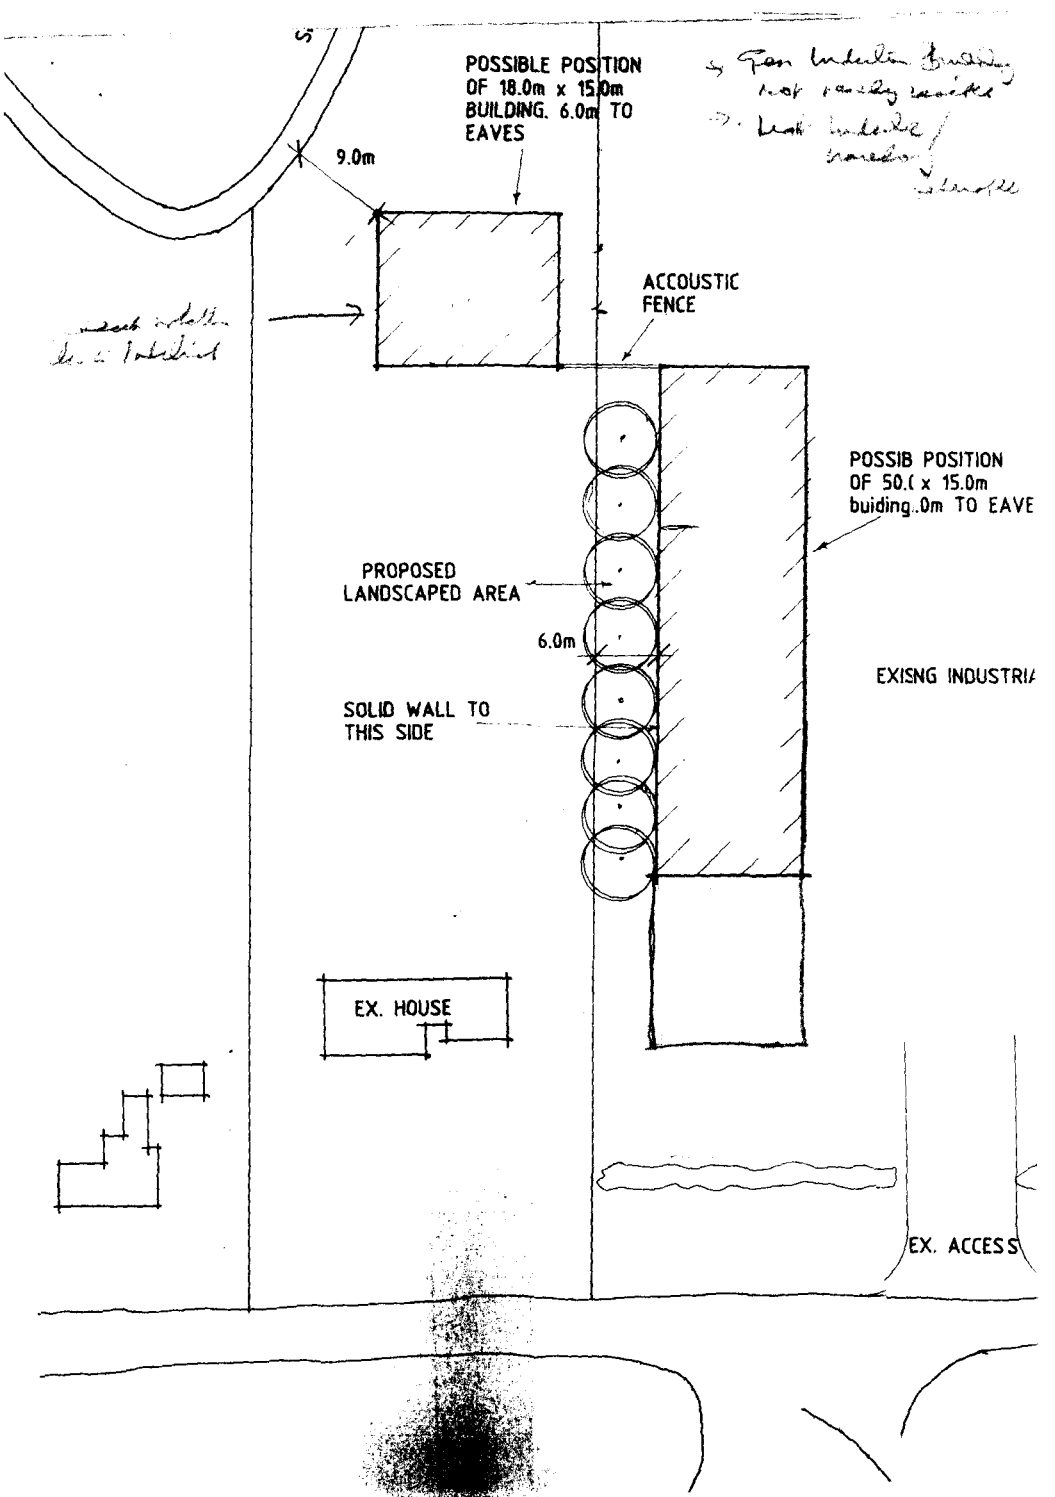
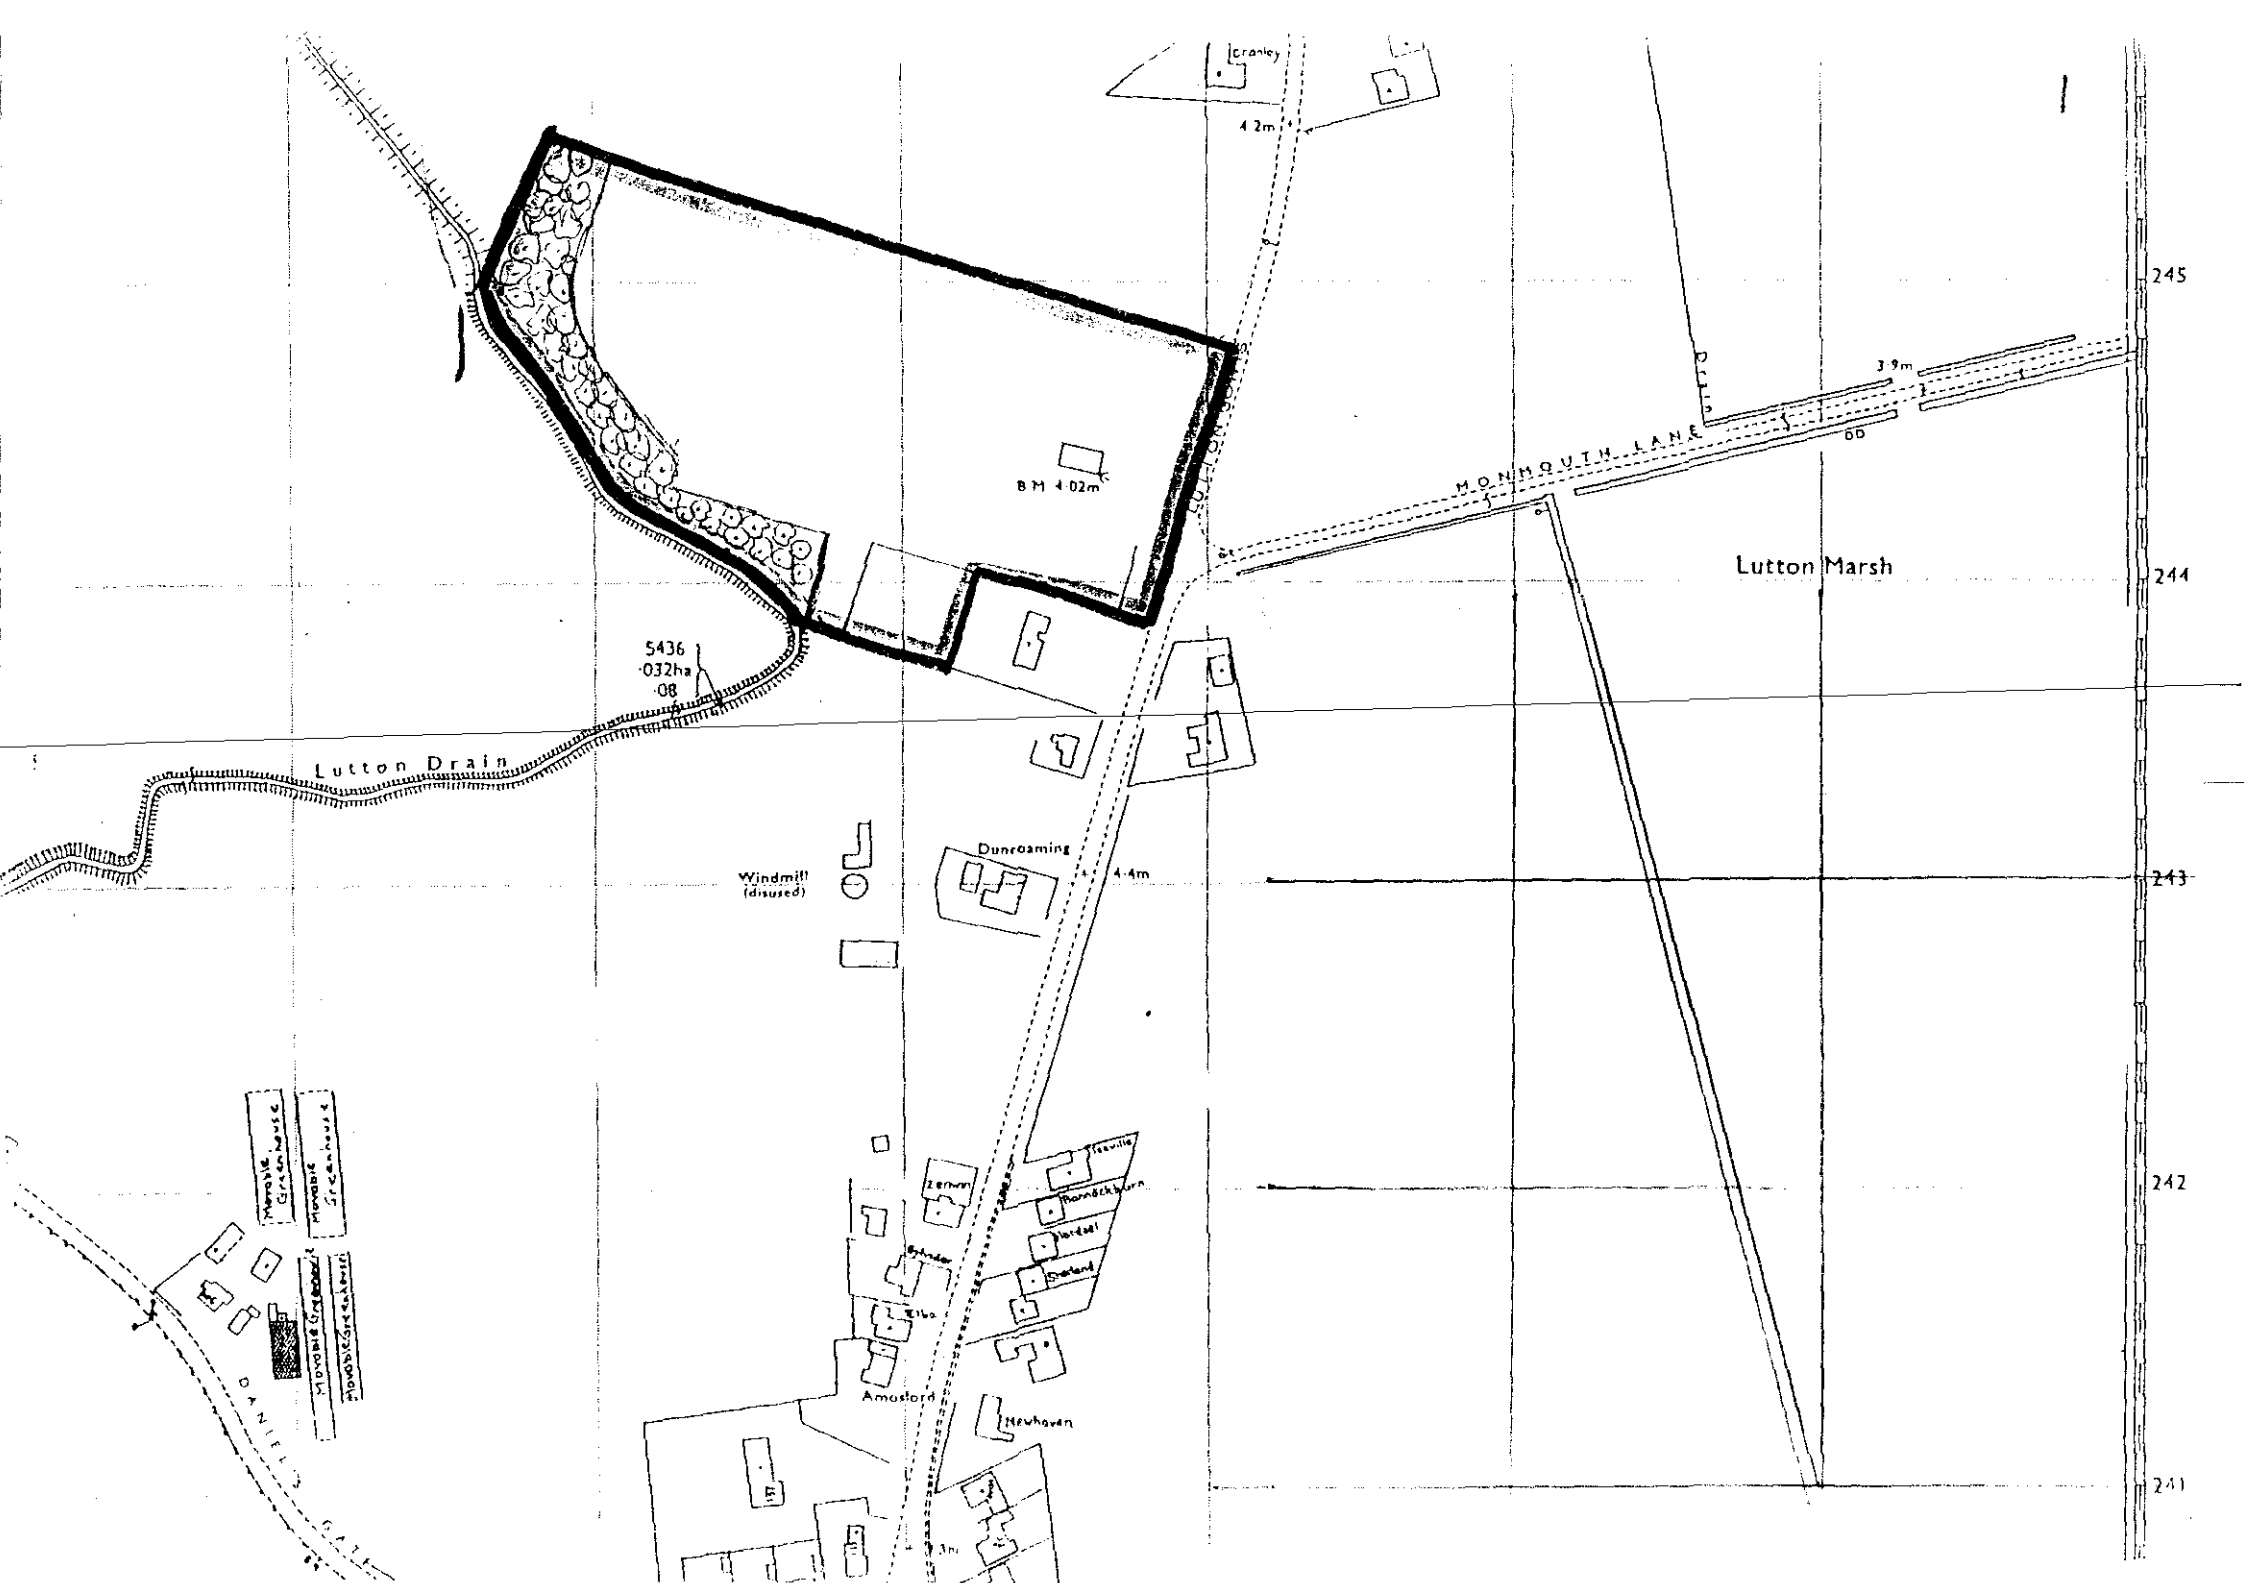

POSSIBLE POSITION
OF 18.0m x 15.0m
BUILDING. 6.0m TO
EAVES
9.0m
ACCOUSTIC
FENCE
POSSIB POSITION
OF 50.(x 15.0m
buiding..0m TO EAVE
PROPOSED
LANDSCAPED AREA
6.0m
EXISNG INDUSTRI
SOLID WALL TO
THIS SIDE
EX. HOUSE
EX. ACCESS


Cranley
4·2m
B M 4·02m
5436
·032ha
·08
Lutton Drain
Windmill (disused)
Dunroaming
4·4m
3·9m
MONMOUTH LANE
Lutton Marsh
245
244
243
242
241
Amosford
Heyhaven
DANIELS GATE