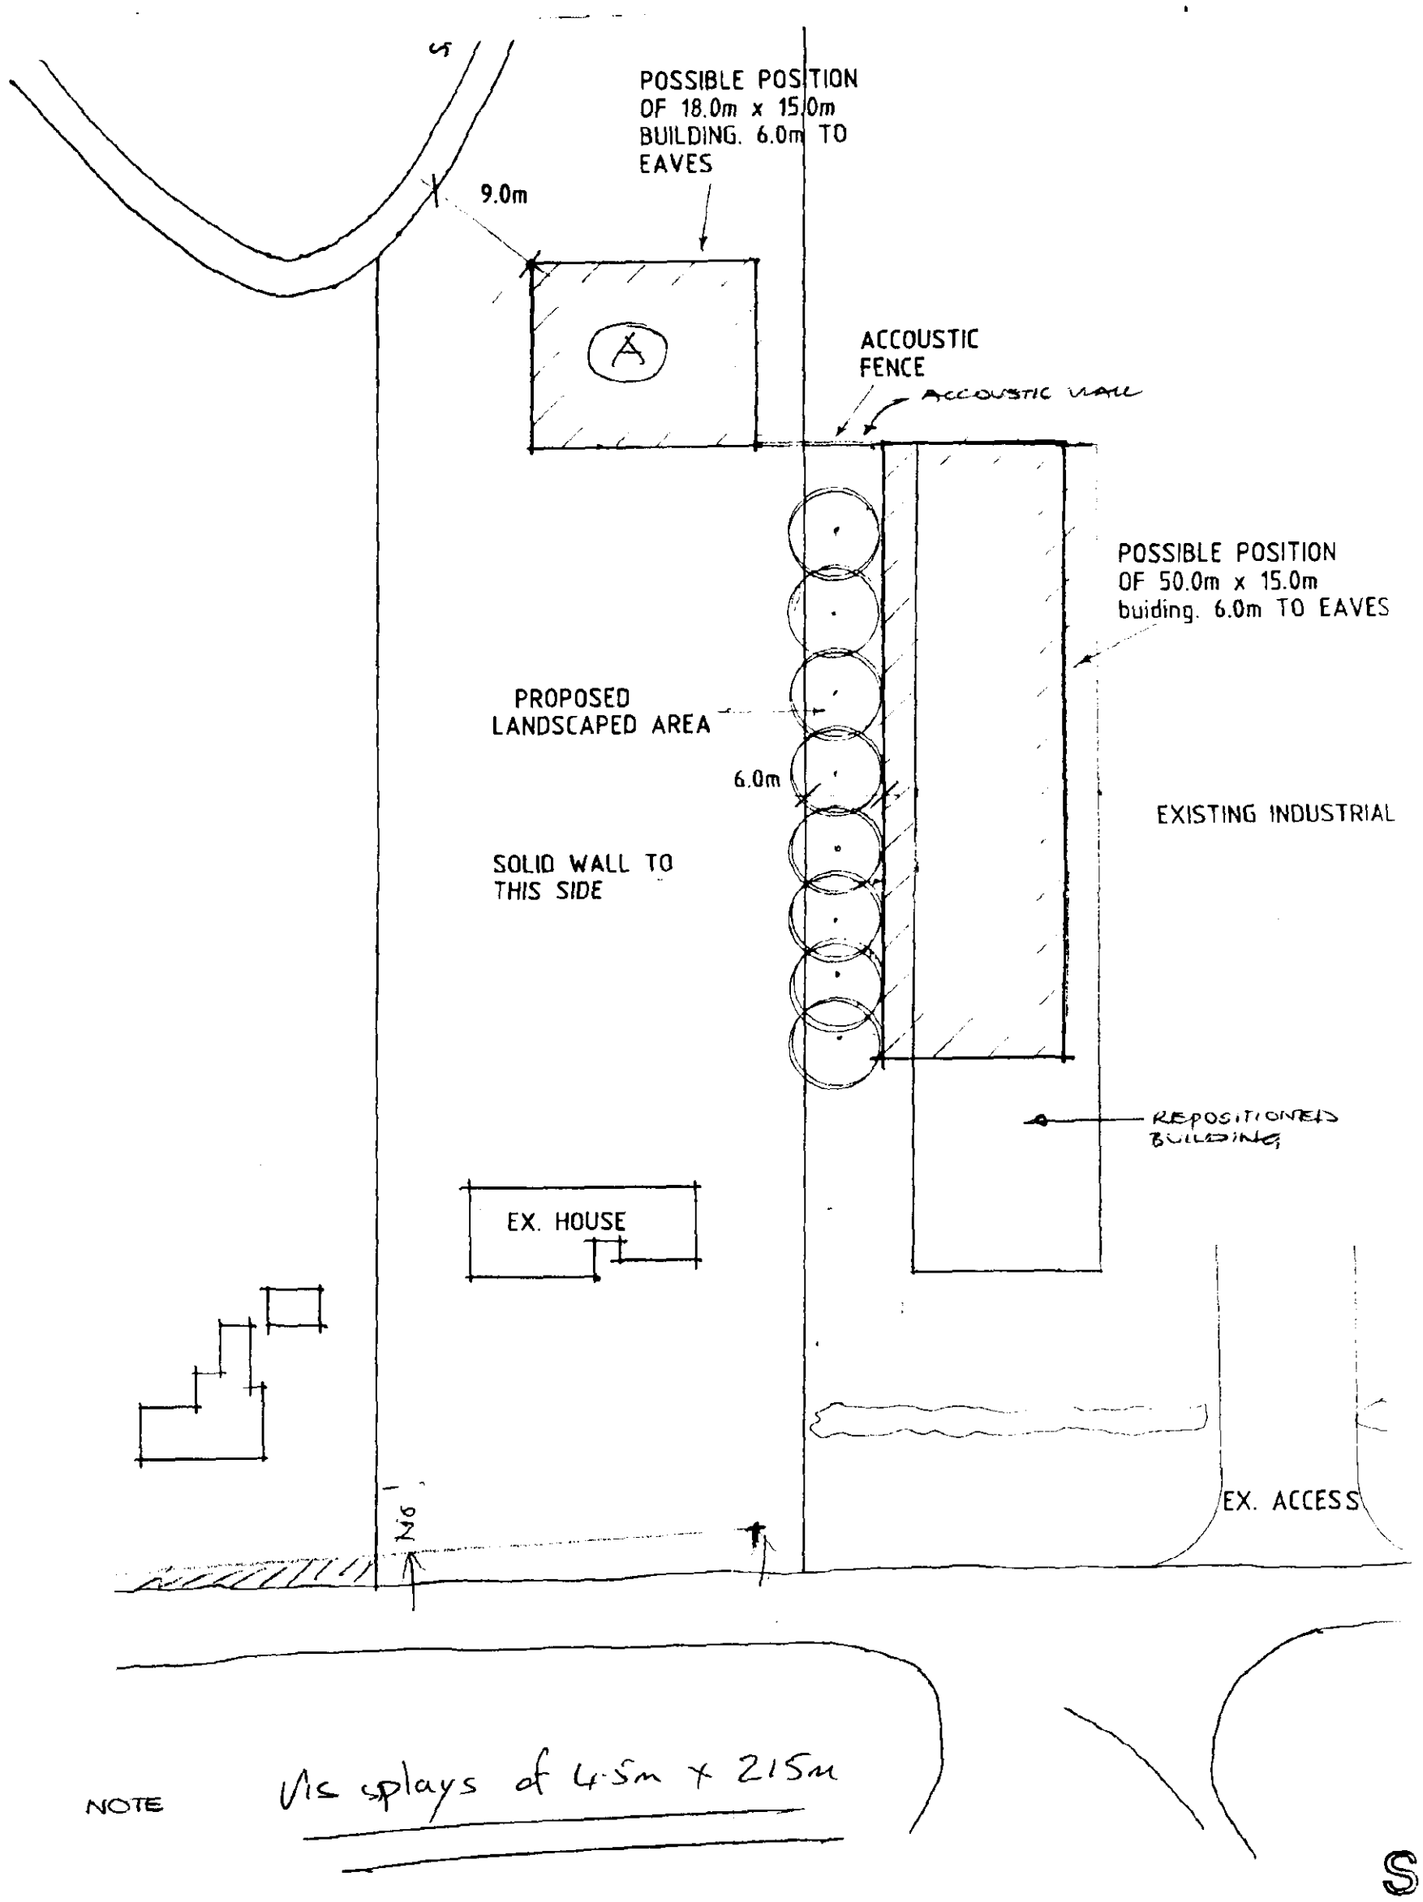
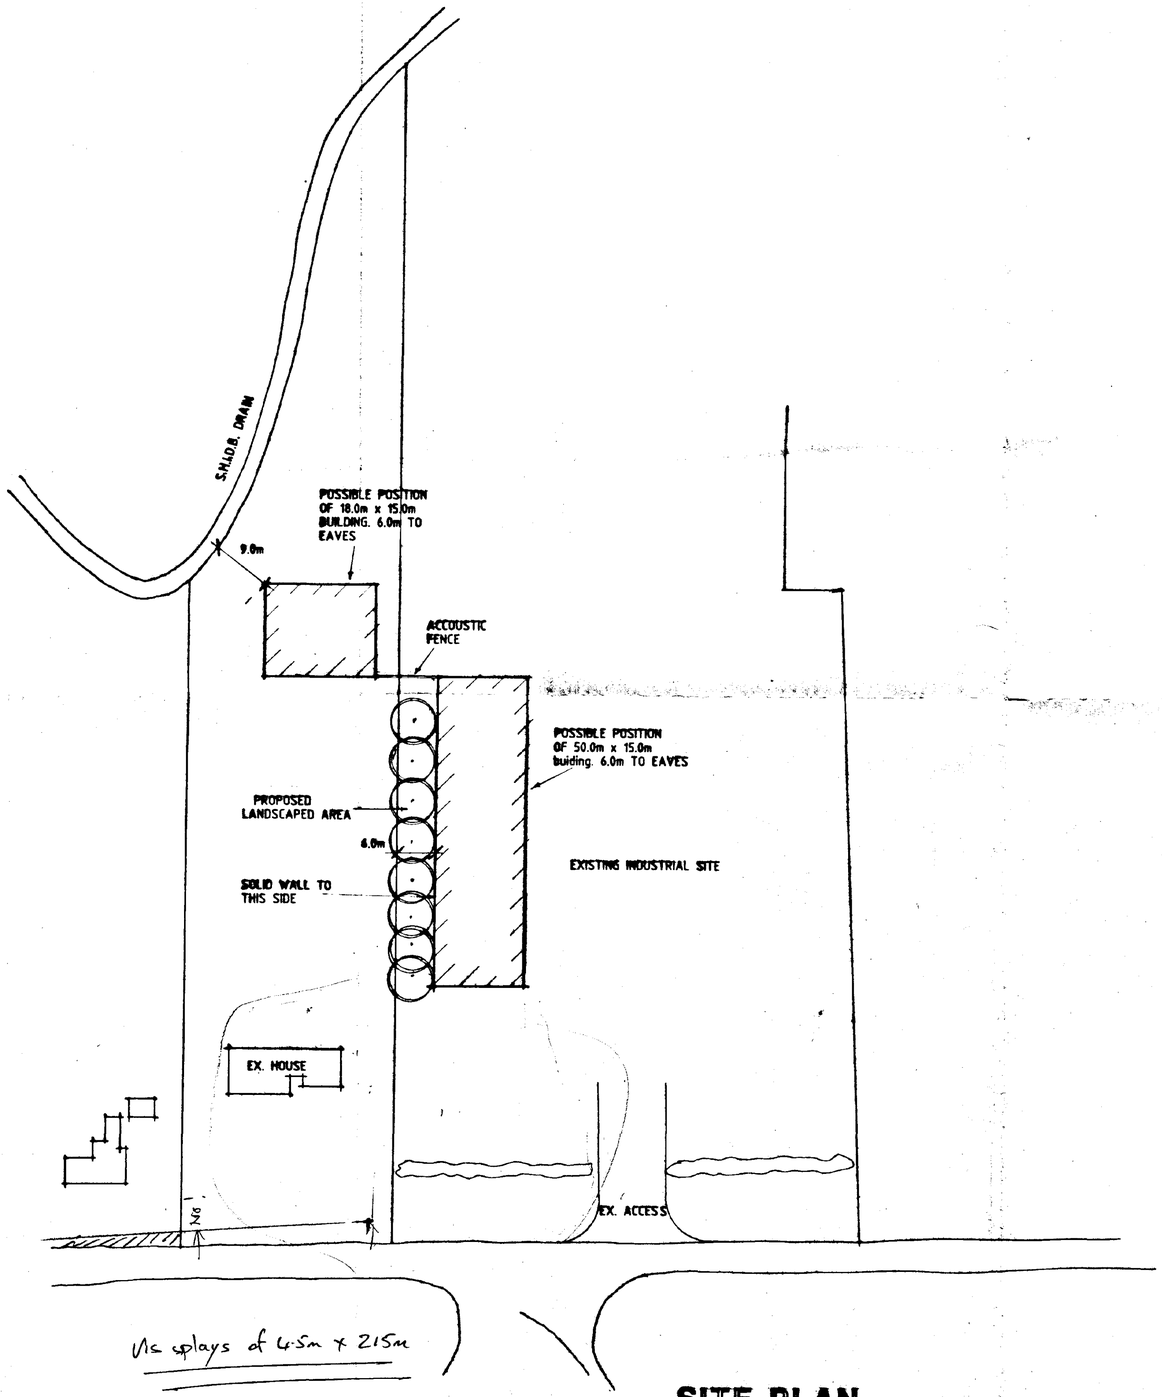

POSSIBLE POSITION
OF 18.0m x 15.0m
BUILDING. 6.0m TO
EAVES
9.0m
ACCOUSTIC
FENCE
ACCOUSTIC WALL
POSSIBLE POSITION
OF 50.0m x 15.0m
buiding. 6.0m TO EAVES
PROPOSED
LANDSCAPED AREA
6.0m
EXISTING INDUSTRIAL
SOLID WALL TO
THIS SIDE
REPOSITIONED
BUILDING
EX. HOUSE
EX. ACCESS
NOTE
Vis splays of 4.5m x 215m



SITE PLAN

SOUTH HOLLAND DC
HOUSING & PLANNING
15 JAN 1998
Ref:

Minimum Eave height of 6m

DESIGN Status
CONSULTANTS IN ARCHITECTURE & PLANNING

PROPOSED FEASABILITY LAYOUT TO EXISTING INDUSTRIAL SITE AT MAIN ROAD, LUTTON GOWTS FOR

MOUNTAINS ROAD HAULAGE LTD.

1:500	971979/1
JAN-98	B.GILHAM.

2 Edinburgh Walk, Holbeach,
Spalding, Lincs. PE12 7AP.
Tel: 01406 424343 Fax: 01406 490702