




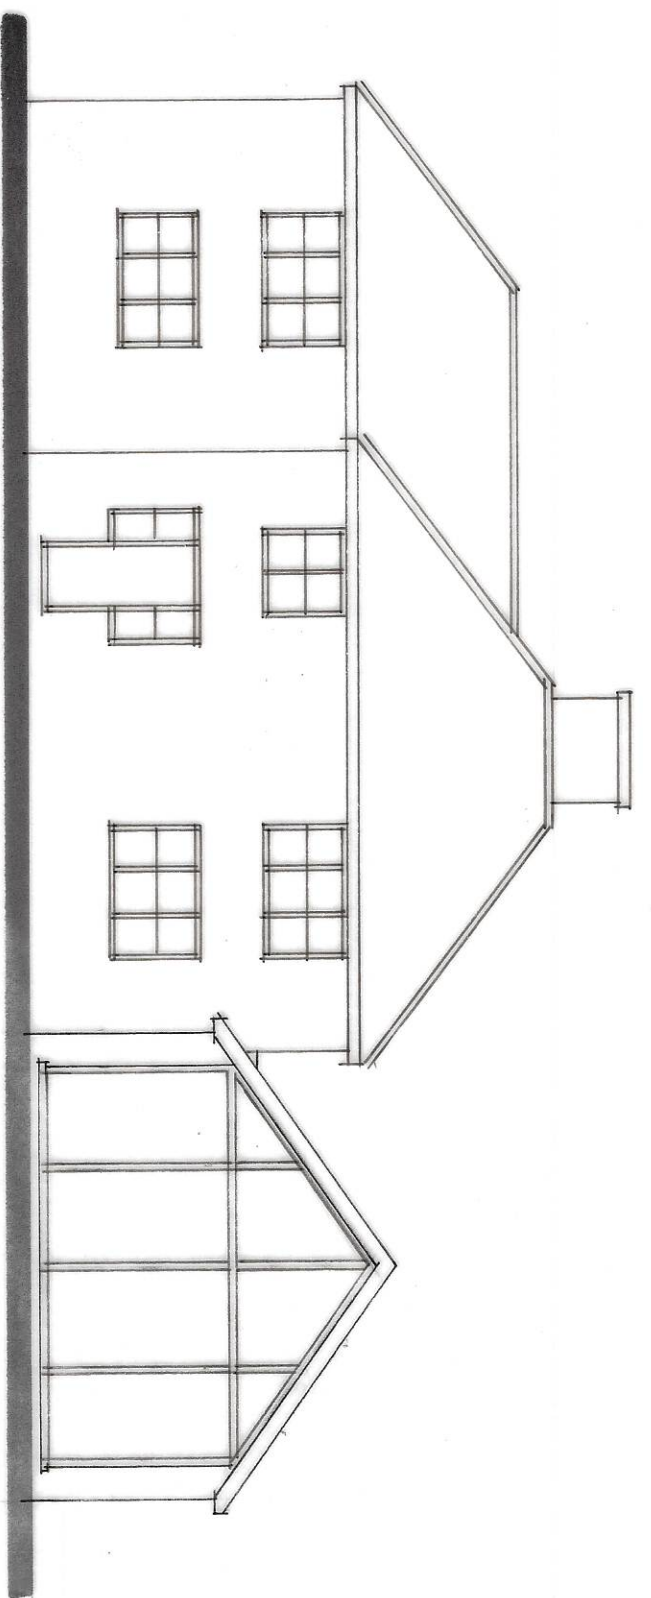


FRONT

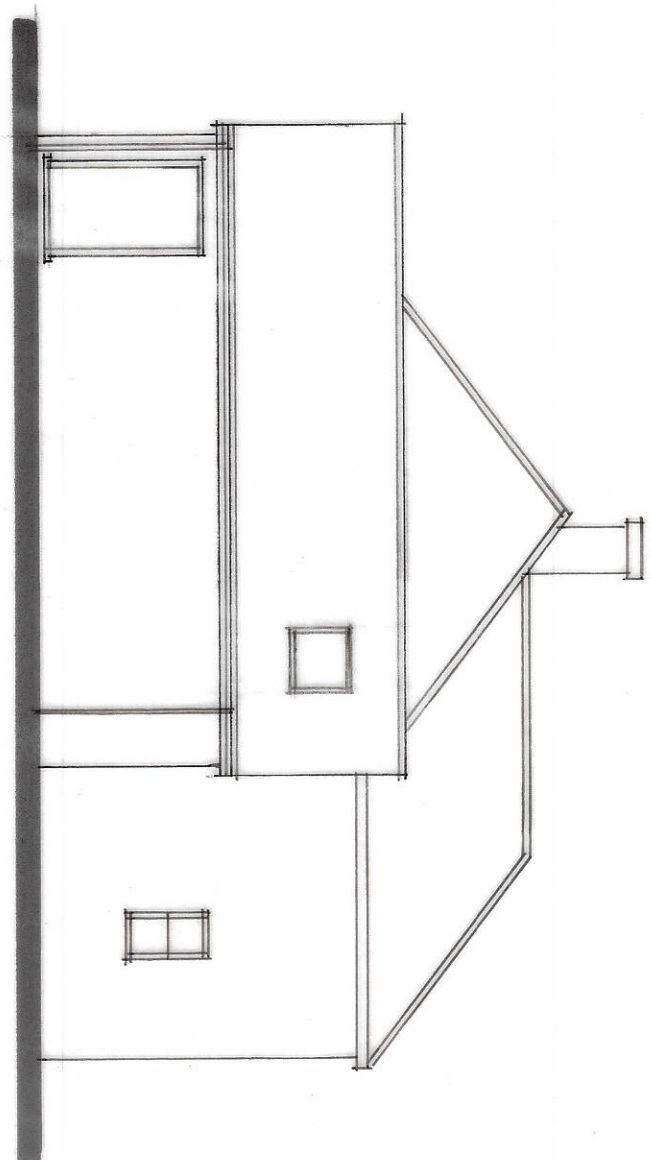


SIDE

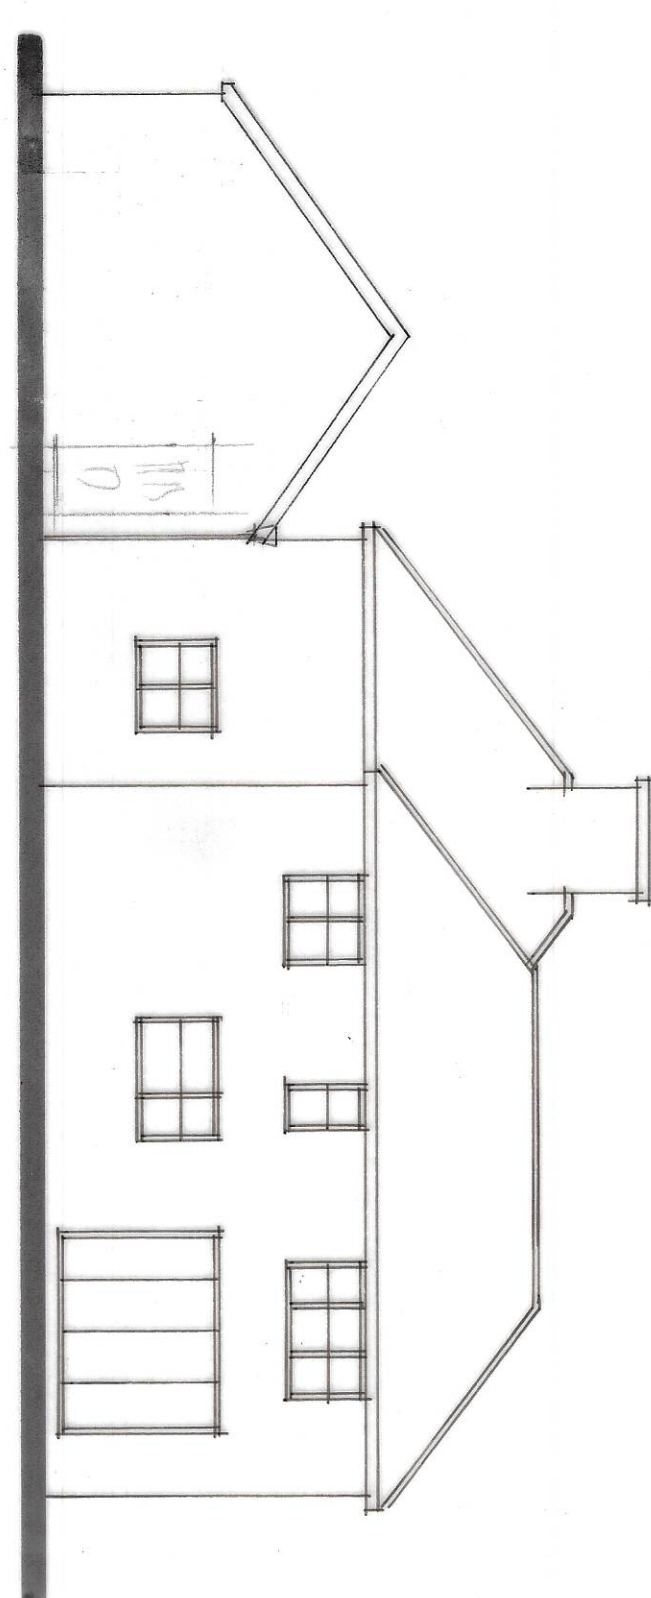

REAR

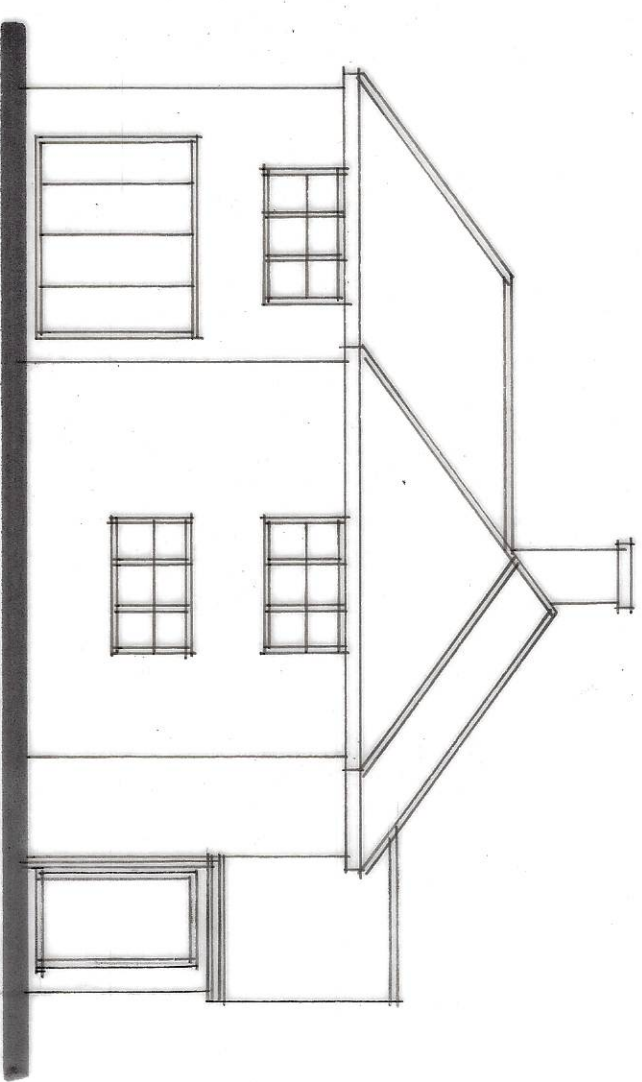

SIDE

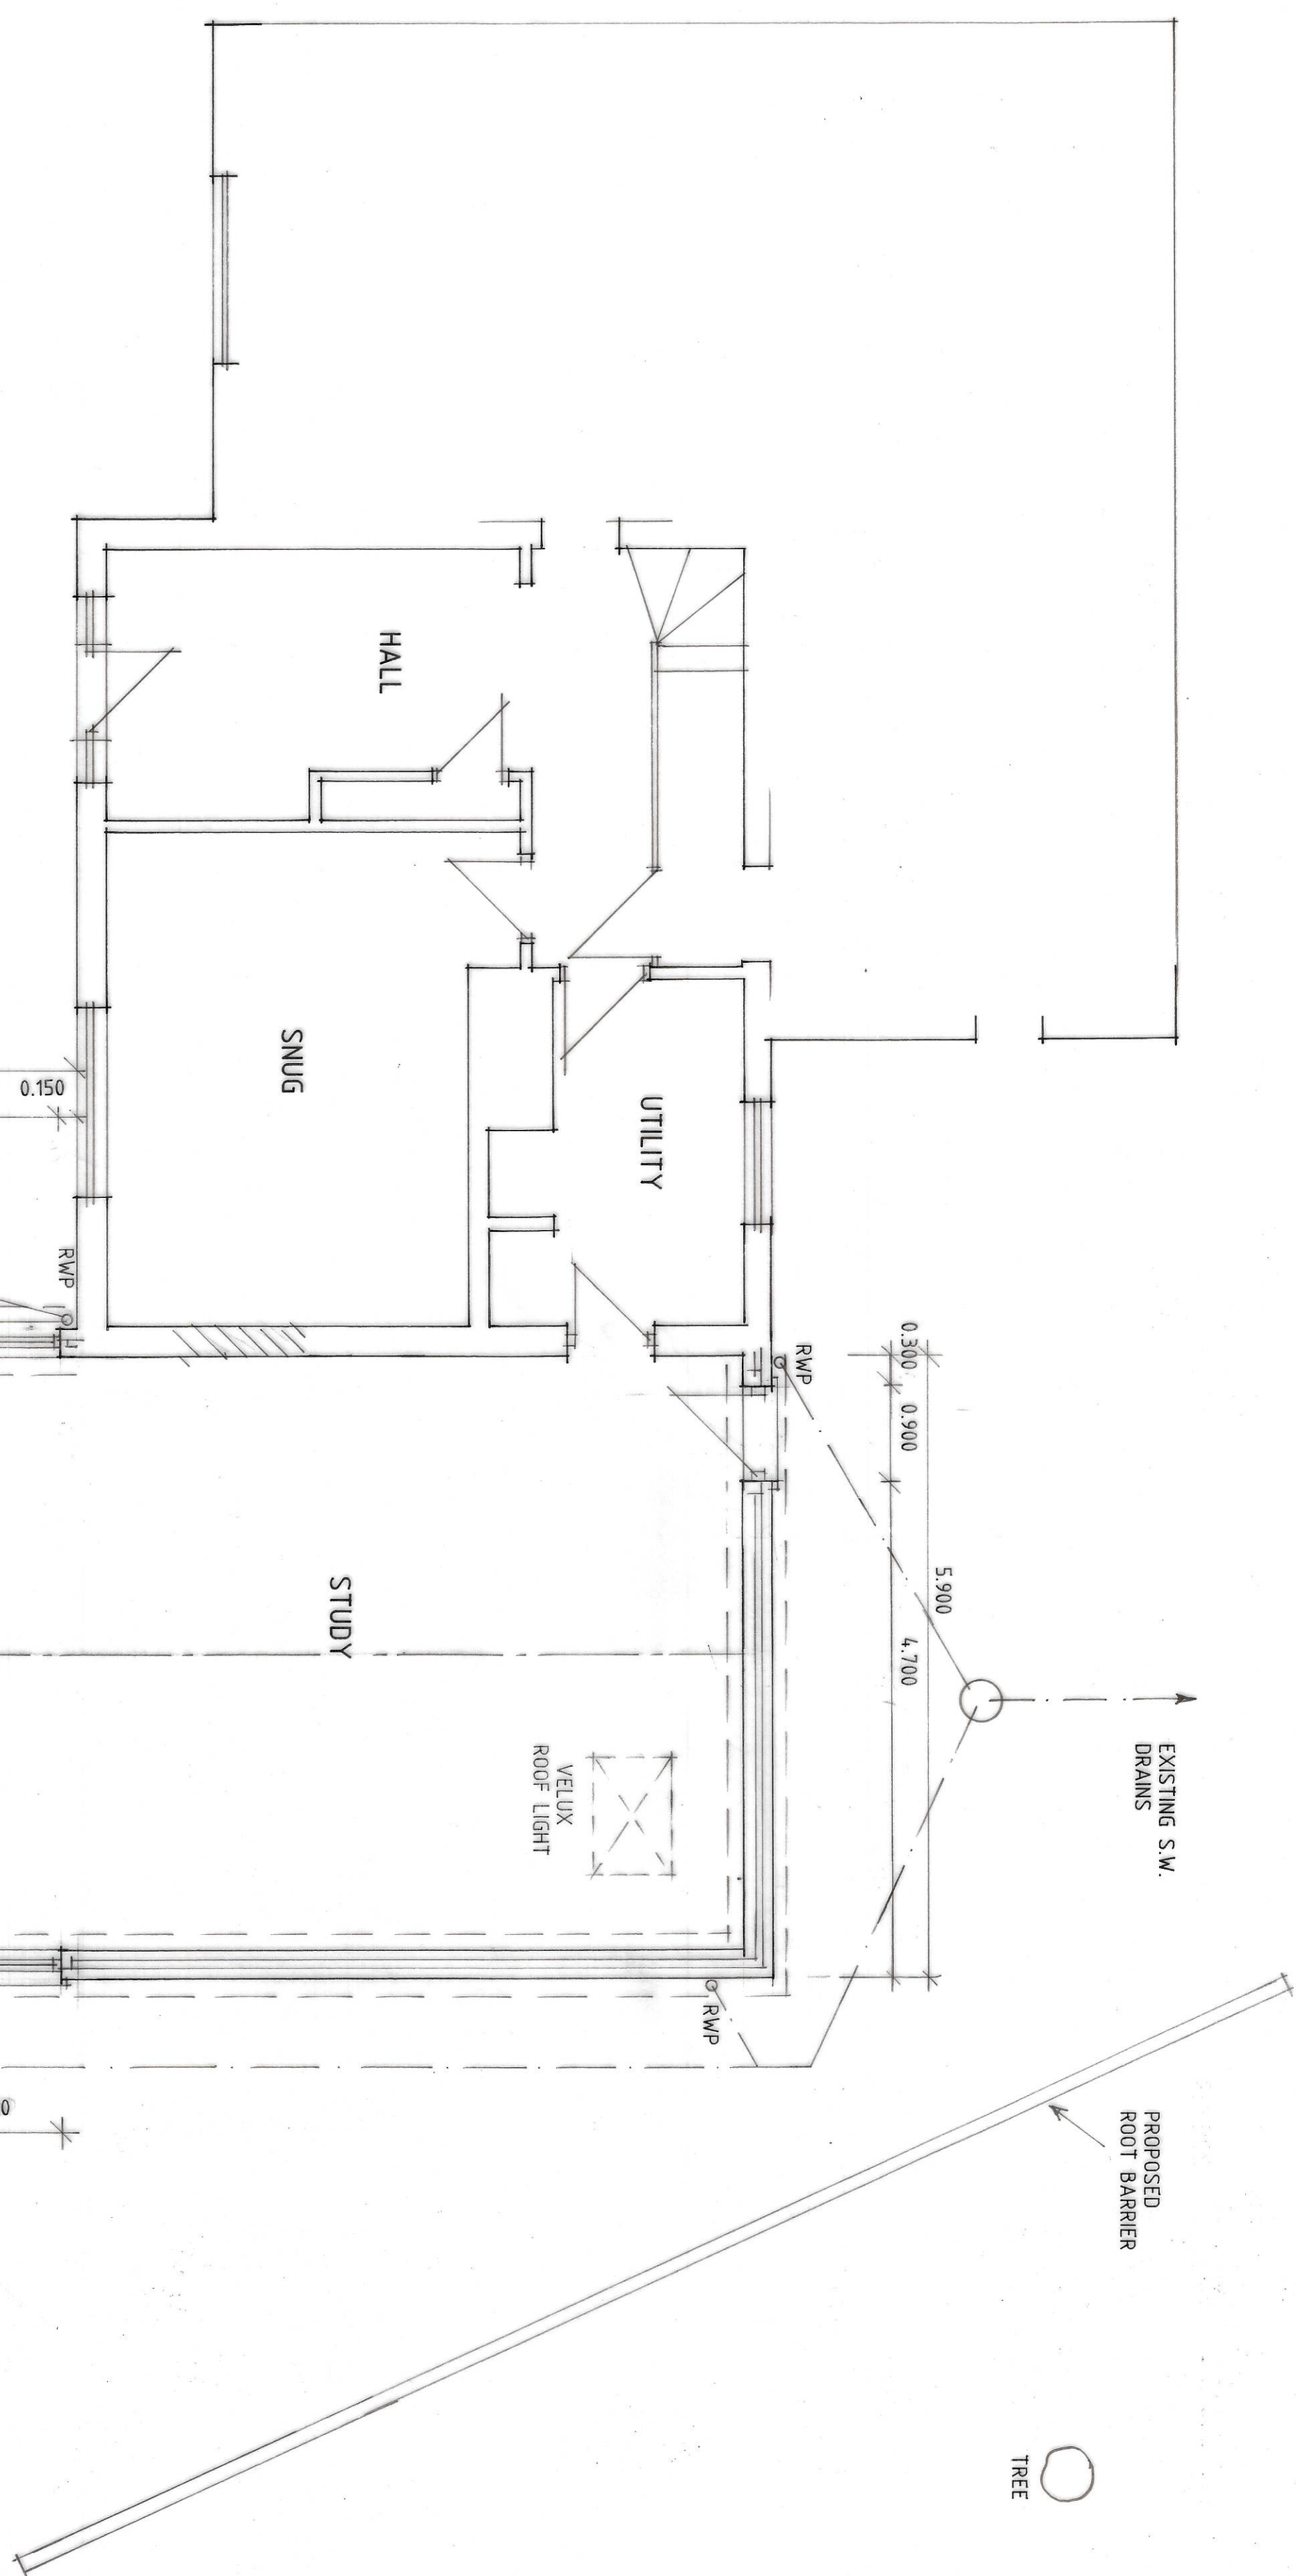

GROUND FLOOR PLAN

Status
CONSULTANTS IN ARCHITECTURE & PLANNING

B- DESIGN ALTS - 21.120
A - ADDRESS ALTS - 17.120

PROPOSD EXTENSION AT
SMITHS FARM, POPLAR
LANE, LUTTON FOR

MR. P. CONGREVE.

PLAN AS PROPOSED

1:50 1:100 SD20-001/2
JAN-20 B GILHAM.

3 Edinburgh Walk, Middlesbrough,
Sunderland, Tyne & Wear, NE12 7JN
Tel: 01606 424343 Fax: 01606 409702

