
SHDC
Planning & Development
29 JAN 2018
Ref: 0075-10

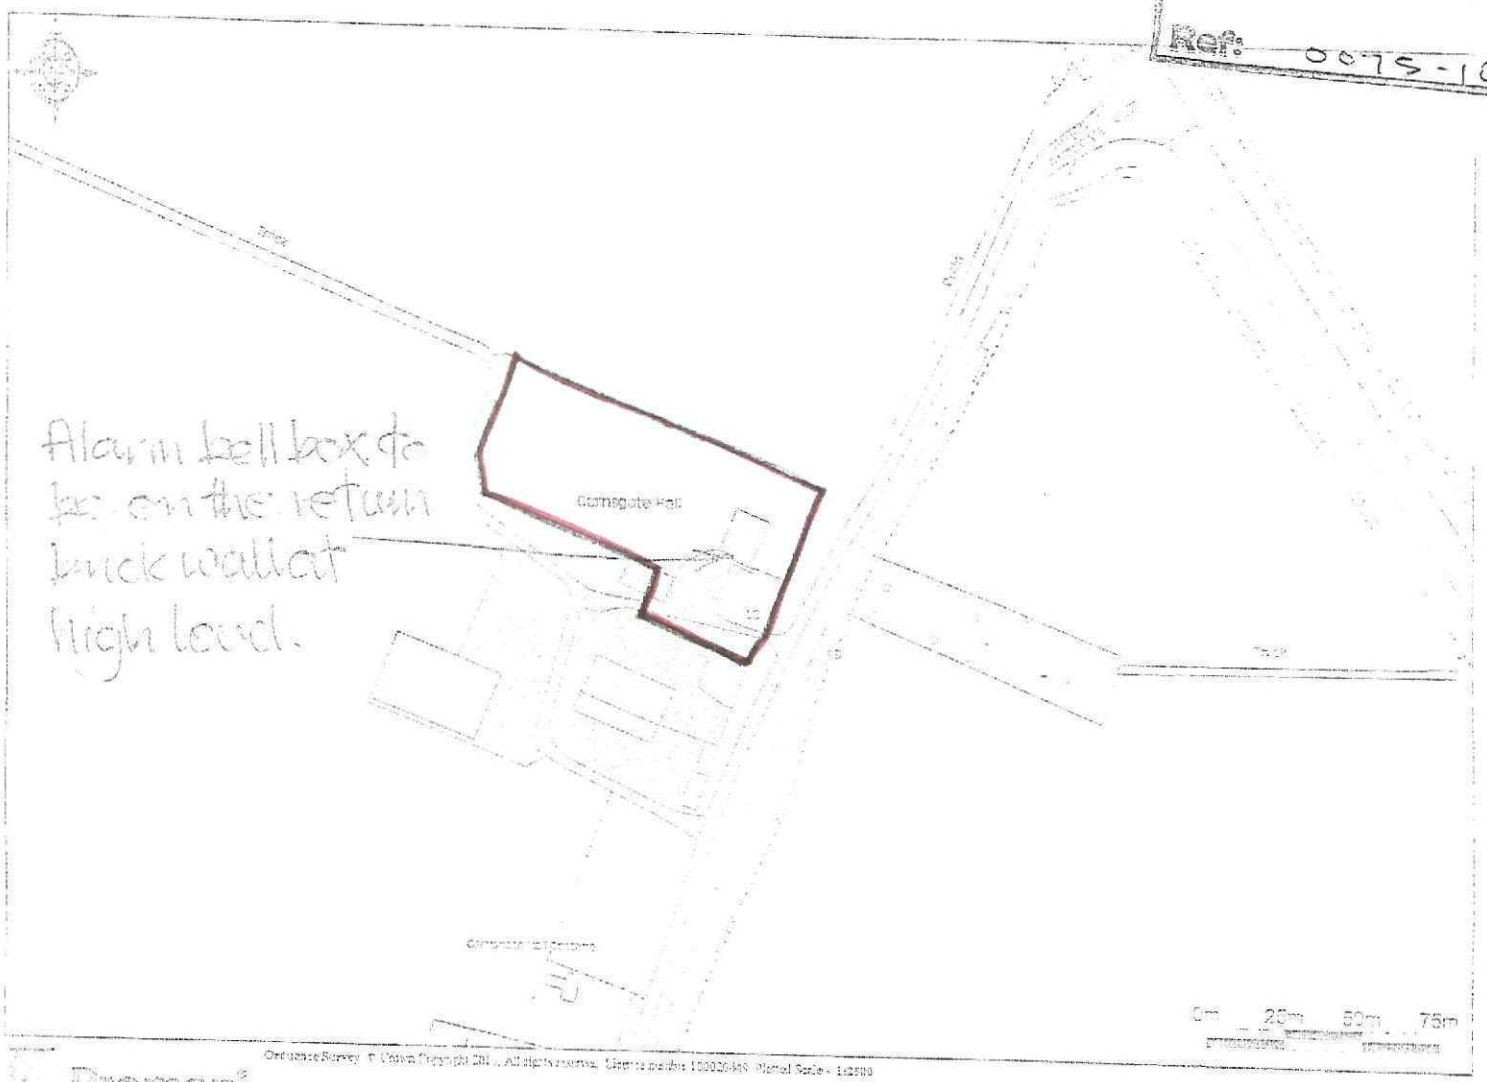

Promap®
Ordnance Survey © Crown Copyright 20... All rights reserved. Licence number 100020449. Plotted Scale - 1:2500

GARNSGATE HALL,LUTTON GARNSGATE, near LONG SUTTON