




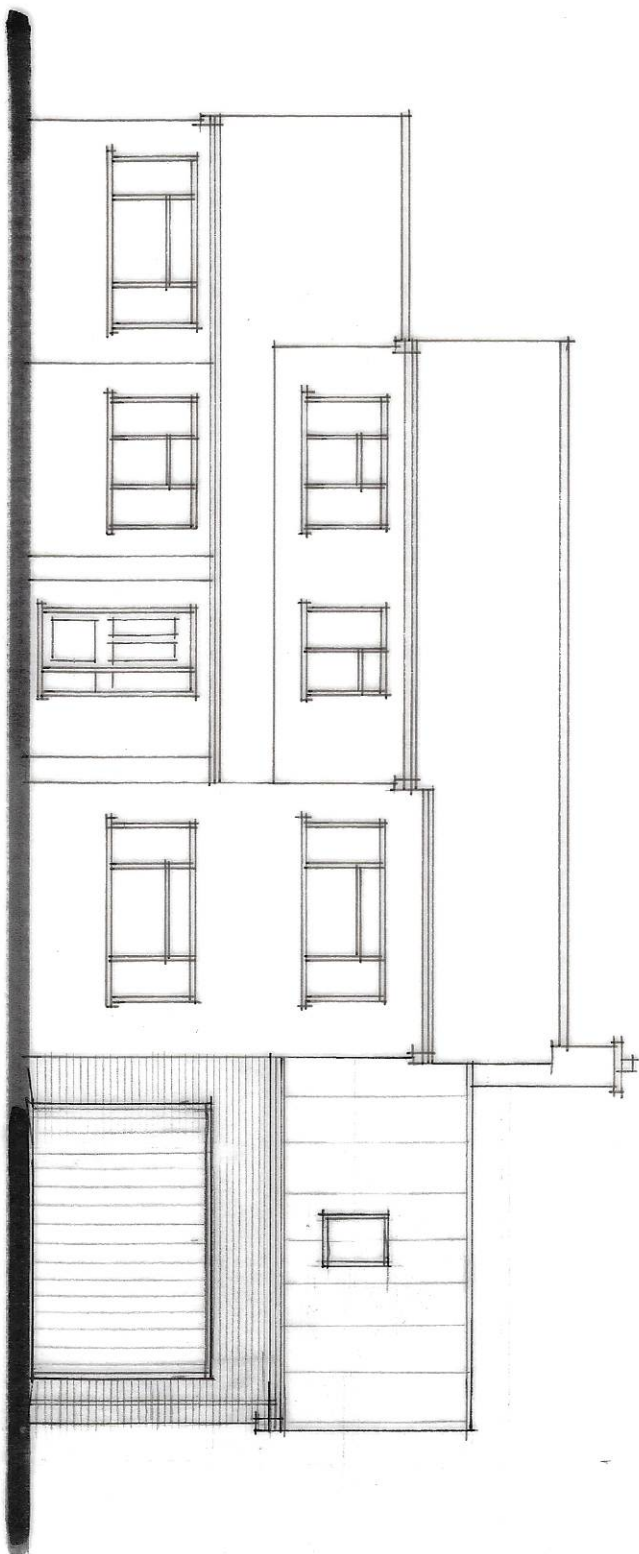


FRONT

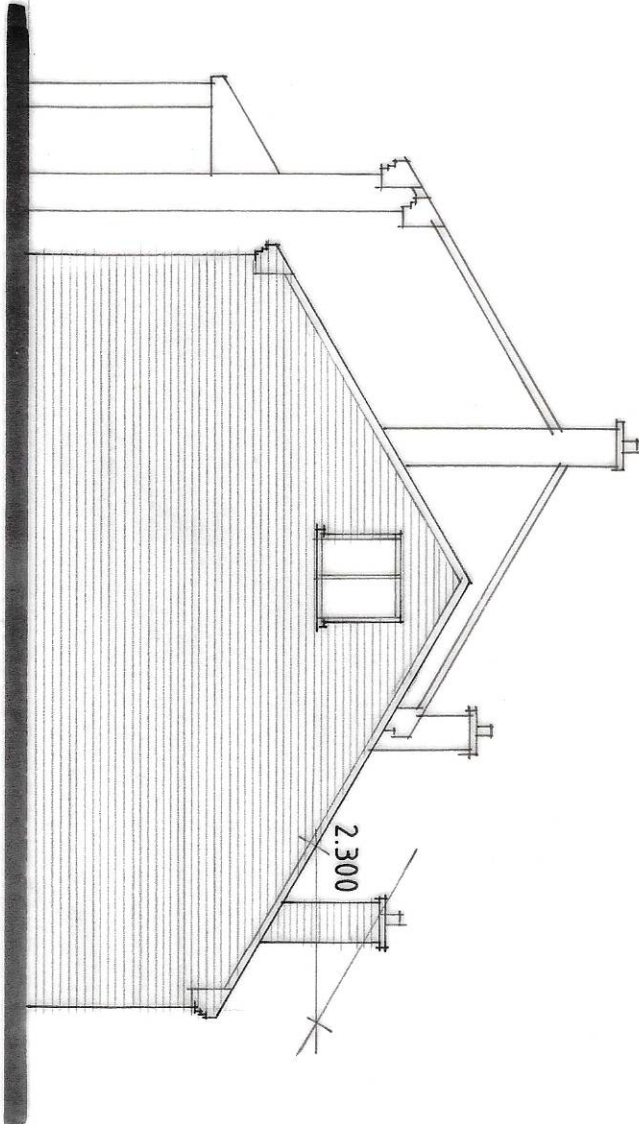


SIDE

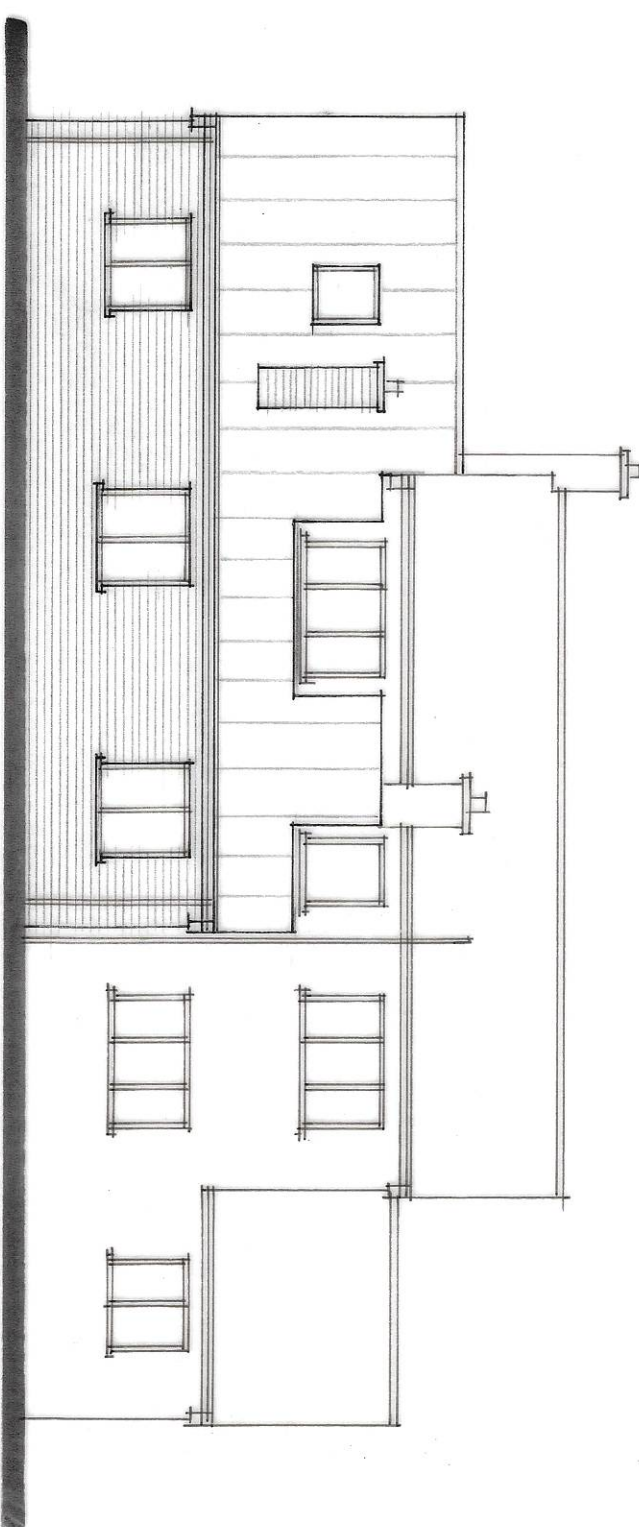

REAR

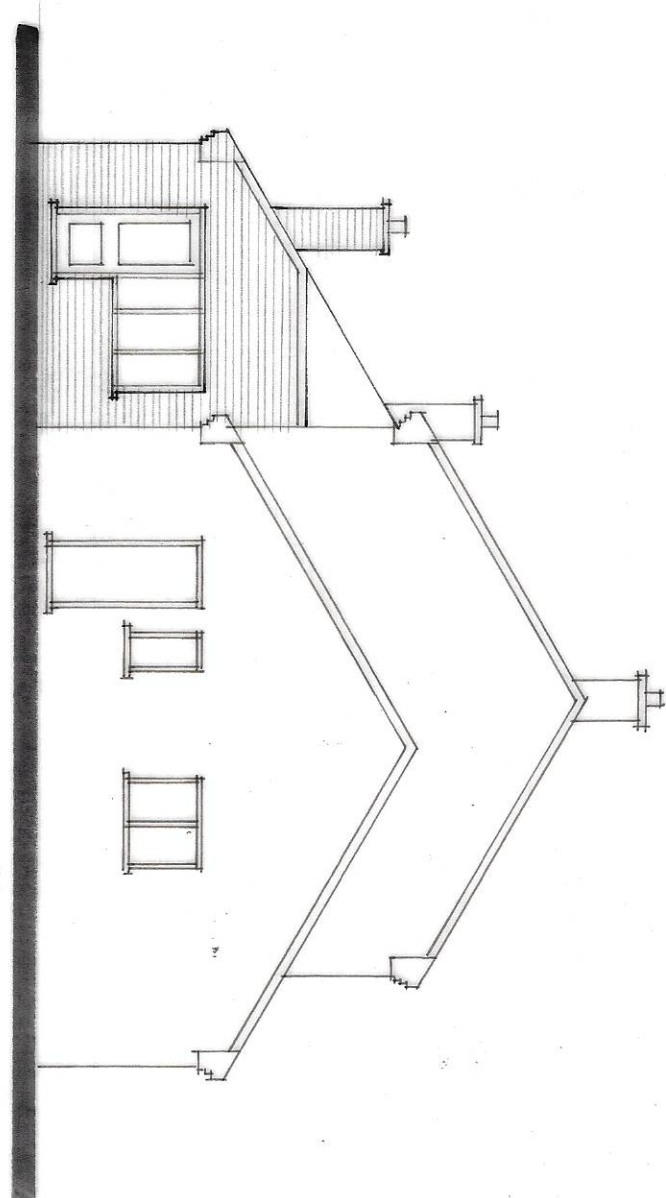

SIDE

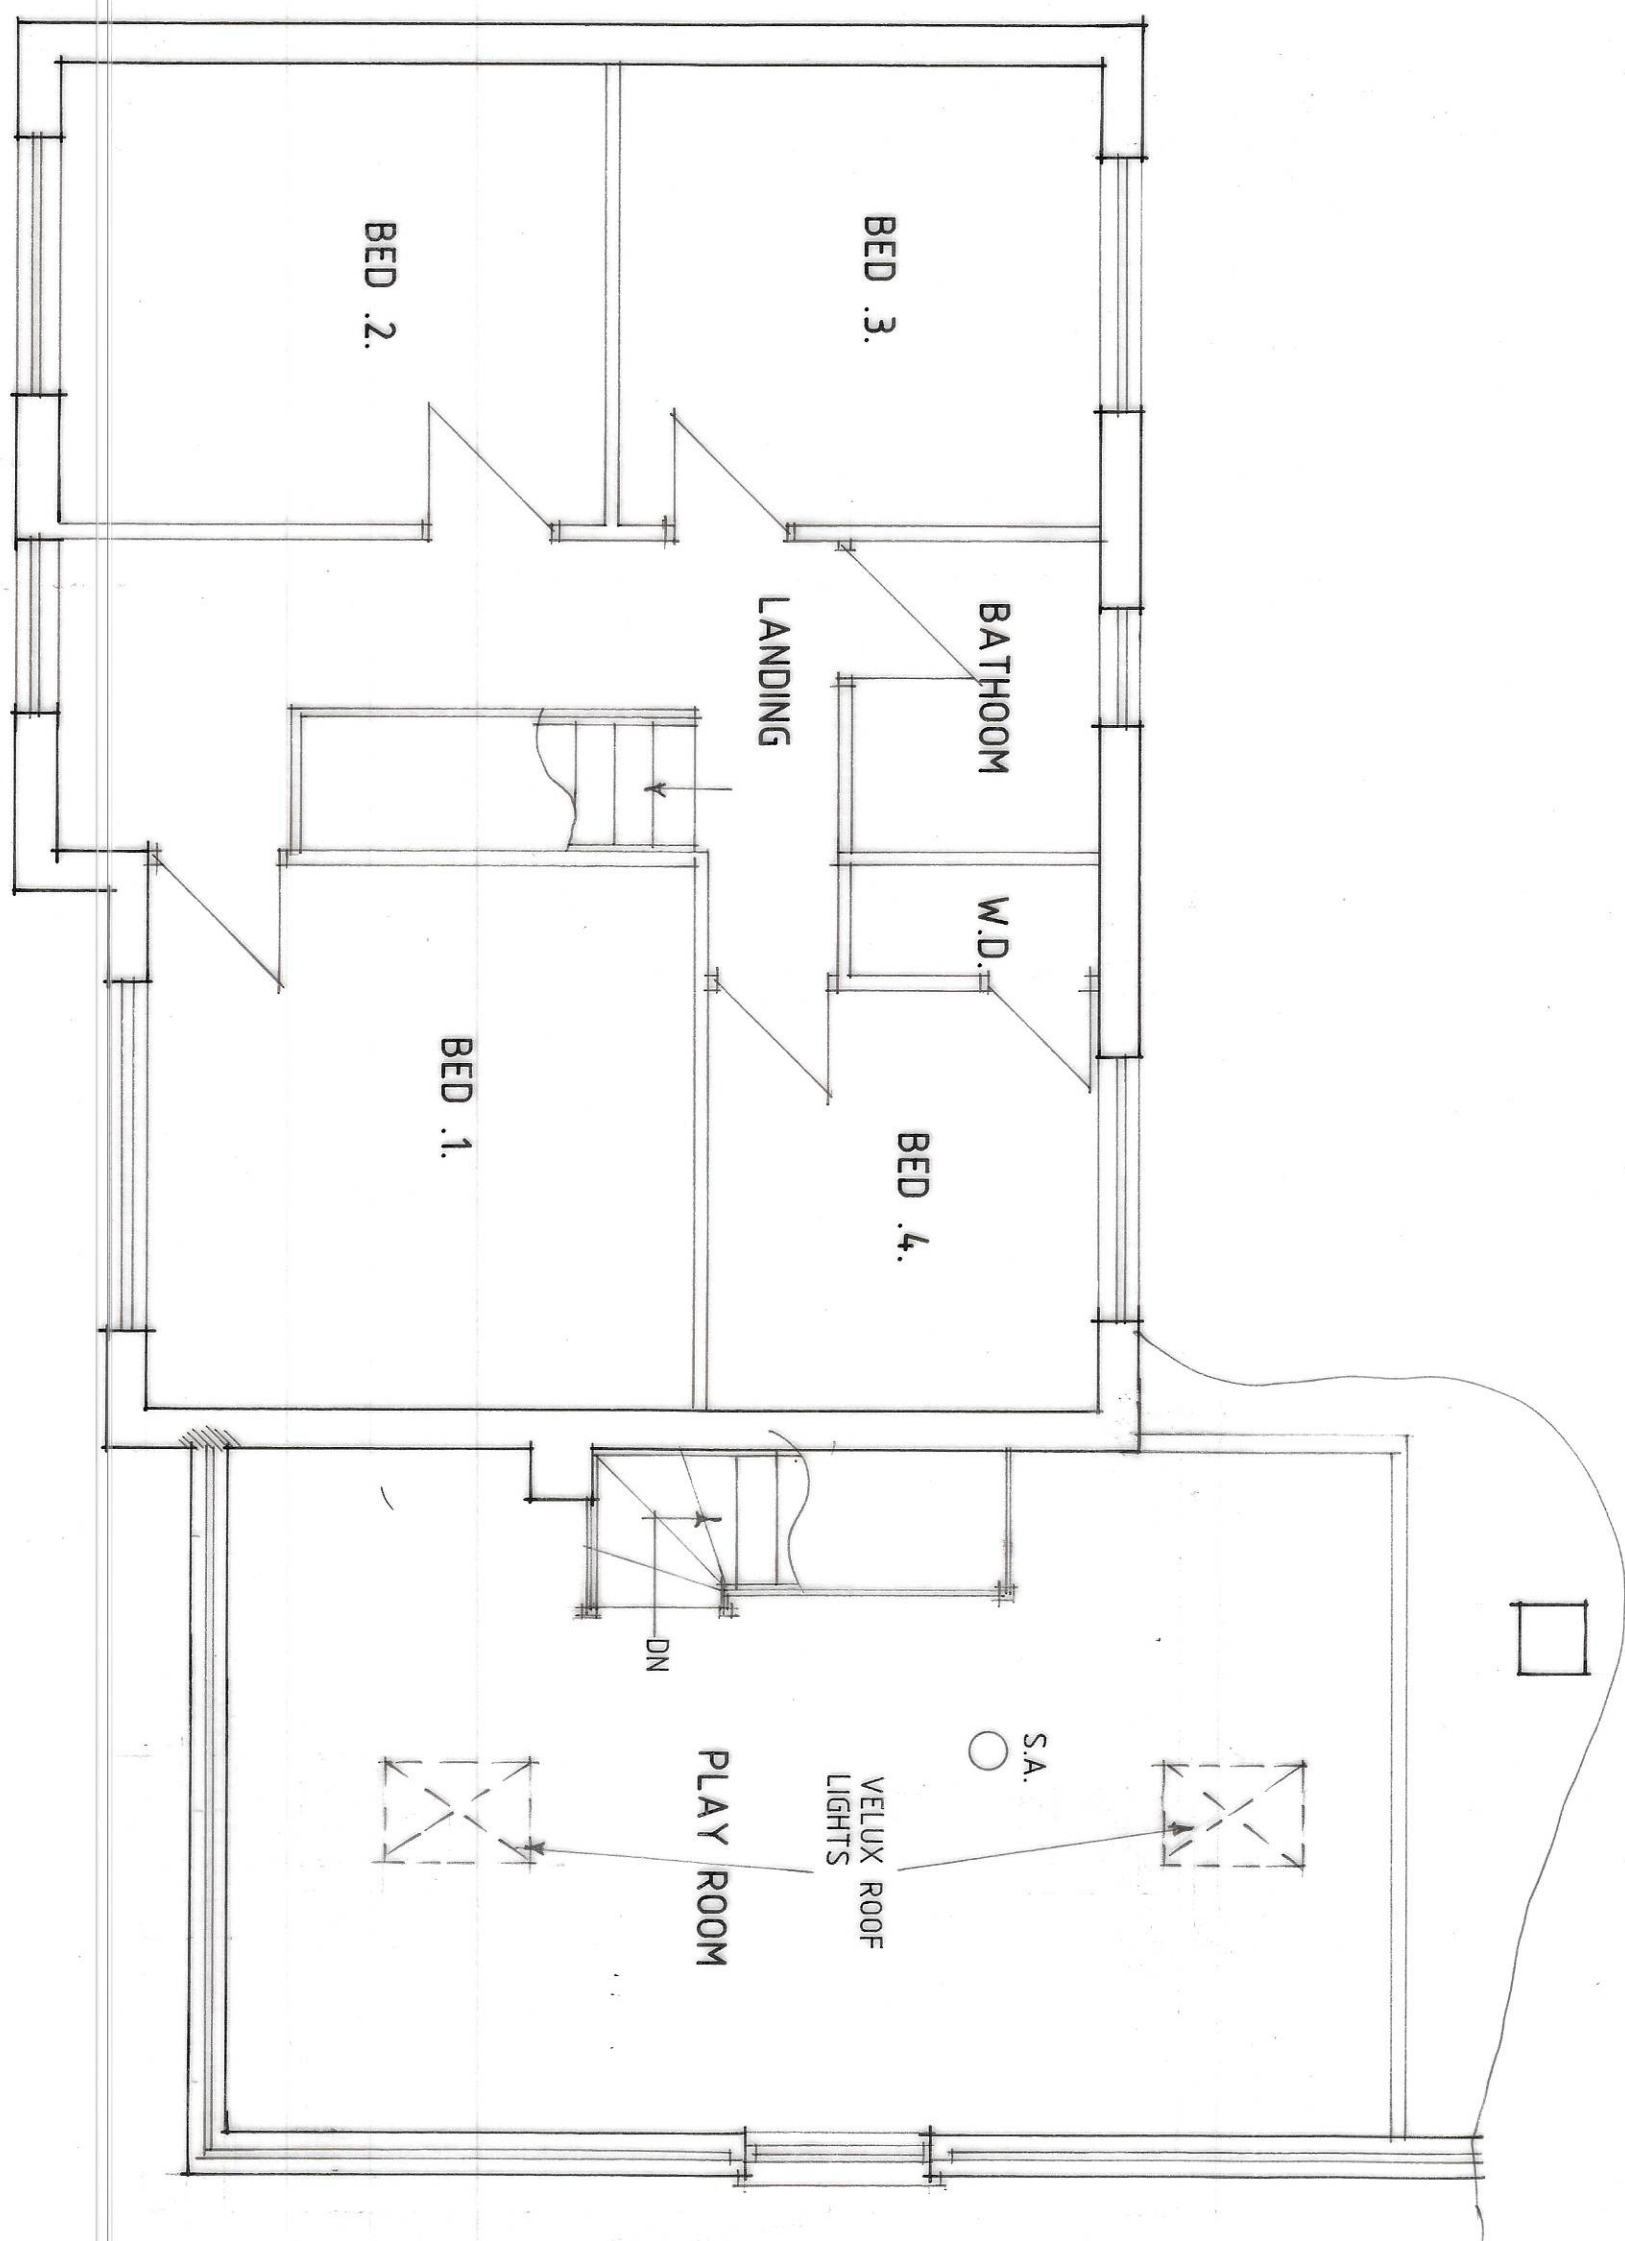

FIRST FLOOR PLAN

A - INF. ADDED - 16.4.07

Status
CONSULTANTS IN ARCHITECTURE & PLANNING

PROPOSED EXTENSION AT
TANGLEWOOD, OLD VICARAGE
LANE, LUTTON

MR. & MRS. J. THURGOOD.

PLAN AS PROPOSED

PLAN AS EXISTING

1:50 1:100 SD06-071/5

FEB-07 B.GILHAM.

2 Edinburgh Walk, Holbeach,
Spalding, Lincs PE12 7AF
Tel: 01406 425343 Fax: 01406 430702