
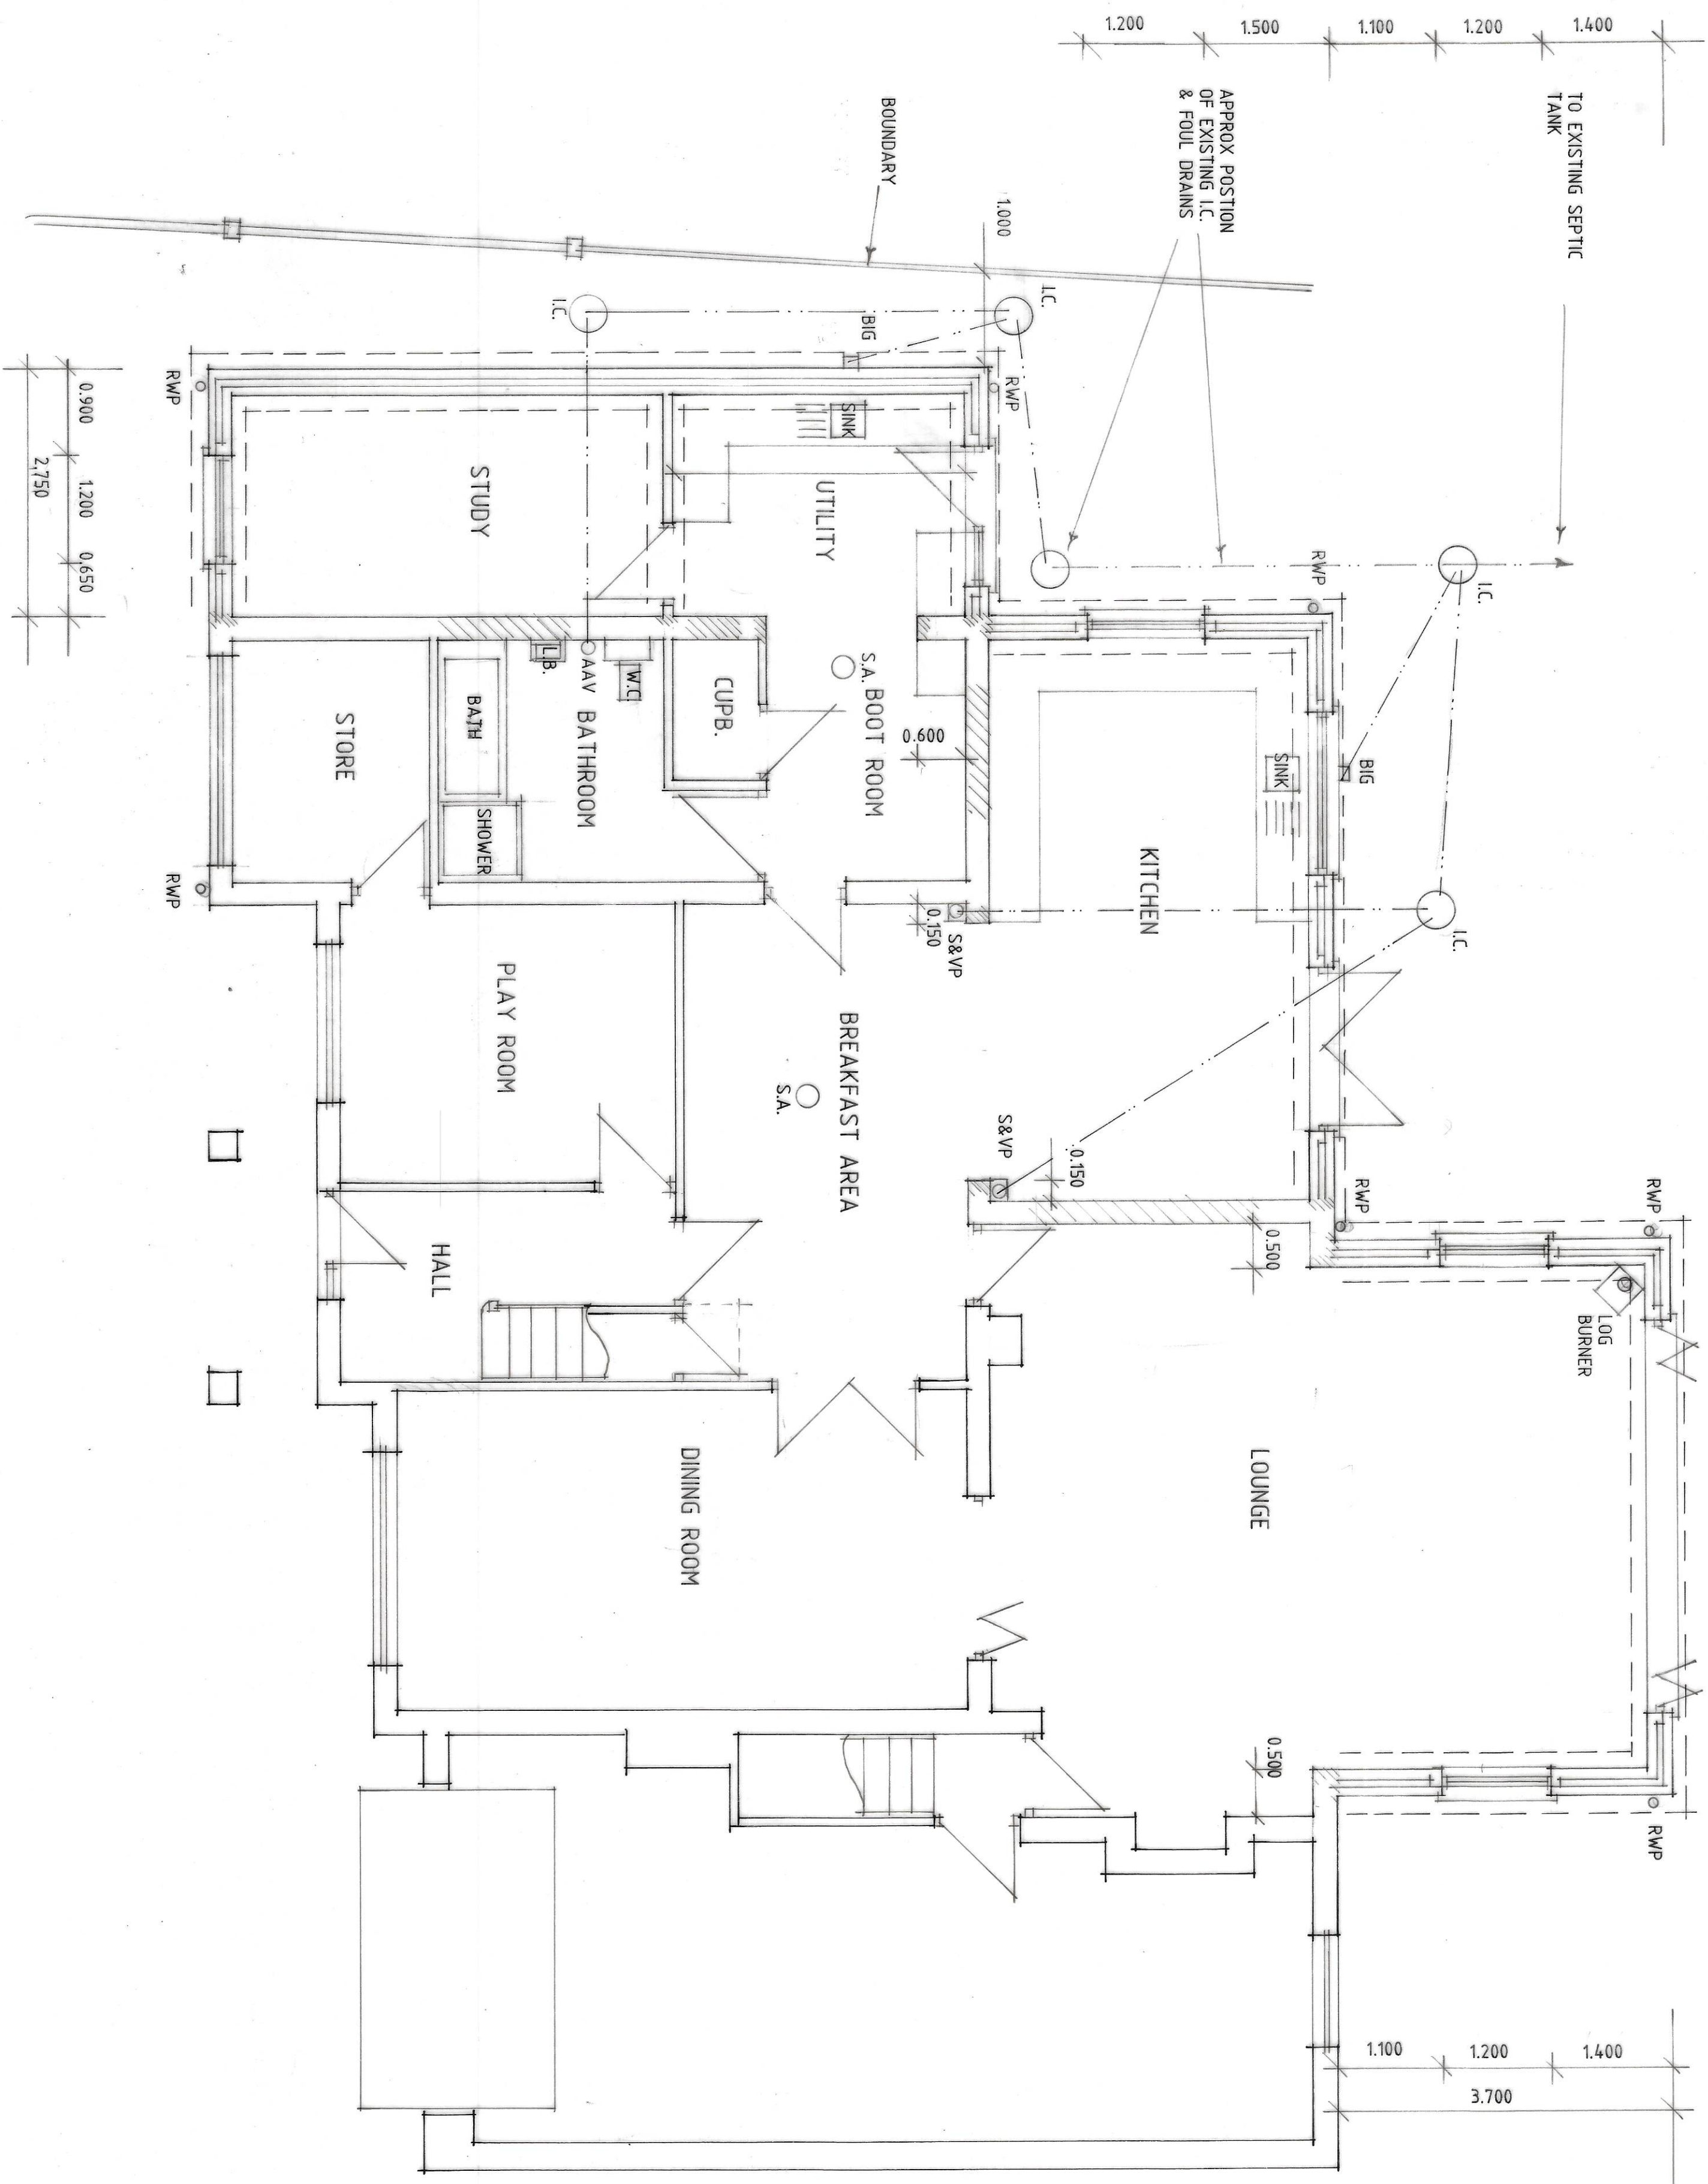


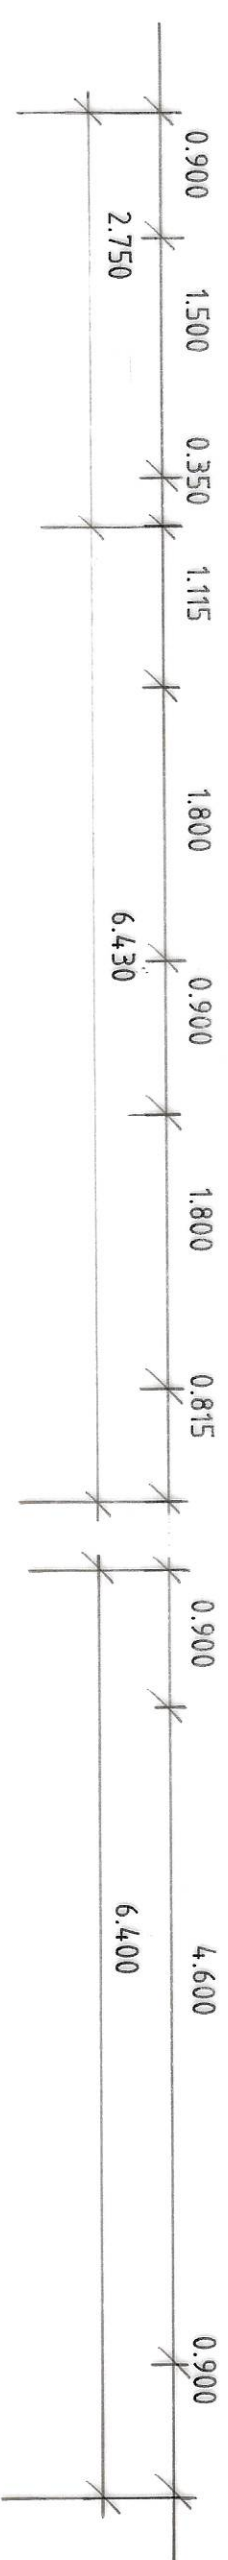

GROUND FLOOR PLAN

B - ALTS - 28.120
A - INF. ADDED - 2.1.20

Status
DESIGN
CONSULTANTS IN ARCHITECTURE & PLANNING

PROPOSED EXTENSION AT
TANGLWOOD, OLD VICARAGE
LANE, LUTTON FOR

MR. & MRS. J. THURGOOD.

PROPOSED GROUND
FLOOR PLAN

1:50 SD19-043/1
NOV-19 B.GILHAM.

2 Edinburgh Walk, Edinburgh
Tel: 0106 423433 Fax: 0106 490702

