




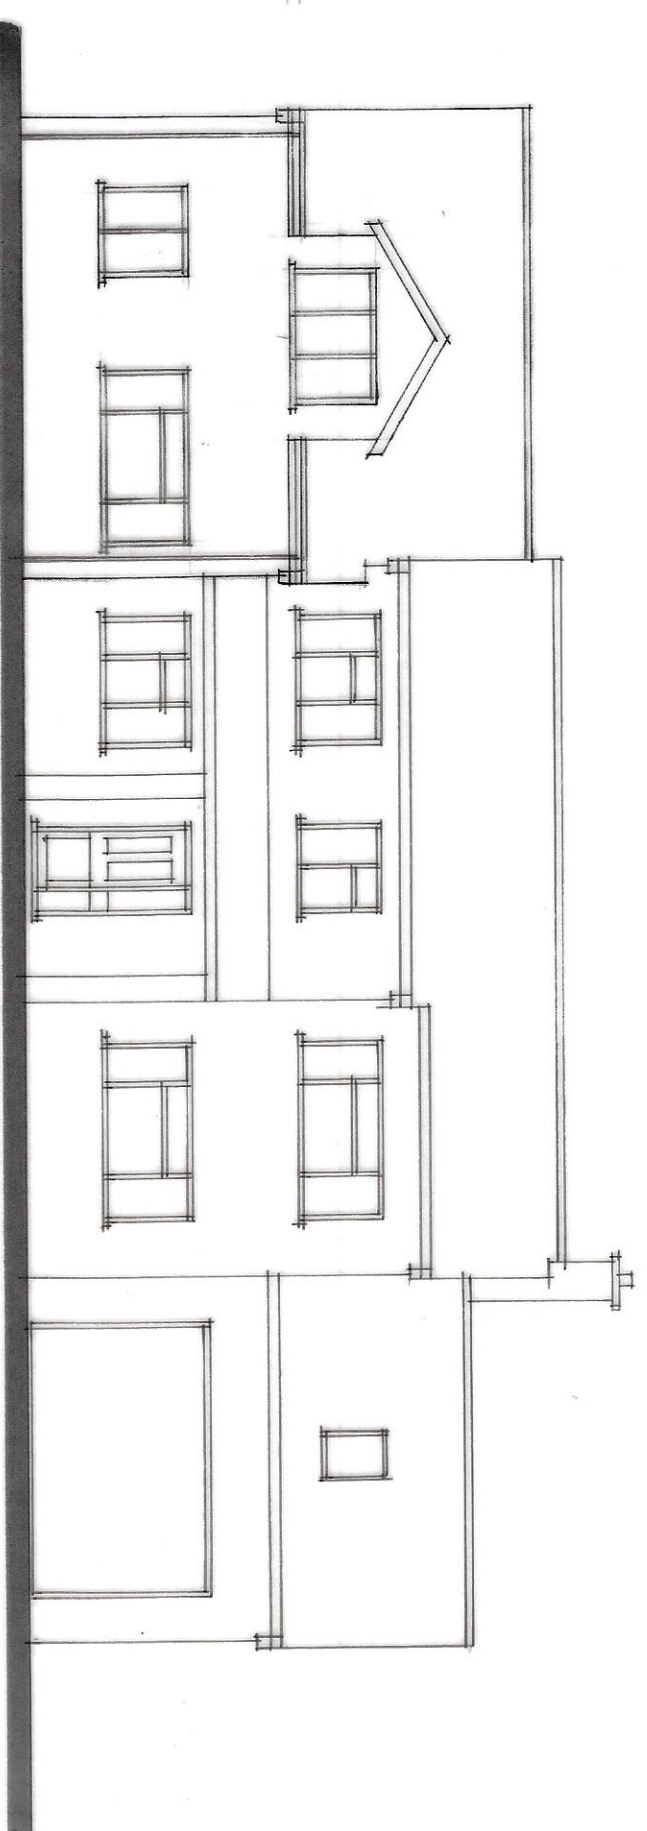


FRONT

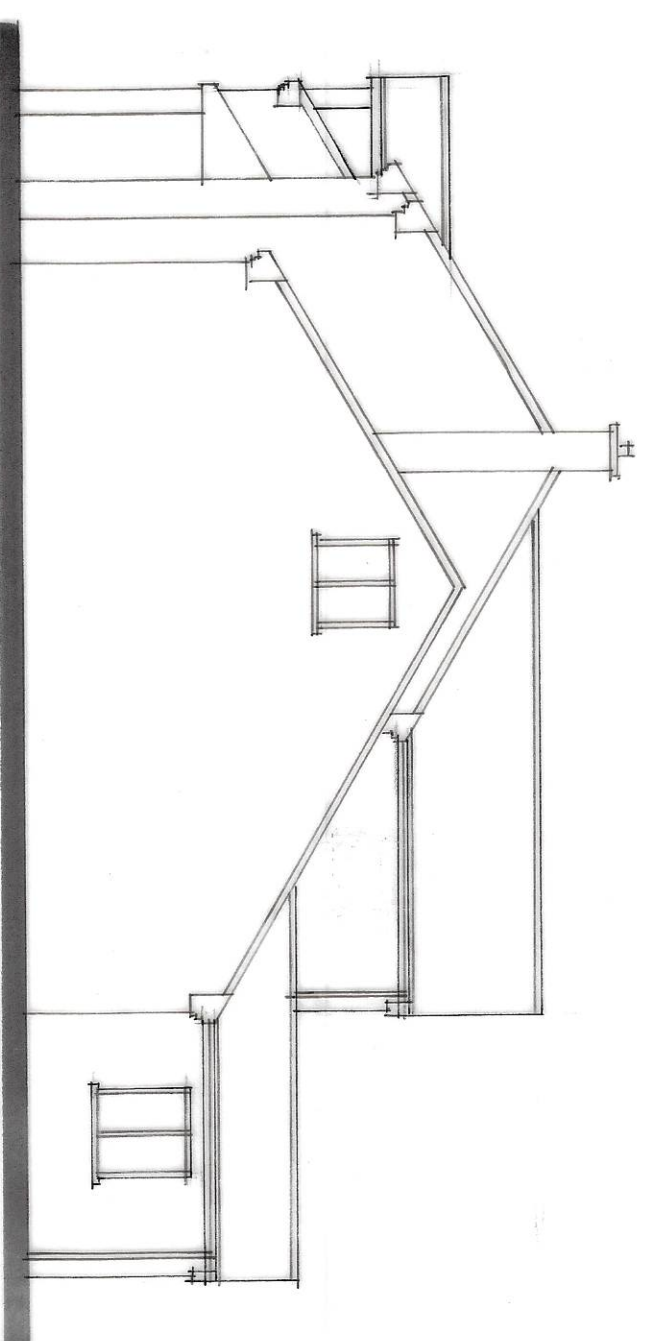

SIDE


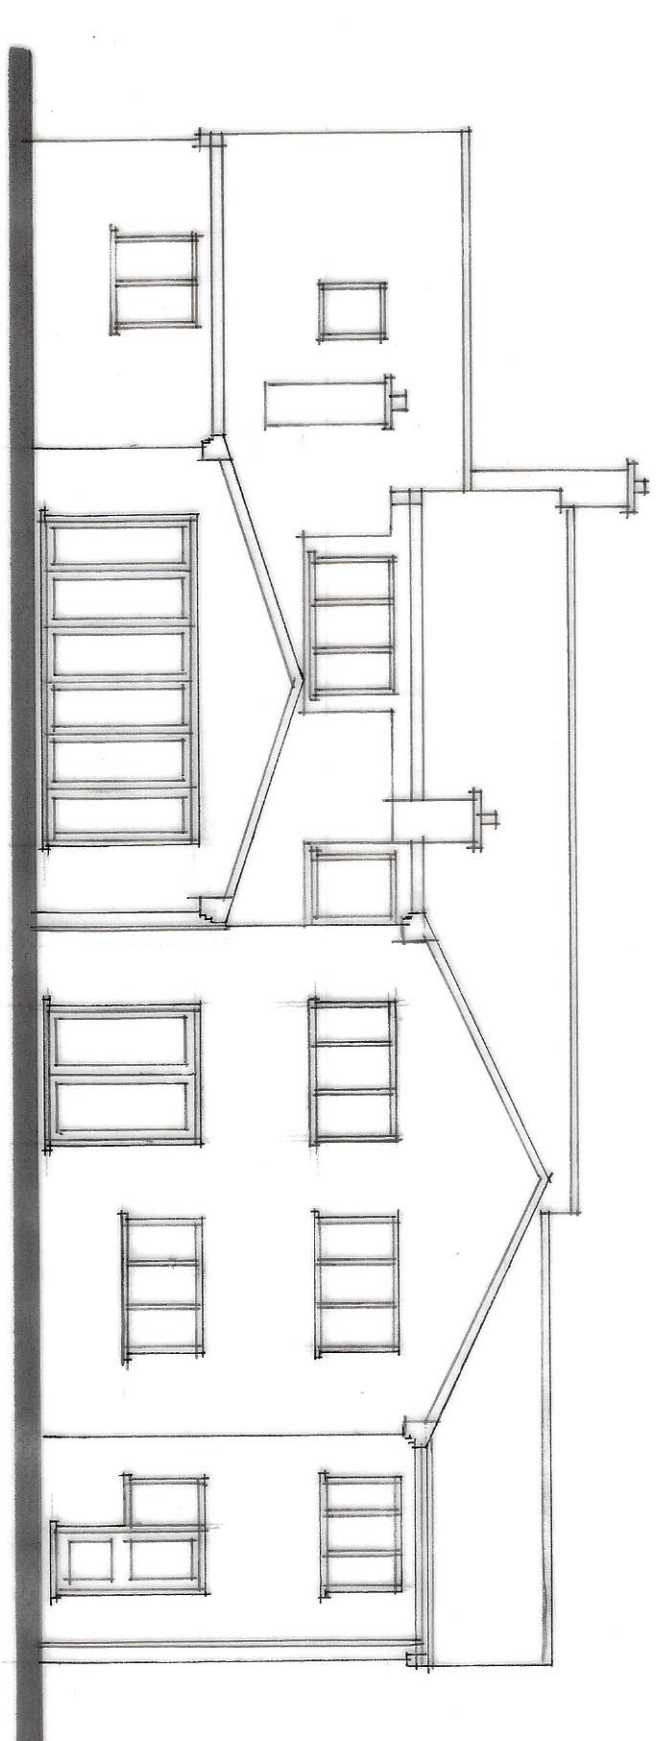


REAR

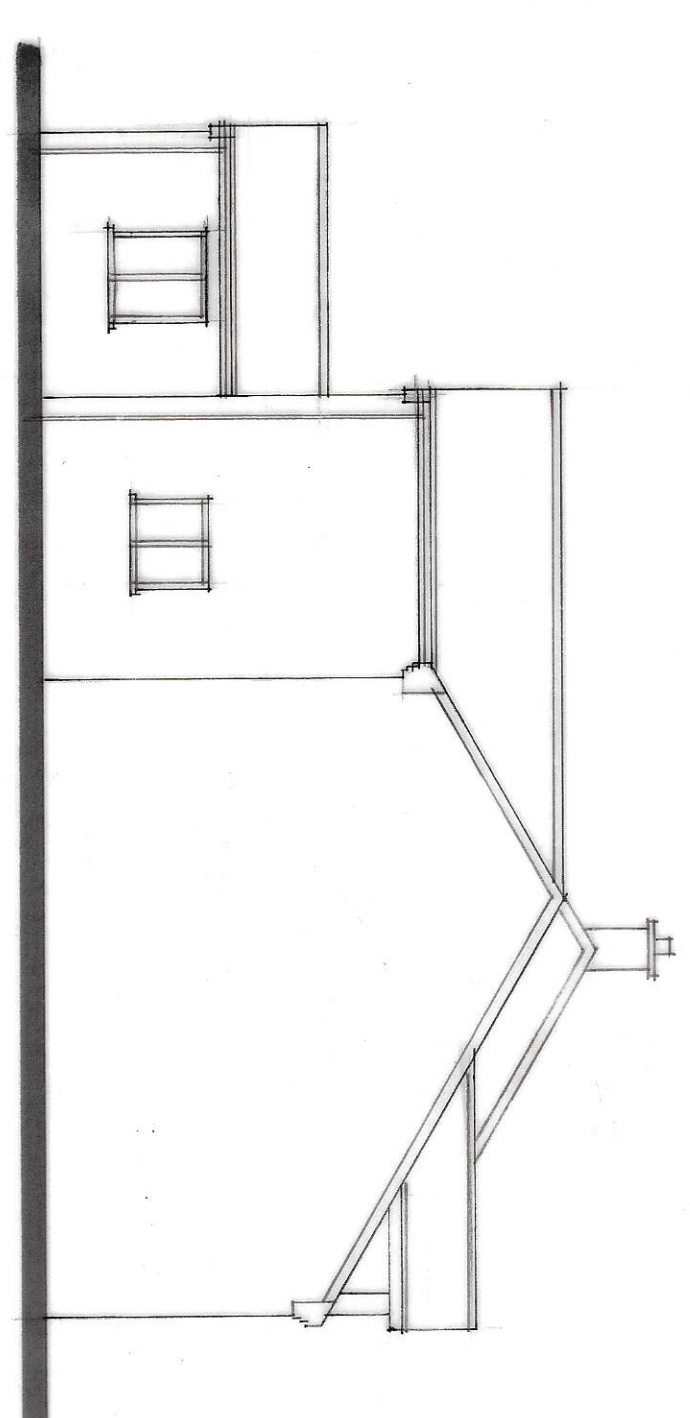

SIDE

NOTE  
NEW EXTENSIONS TO BE CLAD WITH LIGHT  
OAK STAINED TIMBER CLADDING OR  
SIMILAR APPROVED

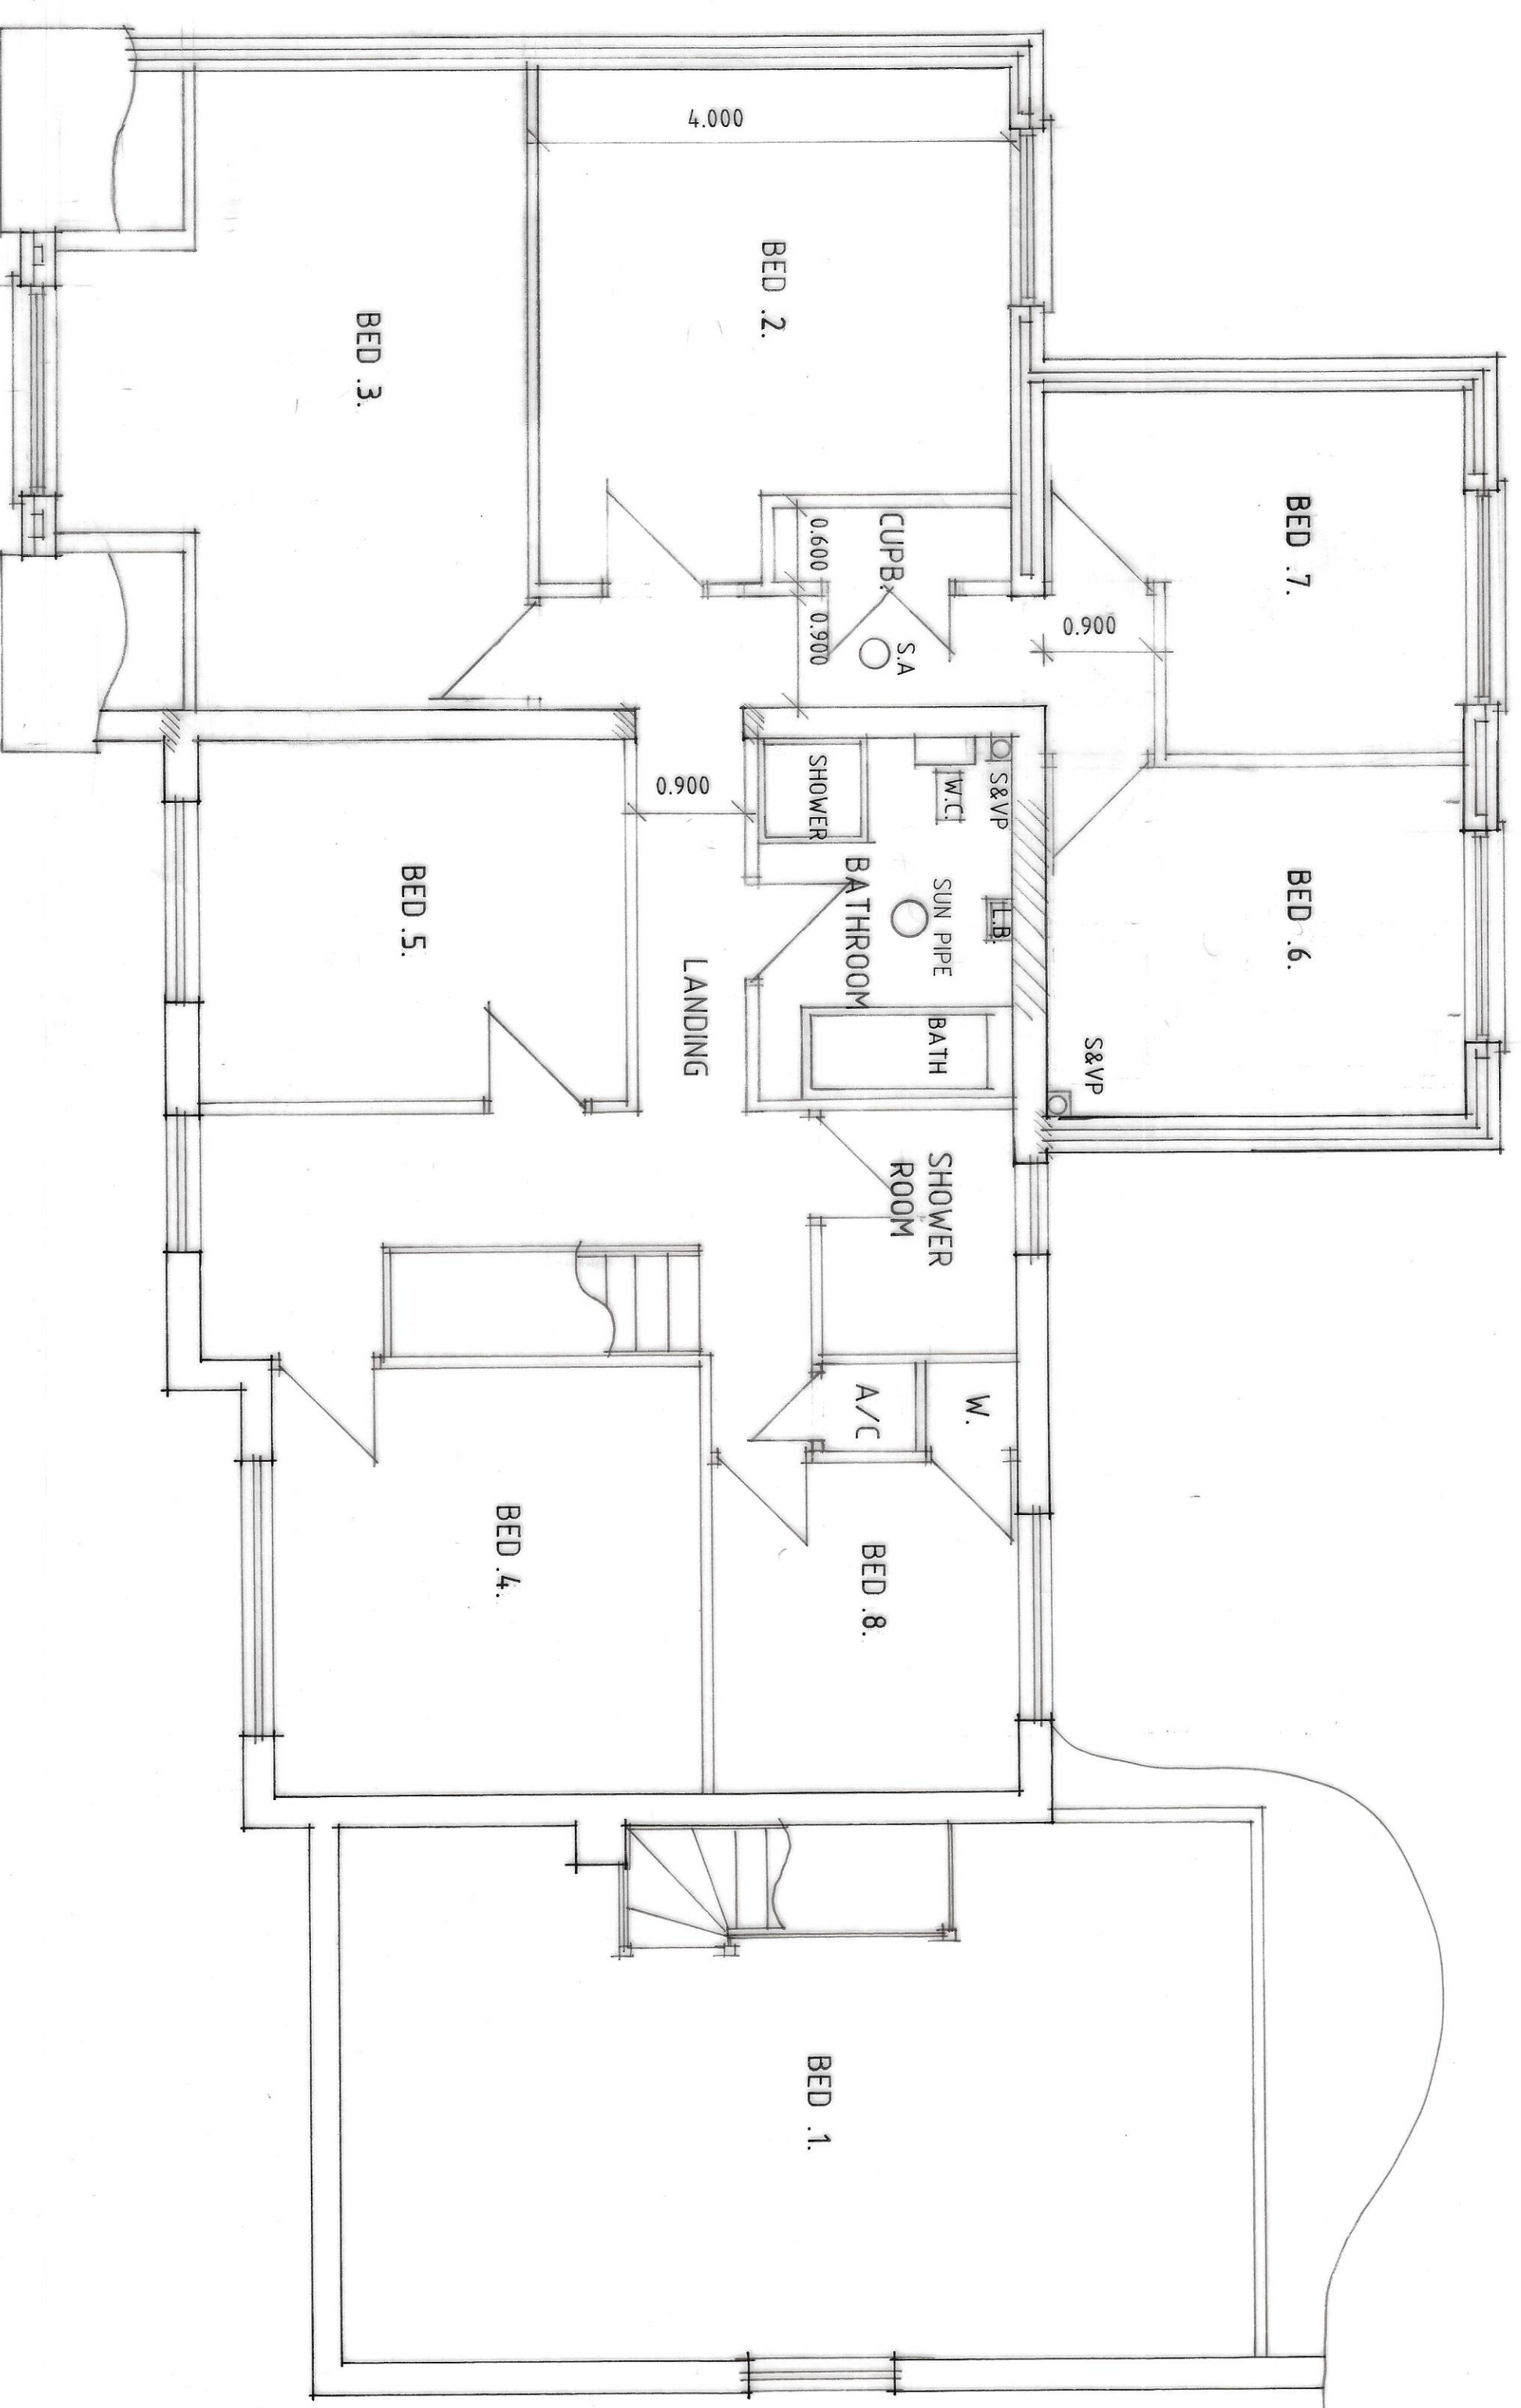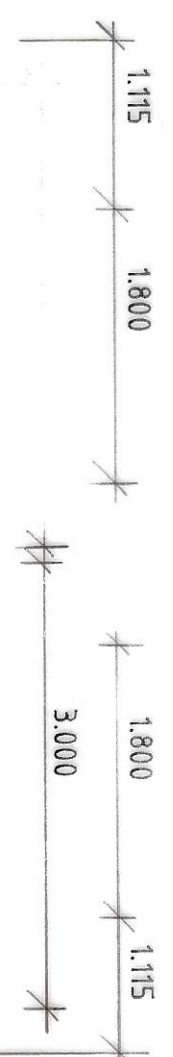

FIRST FLOOR PLAN

**Status**  
DESIGN  
CONSULTANTS IN ARCHITECTURE & PLANNING

B - INF. ADDED - 2.1.20  
A - DESIGN ALTS - 18.11.19

PROPOSED EXTENSION AT  
TANGLEWOOD, OLD VICARAGE  
LANE, LUTTON FOR

MR. & MRS. J. THURGOOD.

PROPOSED FIRST FLOOR  
PLAN & ELEVATIONS

1:50 1:100 SD19-043/2  
NOV-19 B.GILHAM.

2 Edinburgh Walk, Edinburgh,  
Scotland EH4 1AB  
Tel: 0106 523013 Fax: 0106 690702

