


Copyright is reserved by them and the drawing is issued on the condition that it is not copied, reproduced, retained, or disclosed to any unauthorised person, either wholly or in part without consent.

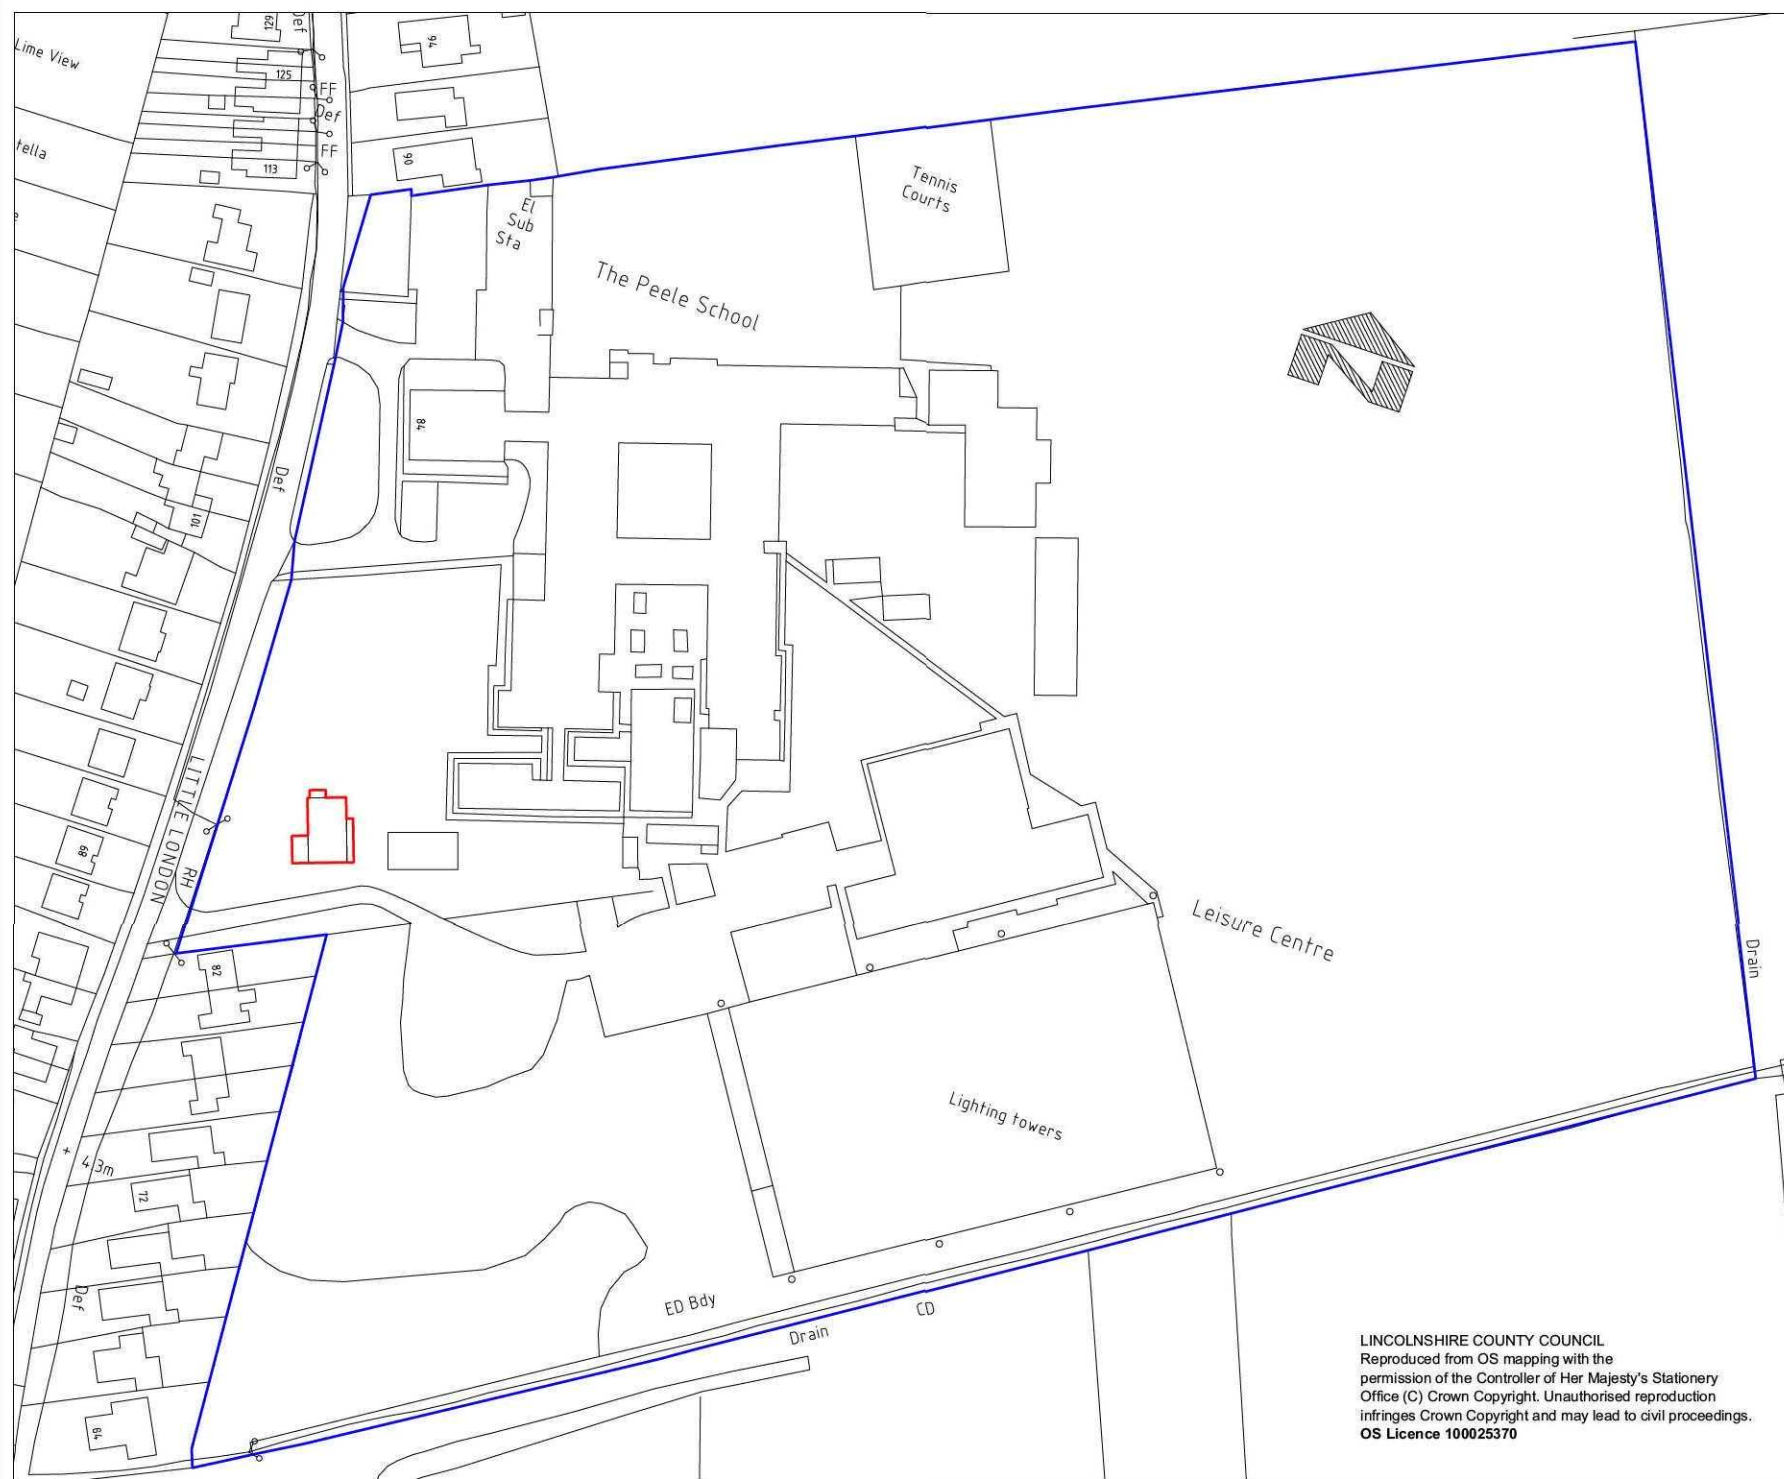

LINCOLNSHIRE COUNTY COUNCIL
Reproduced from OS mapping with the
permission of the Controller of Her Majesty's Stationery
Office (C) Crown Copyright. Unauthorised reproduction
infringes Crown Copyright and may lead to civil proceedings.
OS Licence 100025370

Rev.	Date	Description	By	Chk'd
------	------	-------------	----	-------



Mill House • Brayford Wharf North • Lincoln • LN1 1YT
Tel: 01522 836836 • Fax: 01522 516050
www.hbs.uk.com

Client
Lincolnshire County Council

Project
Long Sutton The Peele School Rainbow Nursery
Renewal of Planning Permission on Mobile Units

Drawing Title
Long Sutton Rainbow Nursery Location Plan - Block 09

Drawn By SH	Checked By KES
----------------	-------------------

Scale
1:1250 @ A3

Date
Sept 2013

Project No.	Drawing No.	Revision
H0153	A.02	

Drawing Status
PLANNING