


Scale: 1:2500

A4
March 2011

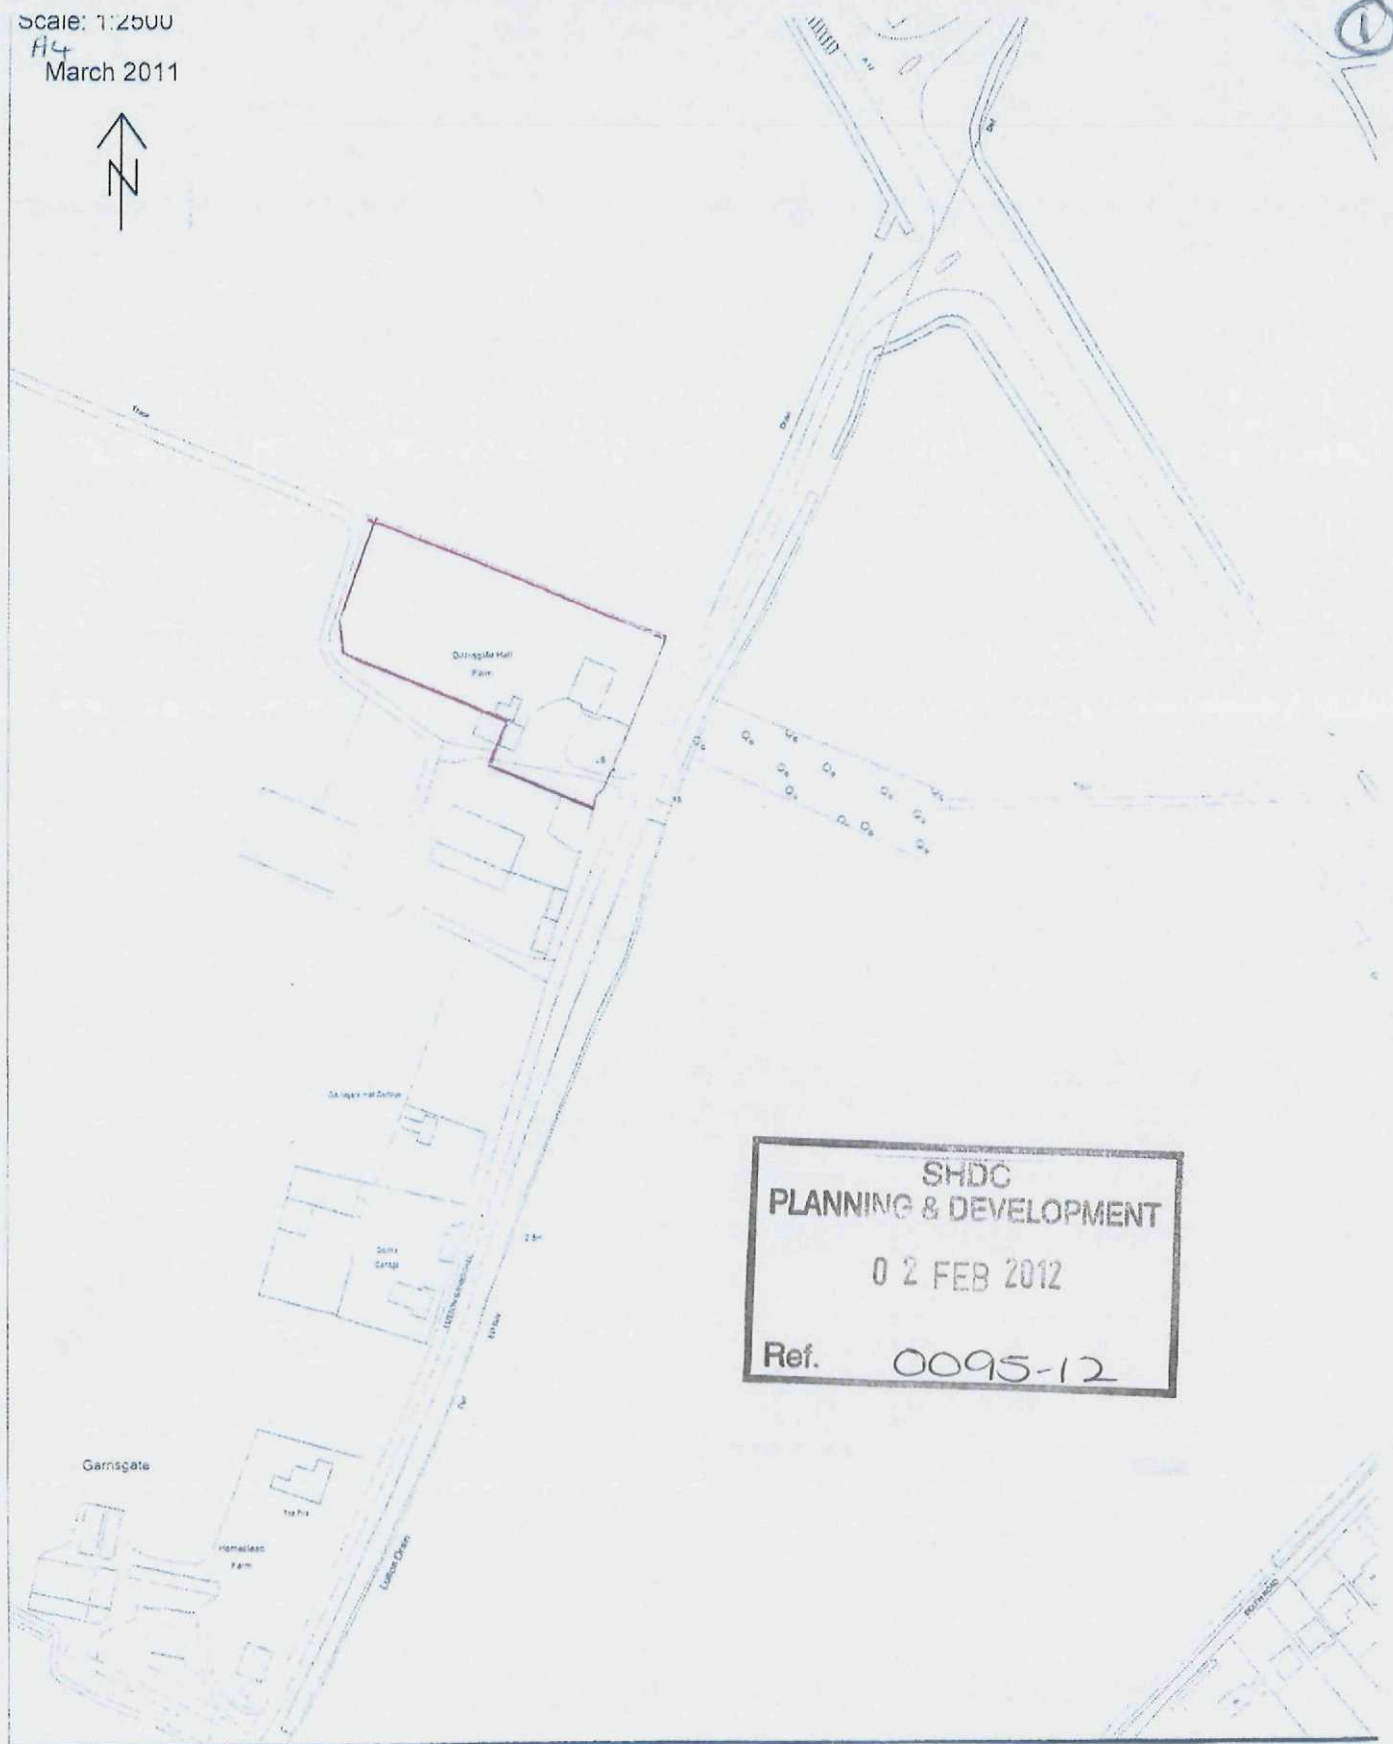

SHDC
PLANNING & DEVELOPMENT

02 FEB 2012

Ref. 0095-12