




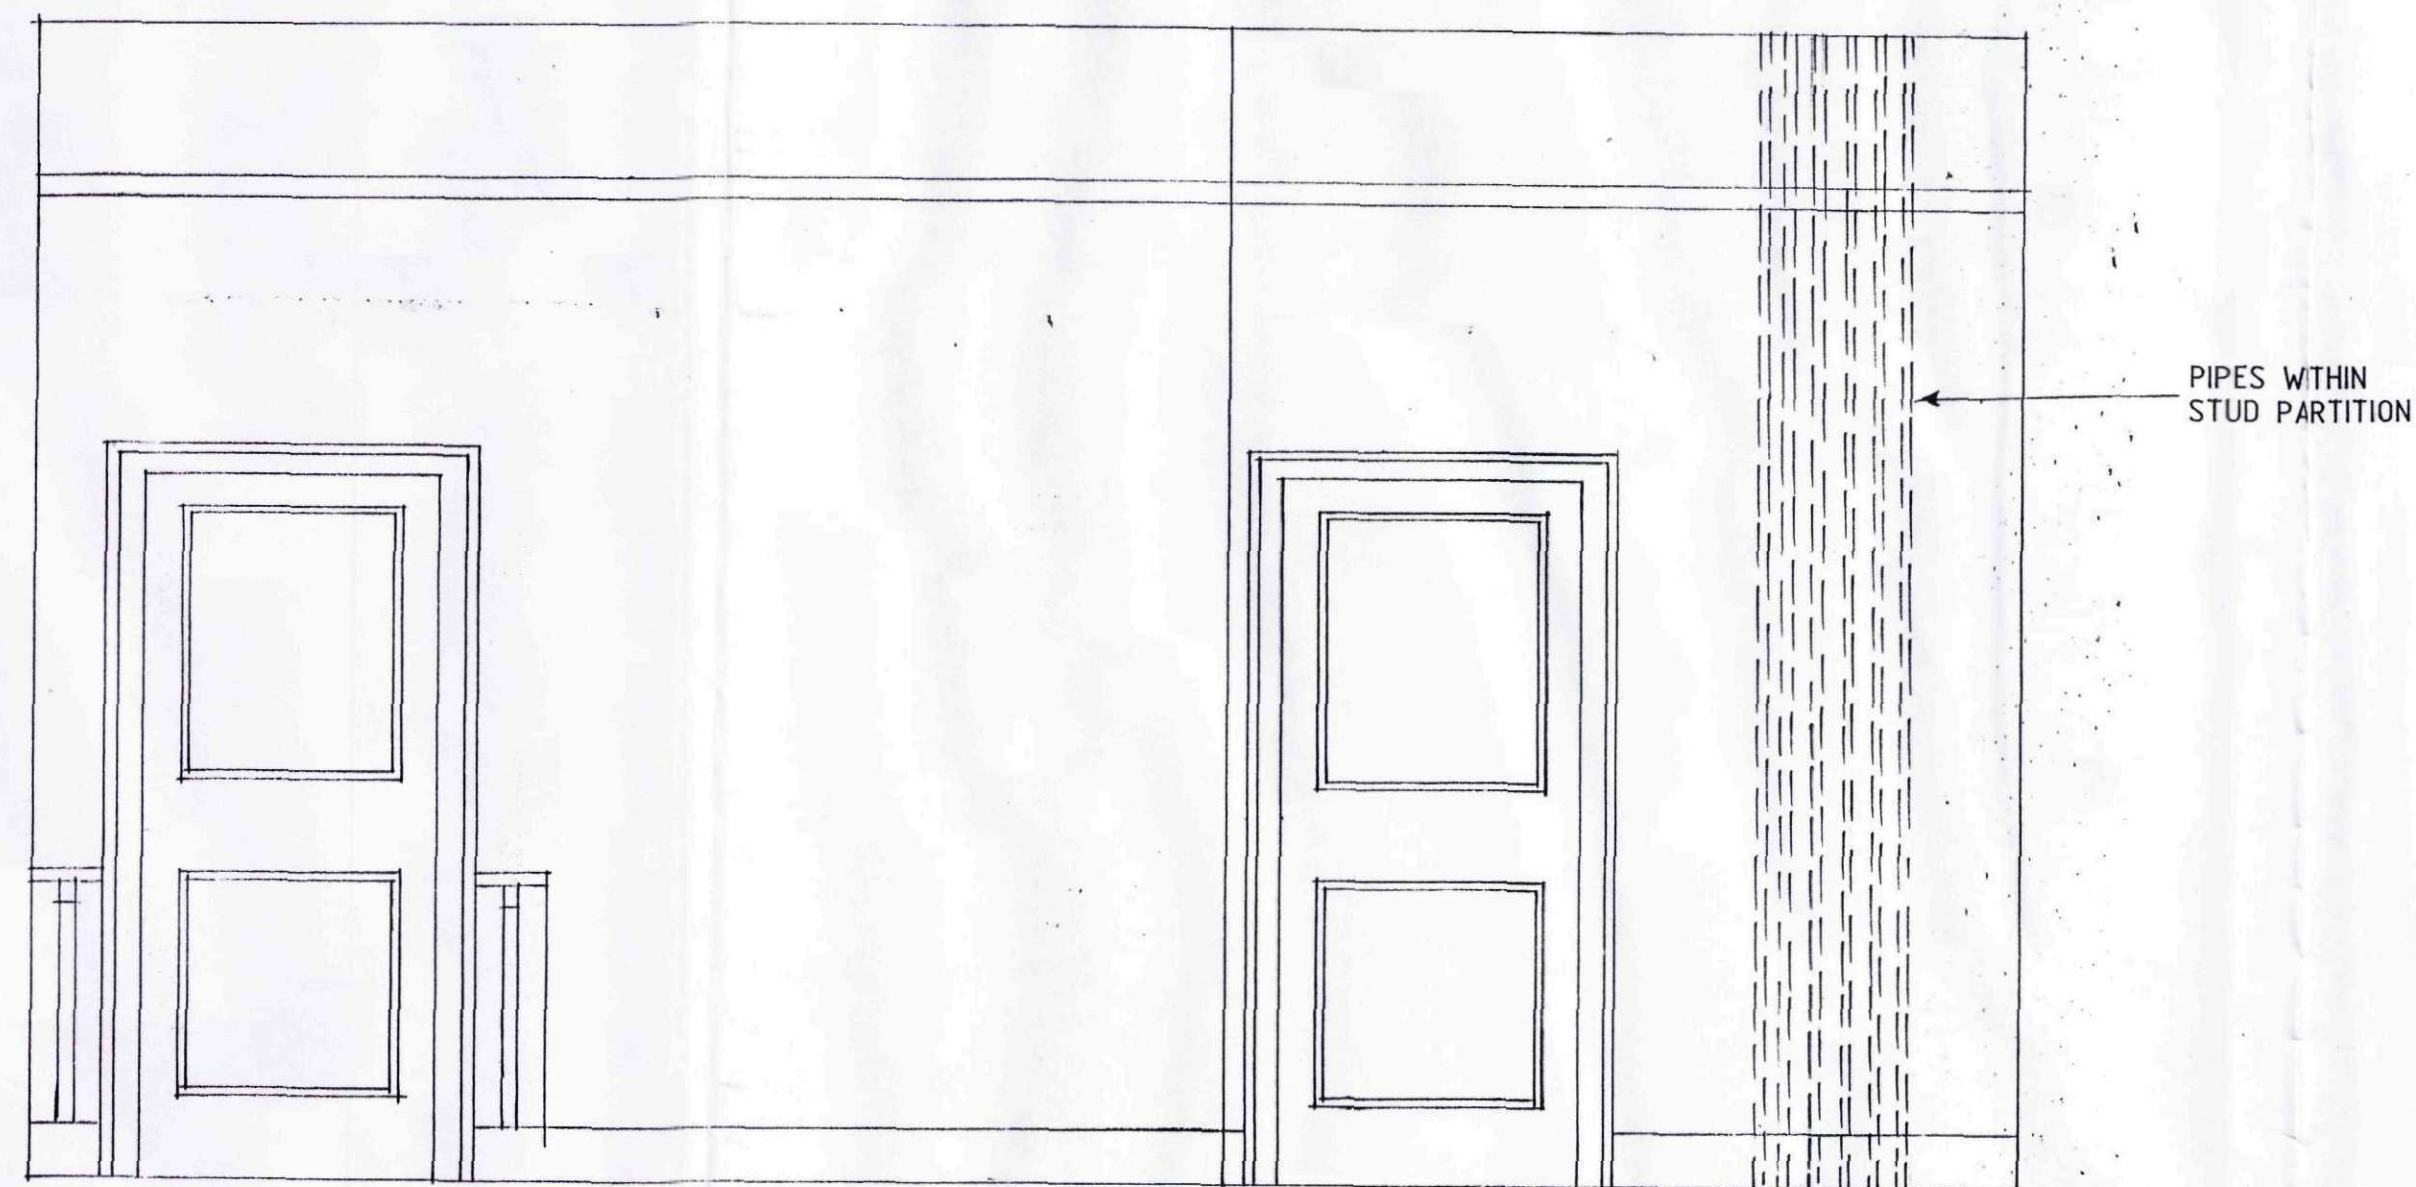

VIEW - A.

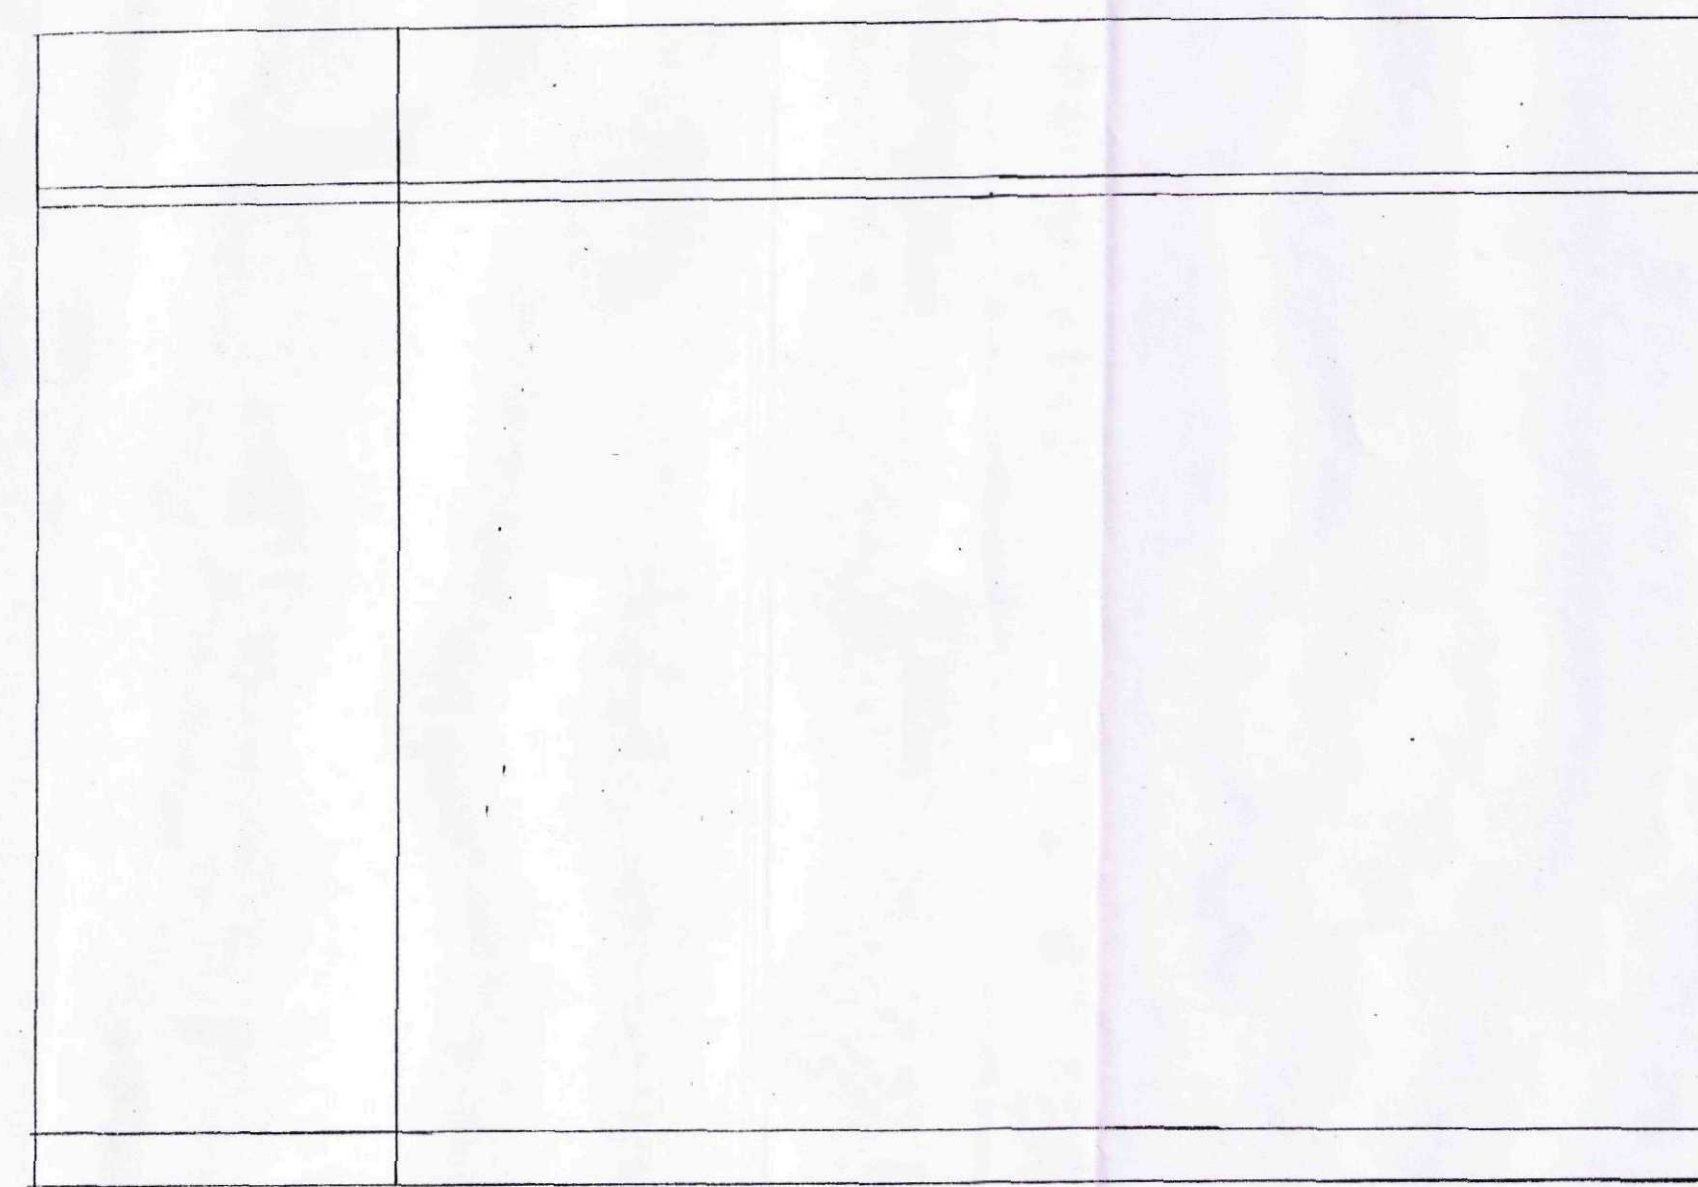

VIEW - B

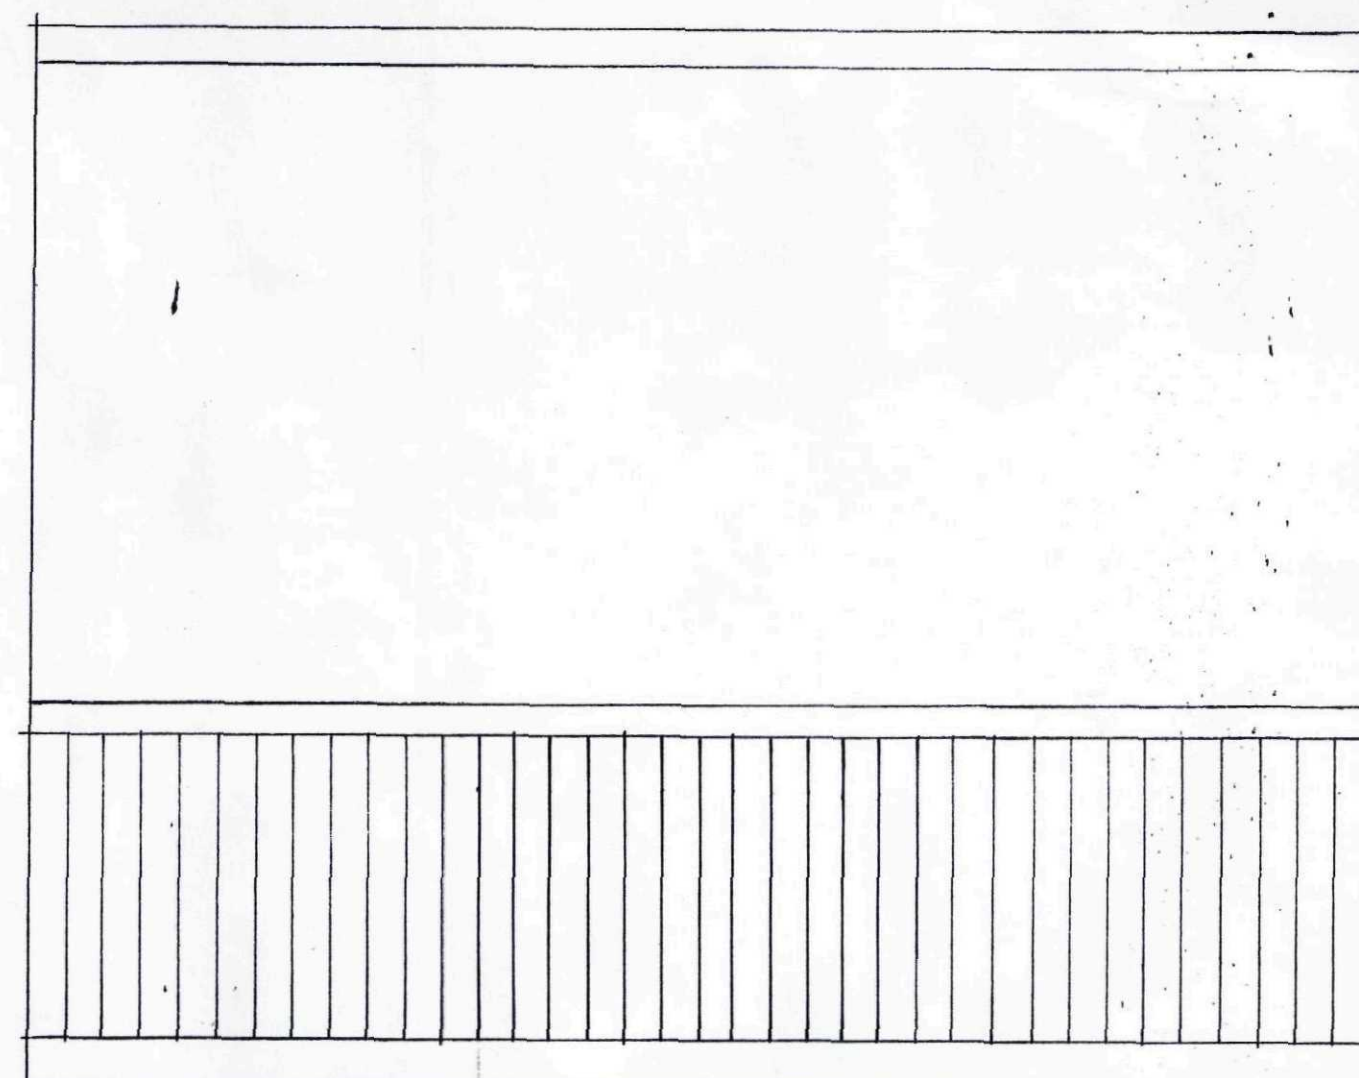

VIEW - C

SHDC
PLANNING & DEVELOPMENT
02 FEB 2012
Ref. 0095-12

Status
DESIGN
CONSULTANTS IN ARCHITECTURE & PLANNING

PROPOSED INTERNAL
ALTERATIONS TO GARNSGATE
HALL, LUTTON GARNSGATE,
LONG SUTTON FOR

MRS. C. HYDEN.

ELEVATIONS AS PROPOSED

1:20 SD12-007/3

JAN-12 B.GILHAM.

