




PLAN AS PROPOSED

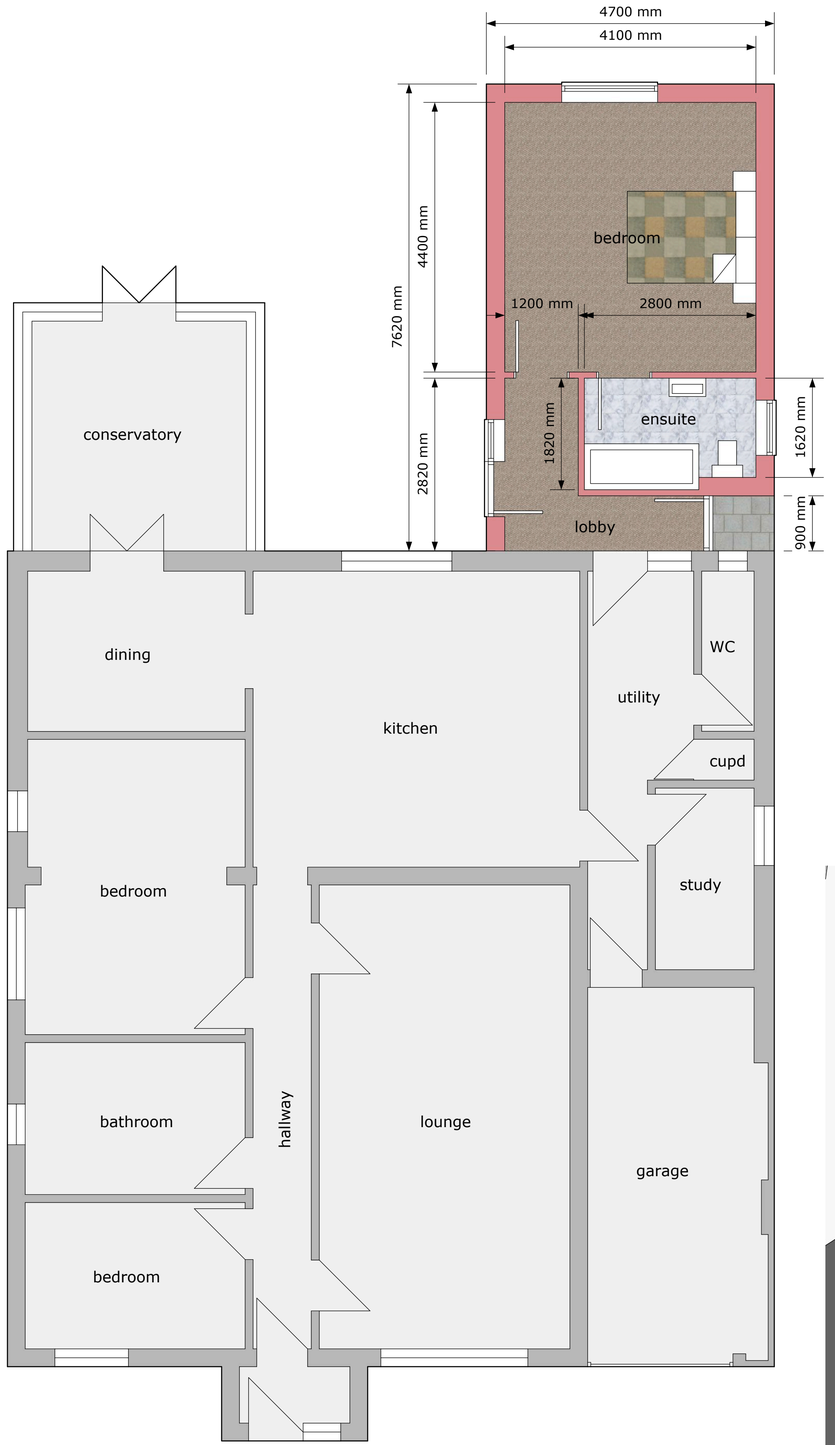


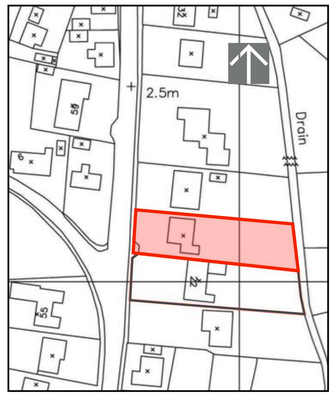

LOCATION PLAN

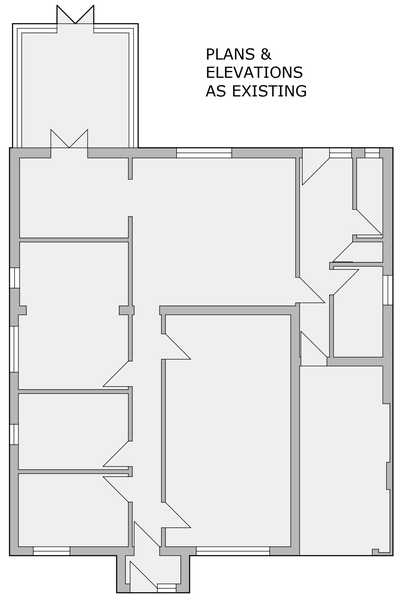

PLANS &
ELEVATIONS
AS EXISTING

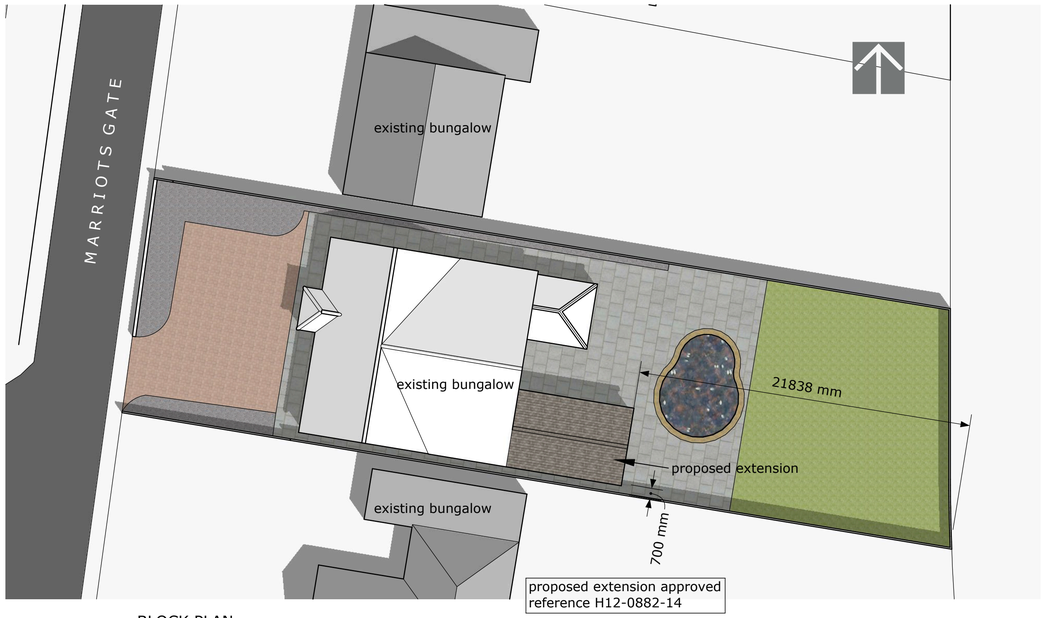

BLOCK PLAN

PROPOSED EXTENSION AND ALTERATIONS TO 24 MARRIOTS GATE LUTTON for MR & MRS TAVERNER

DO NOT SCALE FROM THIS DRAWING

This drawing is the property of the Author. The Author's consent is required for any reproduction or loan. Any discrepancies or omissions must be reported to the Author before any work is put in hand. The Author cannot be responsible for errors in setting out or dimensions resulting from any discrepancies which are not reported. Figured dimensions are to be taken in preference to scaled dimensions. Any dimensions given in connection with any existing structure or adjacent property are from visual observation only and subject to confirmation by detailed survey. Any proposed design alterations to existing structures are based on assumptions as to the method of construction of the existing structure. Such assumptions may be subject to confirmation by opening up works. The Author cannot be responsible for any design alterations that may be required as a result of such opening up works. The Author has prepared this design for the purpose of obtaining Planning Permission and Building Regulation Approval. The Author cannot be responsible for any design alterations that may be required by the Building Control Officer or Planning Officer after the commencement of the works. The Author has not been employed to prepare or inspect any Construction Health and Safety Plan or Risk Assessments in connection with the proposed works. The Author has not been employed to carry out the duties of the Principal Designer or Principal Contractor under the Construction (Design and Management) Regulations 2015. Unless agreed otherwise in writing, the Author has not been employed to inspect the works during construction. It is the responsibility of the Client to employ a competent contractor who will be responsible for the health and safety of the works. The Author cannot be responsible for the health and safety of the works unless employed to inspect the works during construction. The Author has not been employed to prepare a Health and Safety File. The Author has not been employed to prepare an Approved Code of Practice. Work that may not specifically be shown is to be of a workmanship similar to that described or the best trade practice. All dimensions must be checked on site before any work is put in hand. Do not scale from drawings. Any discrepancies must be reported to the Author. Any proposed design alterations to existing structures are based on assumptions as to the method of construction of the existing structure. Such assumptions may be subject to confirmation by opening up works. The Author cannot be responsible for any design alterations that may be required as a result of such opening up works. Party Wall etc. Act 1996: where building to close proximity to adjoining neighbour's boundaries, Party Wall etc. Act 1996 may apply. Adjoining owners must be informed of the proposed works. Any work affected by the works. The Contractor must be Asbestos Aware & to the latest codes of practice

PROPOSED & EXISTING PLANS

1/50 1/100 1/200 1/1250	3/2/16

J054-PL 3

Julian Warrick
Architectural Design Consultant
SEE your design. Imagine no longer how it looks. SEE how it looks

Email: julian@jwarrick-design-cons.com
Tel: 01775 820123
Mob: 07849 652067
JulianWarrick.co.uk
Google +

8 Beech Grove
Donington
Spalding
Lincs
PE11 4XQ