



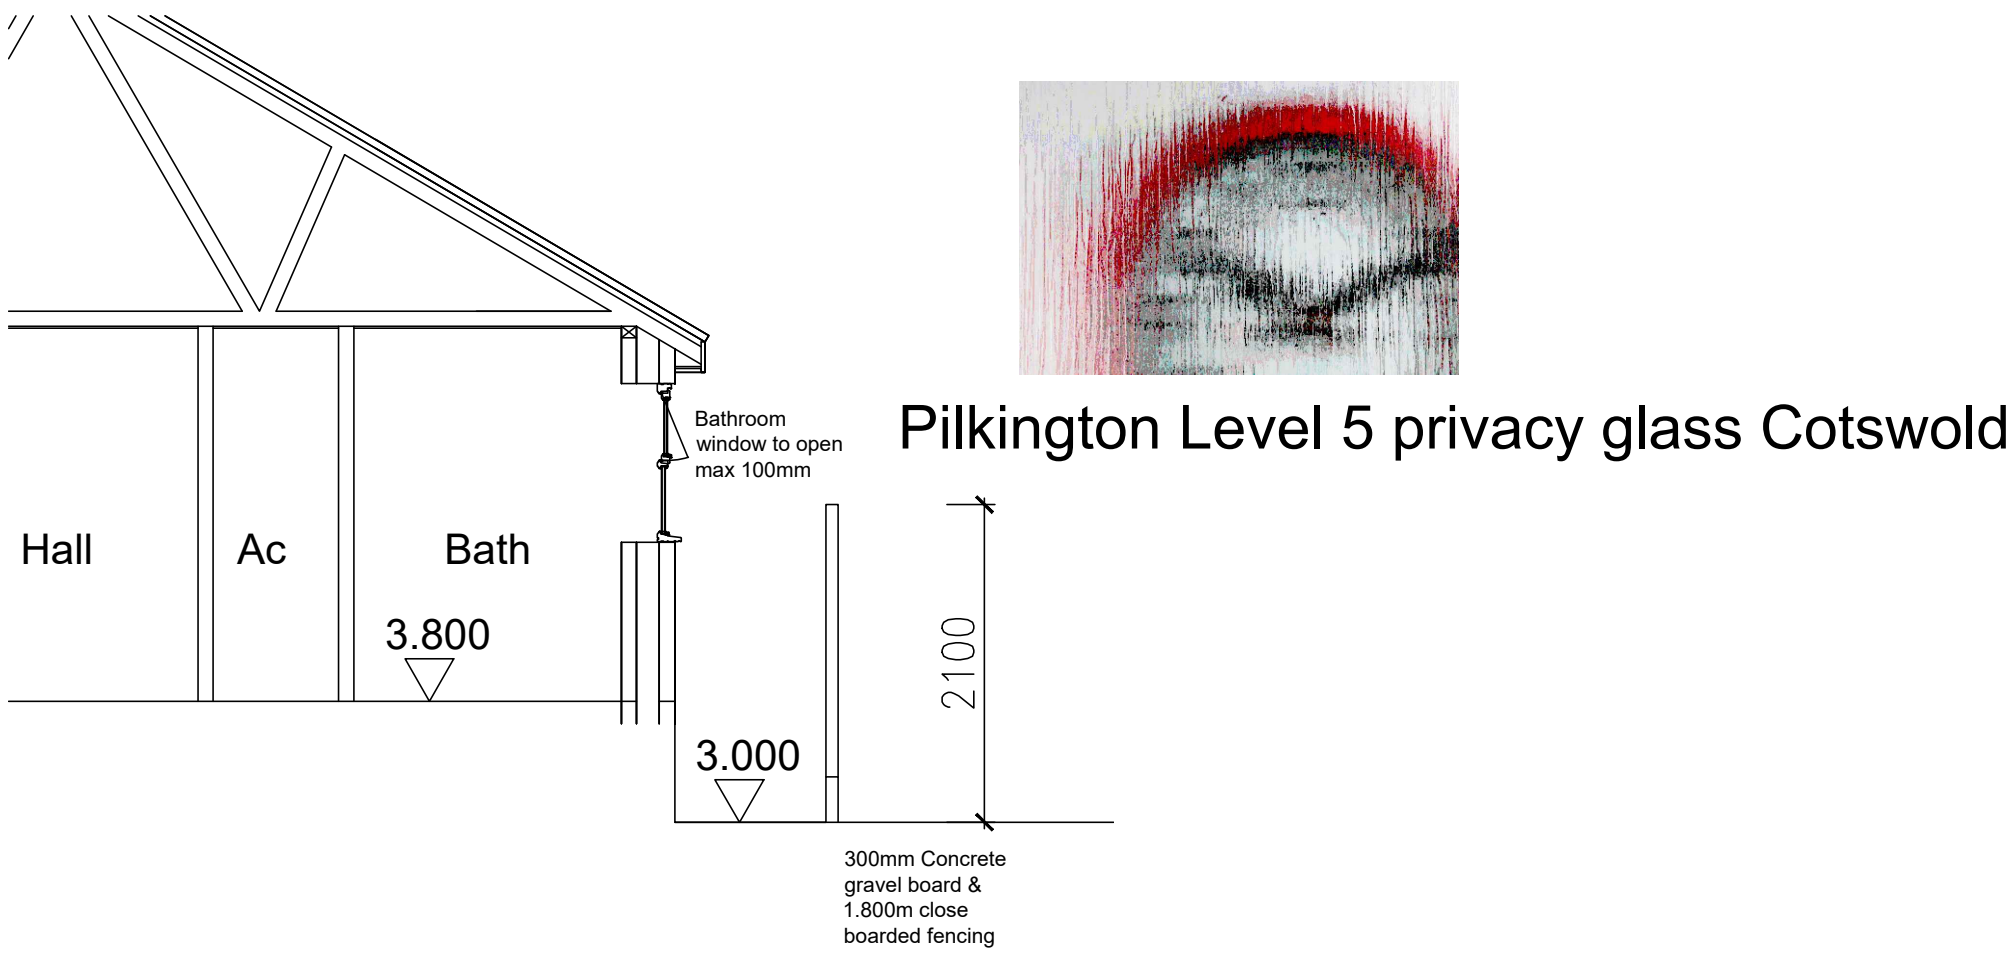


EAST ELEVATION 1:100


Note: The proposed window on the East-facing elevation shall be opaque at Pilkington Privacy Level 5,(for example 'Cotswold') and non-opening below a height of 1.7m above interior floor levels.

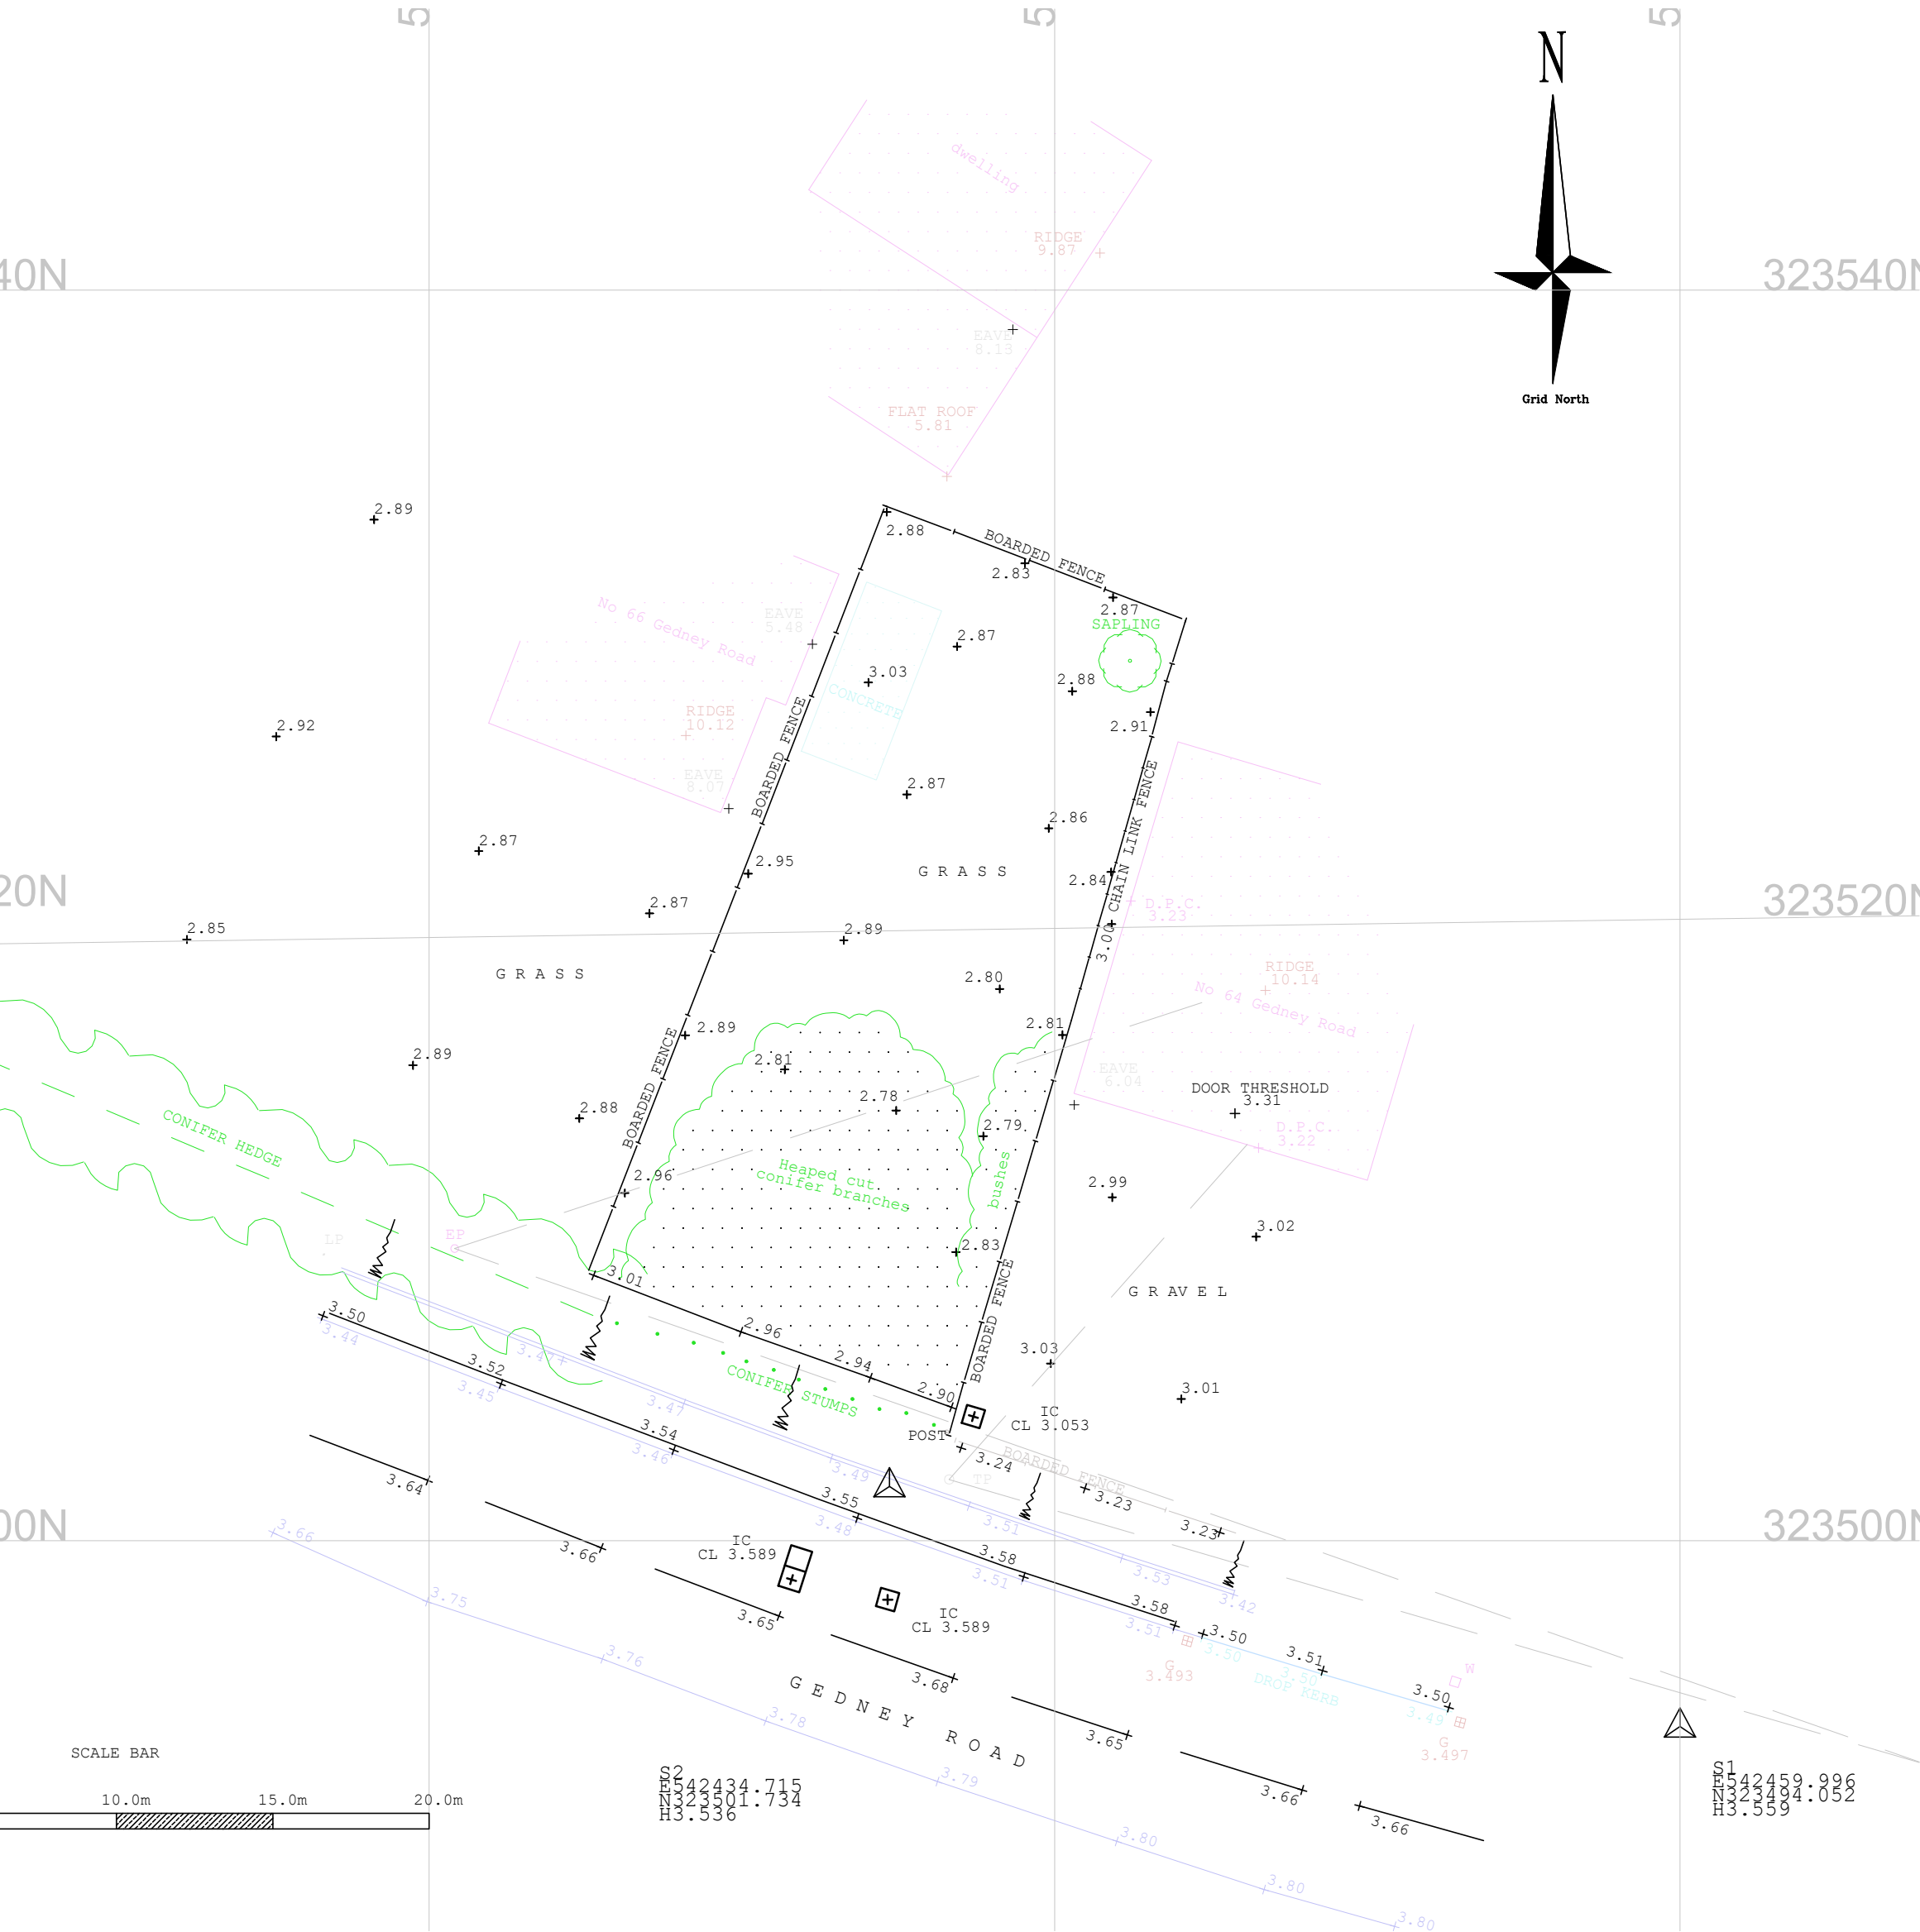


SURVEY DRAWING 1:200(Existing Levels)

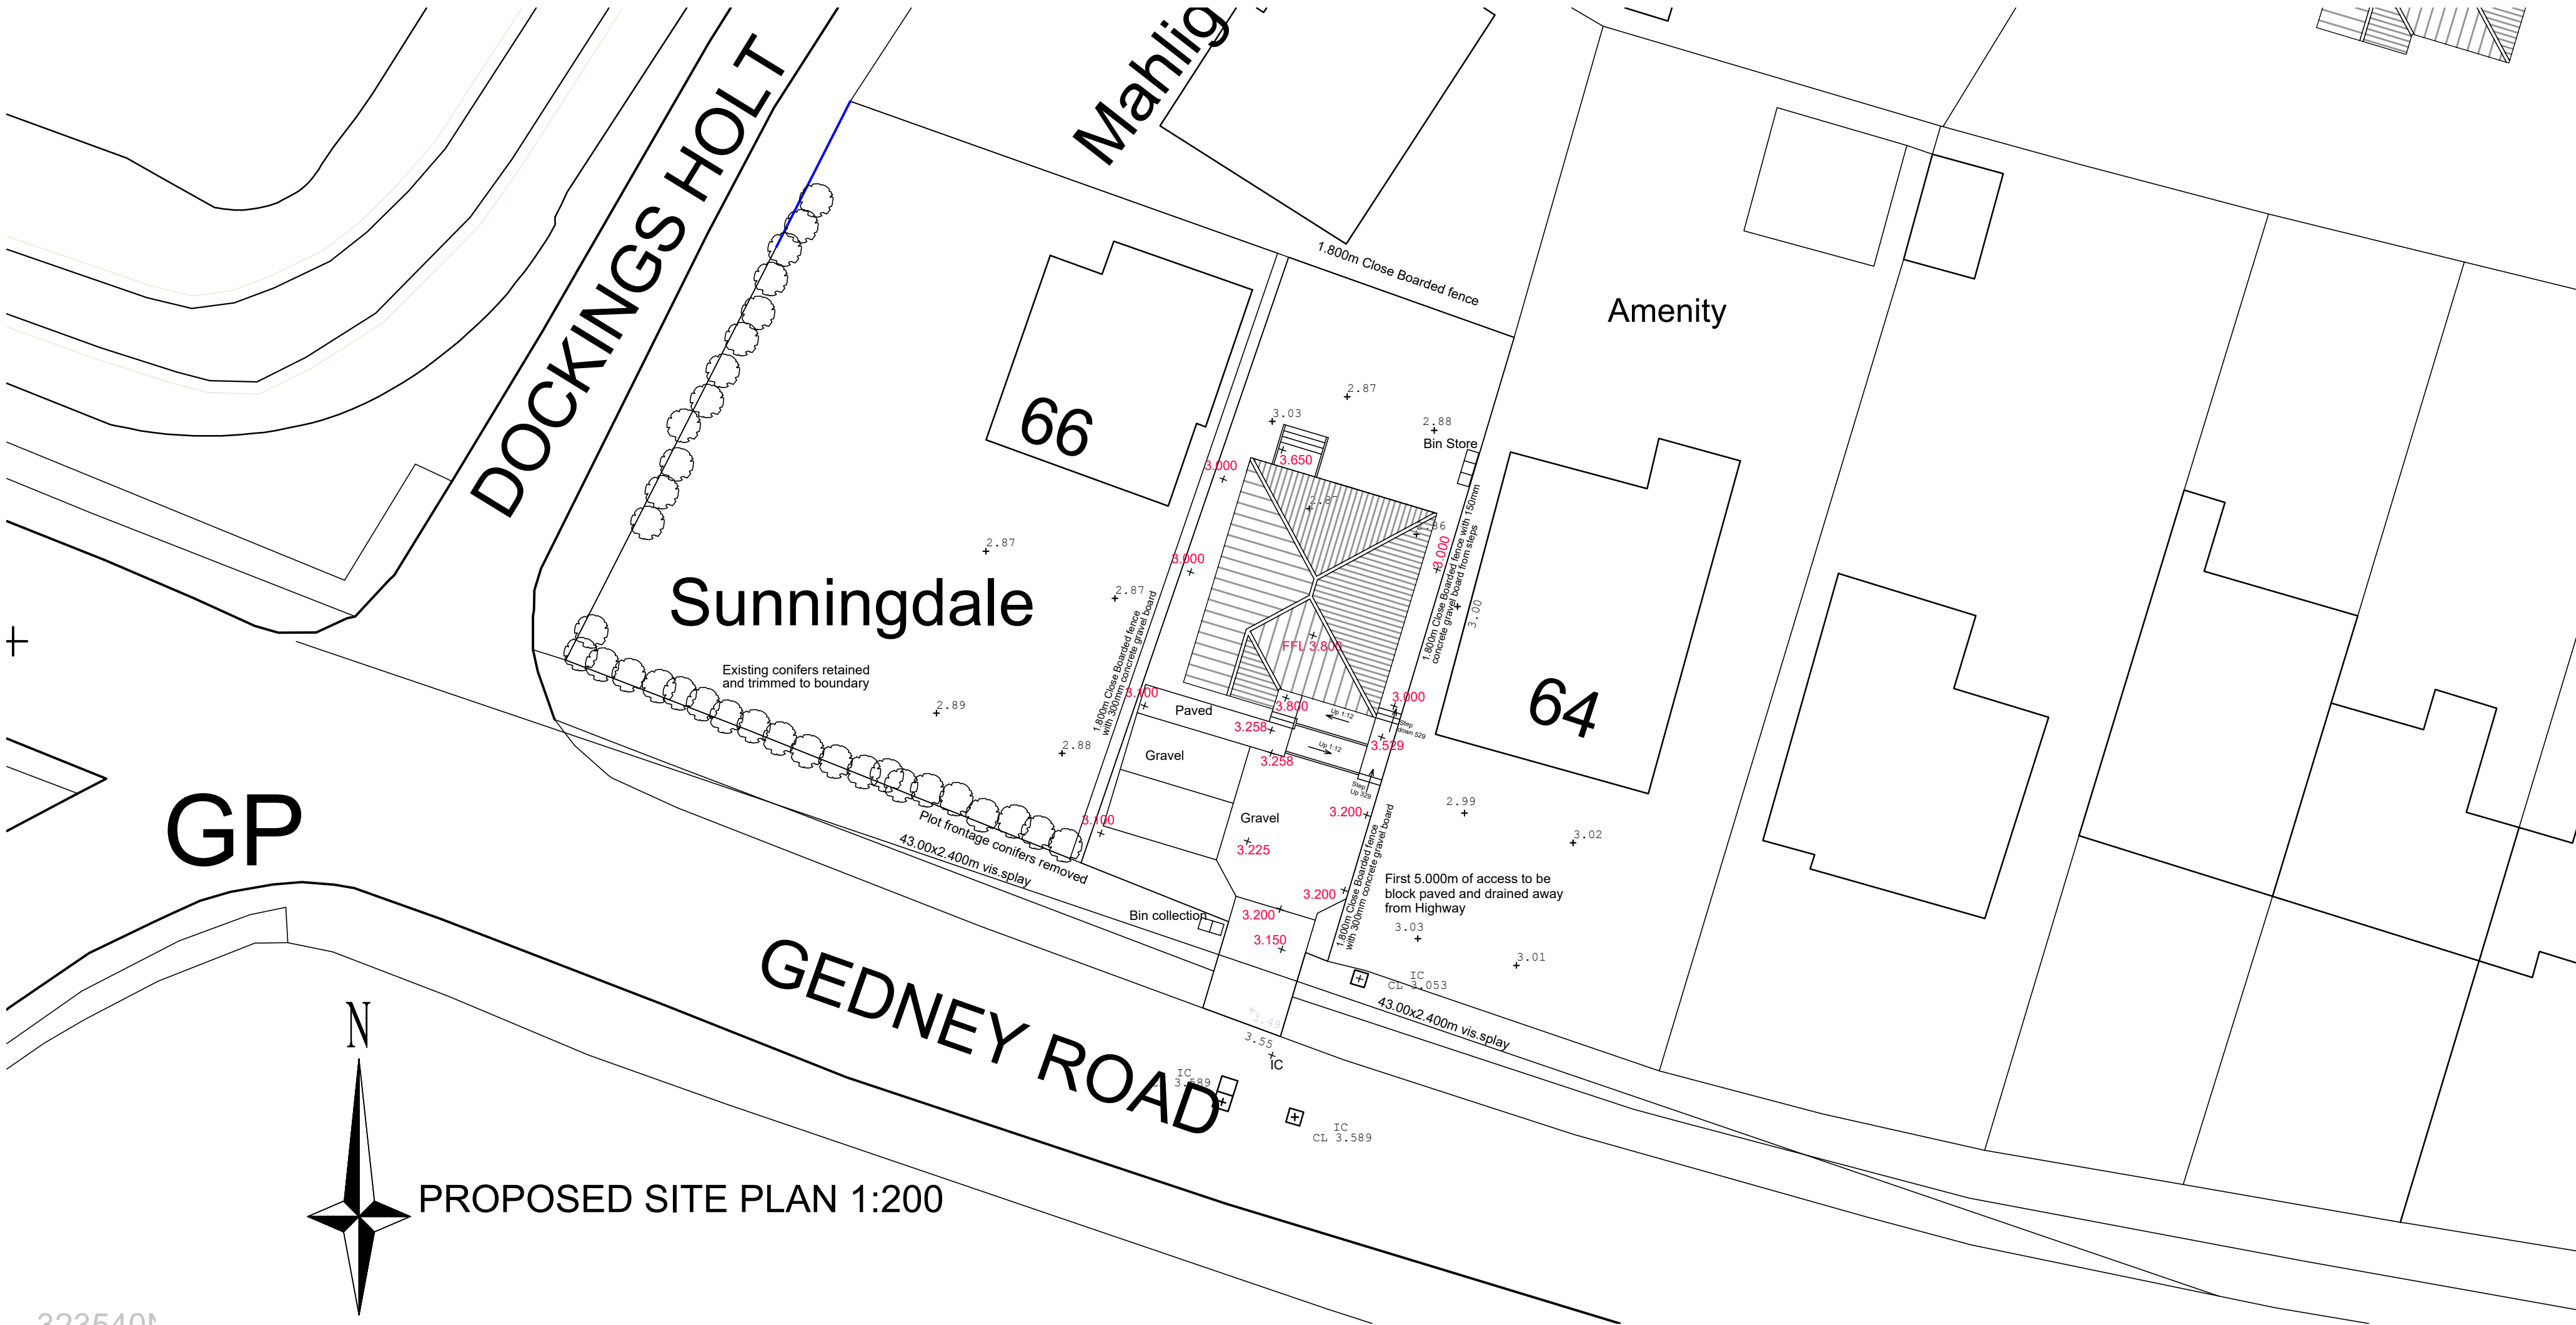

PROPOSED SITE PLAN 1:200

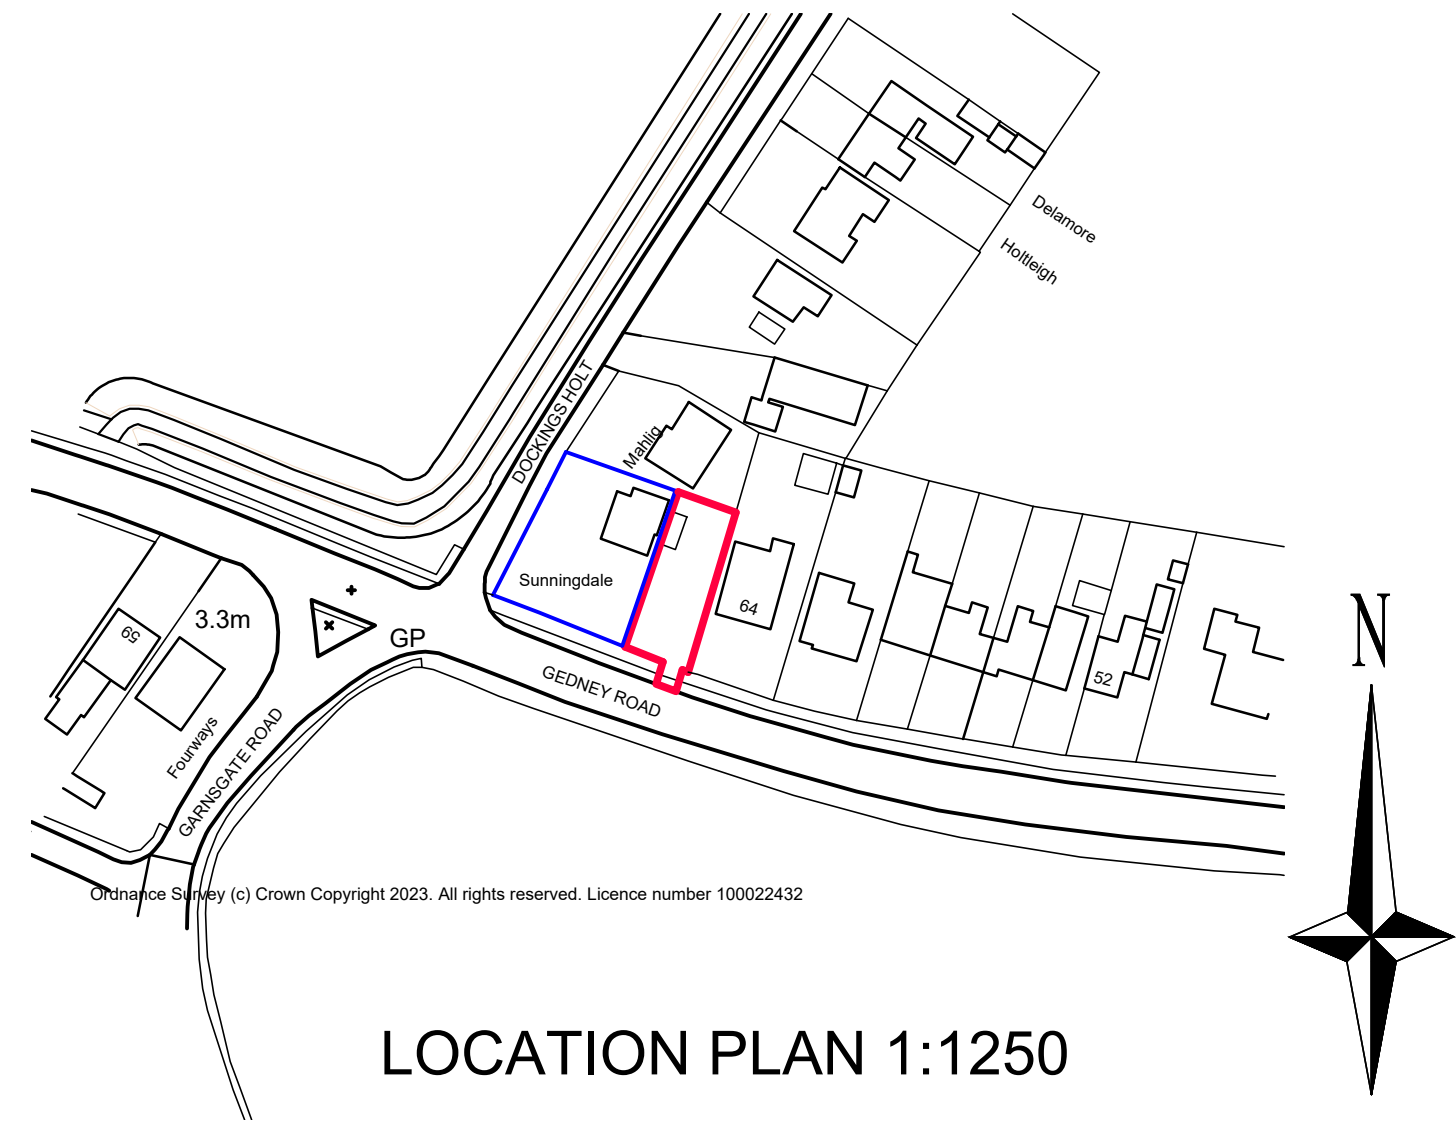

LOCATION PLAN 1:1250

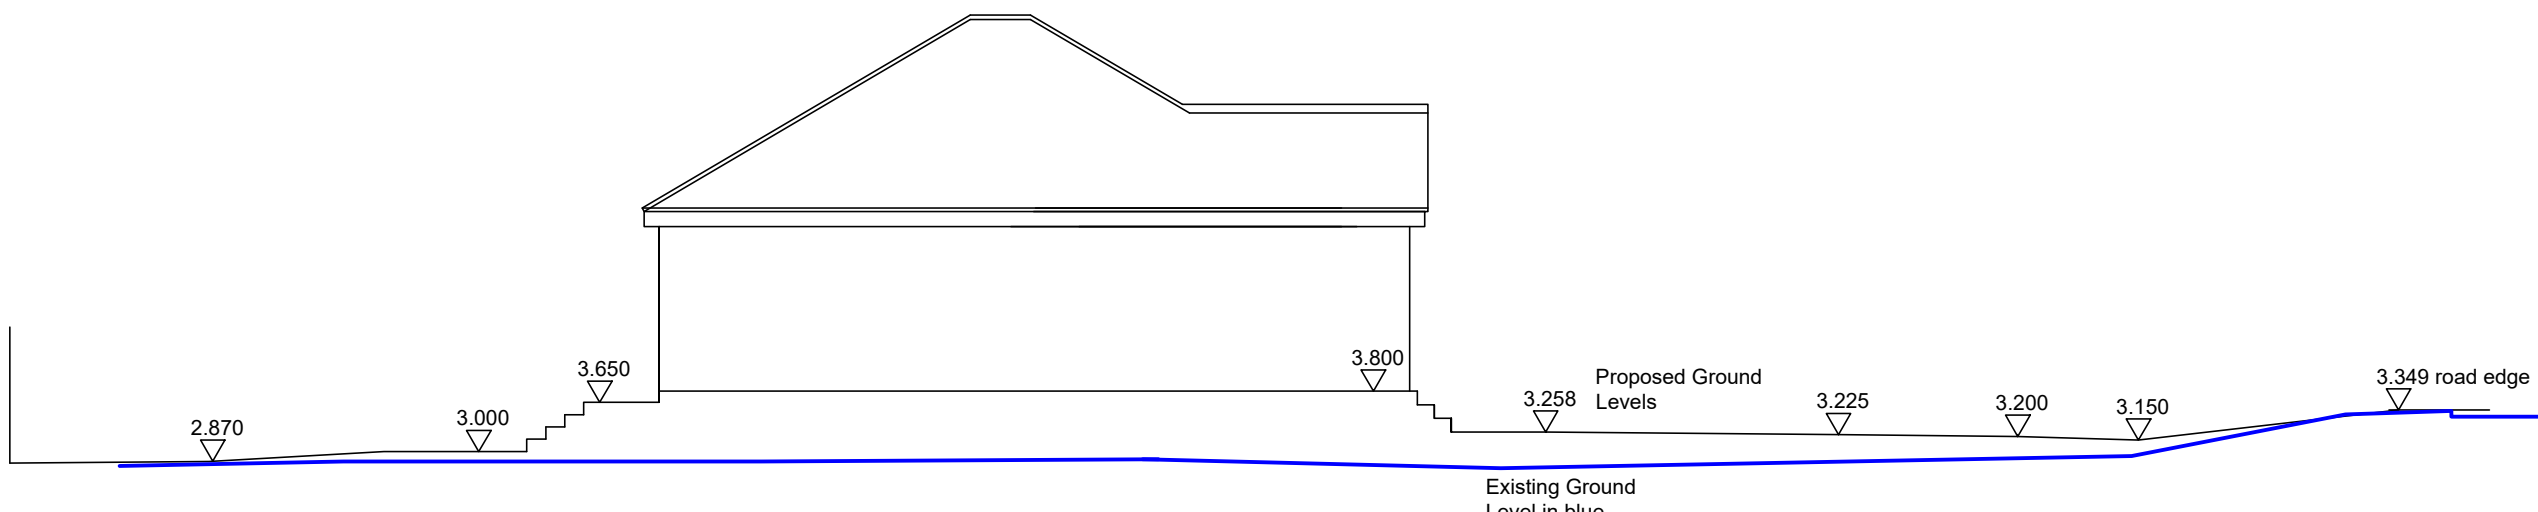

Site section 1:100

A

REVISIONS

PHA

PETER HUMPHREY ASSOCIATES

ADDRESS: 2 CHAPEL ROAD, WISBECH, CAMBS, PE13 1RG.

TELEPHONE: 01945 469966
E-MAIL: info@peterhumphrey.co.uk
WEB: www.peterhumphrey.co.uk

CLIENT
MR EAGLING

PROJECT
PROPOSED DWELLING

SITE
East of Sunningdale,66 GEDNEY ROAD
LONG SUTTON
LINCS
PE12 9JN

DRAWING
PLANNING

JOB NO. 6758 COND 01	PAPER SIZE A1	DATE SEPT 2023
-------------------------	------------------	-------------------

Notes:
This drawing is the permission of Peter Humphrey Associates Ltd. and may not be reissued, loaned or copied in whole or part without written consent.
All dimensions shown on the drawing are in millimeters unless stated otherwise. If the drawing is received electronically (PDF) it is the recipient's responsibility to ensure it is printed to the correct paper size. All dimensions to be checked on site prior to commencing work and any discrepancies to be highlighted immediately.
The Construction (Design and Management) Regulations 2015:
Peter Humphrey Associates' form of appointment with the client confirms whether the agent is appointed as 'Designer' or 'Principal Designer' under these regulations. Nevertheless, the design phase has been carried out with due consideration for the safety during construction, occupation and maintenance of the finished project. No extraordinary hazards or risks were identified outside of the routine construction operations that would not already have been apparent to a competent contractor.