

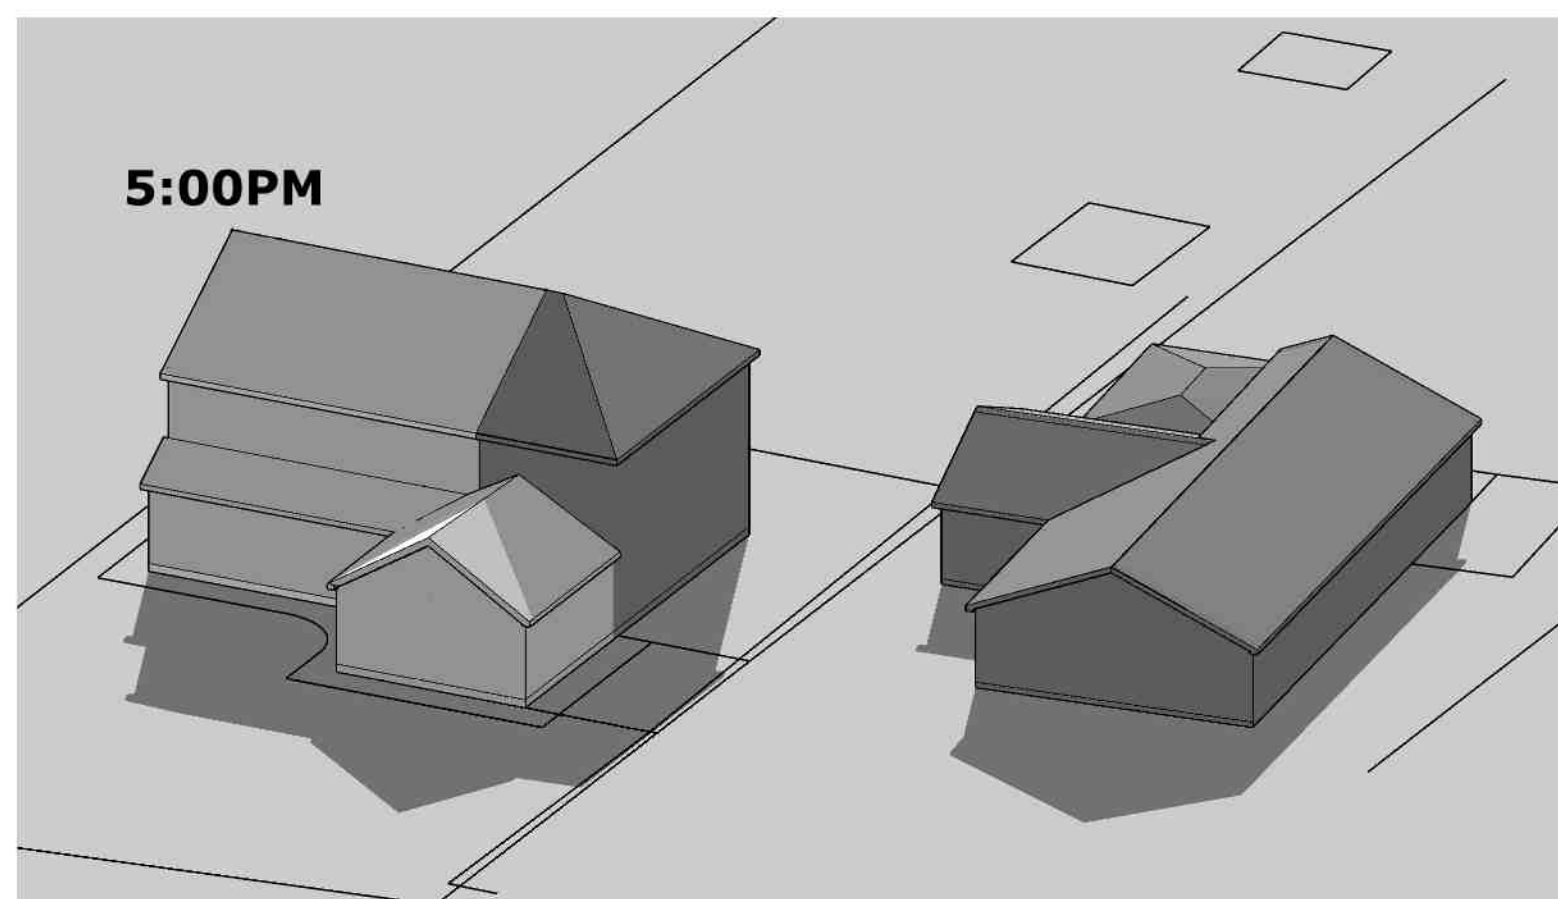
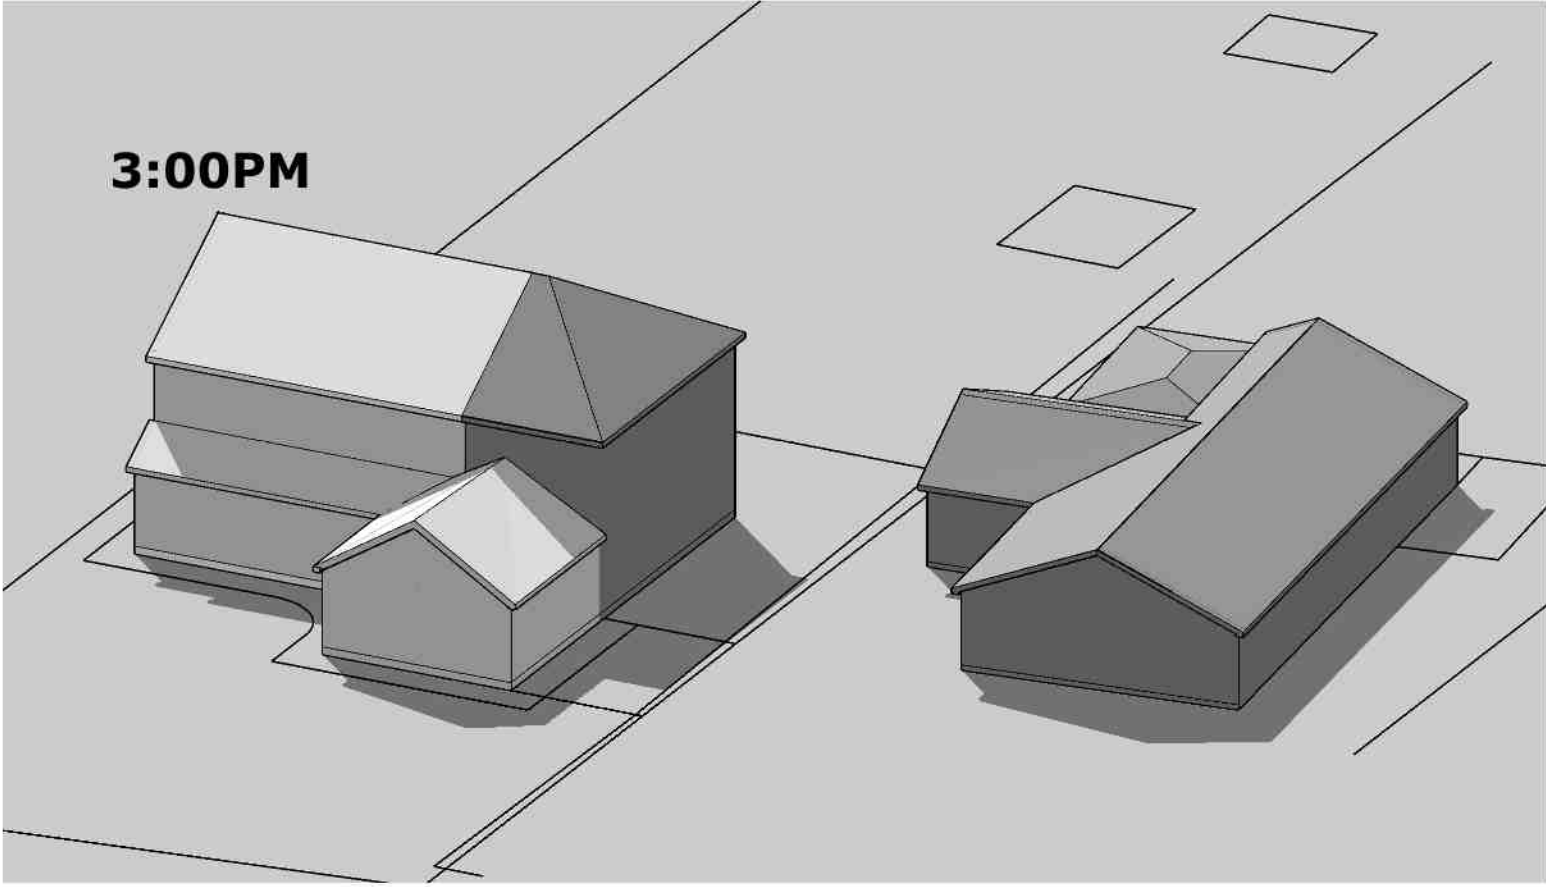
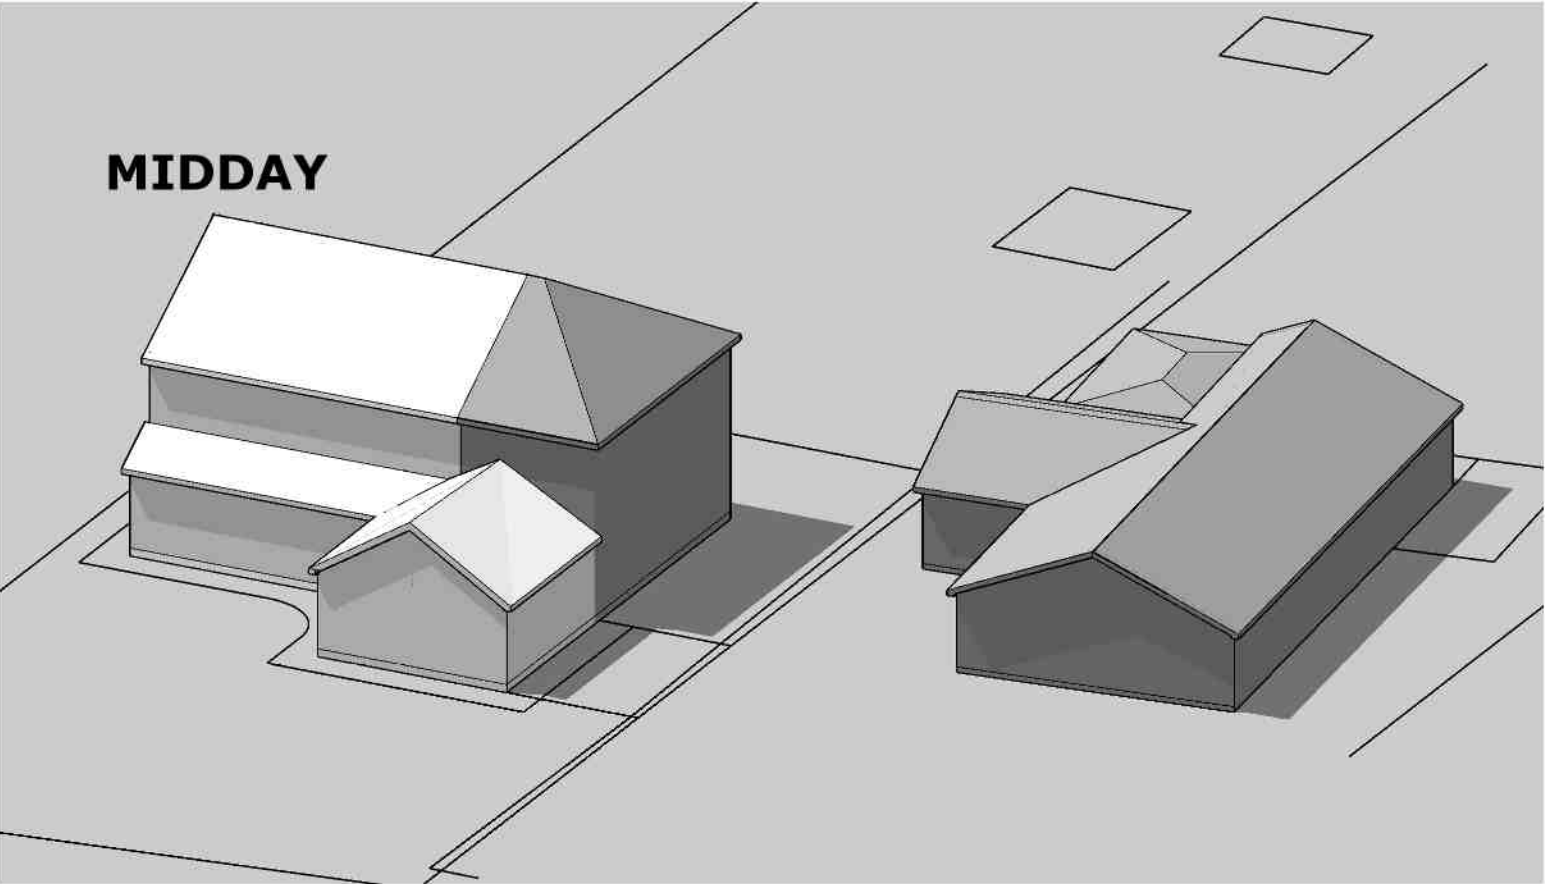
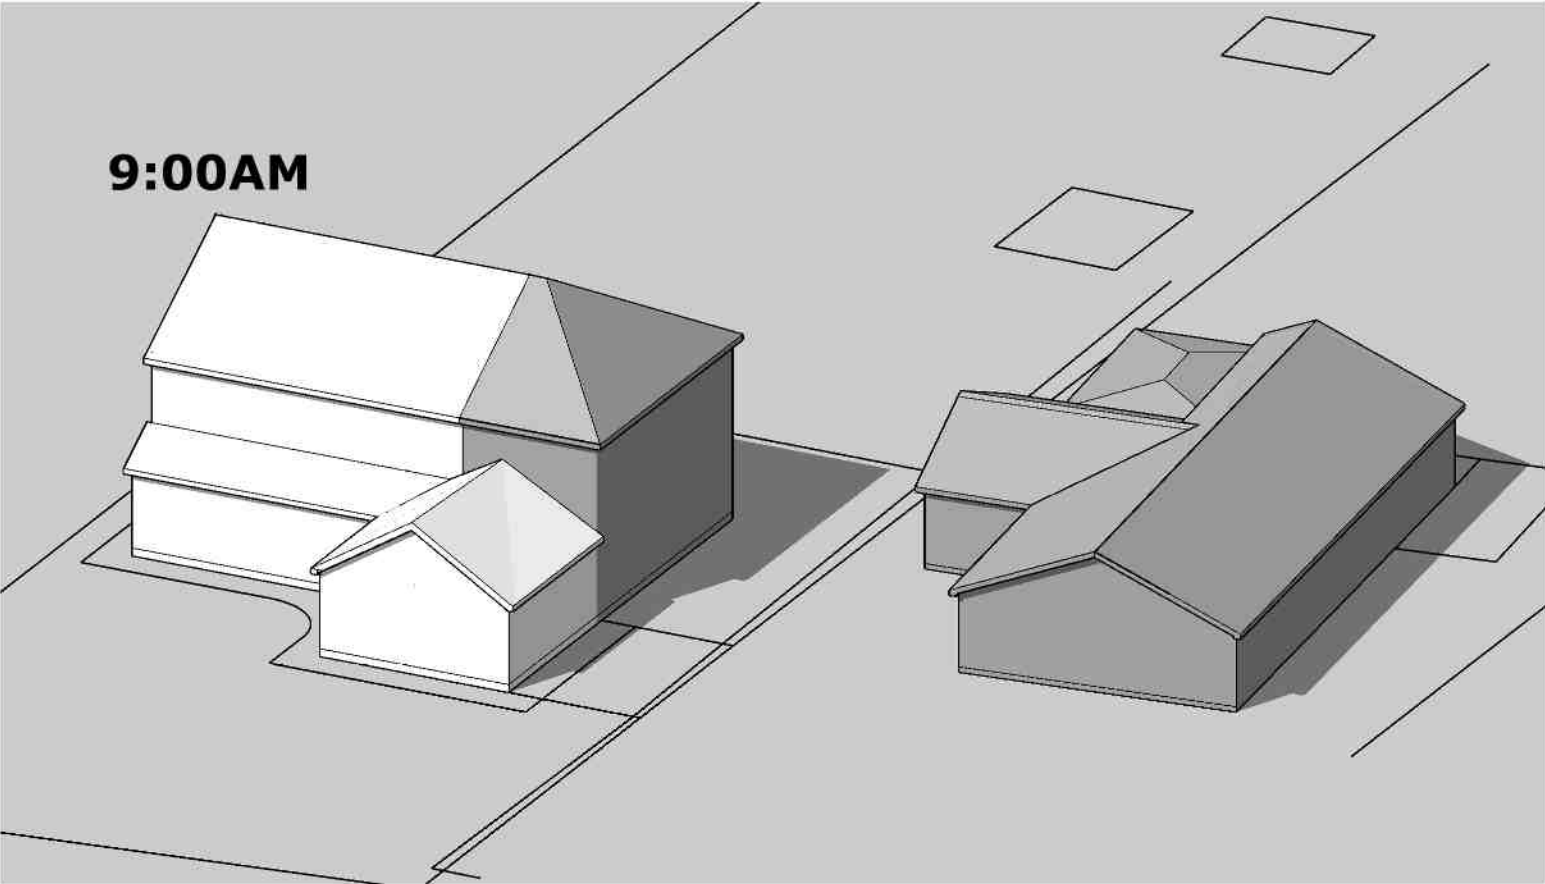
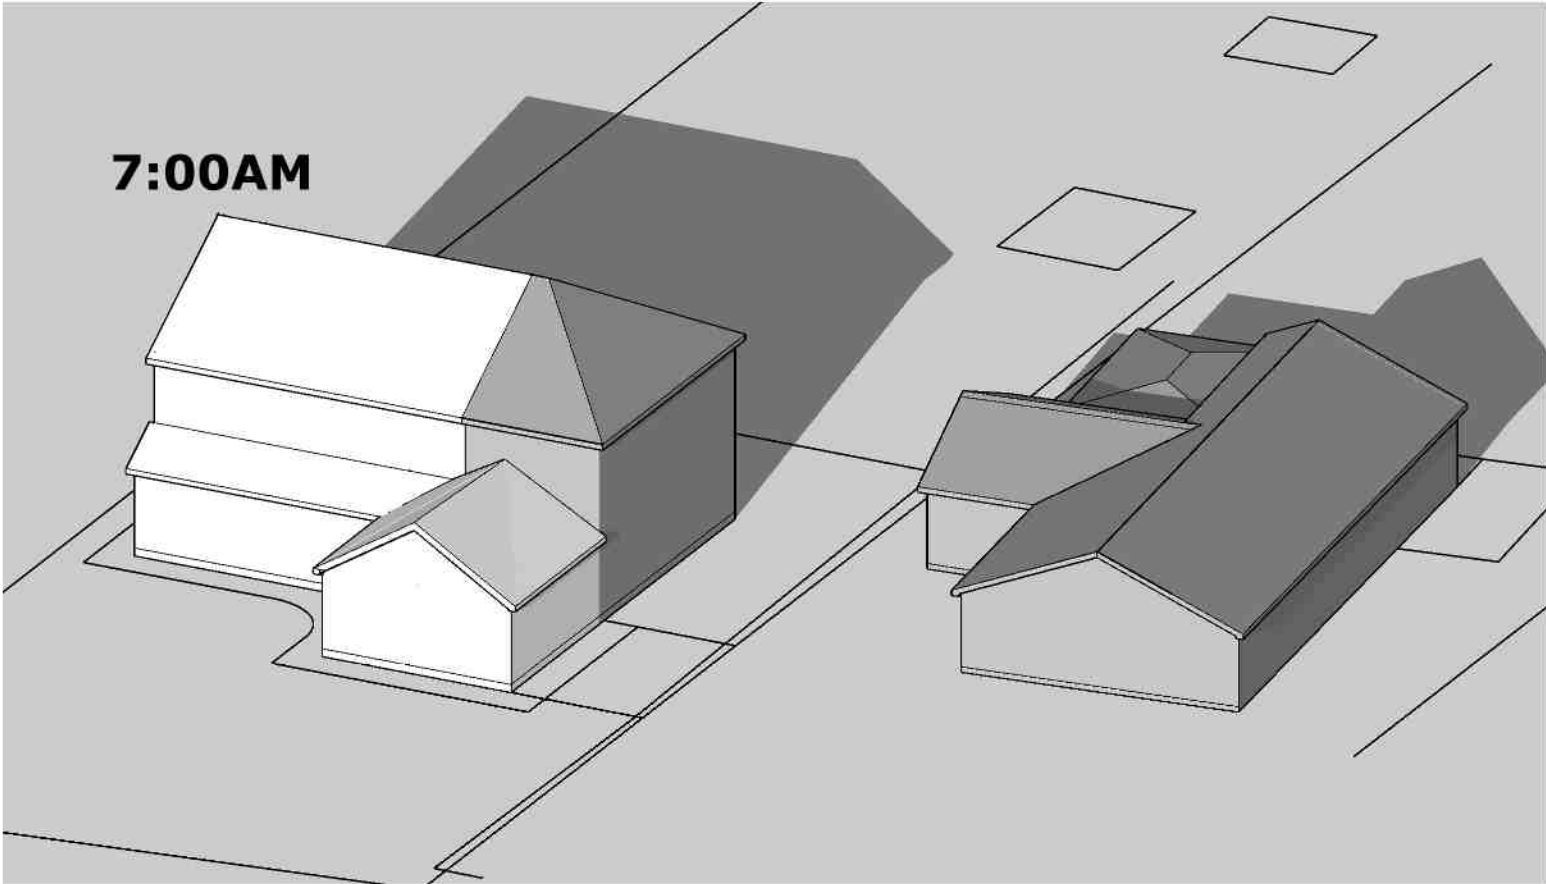


PROPOSED SHADOWS

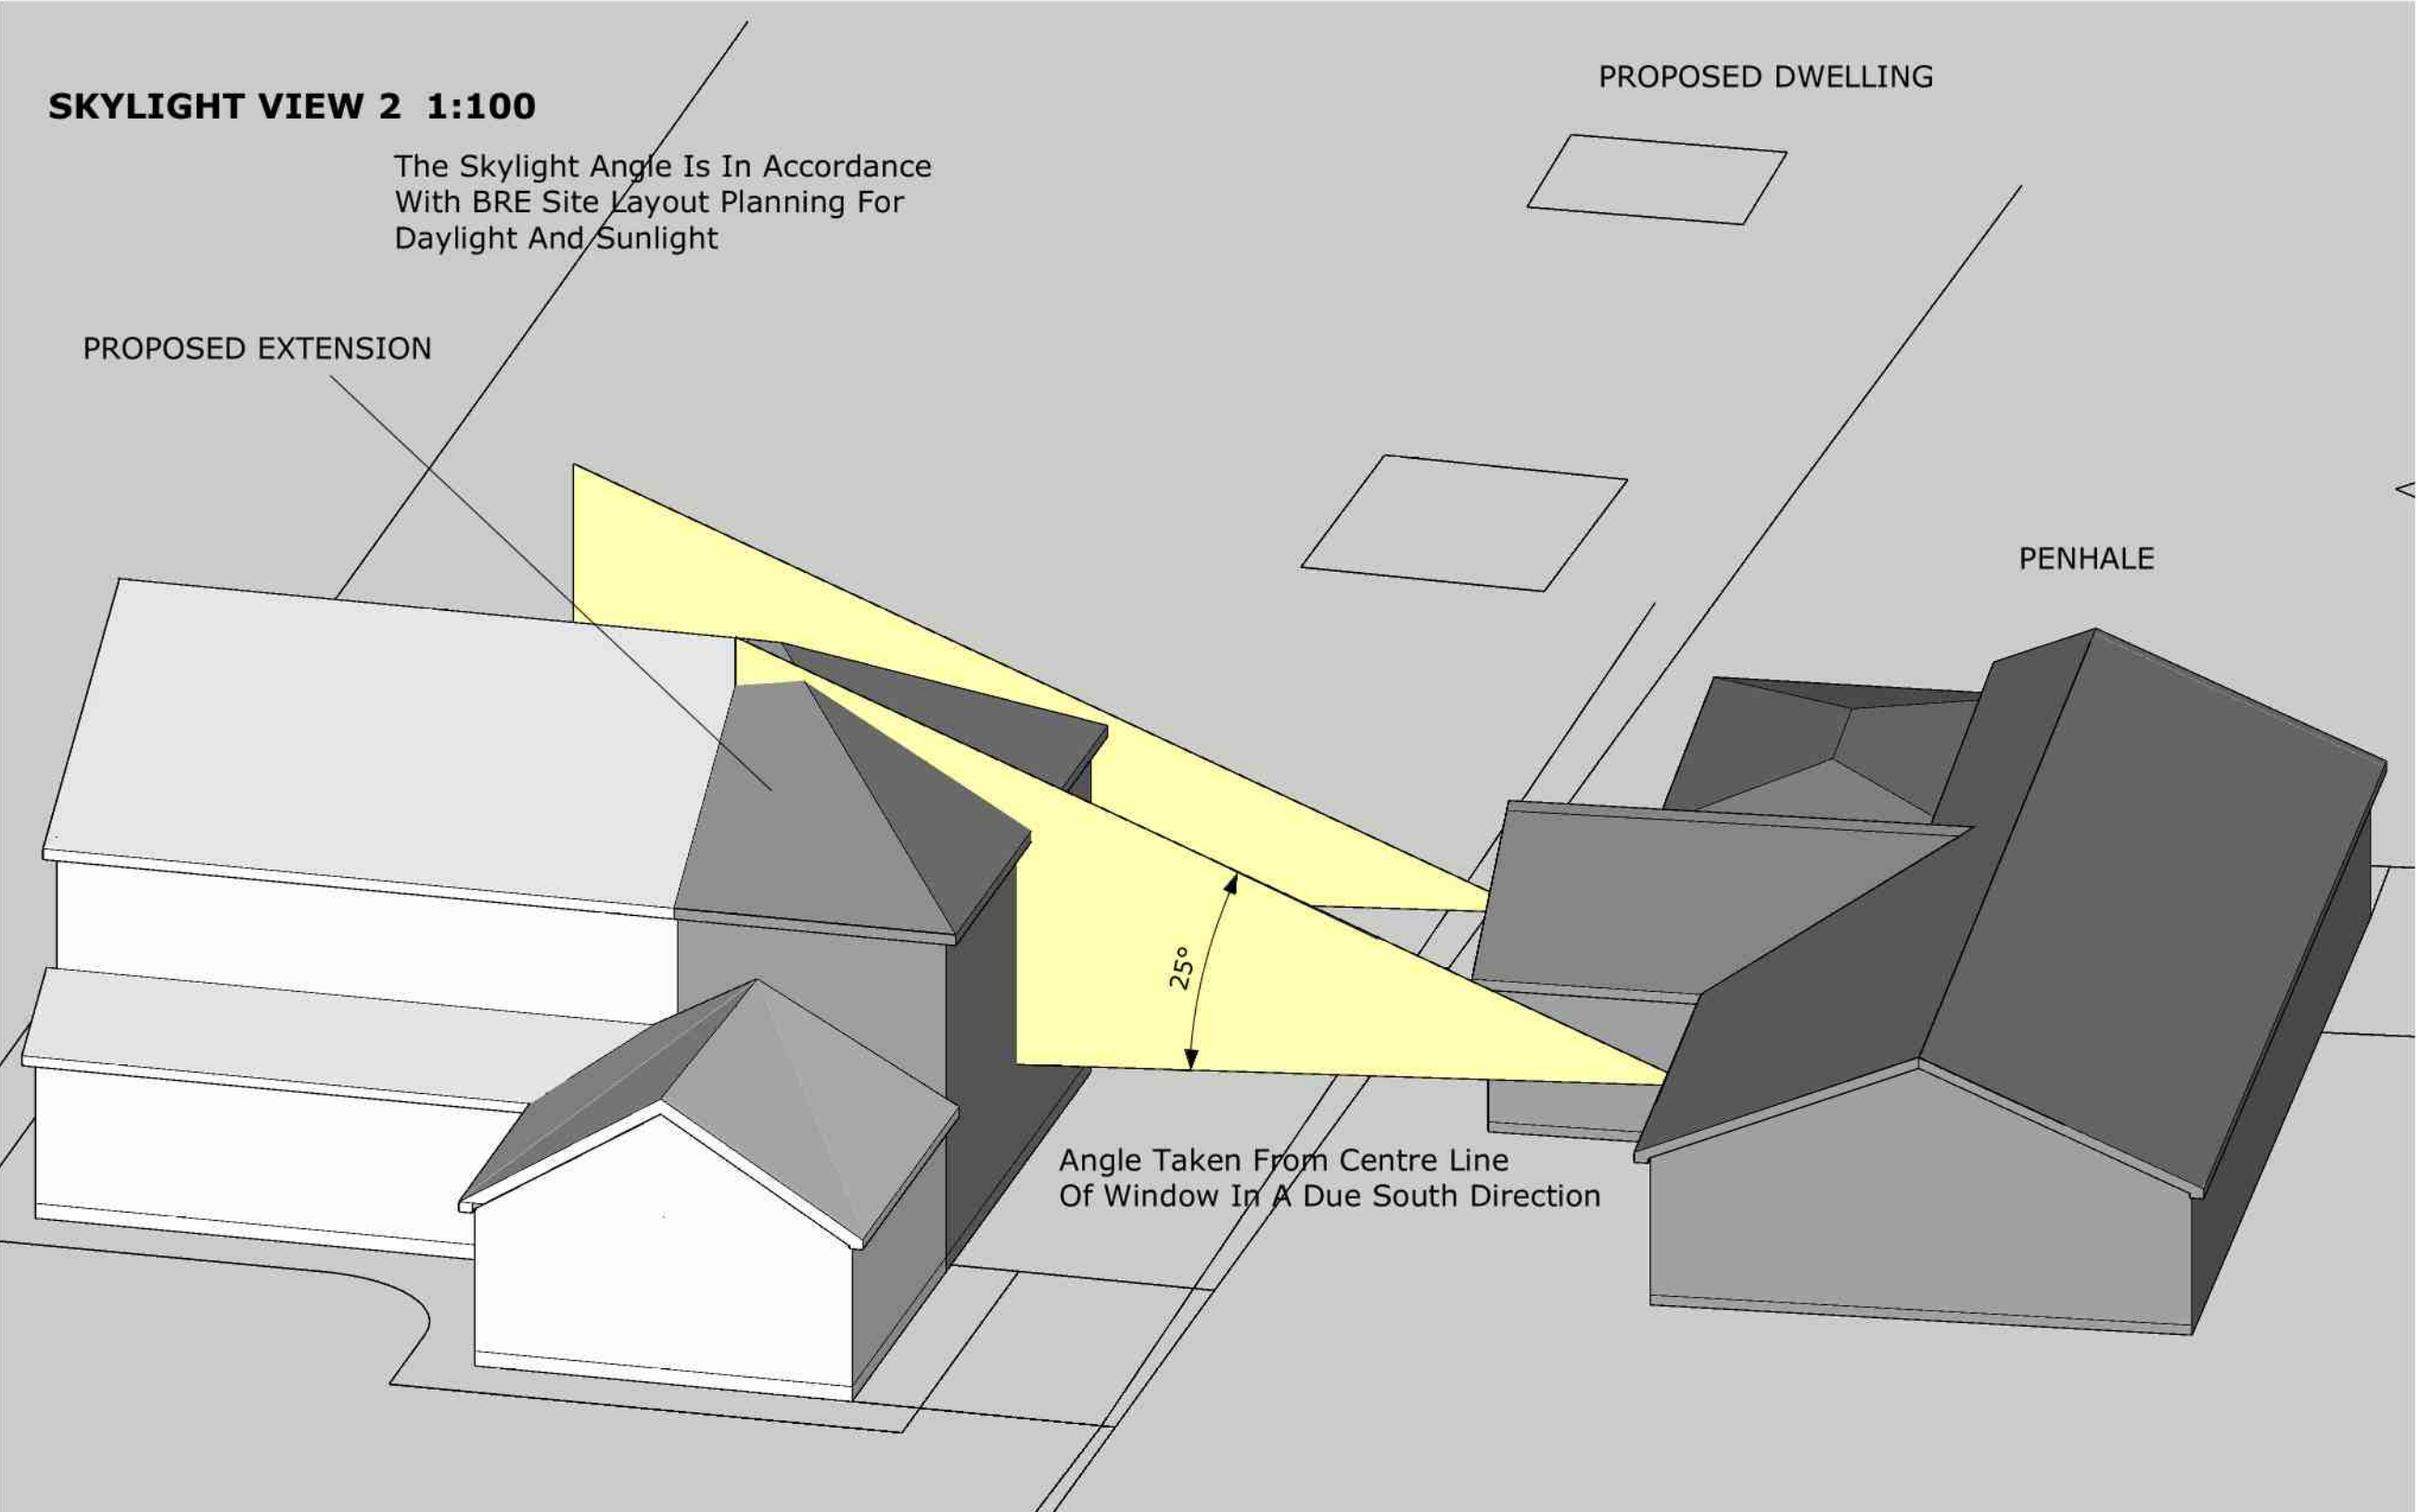

ALL SHADOWS SHOW ARE
CAST BY THE SUN DATED
21ST MARCH THROUGH THE
DAY AT THE TIMES SHOWN

ALL DIAGRAMS AND
INFORMATION ARE IN
ACCORDANCE WITH BRE SITE
LAYOUT PLANNING FOR
DAYLIGHT AND SUNLIGHT

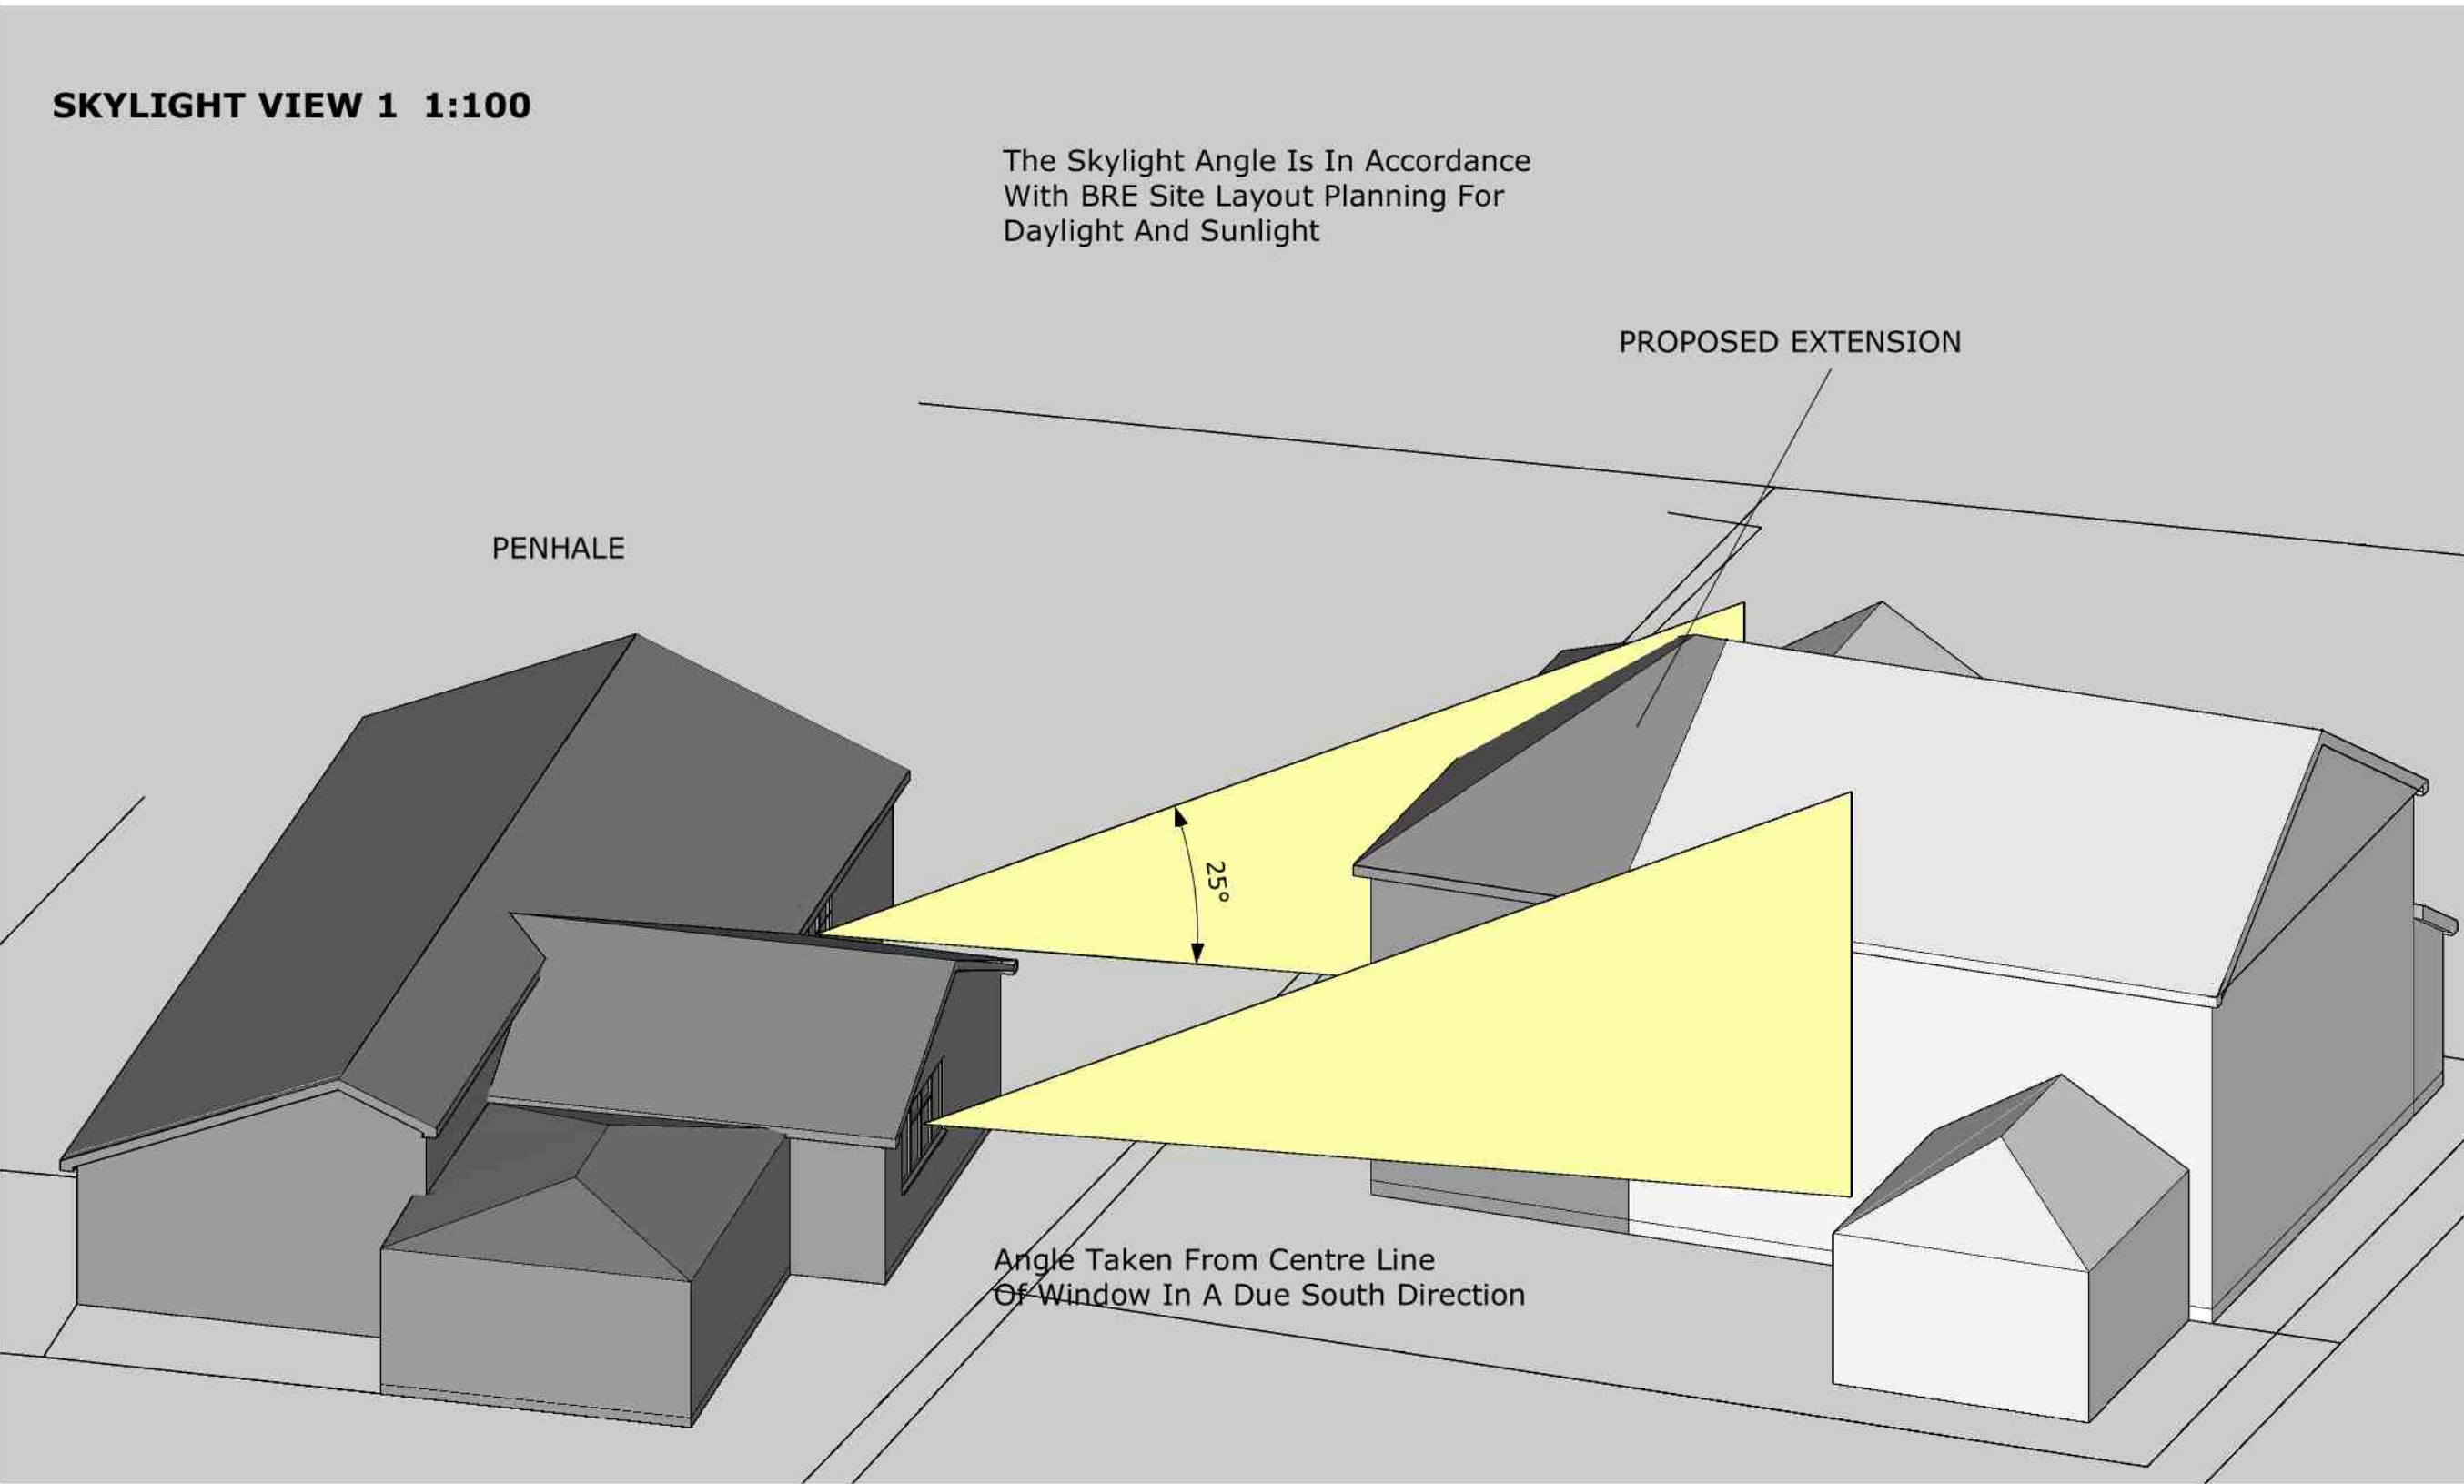

G.R. MERCHANT LTD
Architectural & Planning Consultants
4 Wrights Meads • 12A Park Road • Holbeach
Spalding • Lincolnshire • PE12 7EE
Tel: 01406 490060
e-mail: gr.merchant@btconnect.com



CLIENT
MR & MRS S LAKER

PROJECT
**PROPOSED EXTENSION
'OAKWOOD'
MARRIOTS GATE
LUTTON
LINCS.
PE12 9HN**

DRAWING TITLE
SUNLIGH AND DAYLIGHT PLANS

SCALE 1:200	DATE MAY 2020
PROJECT No. 3629-20	REVISION
DRAWING No. 03	ORIGINAL SHEET SIZE A1