
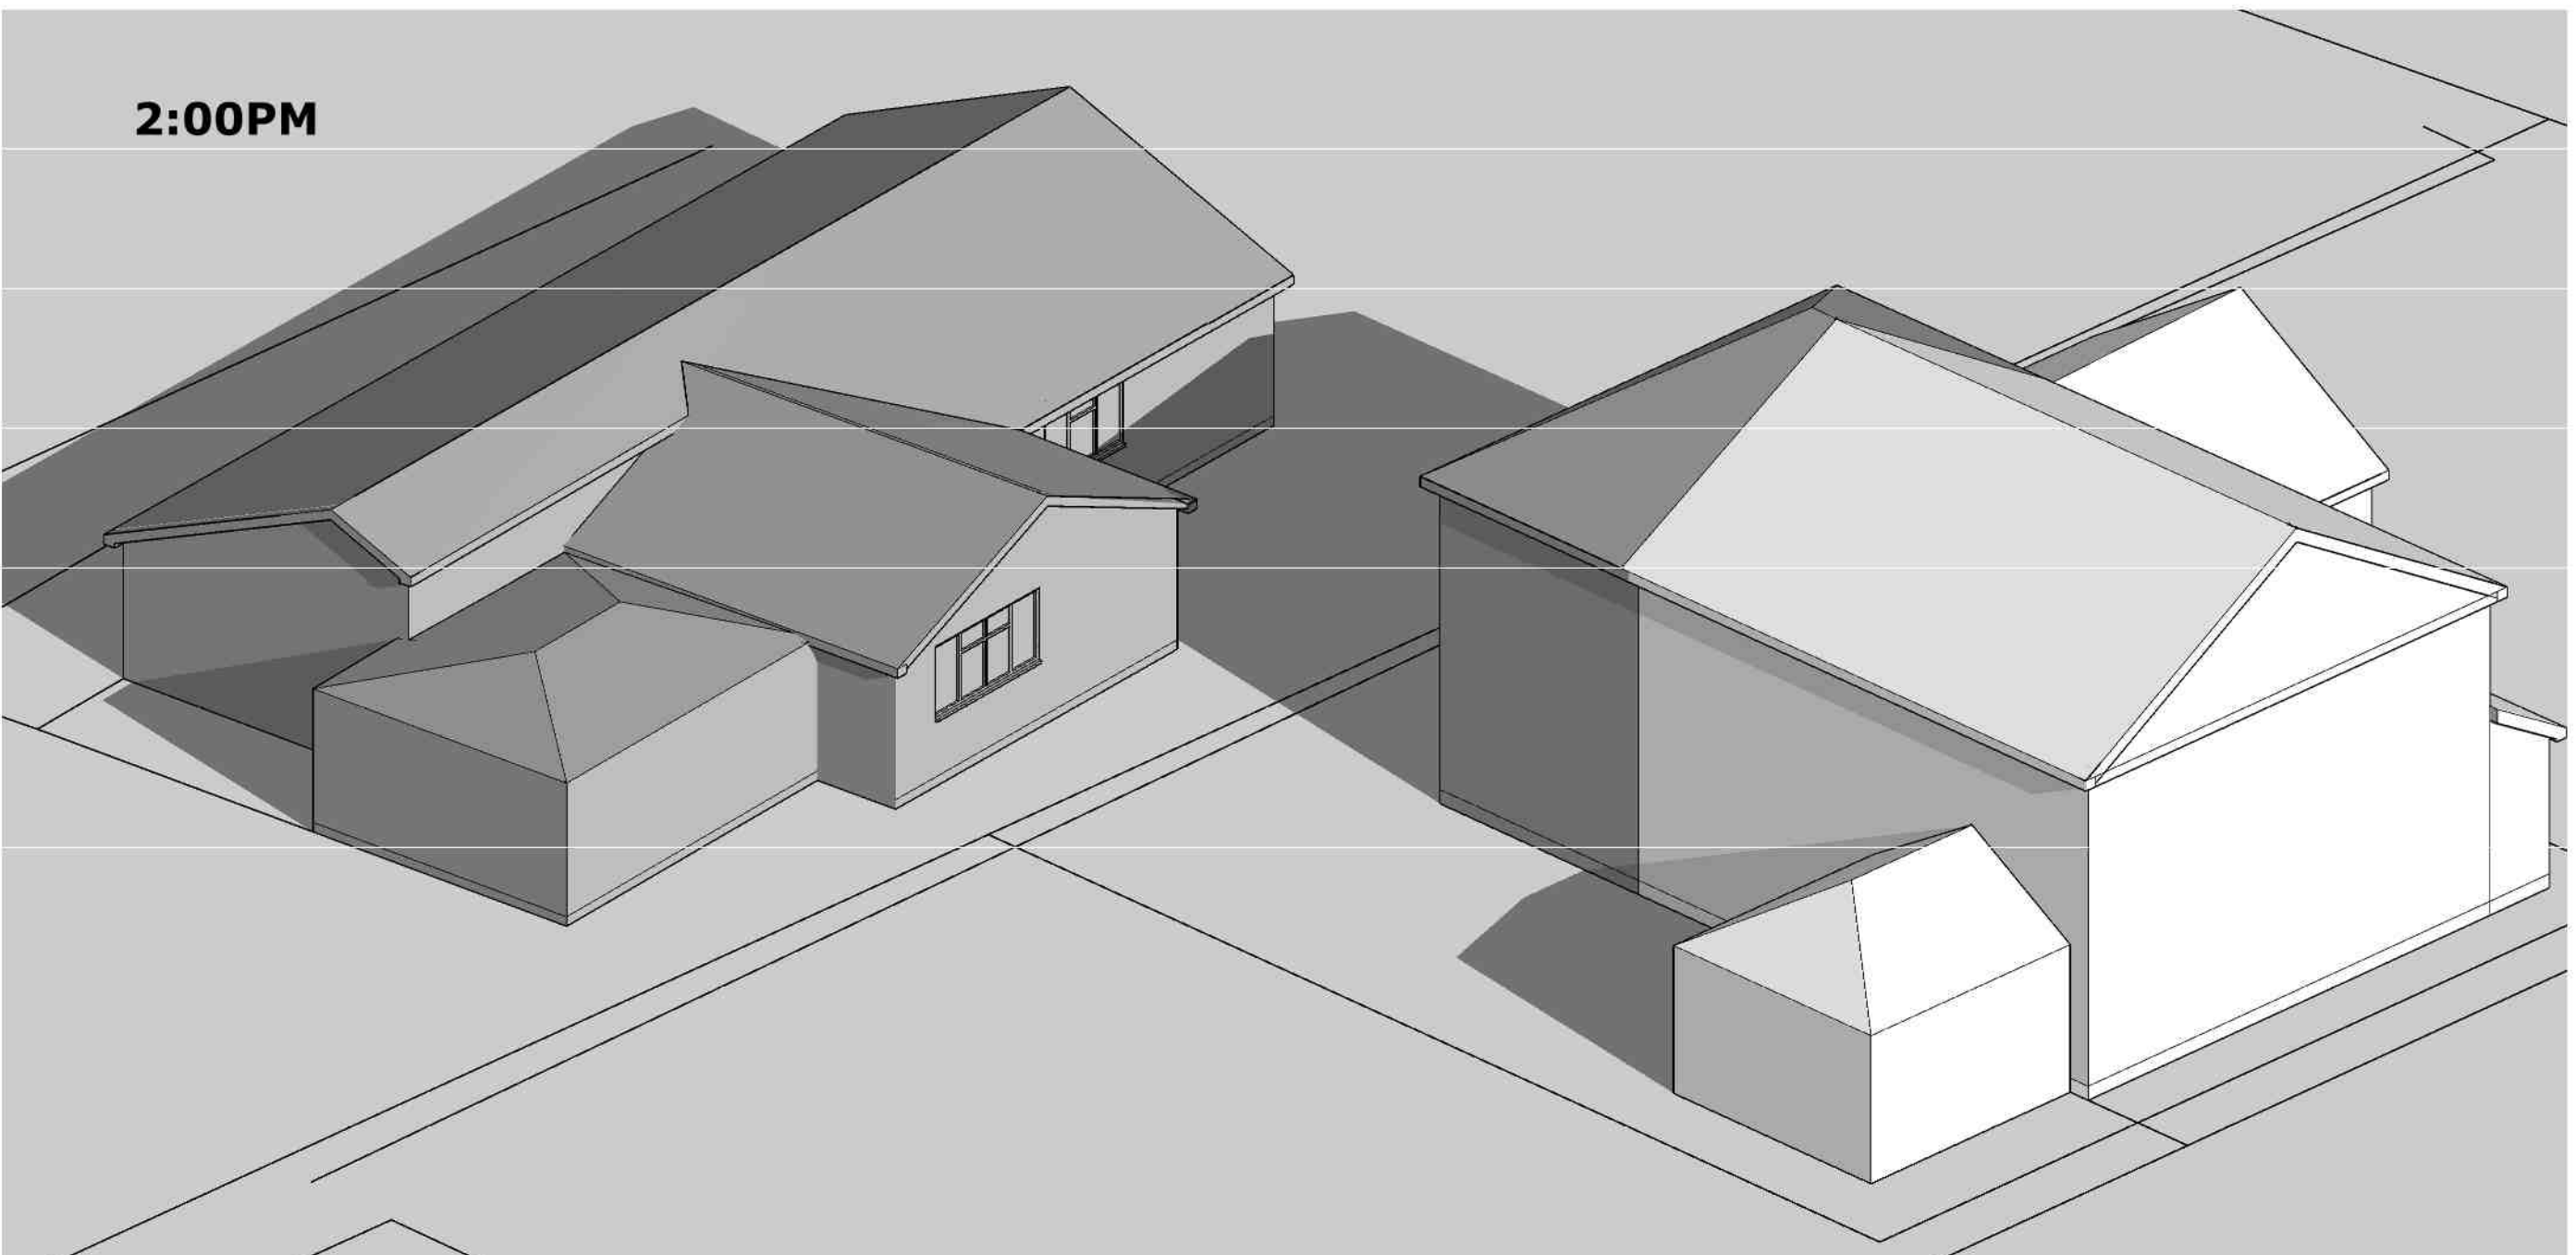


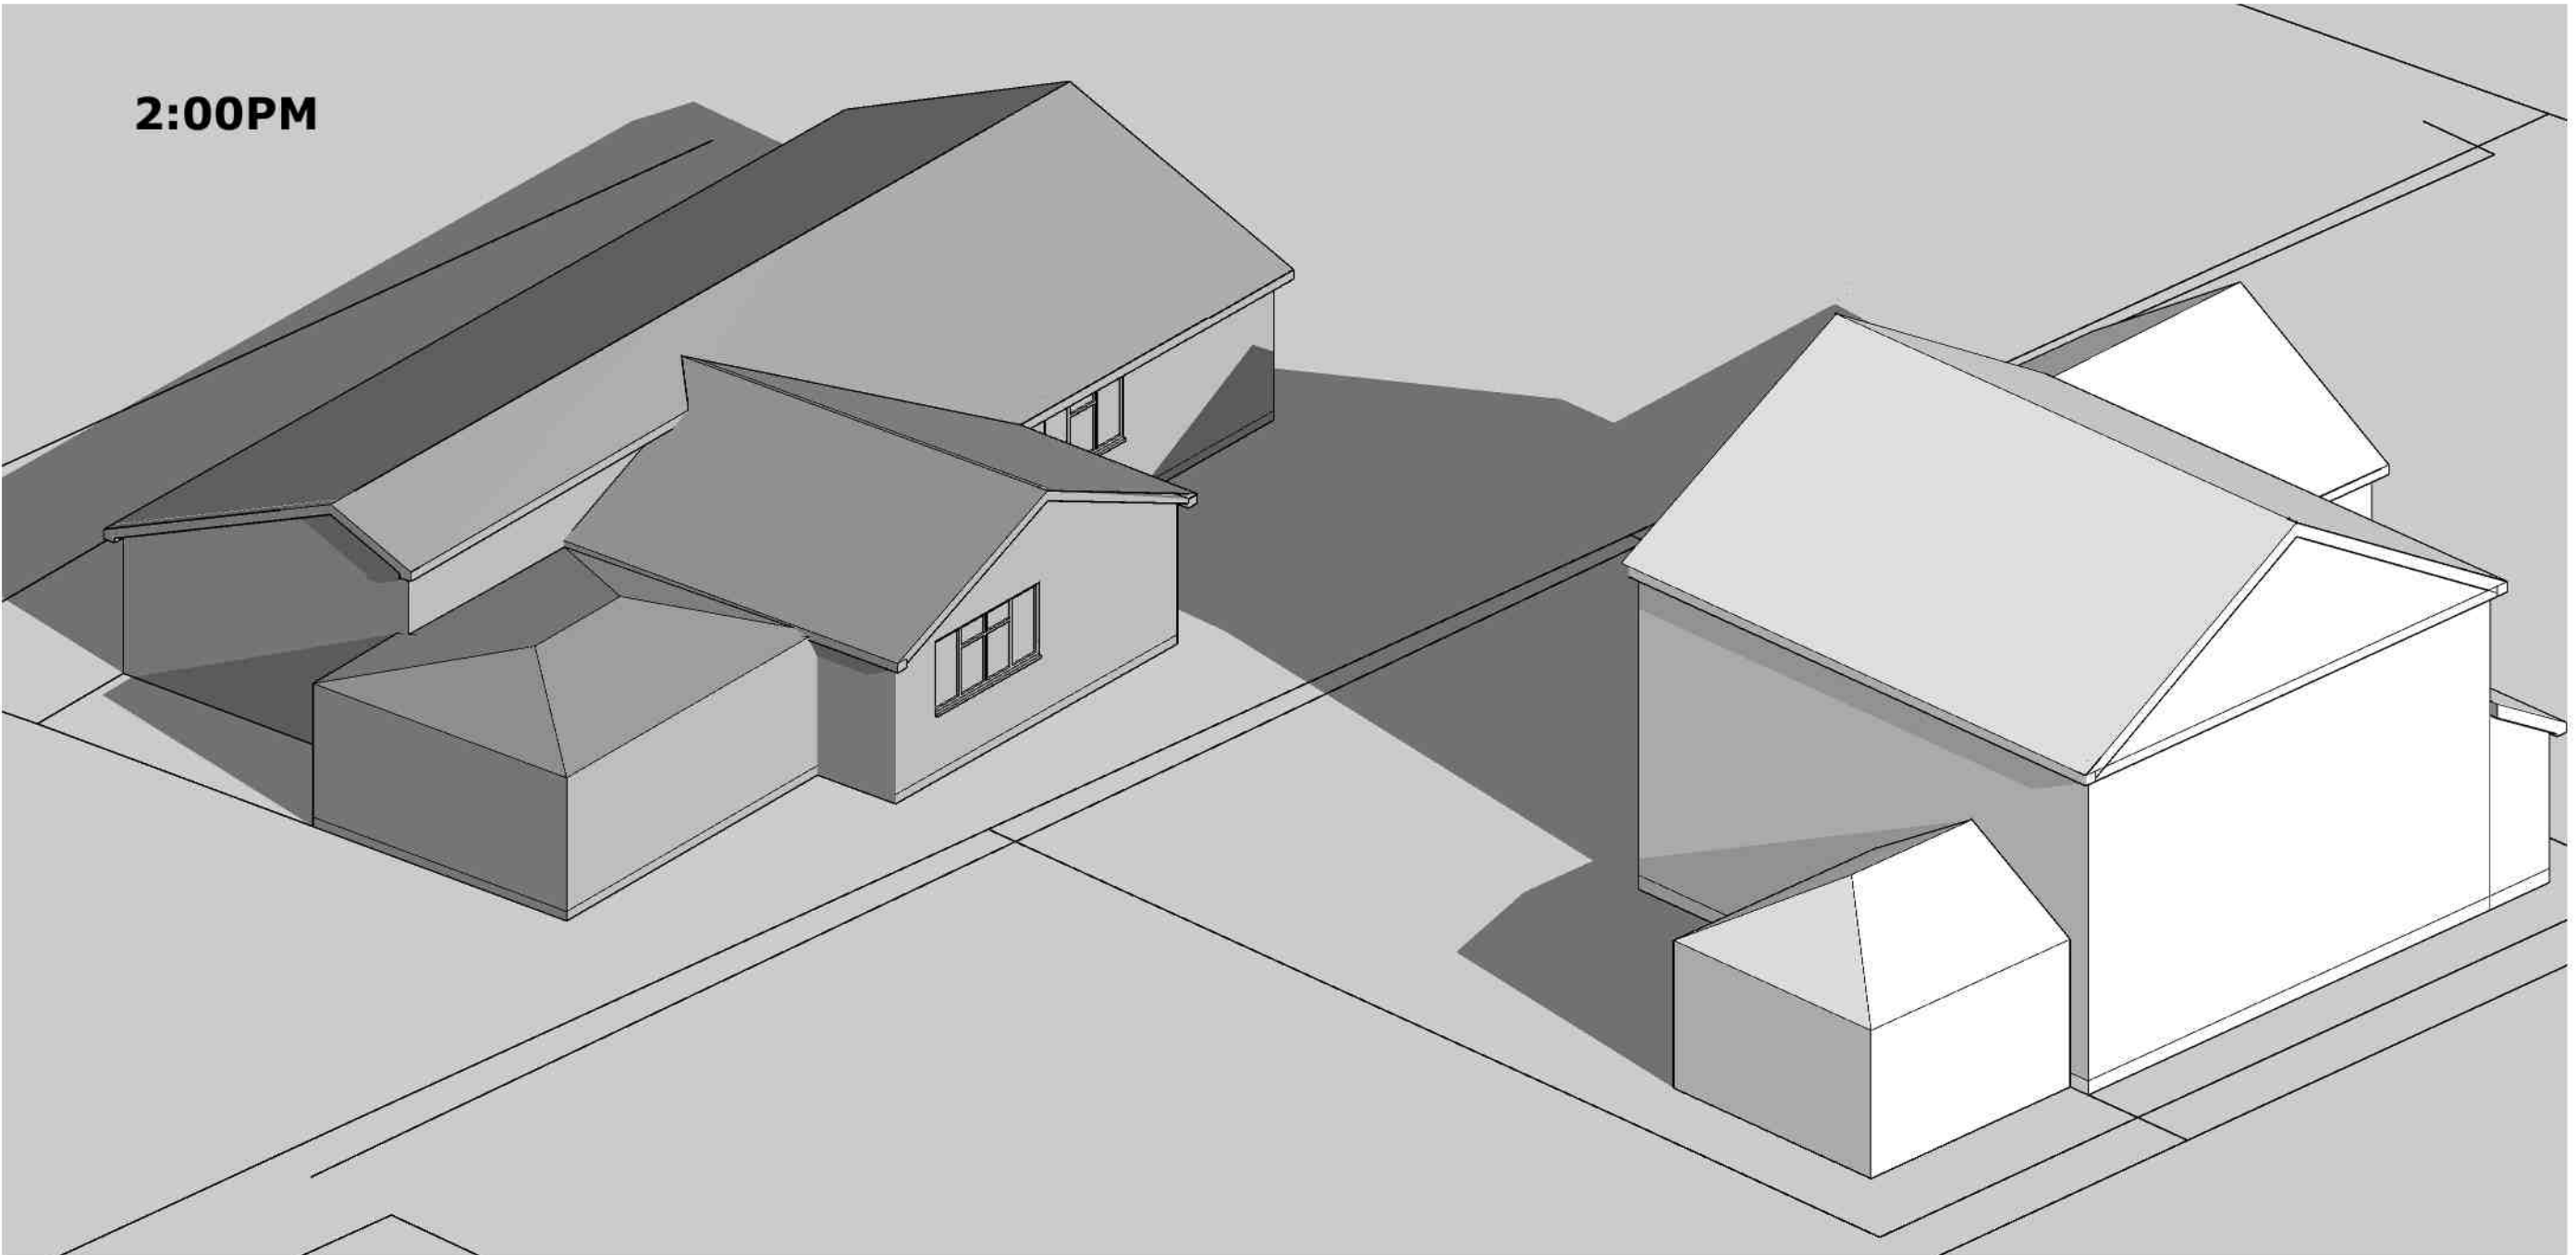

**ALL DIAGRAMS AND
INFORMATION ARE IN
ACCORDANCE WITH BRE SITE
LAYOUT PLANNING FOR
DAYLIGHT AND SUNLIGHT**

 G.R. MERCHANT LTD Architectural & Planning Consultants 4 Wright Mans • 12A Park Road • Holbrooks York YO1 1PE T: 01454 494880 e-mail: grmerchant@btconnect.com		MR & MRS S LAKER	
CLIENT		PROJECT	
PROPOSED EXTENSION 'OAKWOOD' MARRIOTS GATE LUTTON Lincs. PE12 9HN		DRAWING TITLE DAYLIGHT PLANS 21st DECEMBER	
SCALE 1:100	DATE JUN 2020	PROJECT No. 3620-20	REVISION
DRAWING No. 04	ORIGINAL SHEET SIZE A1		