




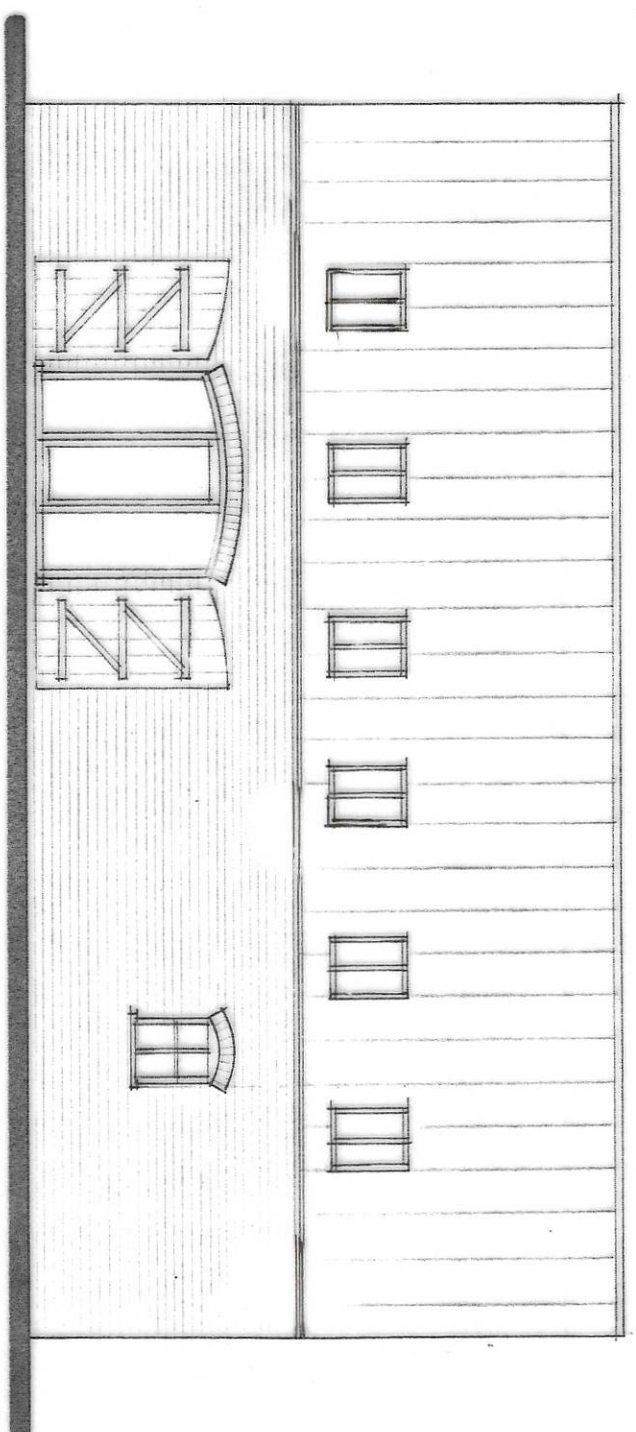


FRONT

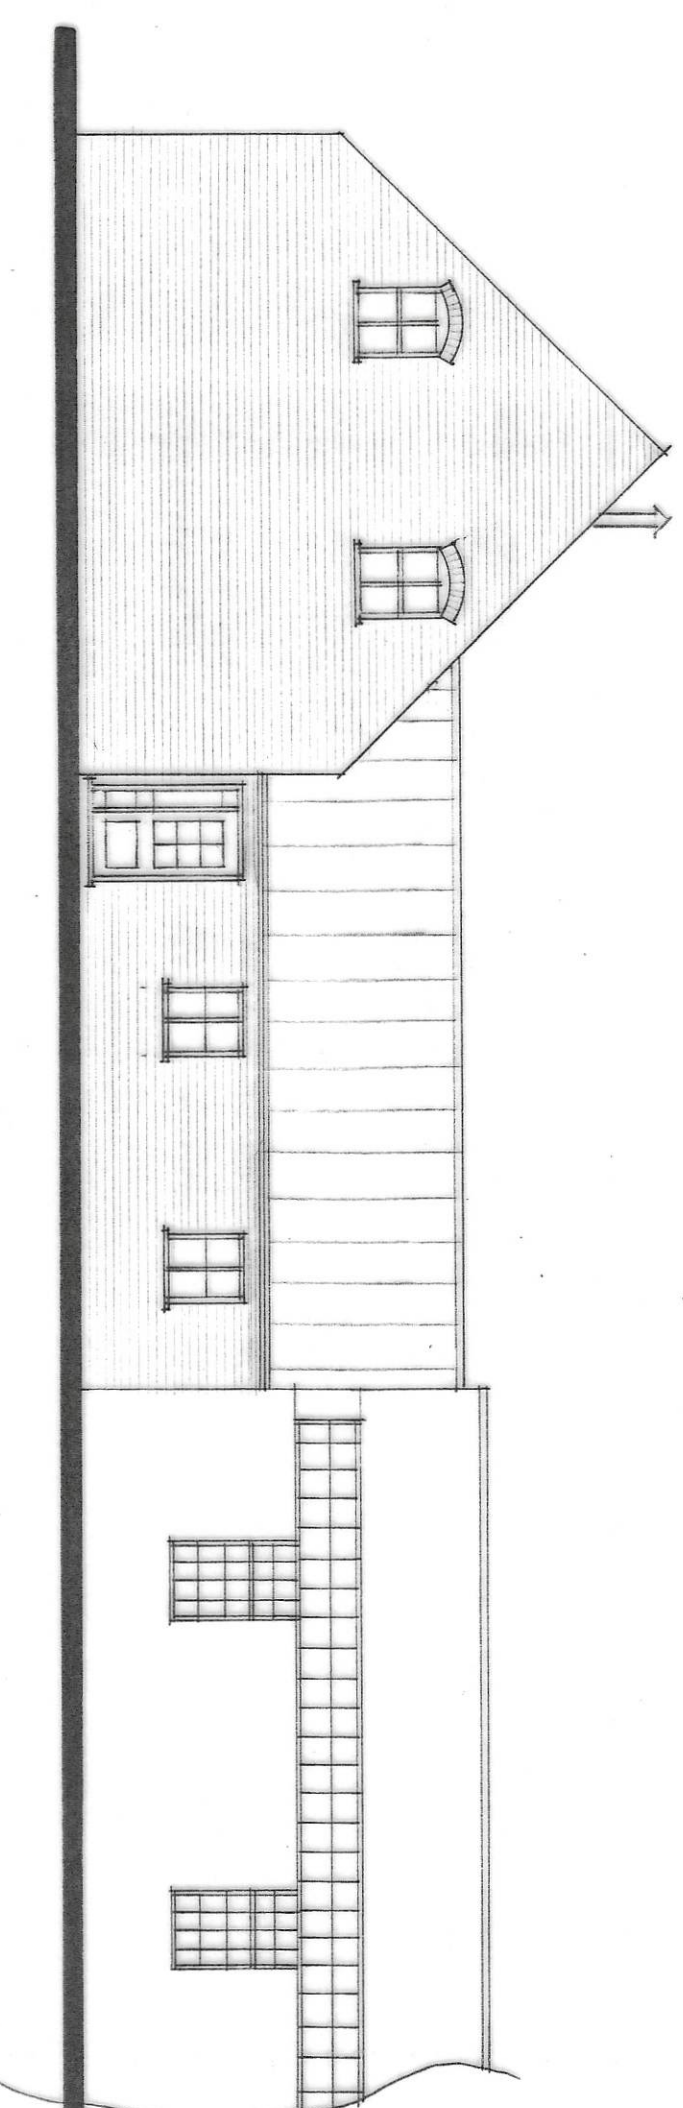


SIDE

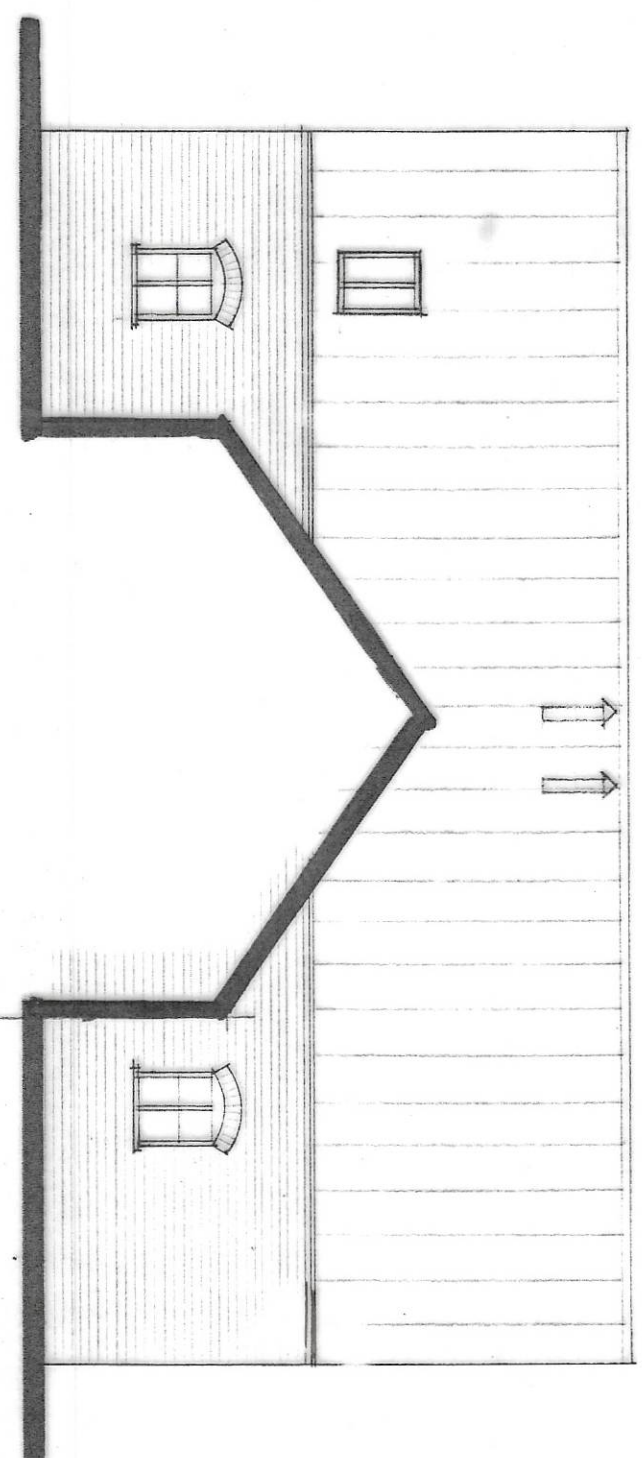

REAR

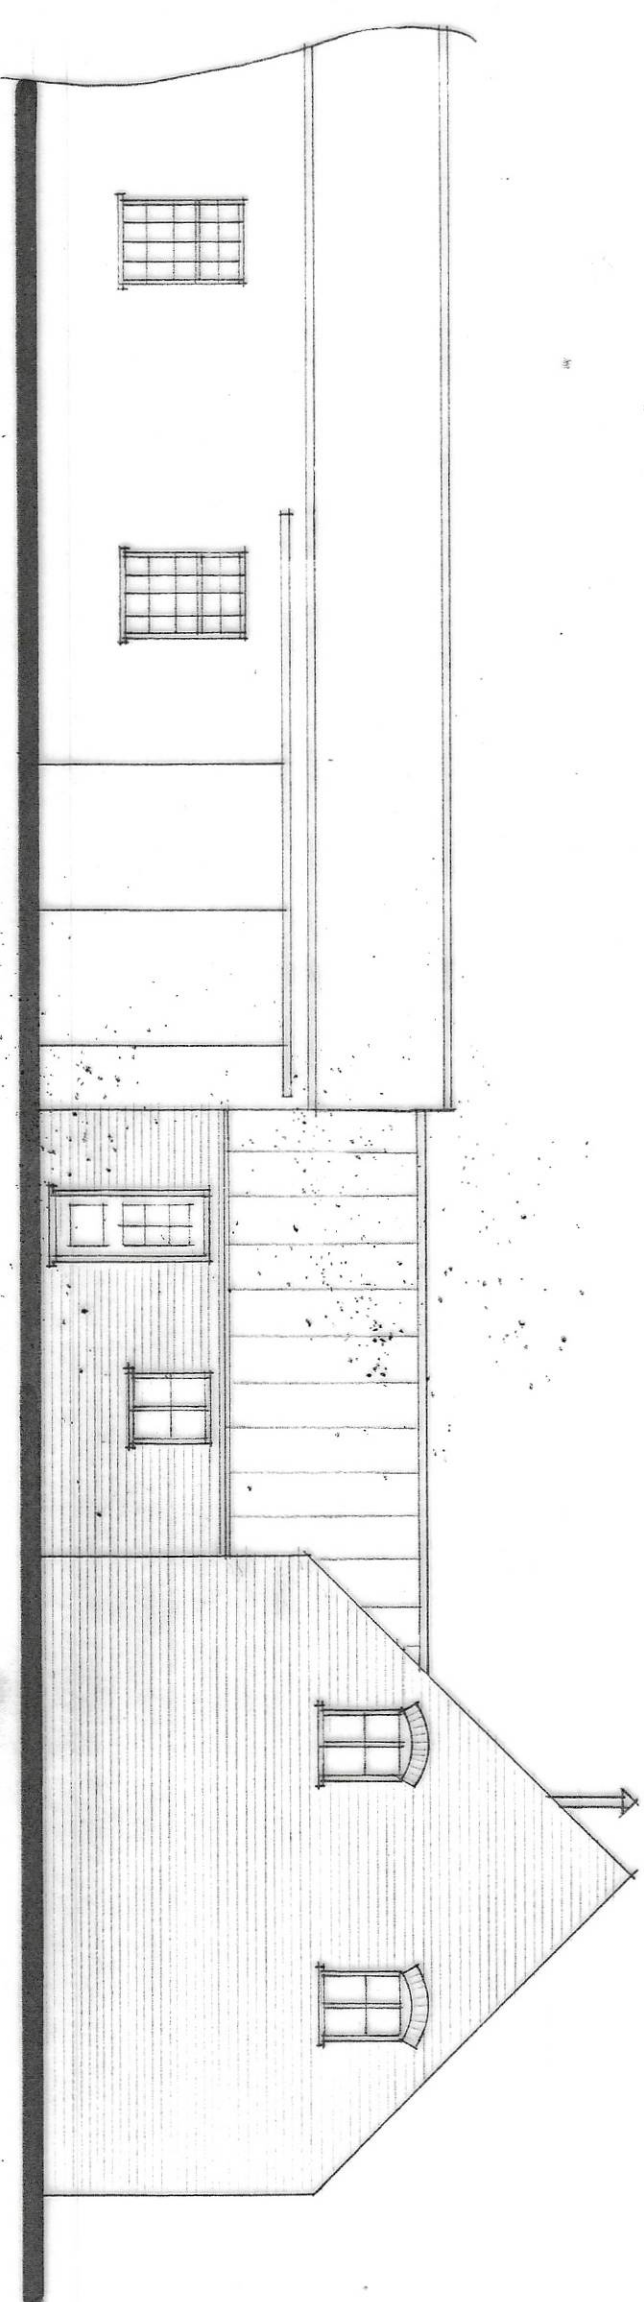

SIDE

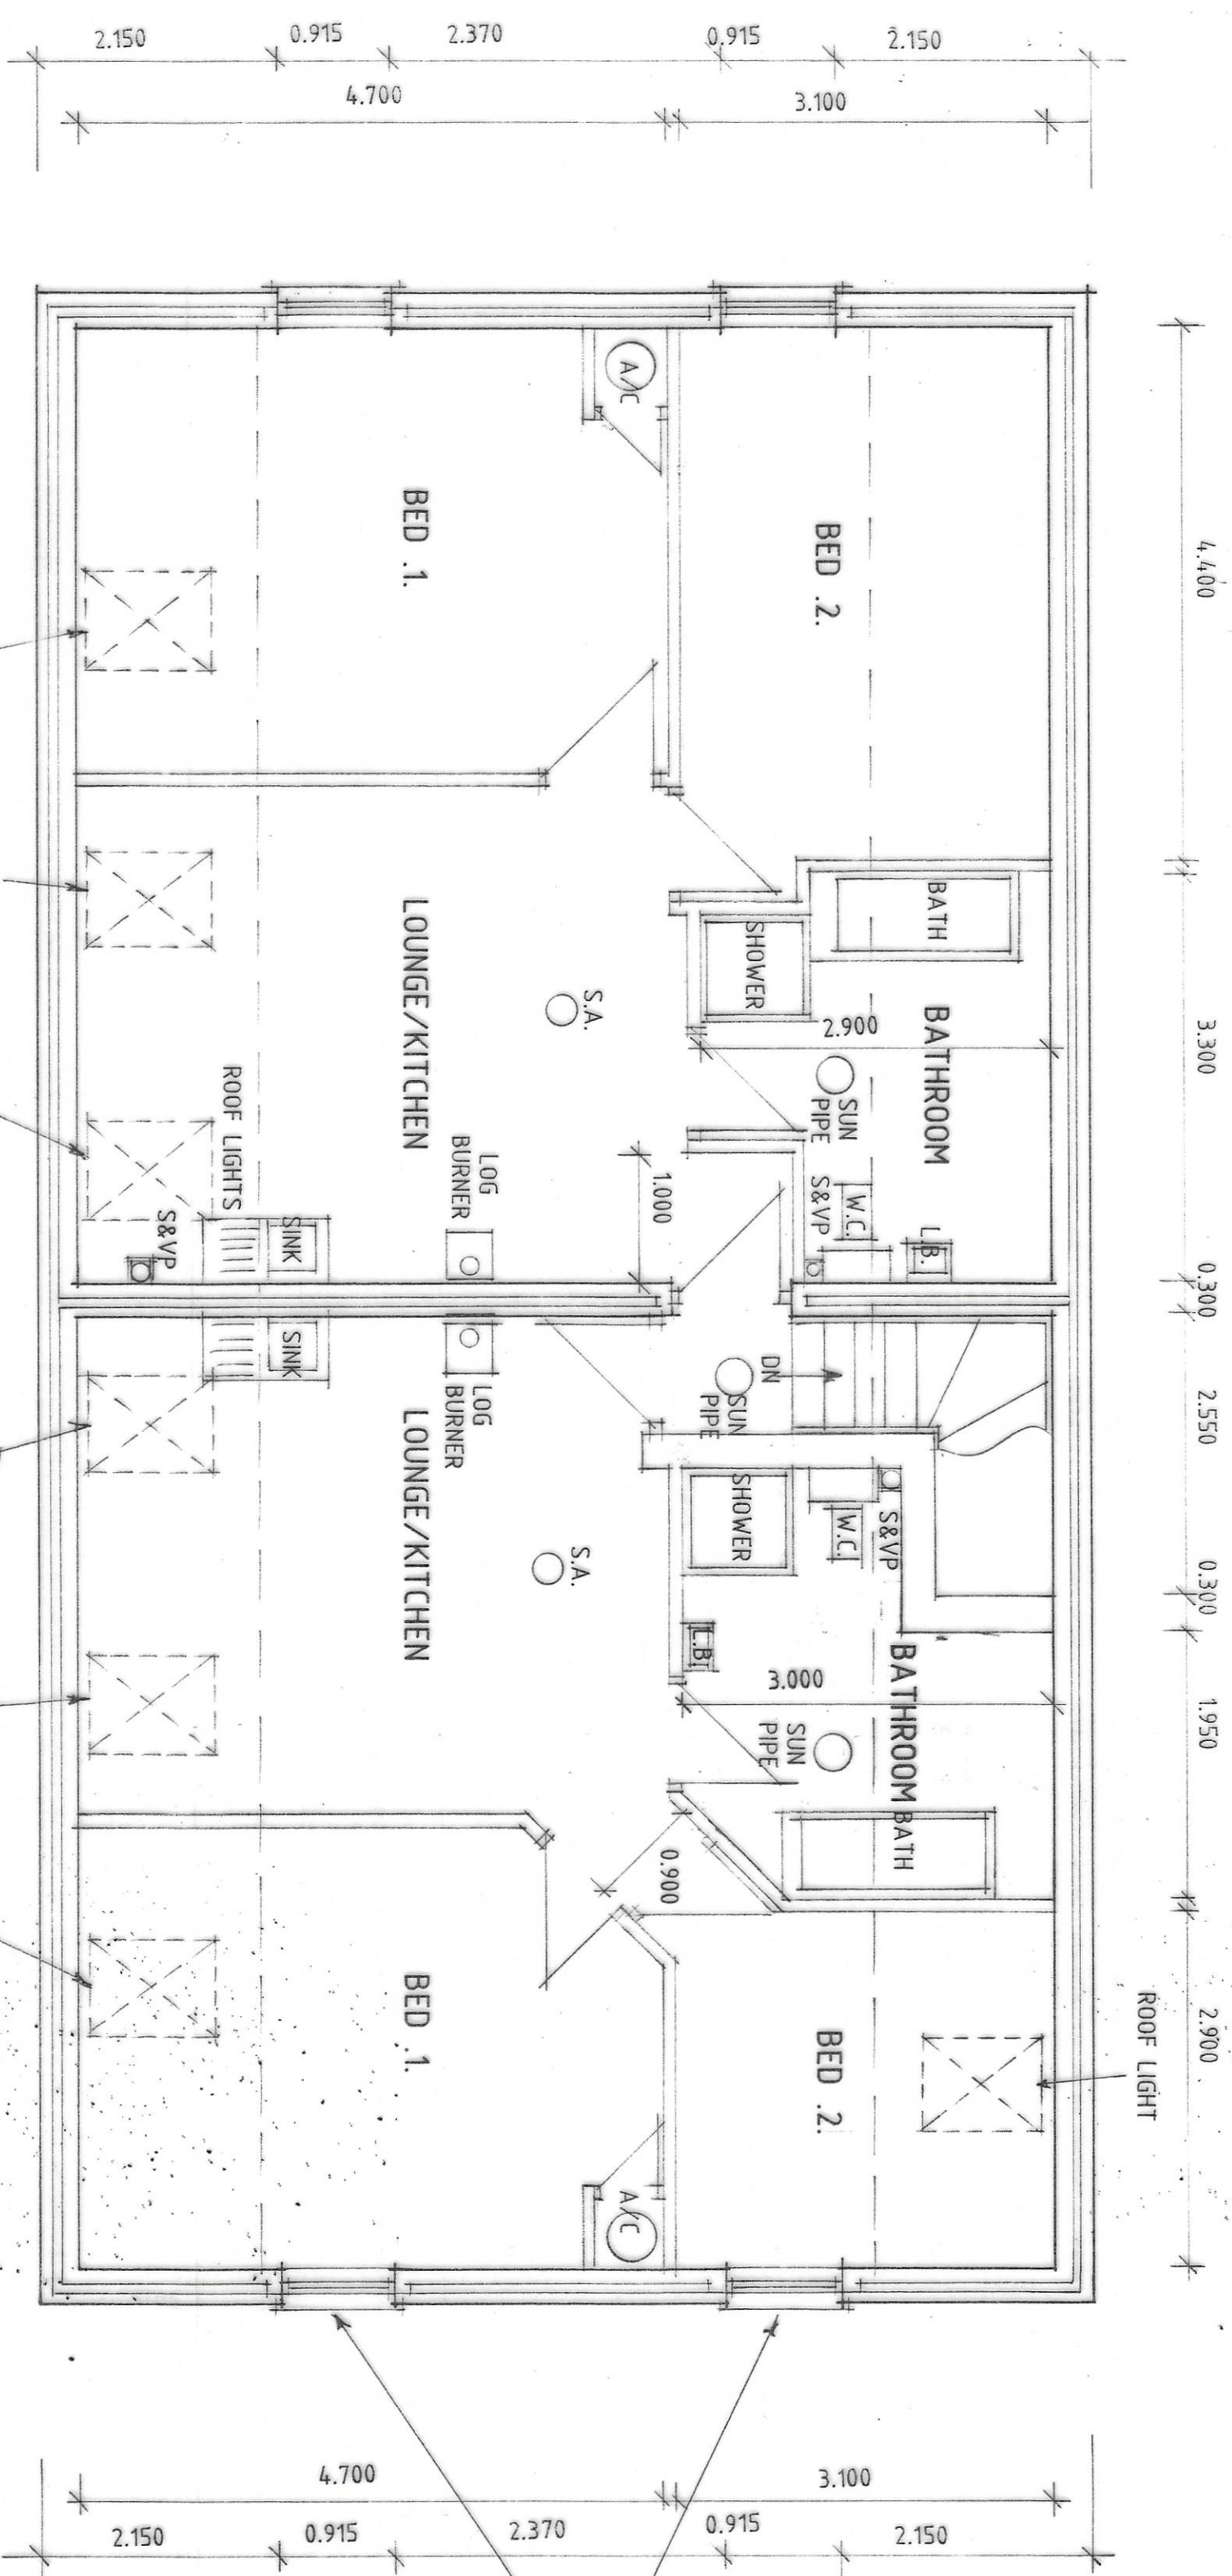

UNIT 1.

UNIT 2.

FIRST FLOOR PLAN

THESE TWO WINDOWS ONLY TO HAVE BOTTOM HALF OF OBSCURED GLASS WITH ONLY TOP HALF TO OPEN HINGED FROM CENTRAL HORIZONTAL BAR

Status
D E S I G N
CONSULTANTS IN ARCHITECTURE & PLANNING

D - PLANNING ALTS - 28.9.11
C - DESIGN ALTS - 28.11
B - IWE. ADDED - 27.7.11
A - IWE. ADDED - 30.6.11

PROPOSED REPLACEMENT OF
STORAGE BUILDINGS WITH
SHOWROOM & HOLIDAY FLATS
AT RED MAYES FARM, LIME
WALK, LONG SUTTON

HALLGATE TIMBER

PLAN AS EXISTING
PLAN AS PROPOSED

1:50 1:100 SD11-019/4

JUNE-11 B. GILHAM.

2 Edinburgh Walk, Hobbsay,
Spalding, Lincs. PE12 7AP
Tel: 01406 429433 Fax: 01406 490702

