



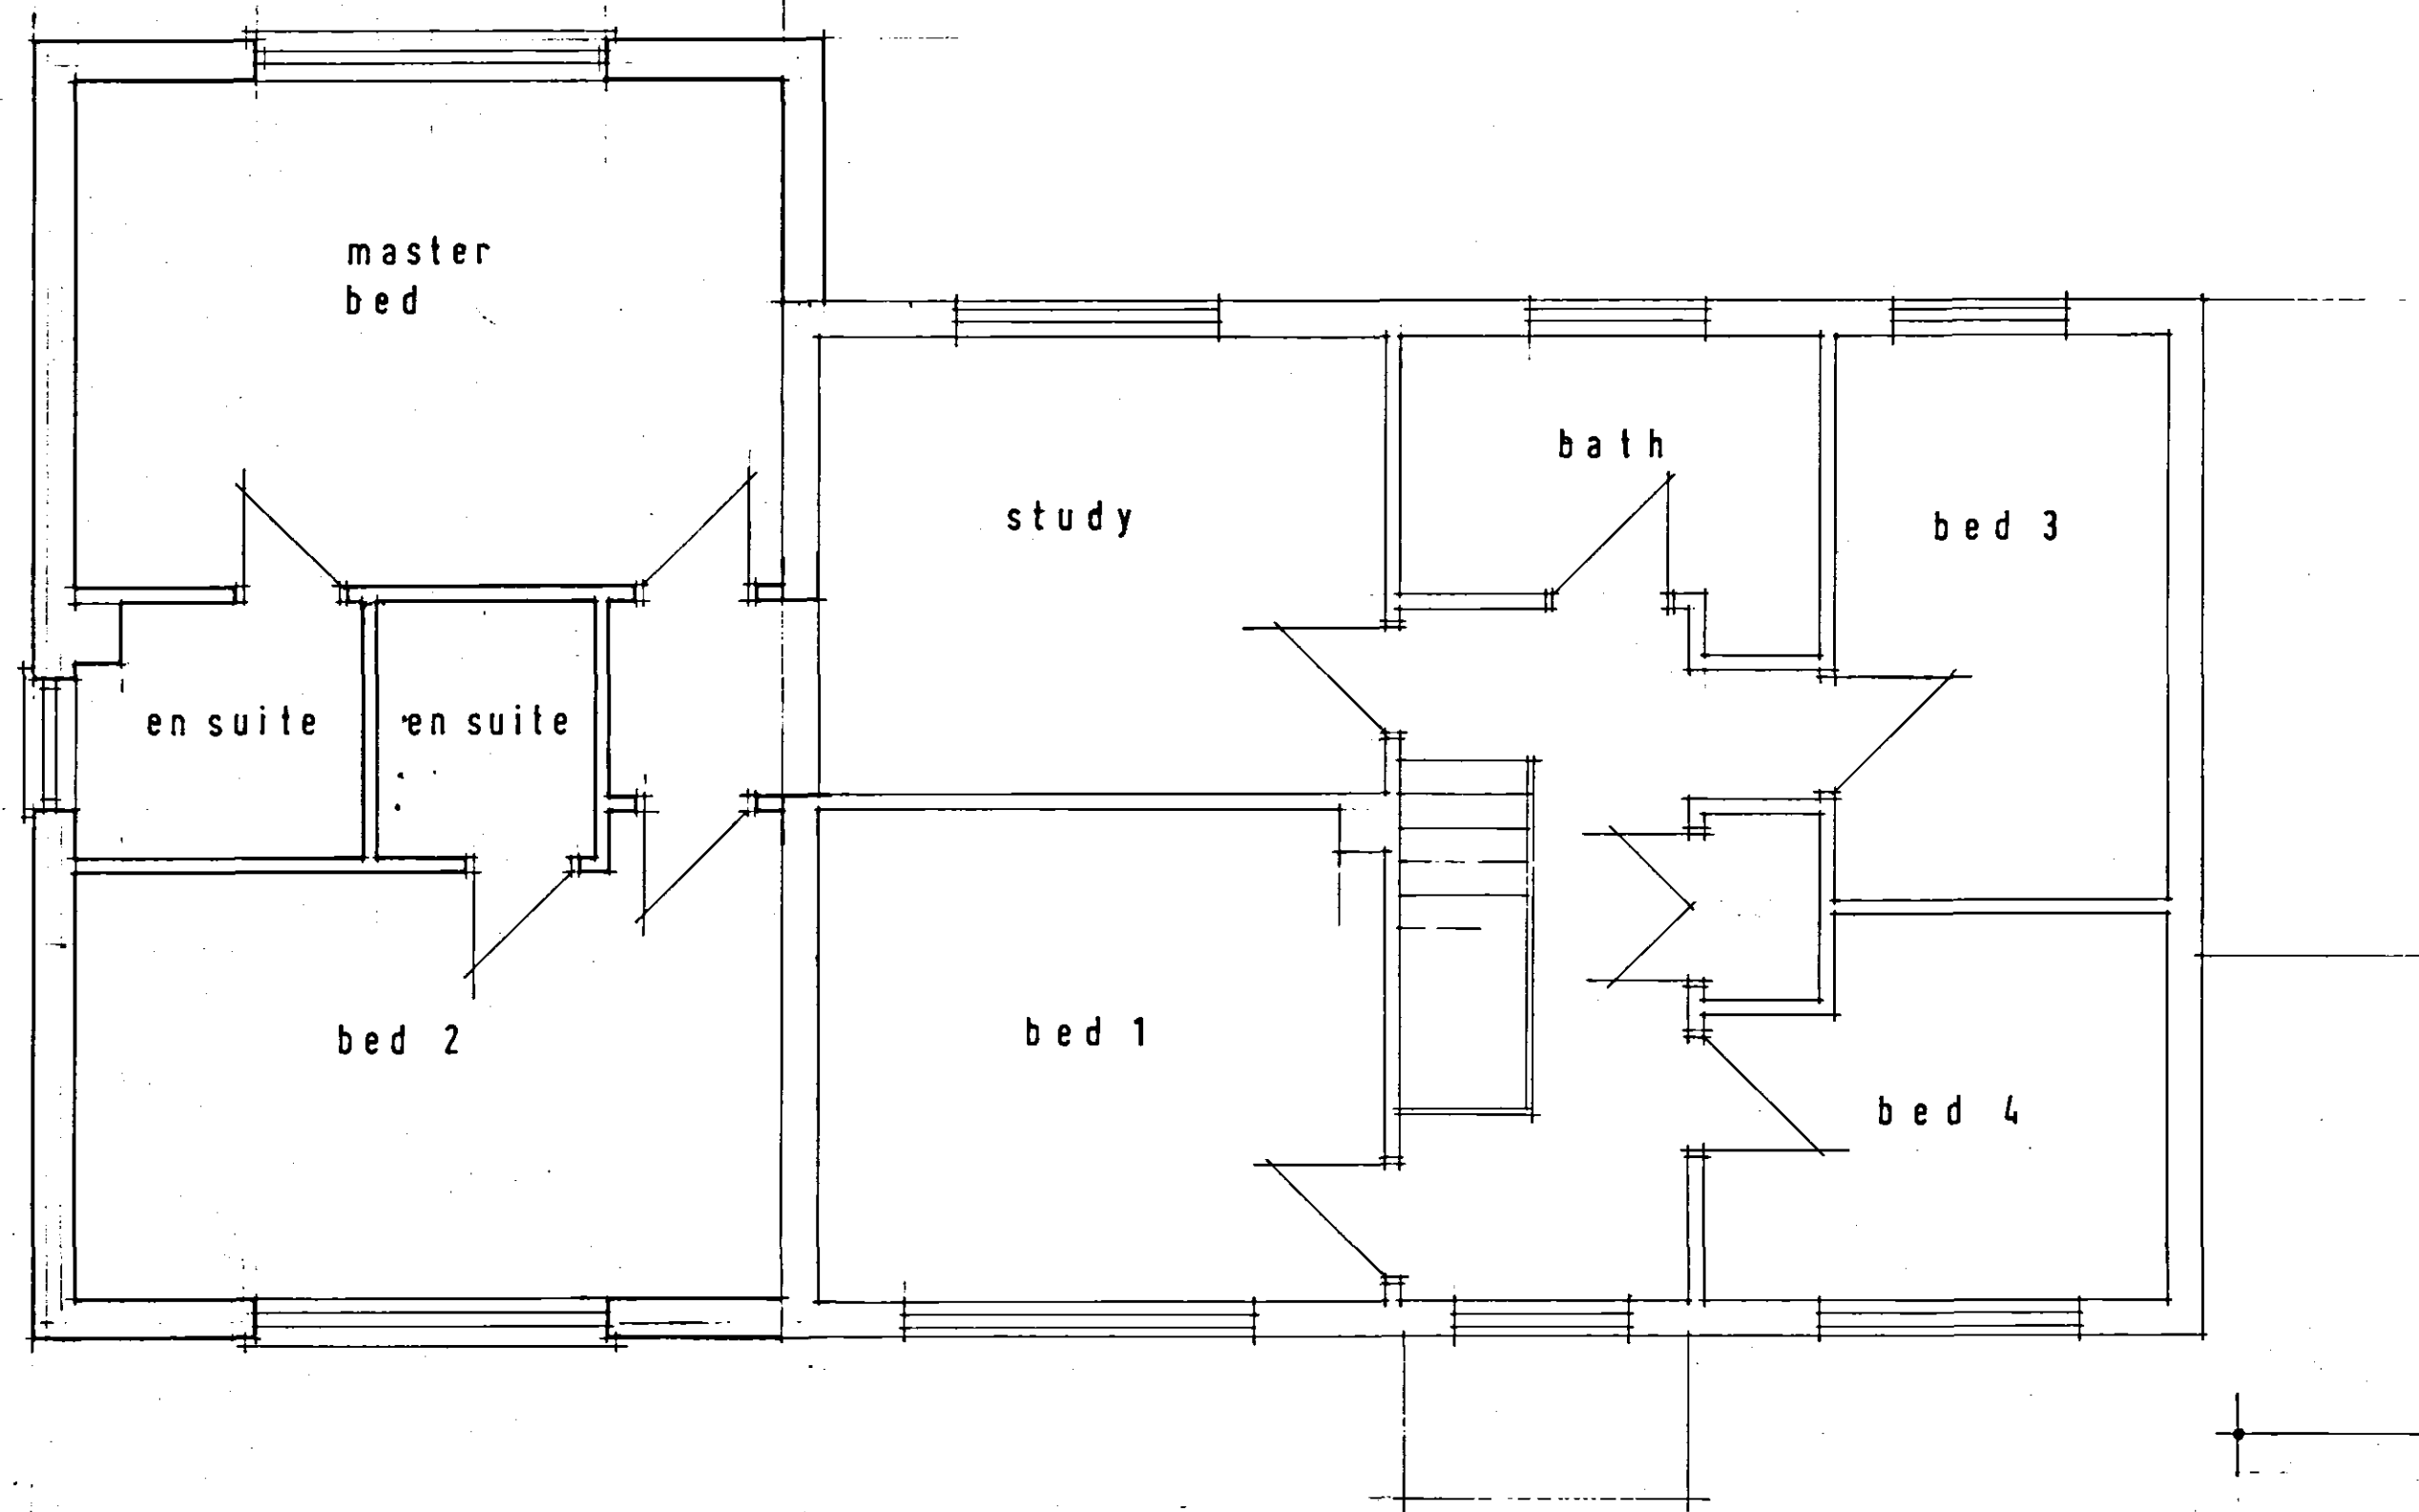

FIRST FLOOR LAYOUT

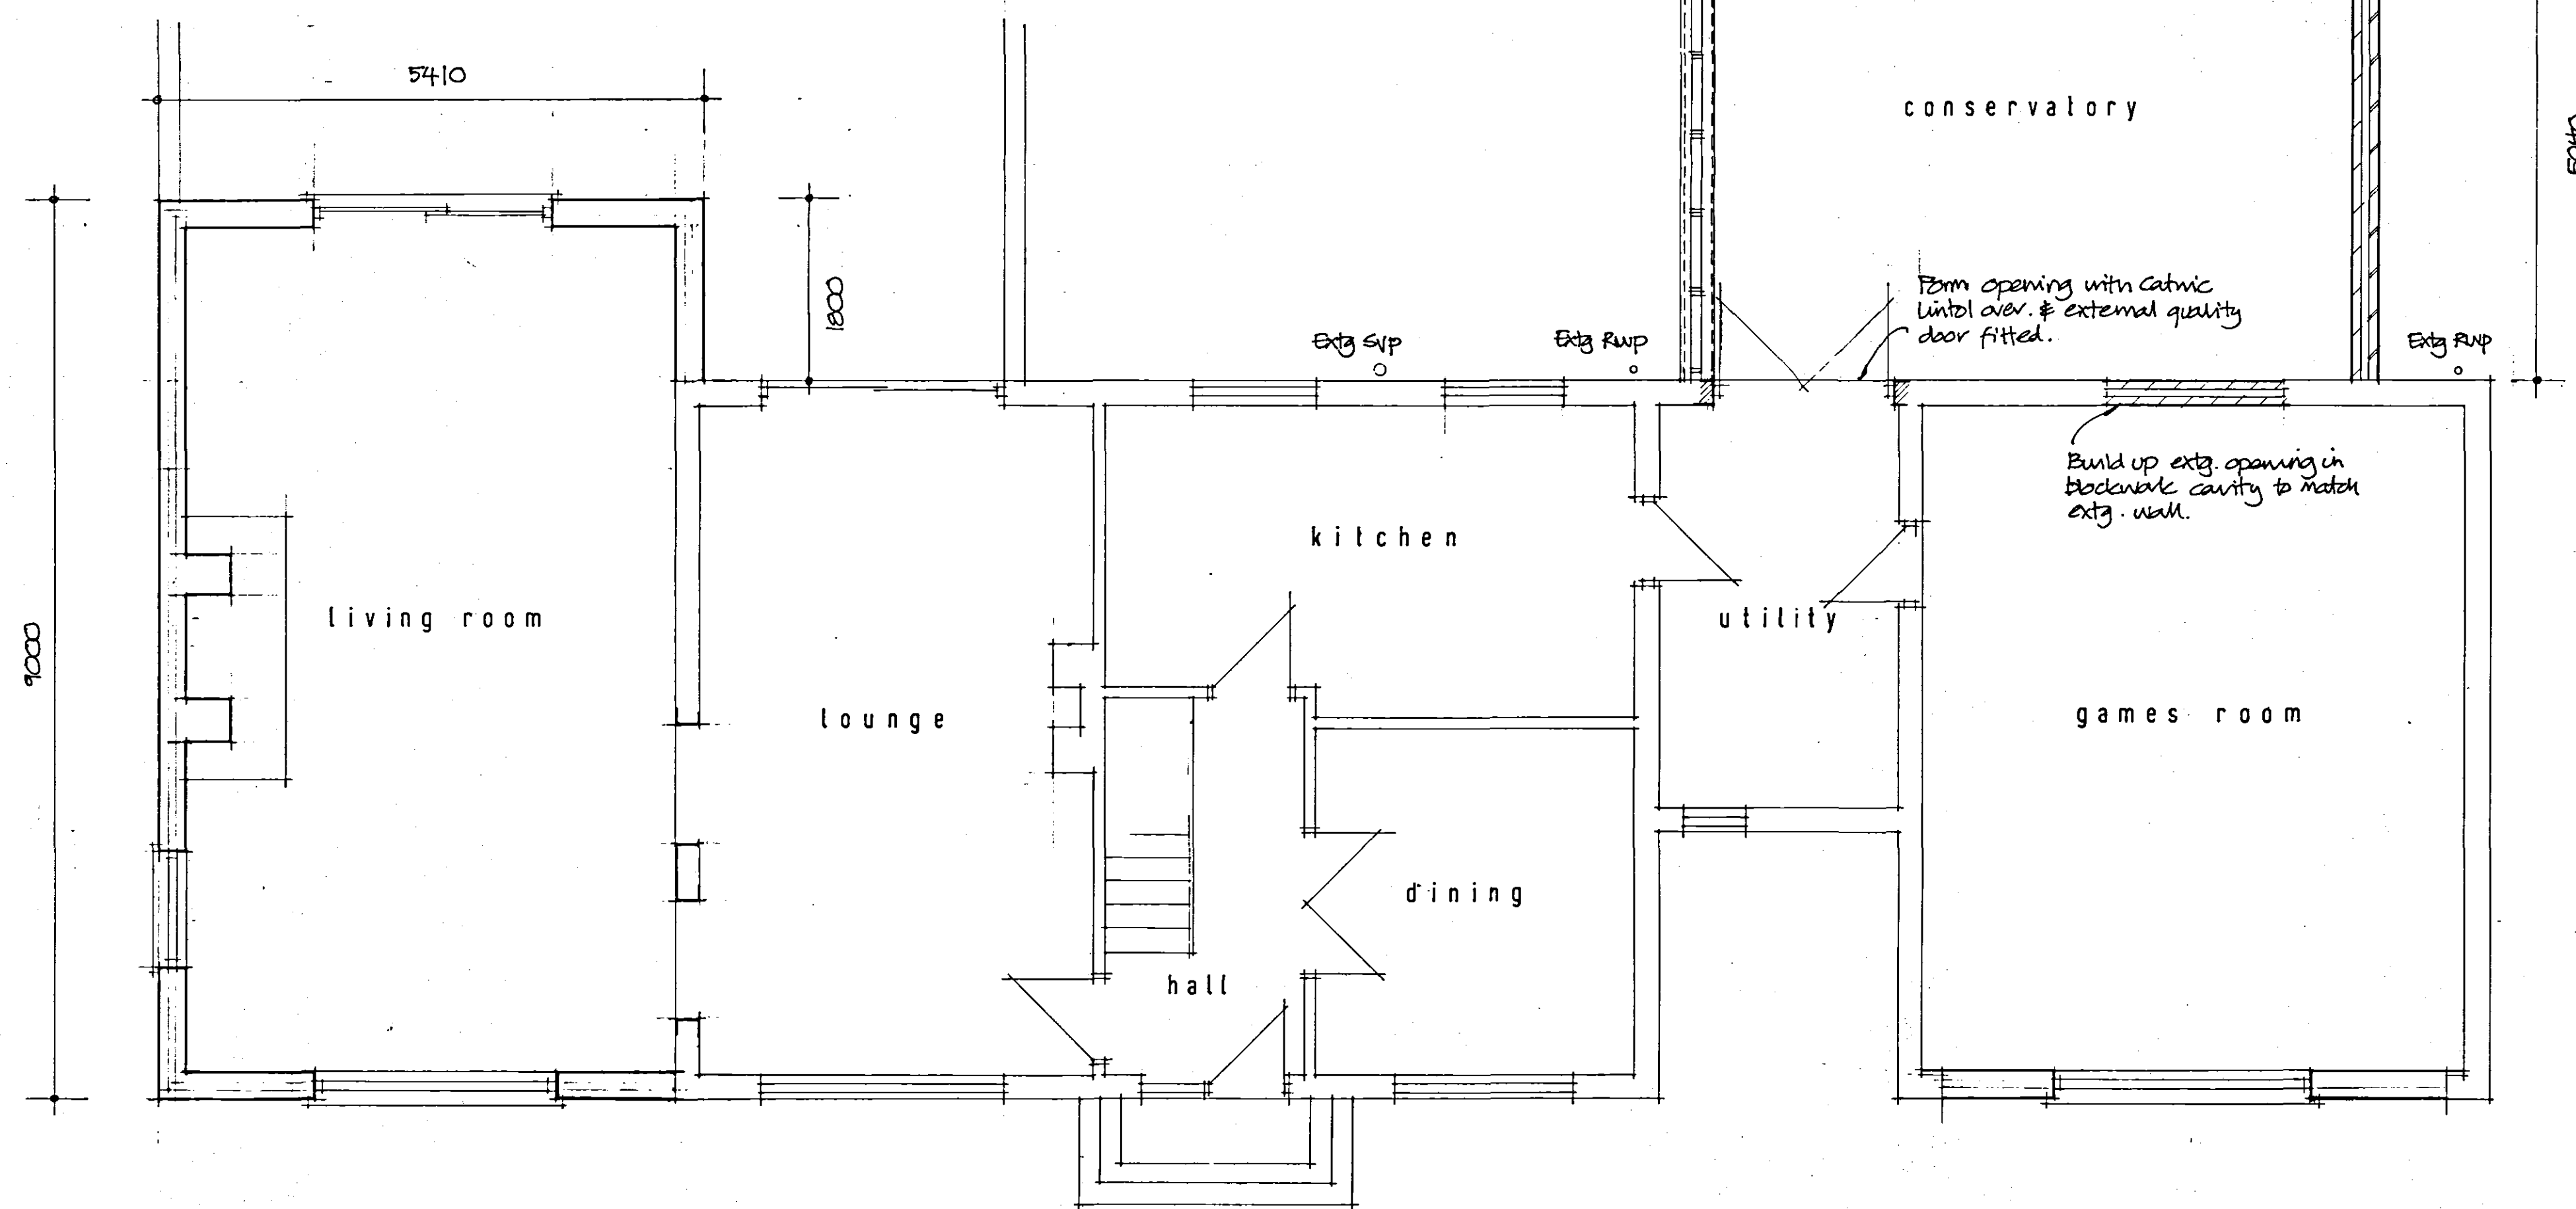

GROUND FLOOR LAYOUT

AMENDED PLAN
Ref. A1

DETERMINED
PLAN

Planning & Development
24 MAR 2003
Ref: 0196/06

A. DAYS REMOVED		63/22	
ISSUE	DESCRIPTION	APPR'D	DATE
PODDINGTONS Architectural Design Consultants Est. 1969 Unit 7, The Flaxmill, Flaxmill Lane, Pinchbeck, Spalding, Lincs. PE11 3XQ Tel. (01775) 720868 Fax. (01775) 720877			
Client: Mr. M. D. Mountain			
Project: proposed conservatory extension			
Location: Silver hill, Roman bank, Lutton, Gwent			
Drawing: plans as proposed			
Drawn: R.M.	Scale: 1:50	Date: May 2005	Checked: Approved
DWG. No. 3229-002			ISSUE: A