


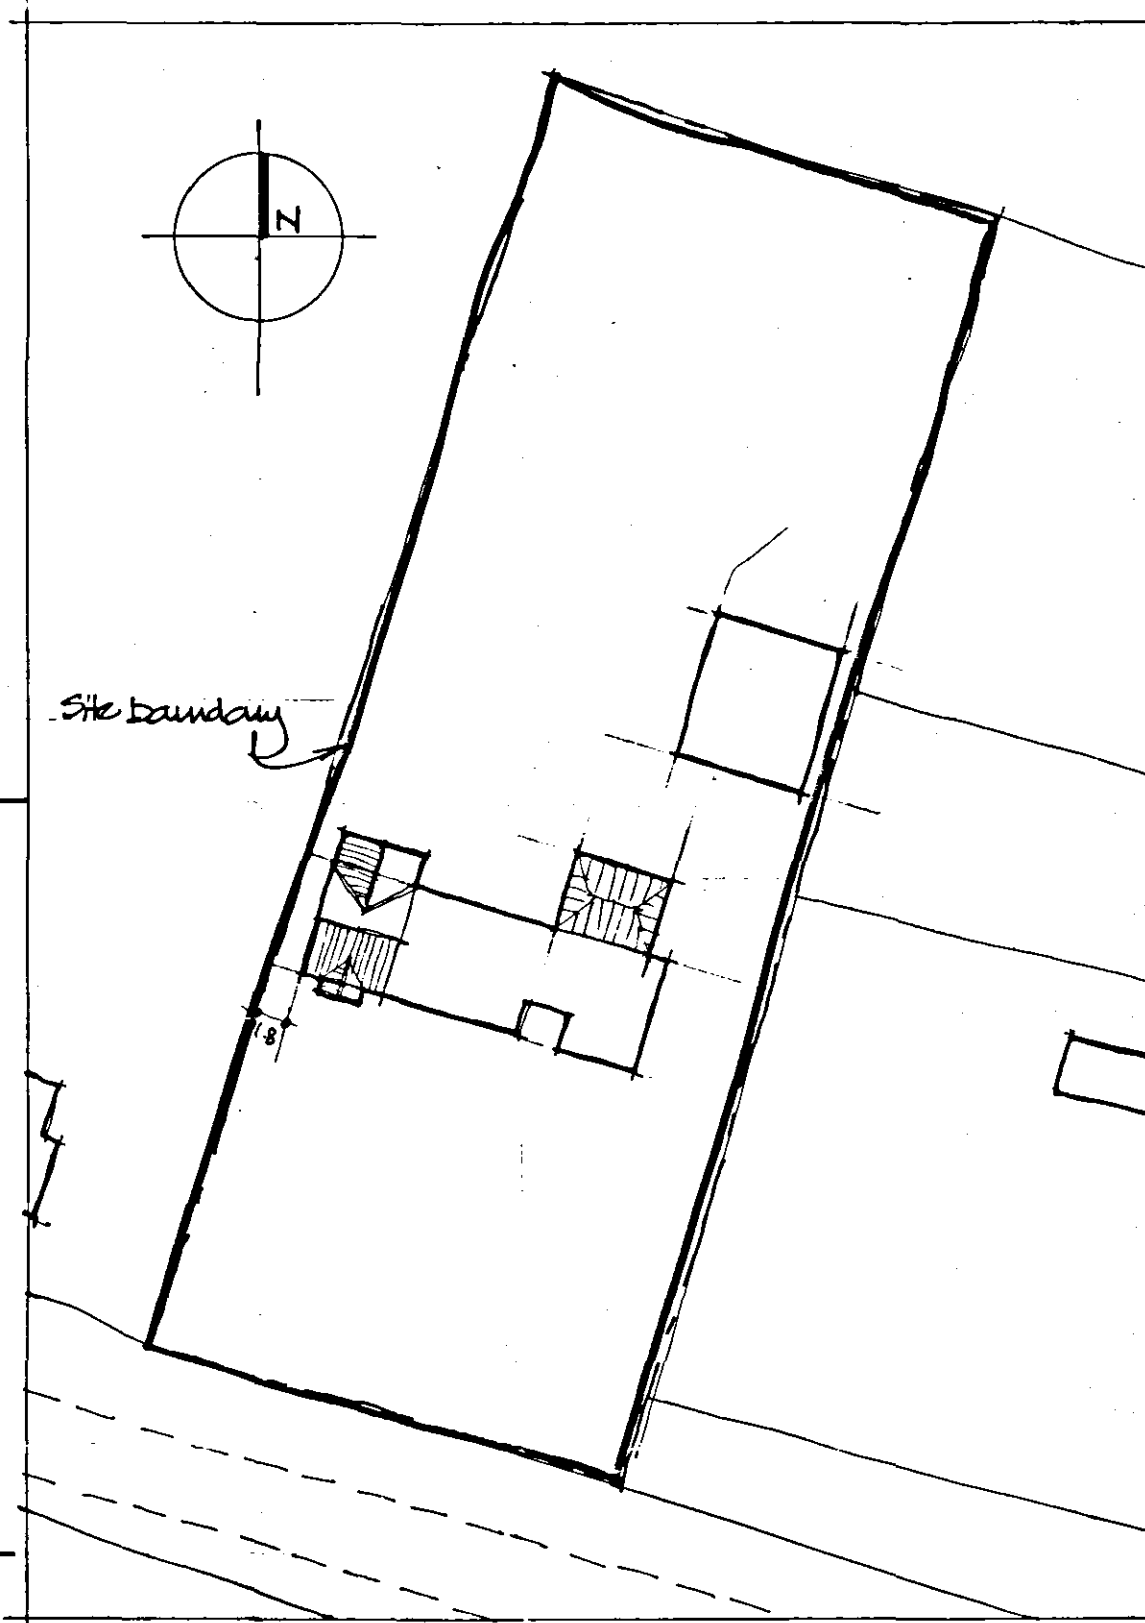


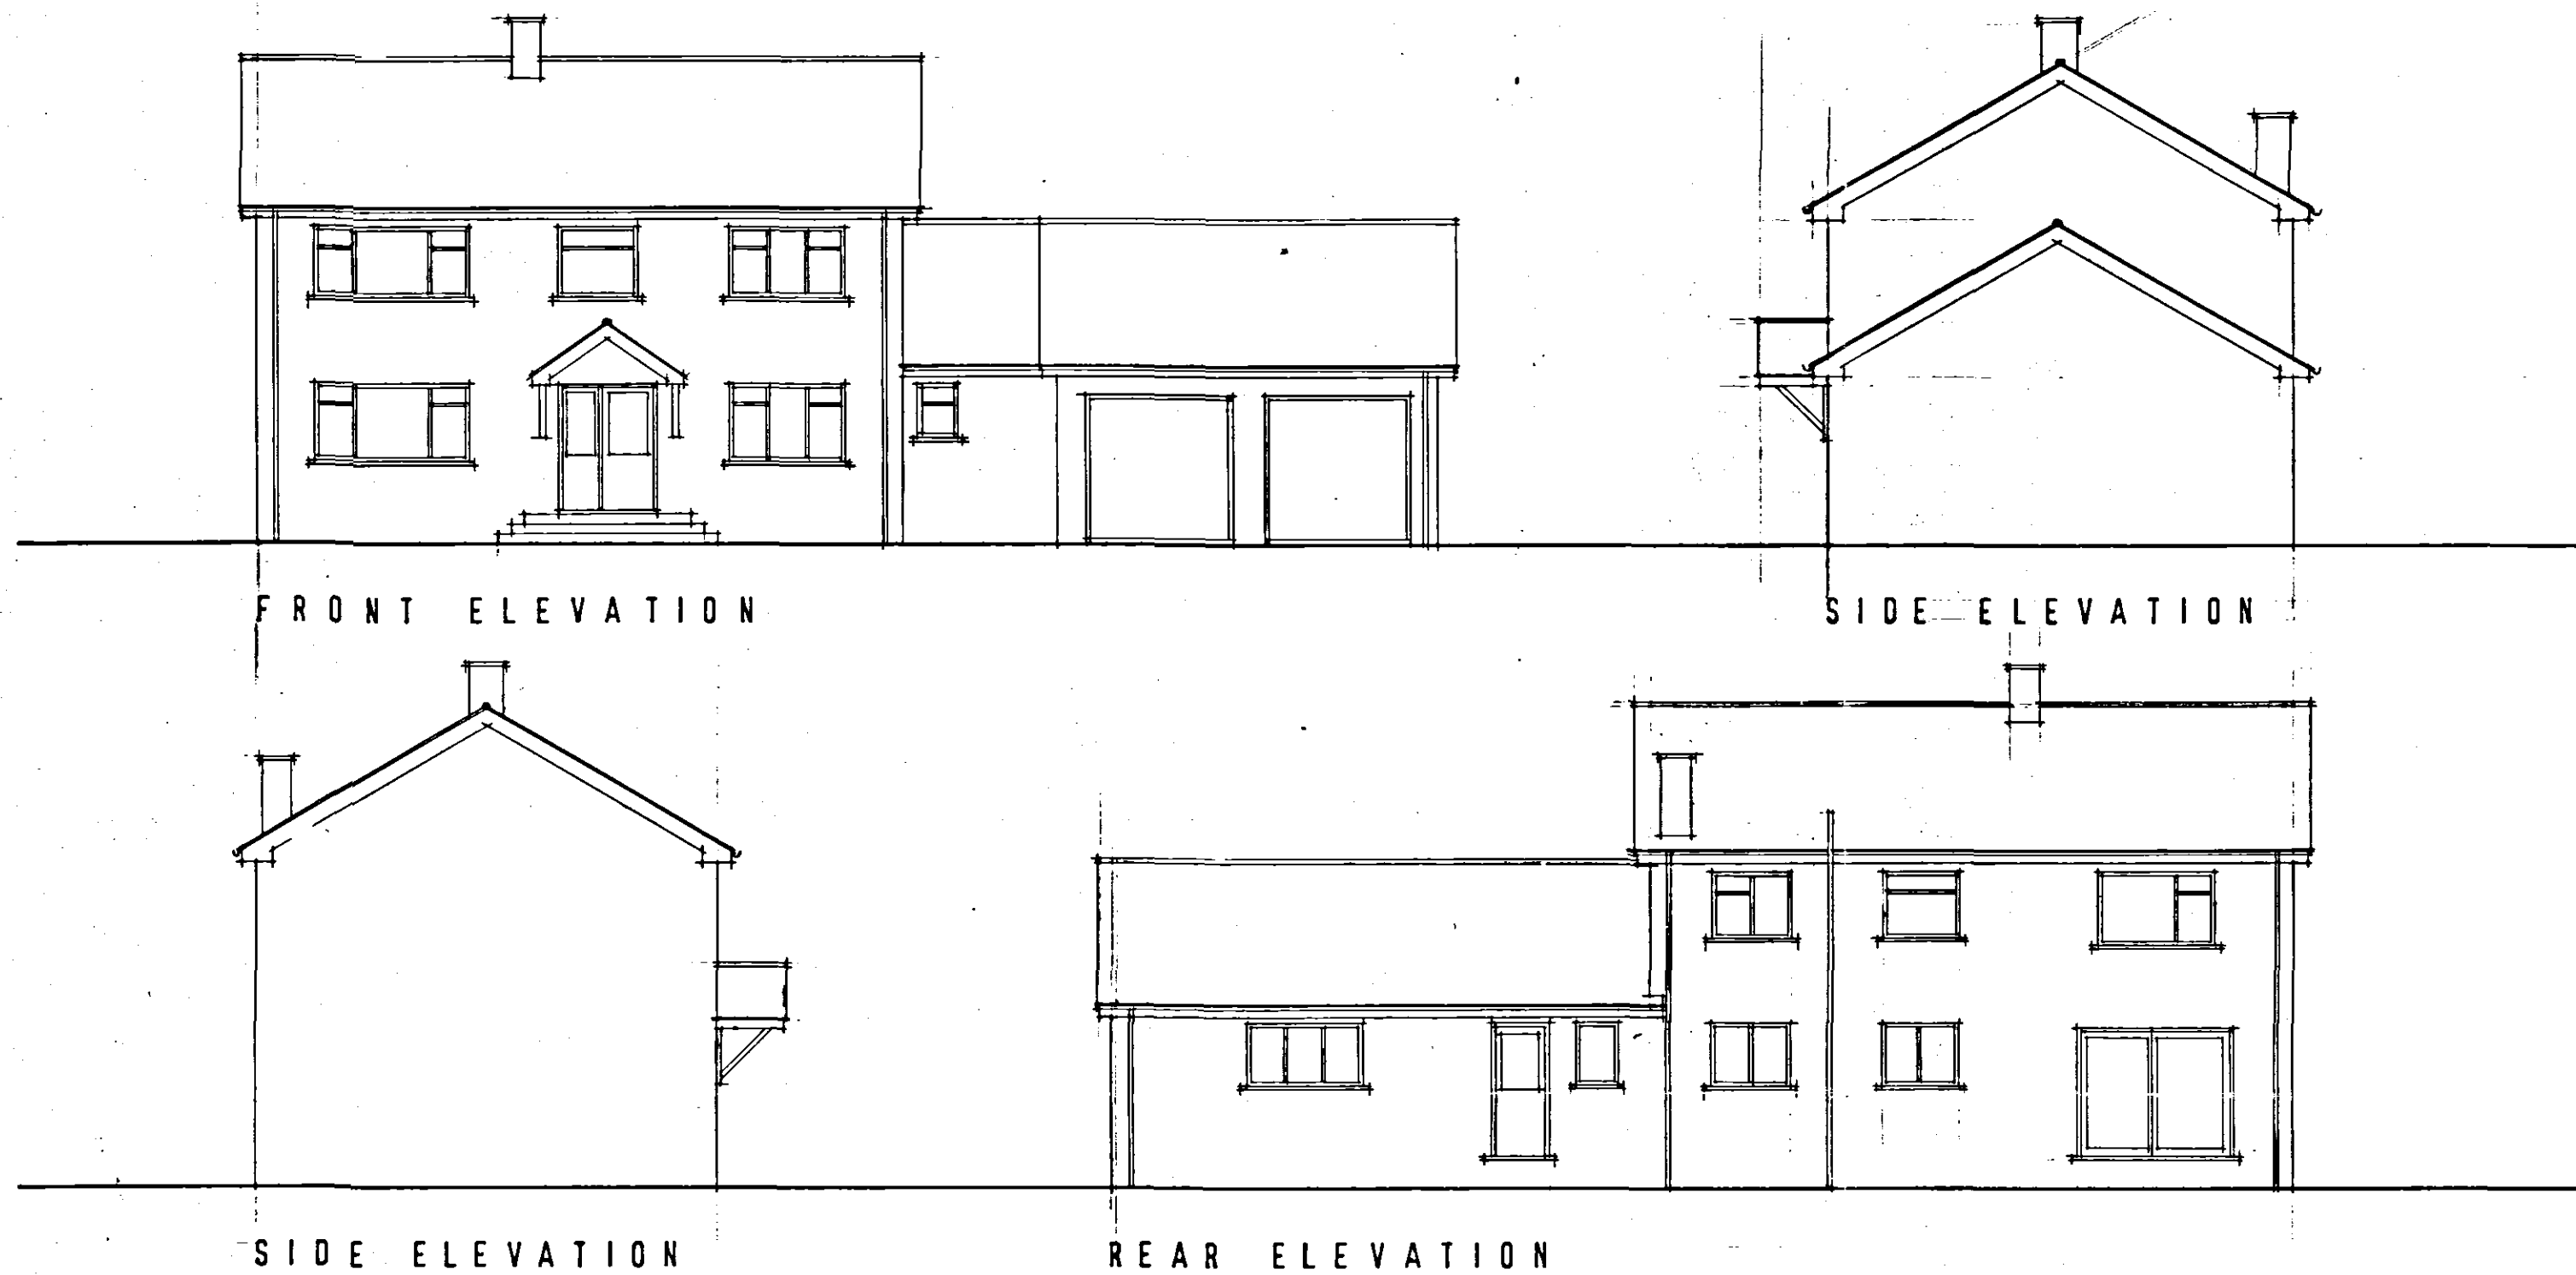

BLOCK PLAN 1:500

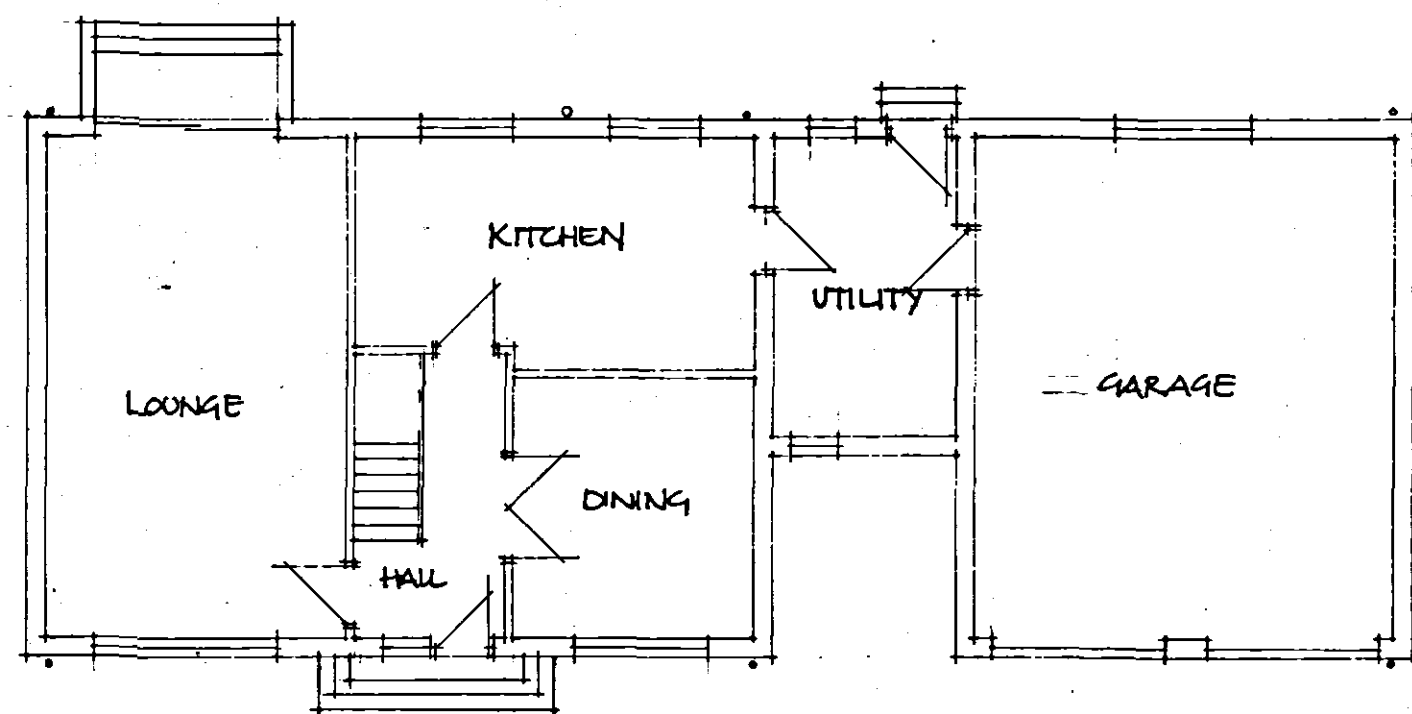

GROUND FLOOR LAYOUT

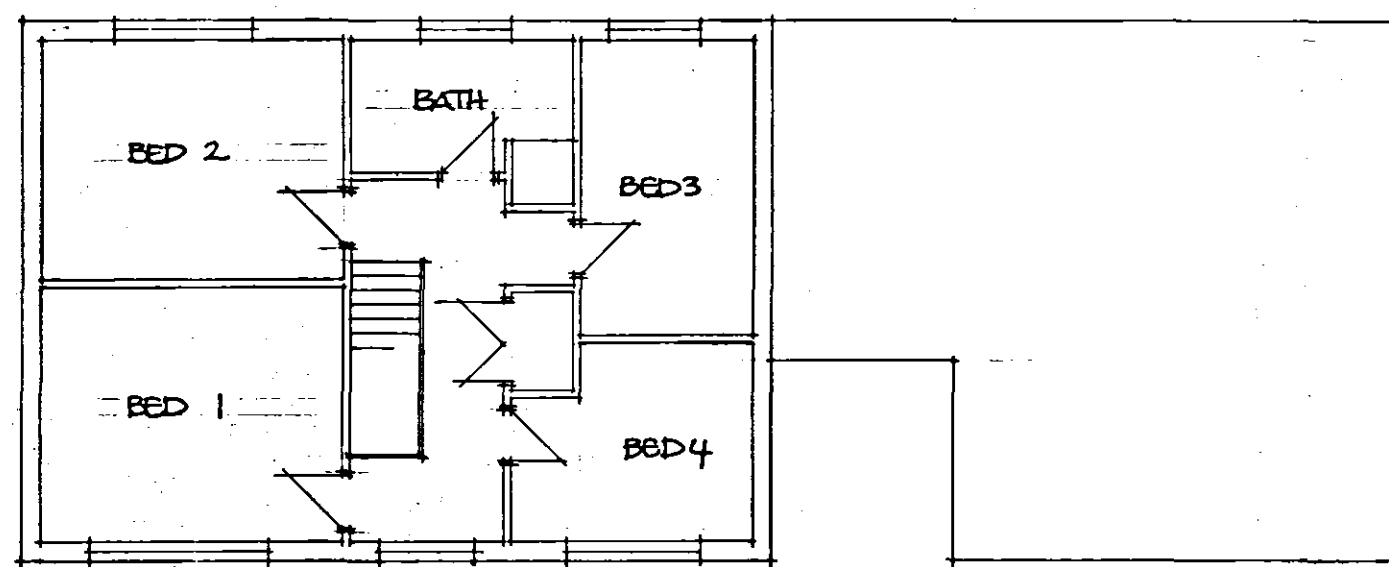

FIRST FLOOR LAYOUT

SHDC
PLANNING & DEVELOPMENT
10 FEB 2006
Ref. 0196106

**DETERMINED
PLAN**

ISSUE	DESCRIPTION	APPR'd	DATE
PODDINGTONS Architectural Design Consultants Est. 1969 Unit 7, The Flaxmill, Flaxmill Lane, Pinchbeck, Spalding, Lincs. PE11 3XQ Tel. (01775) 720666 Fax. (01775) 720677			
Client: Mr. M. D. Mountain			
Project: proposed extension to dwelling			
Drawing: Silver hill, Roman bank, Lutton, Gowt			
plans and elevation as existing			
Drawn: R.M.	Scale: 1:100	Date: May 2005	Checked: Approved:
DWG. No. 3229-001			ISSUE.