



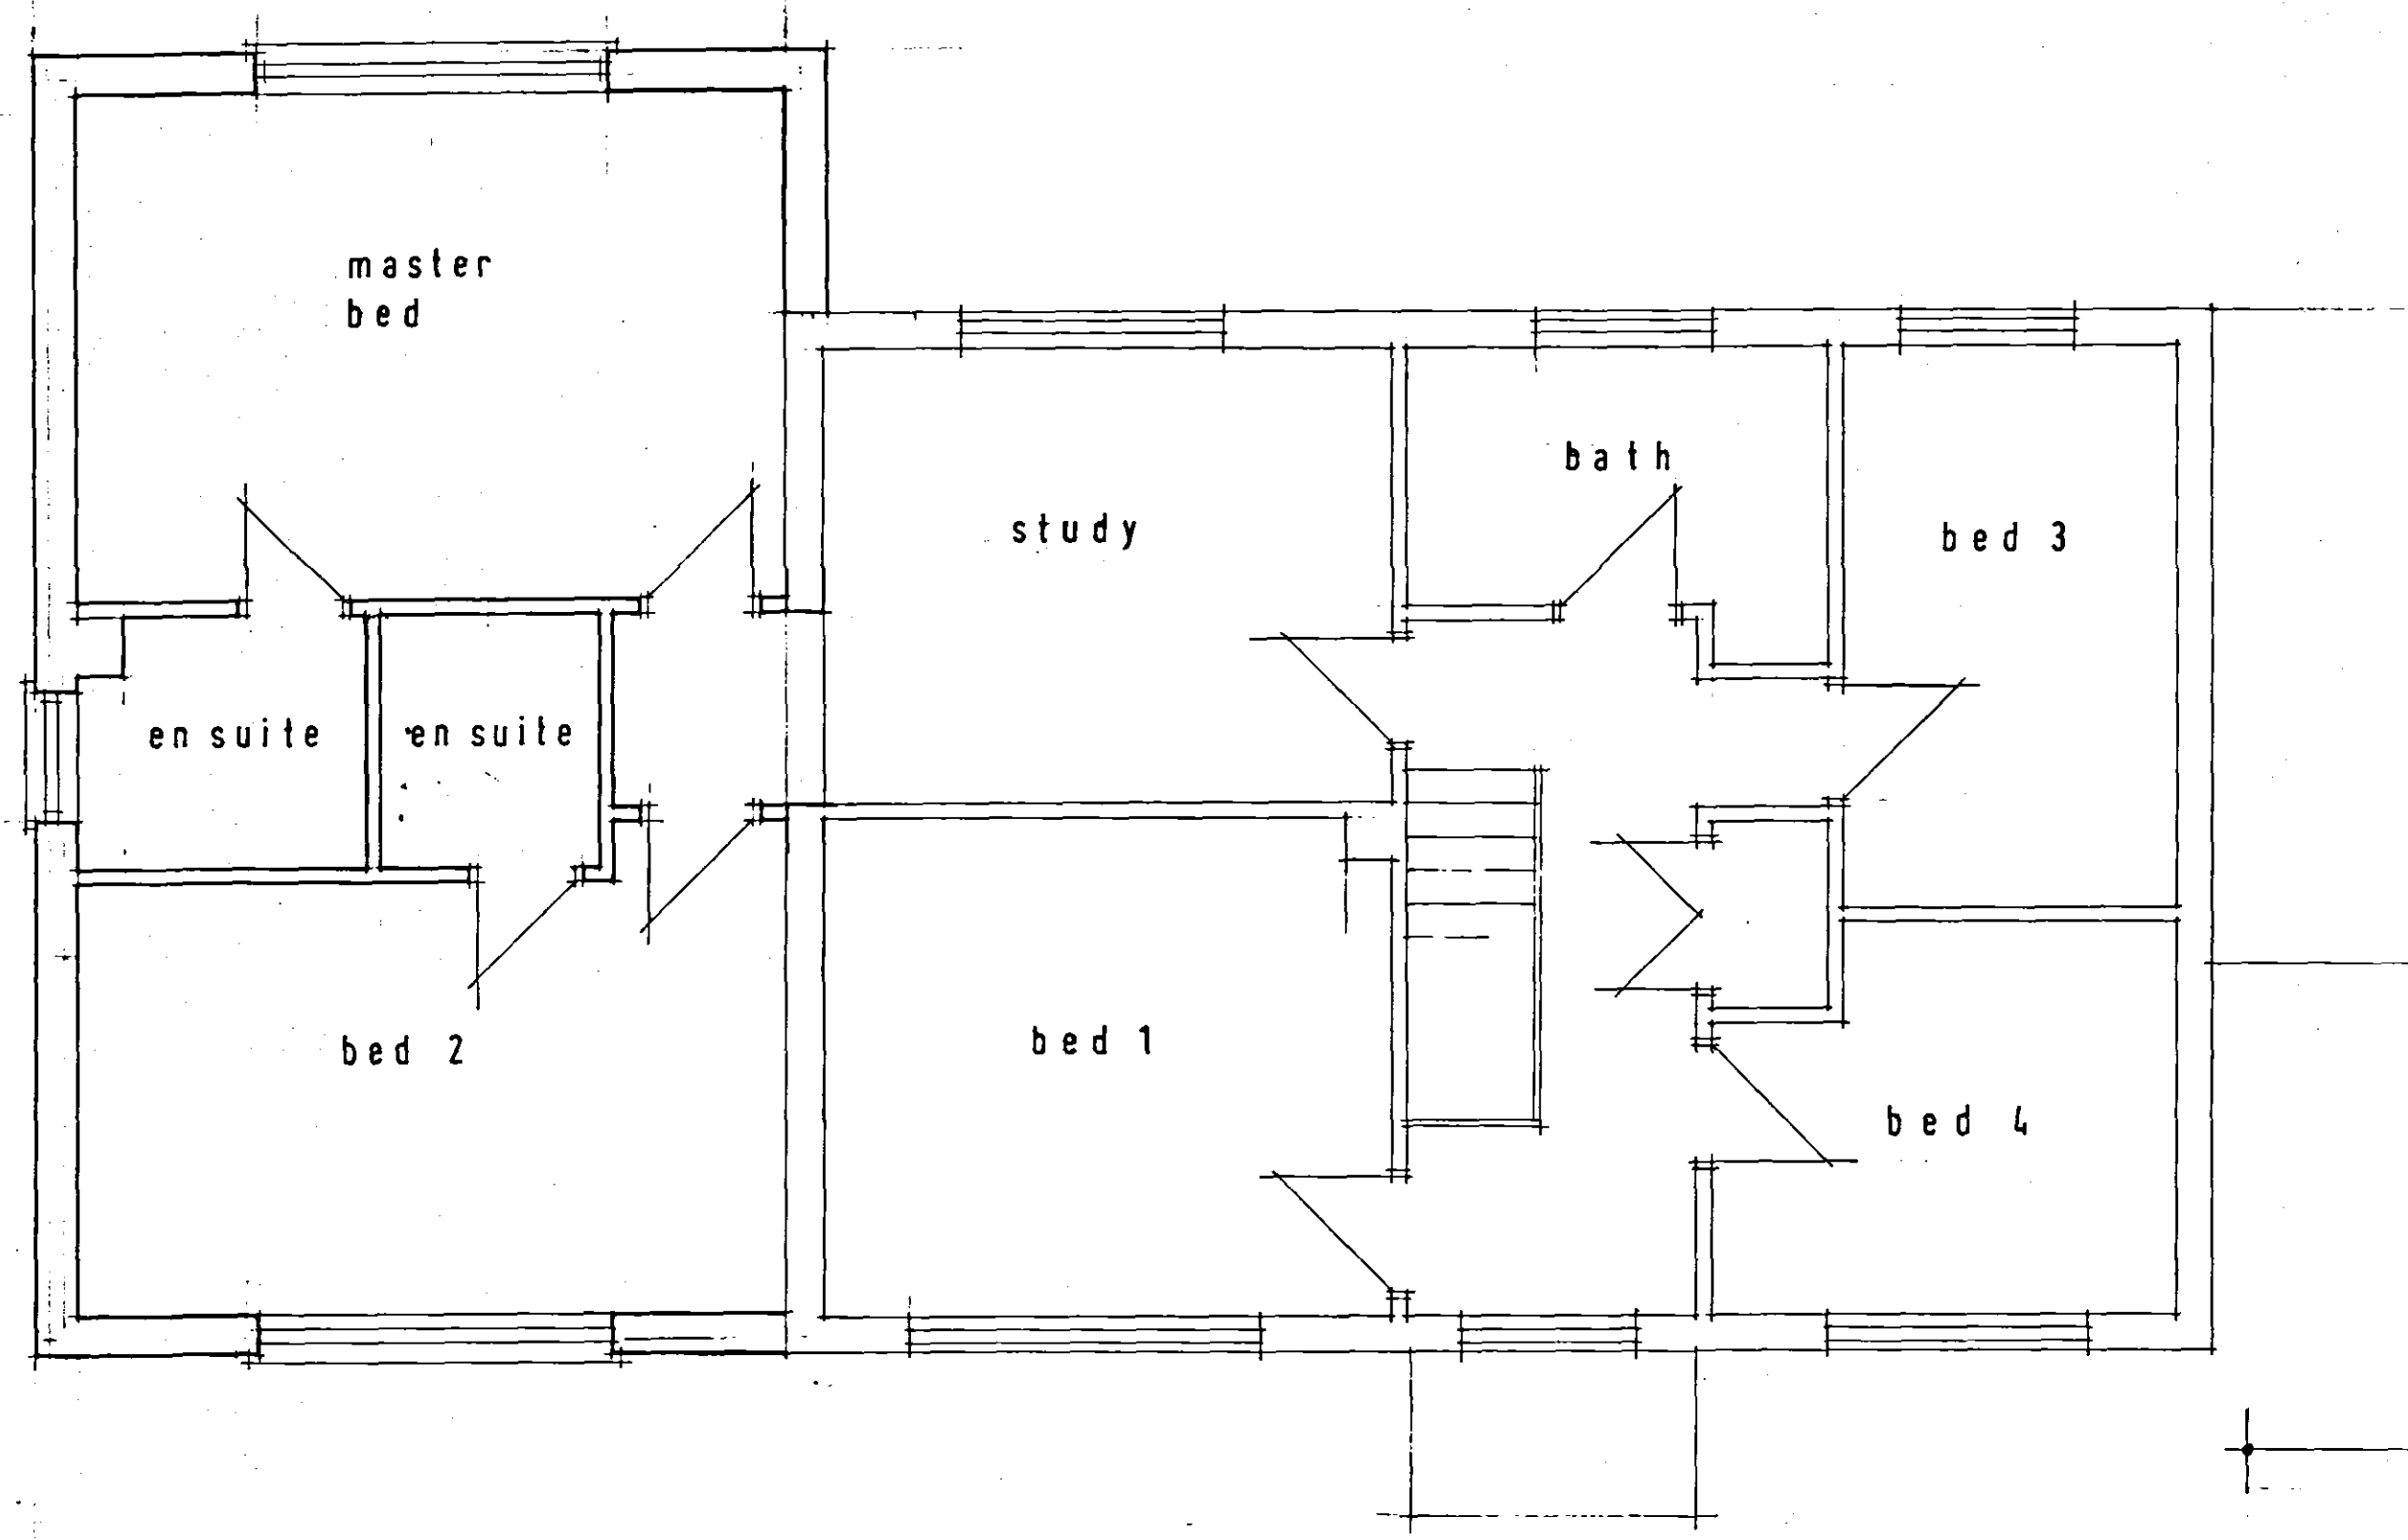

FIRST FLOOR LAYOUT

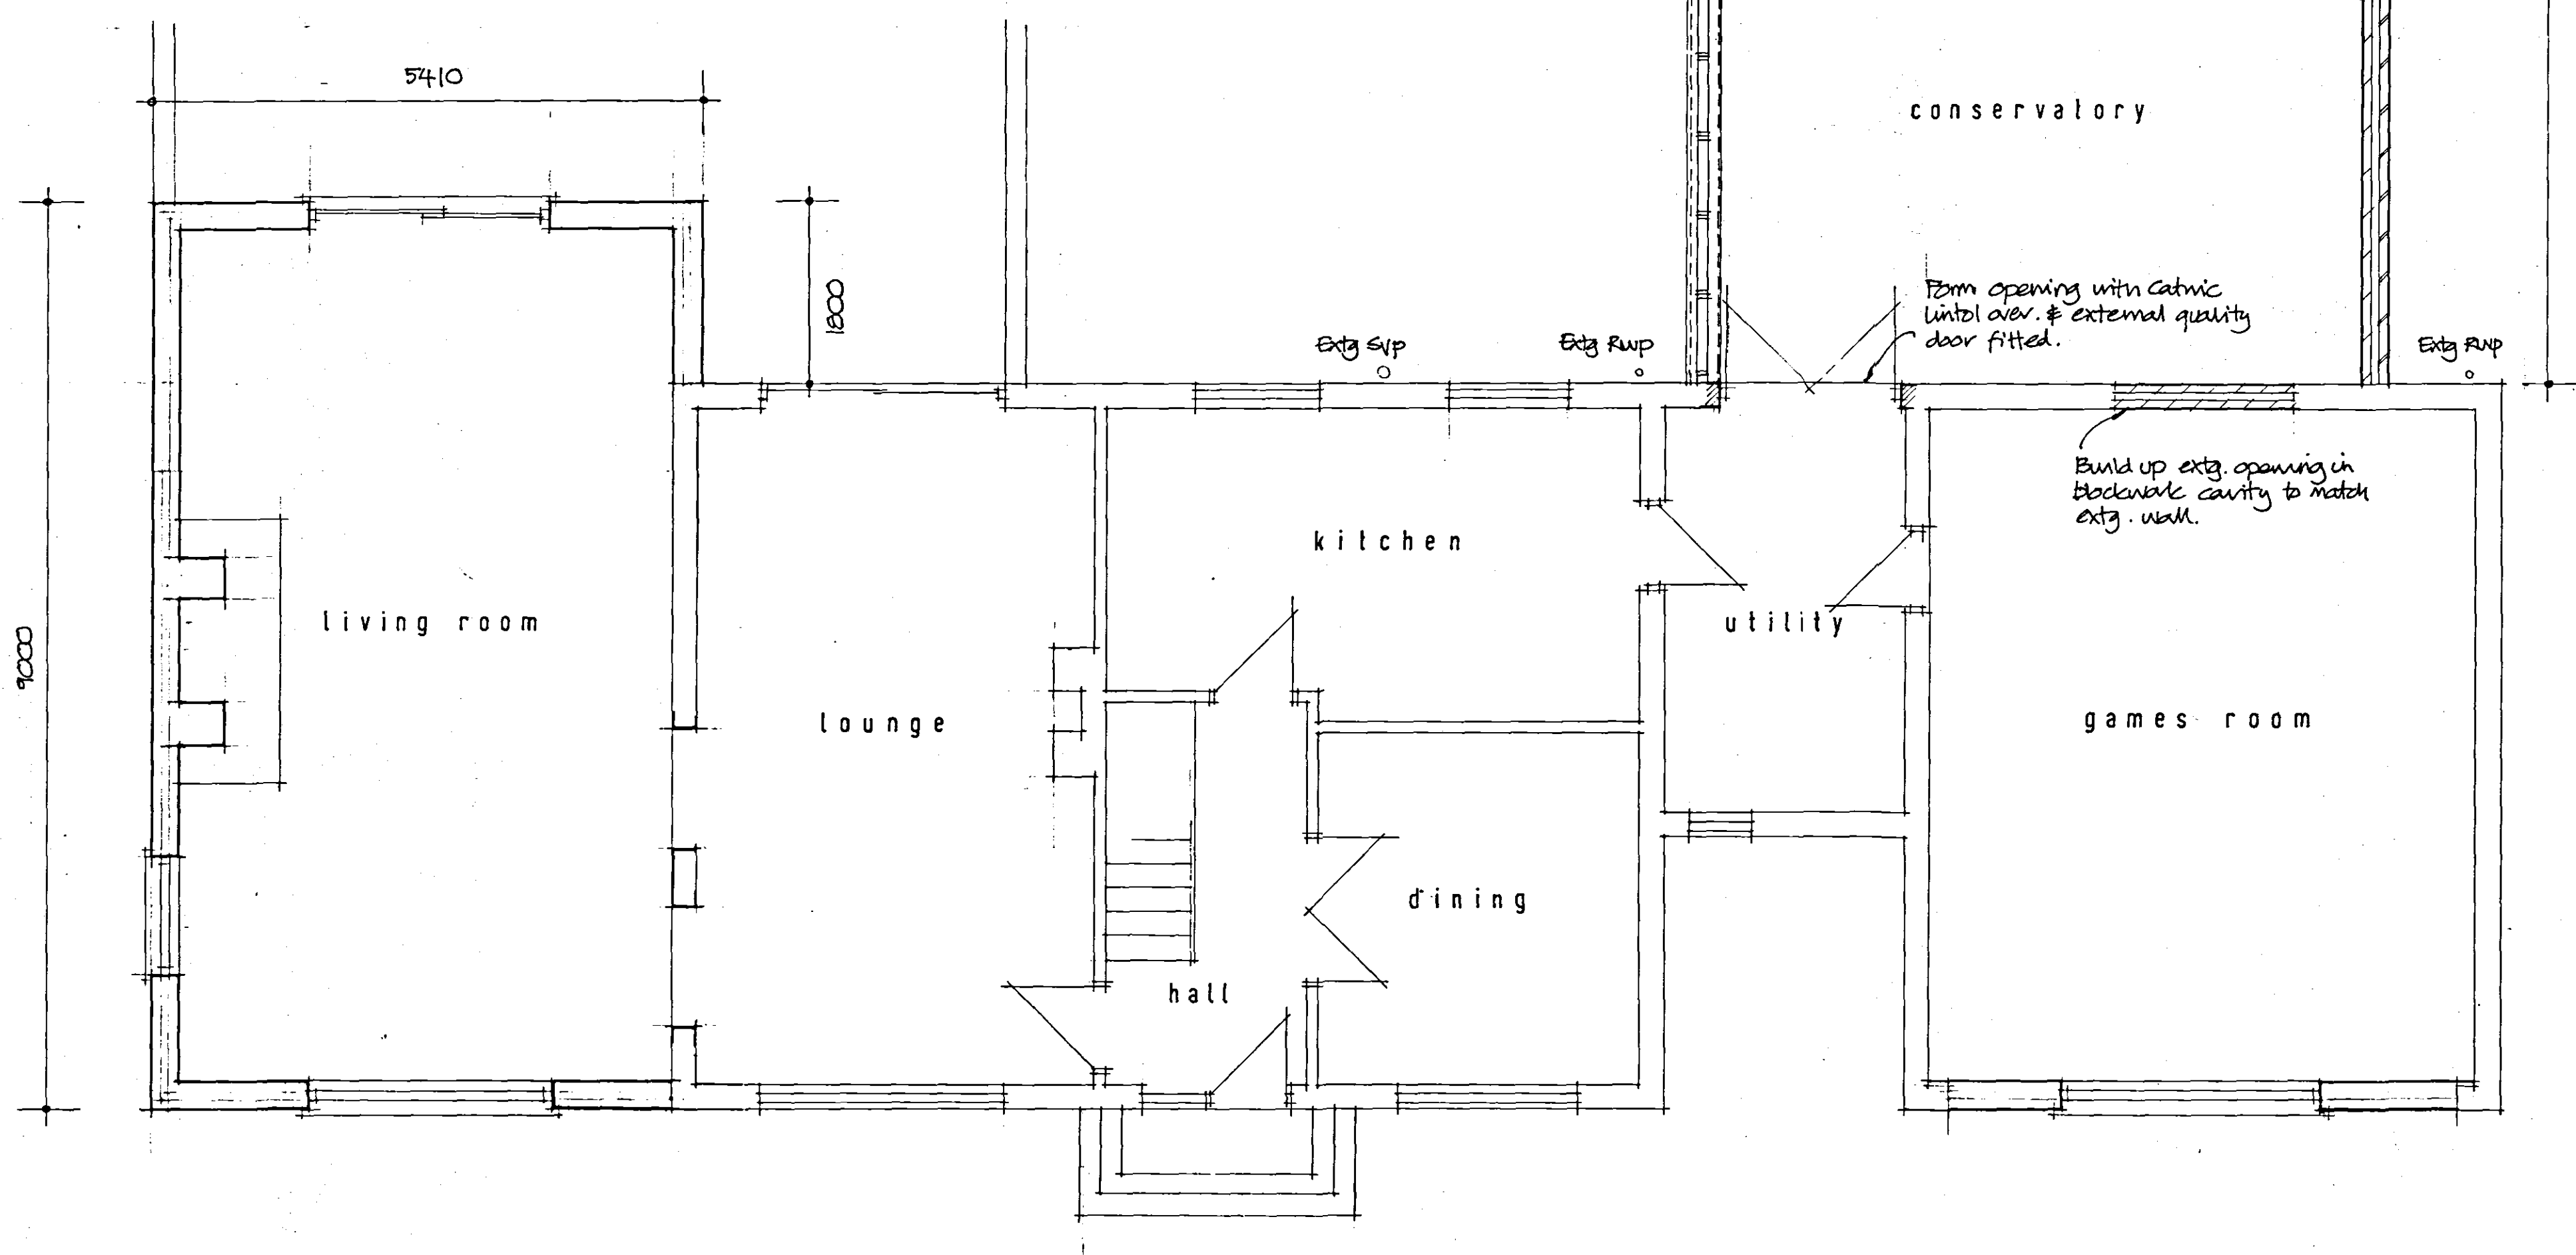

GROUND FLOOR LAYOUT

AMENDED PLAN
Ref: A1

DETERMINED
PLAN

Planning
24 MAR 2005
Ref: 0196106

A. DAYS REMOVED		03/06	
ISSUE	DESCRIPTION	APPR'D	DATE
PODDINGTONS Architectural Design Consultants Est. 1969 Unit 7, The Flaxmill, Flaxmill Lane, Pinchbeck, Spalding, Lincs. PE11 8XQ Tel: (01775) 720868 Fax: (01775) 720877			
Client: Mr. M. D. Mountain			
Project: proposed conservatory extension			
Silver hill, Roman bank, Lutton, Gowt			
Drawing: plans as proposed			
Drawn: R.M.	Scale: 1:50	Date: May 2005	Checked/Approved:
DWG. No. 3229-002			ISSUE: A