



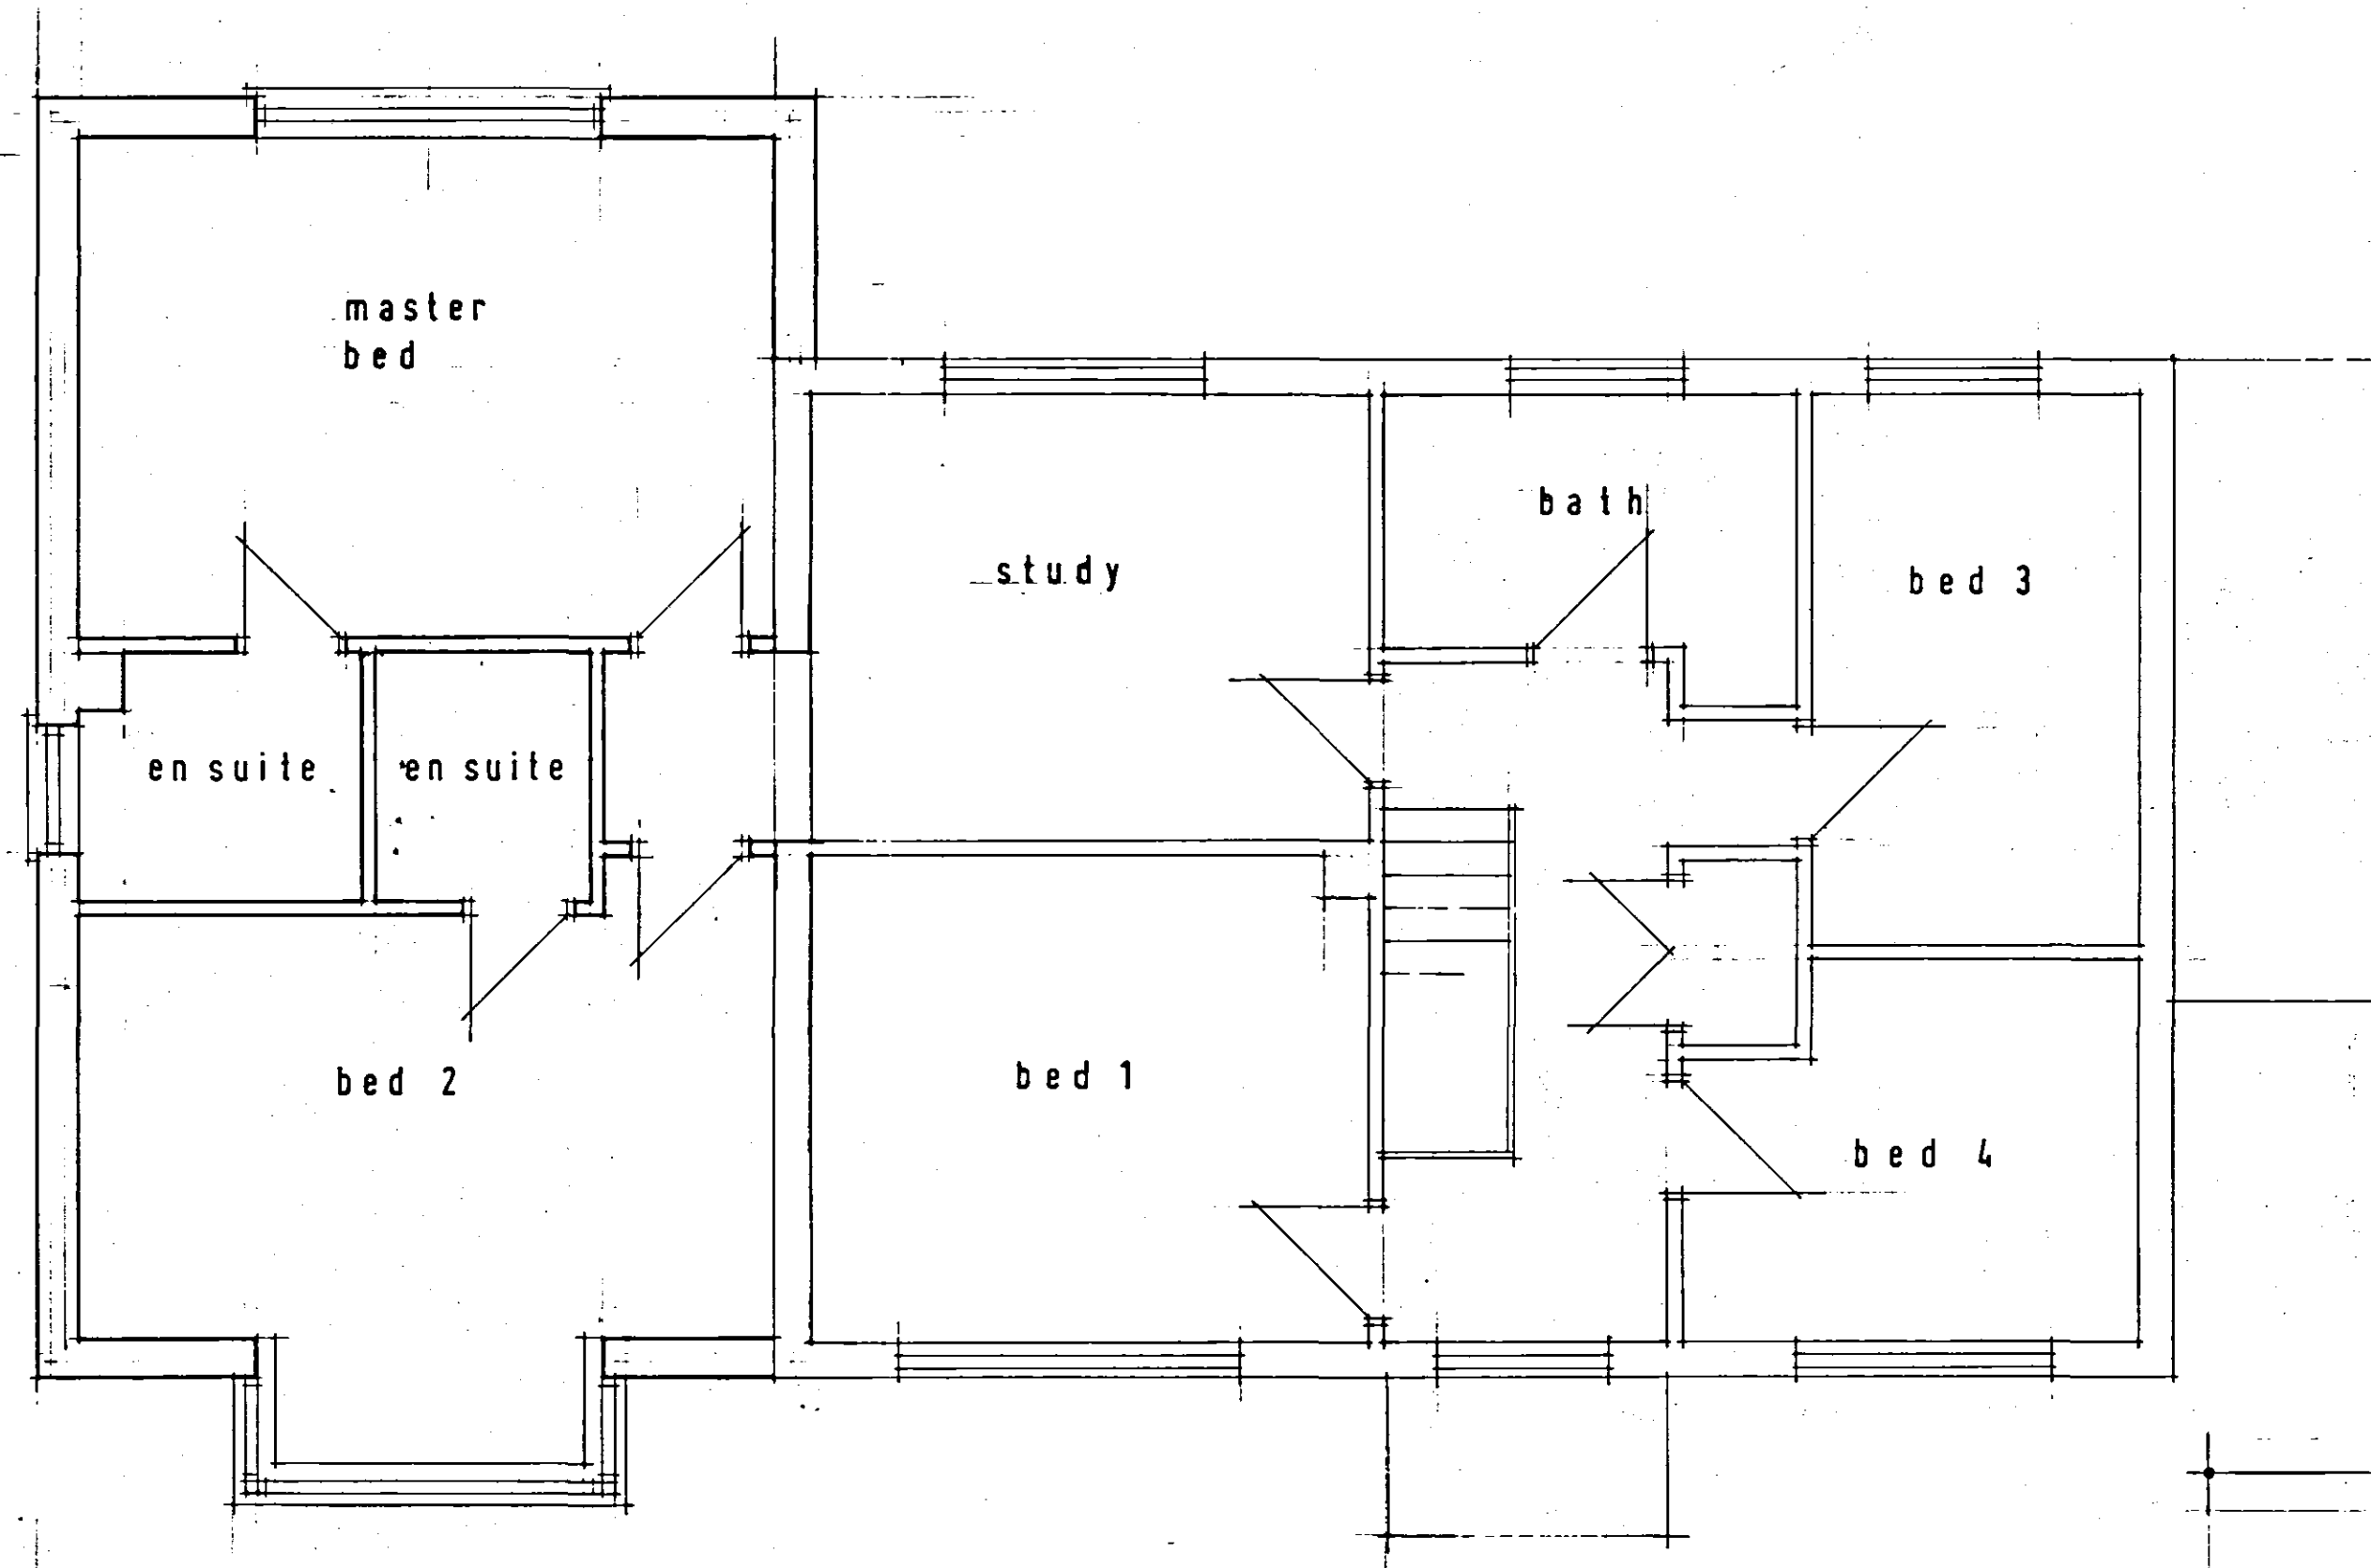

FIRST FLOOR LAYOUT

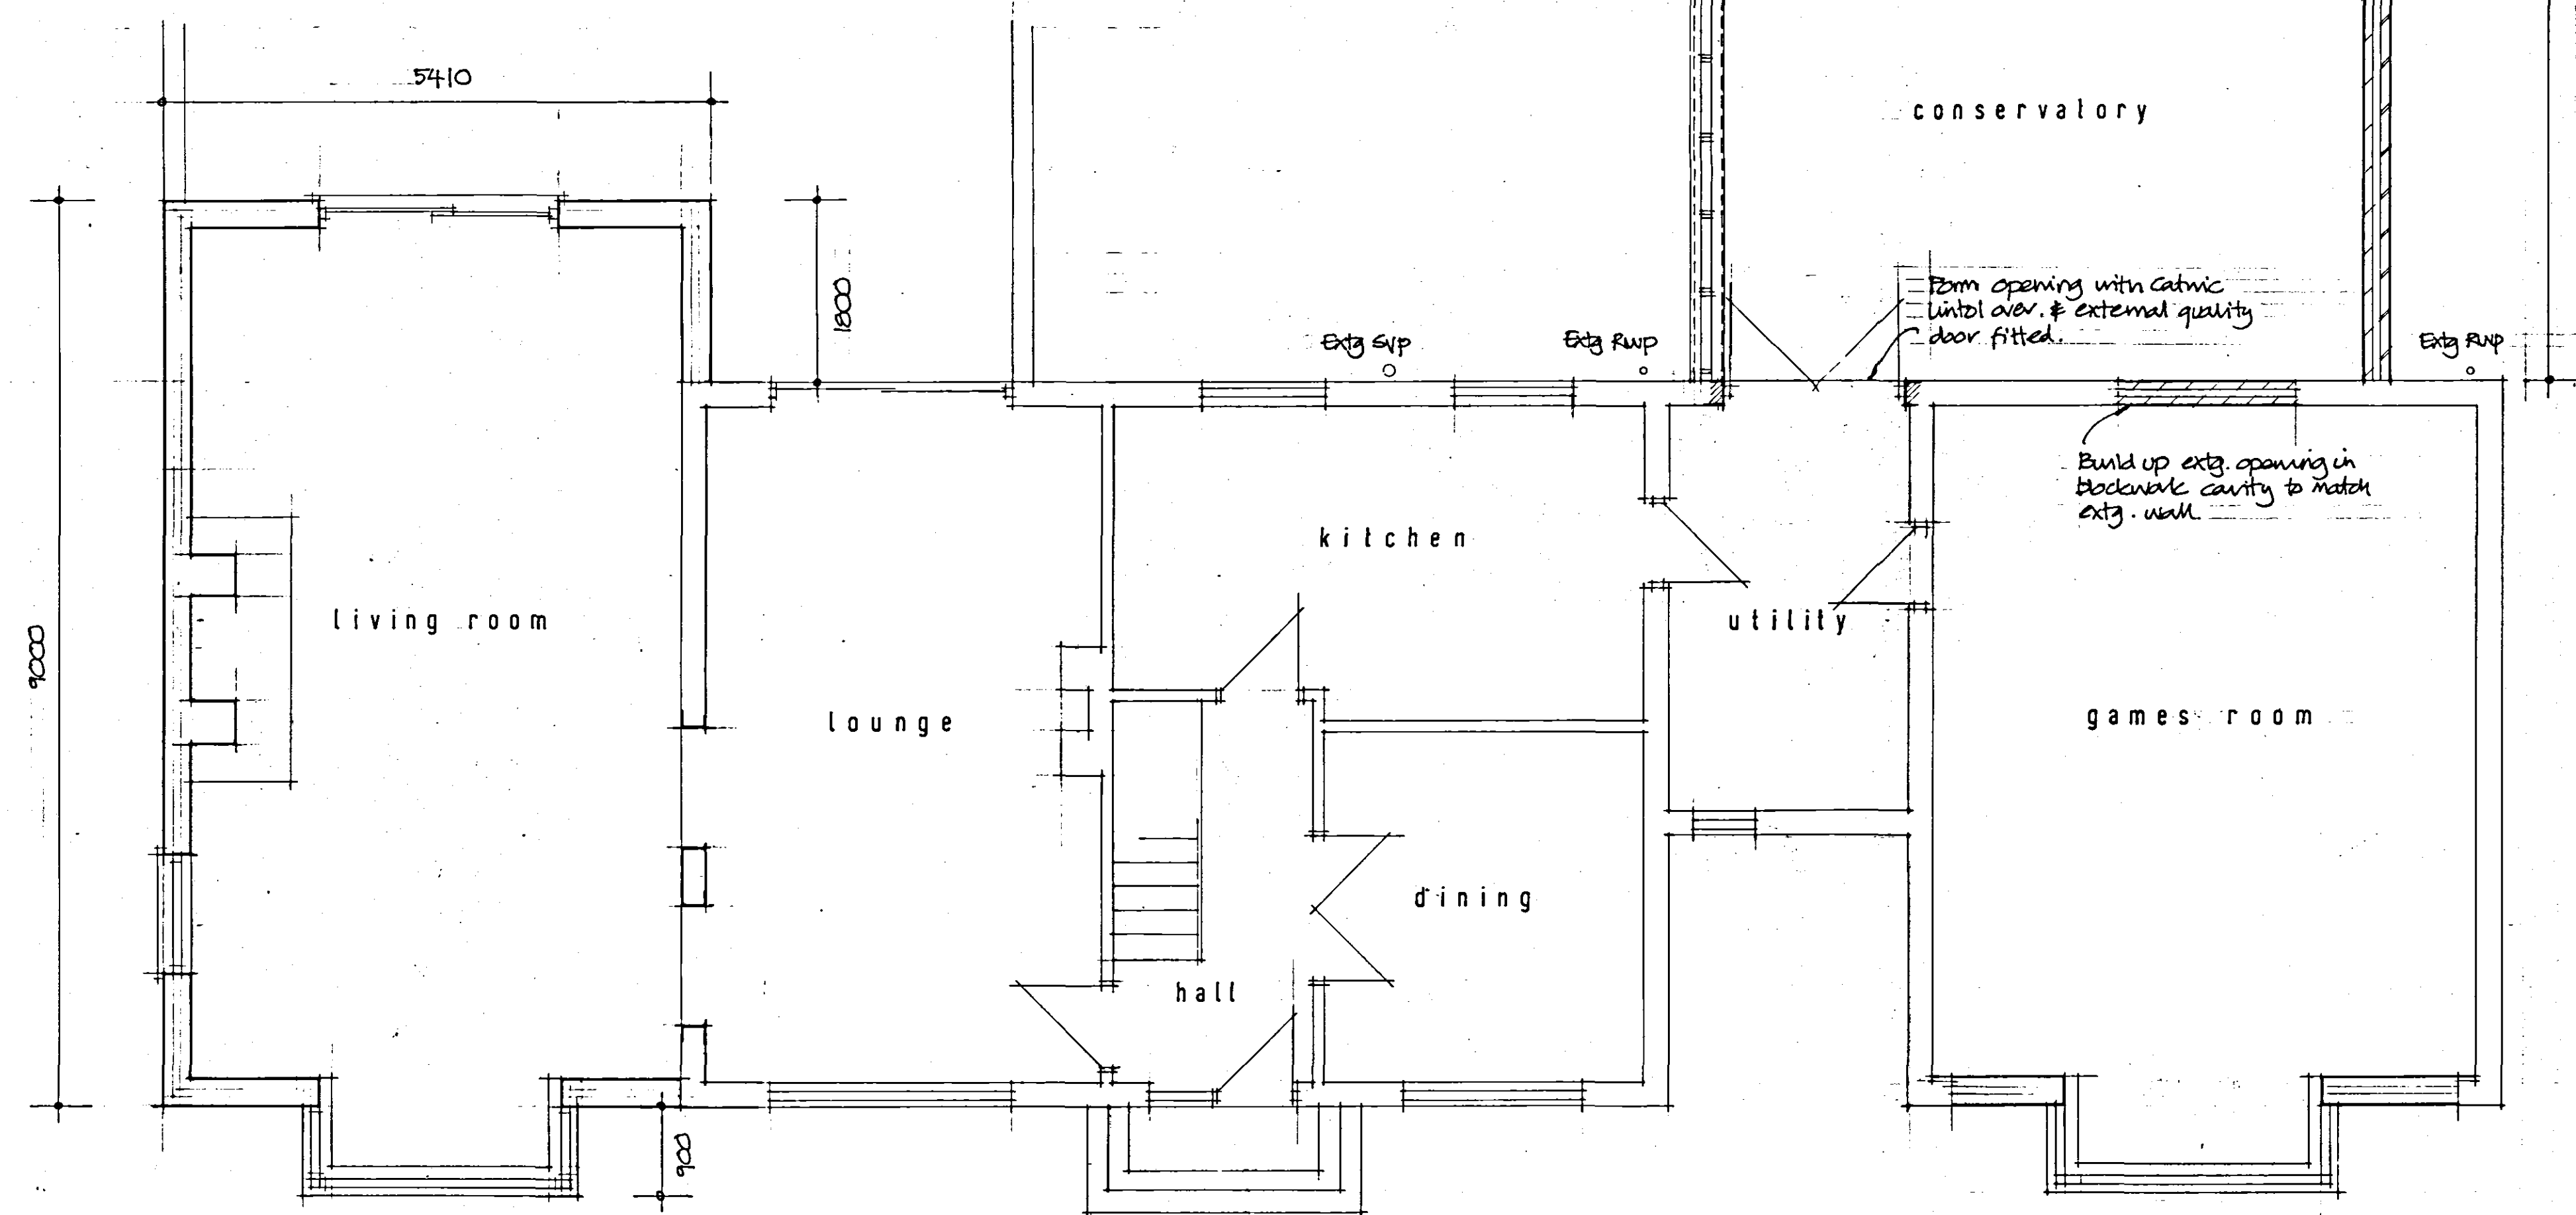

GROUND FLOOR LAYOUT

SUPERSEDED

SHDC
PLANNING & DEVELOPMENT
10 FEB 2005
Ref. 09606

ISSUE	DESCRIPTION	APPR'd	DATE
PODDINGTONS Architectural Design Consultants Est. 1969 Unit 7, The Flaxmill, Flaxmill Lane, Pinchbeck, Spalding, Lincs. PE11 3XQ Tel. (01775) 720868 Fax (01775) 720877			
Client:	Mr. M. D. Mountain		
Project:	proposed conservatory extension		
Drawing:	Silver hill, Roman bank, Lutton, Gowt		
	plans as proposed		
Drawn: R.M.	Scale: 1:50	Date: May 2005	Checked: Approved:
DWG. No. 3229-002	ISSUE:		