
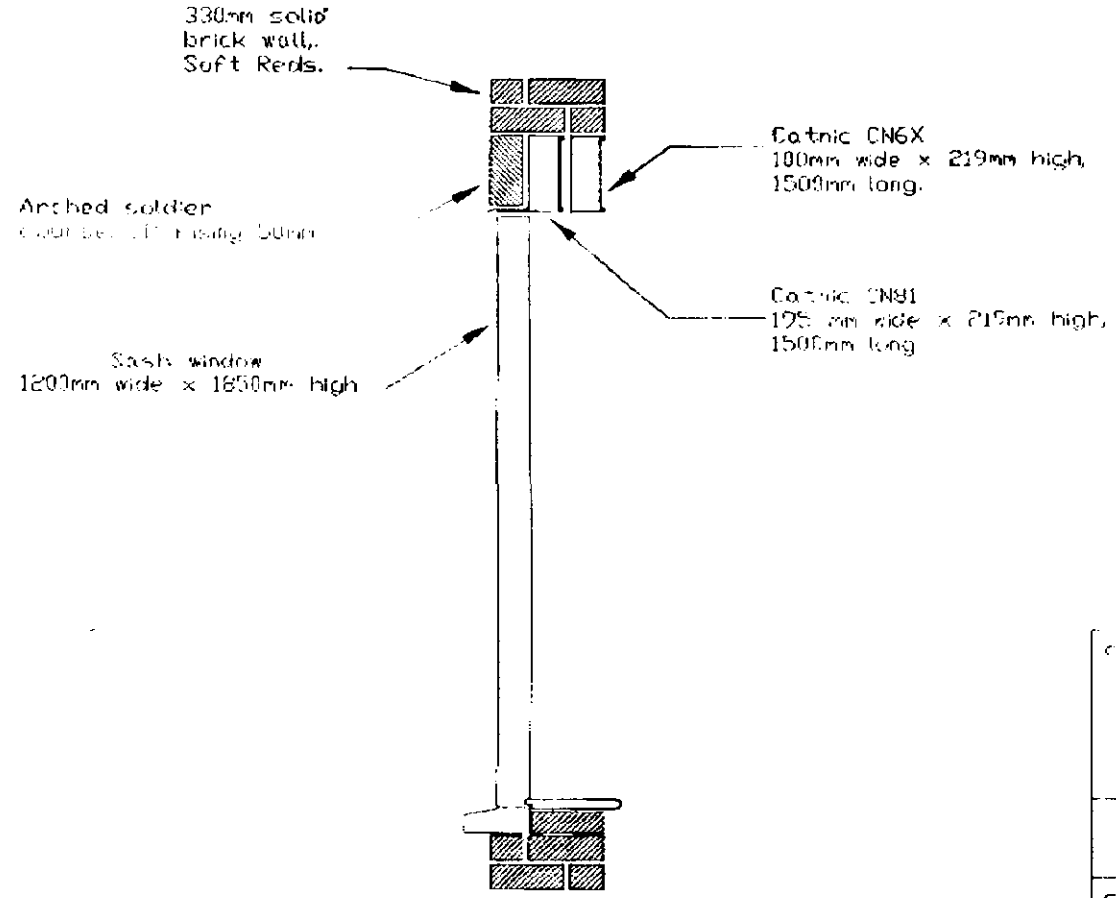


clients:
Mr & Mrs G. HOYLES
Yellow House Farm,
Hospital Drove,
Long Sutton,
Spalding
Lincs. PE12 9EL

CROSS SECTION OF PROPOSED WINDOW TO NEW KITCHEN

scale	date	by
1:100	6.03.96	T Worthington-Chapman.

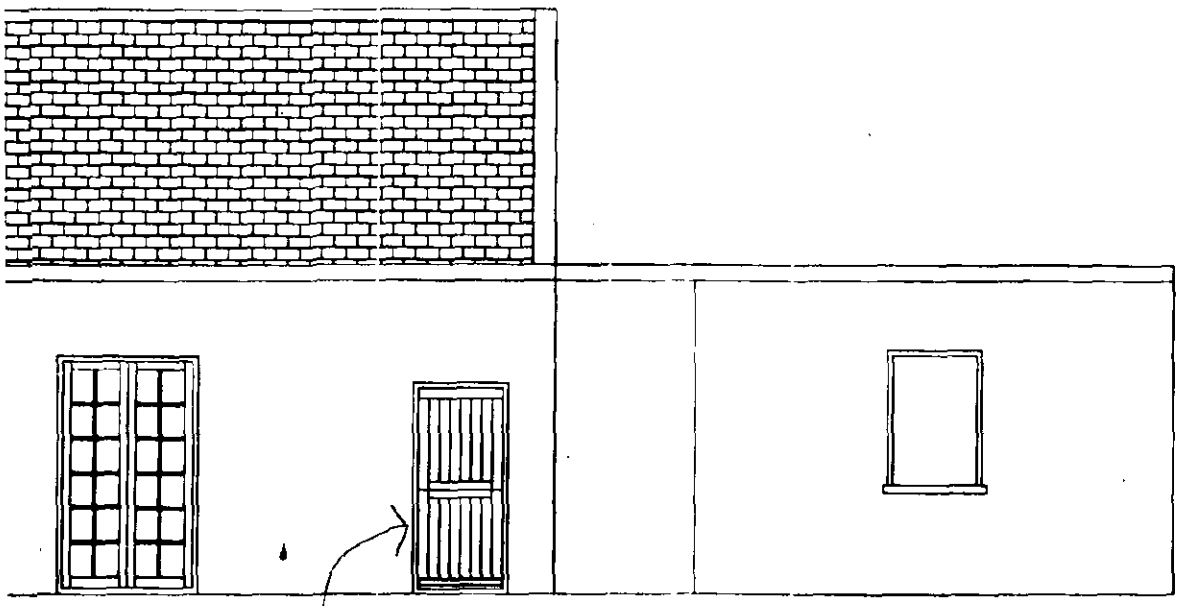


1. Remove door and block up opening with brick to match in type and bonding
2. Installation of a balanced flue outlet


APPROVED PLAN
A1

SOUTH HOLLAND DC
HOUSING & PLANNING
- 3 MAY 1996
Ref: 0204/96


DRAWING NO 1.

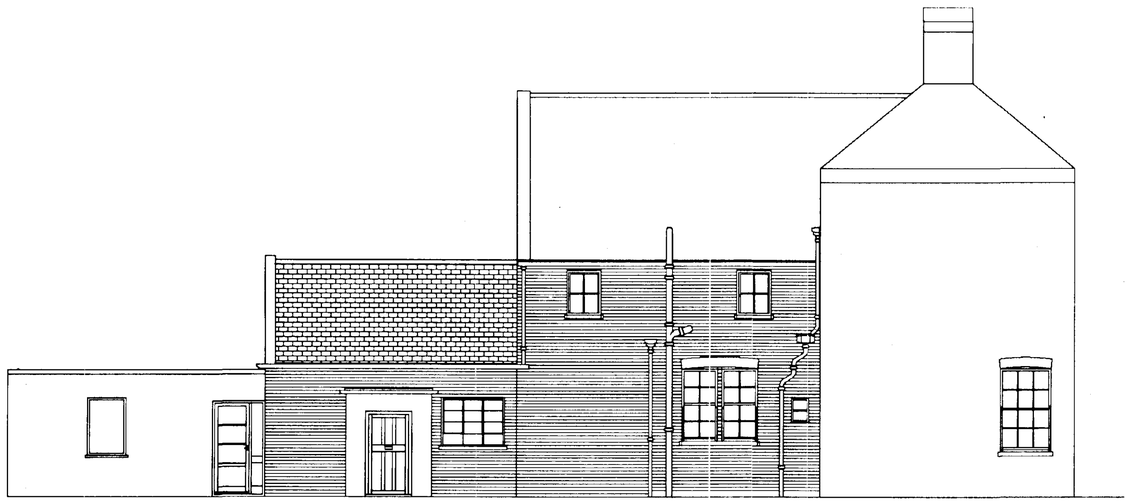

east elevation

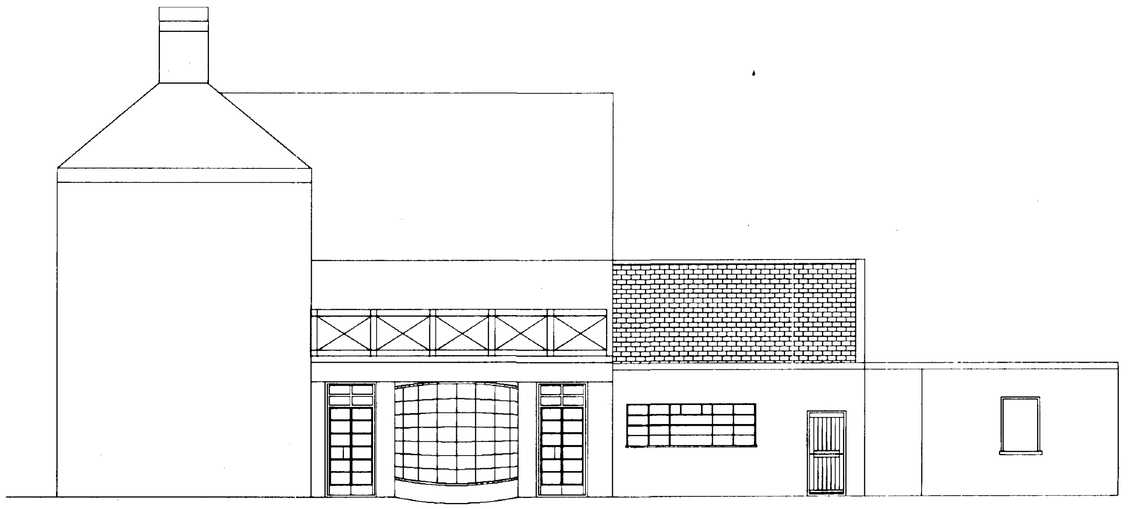

west elevation

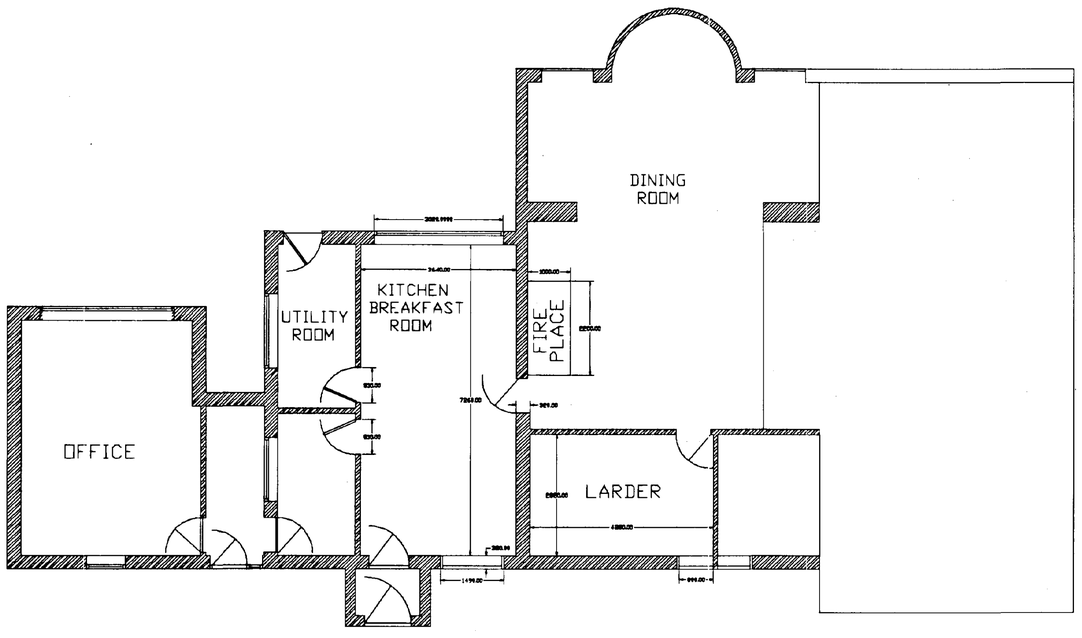

N


Plan No
0201/96


TITLE:	MONMOUTH HOUSE EXISTING PLAN AND ELEVATIONS		
REV	NOTES	BY	DATE
A	ISSUED DRAWINGS	TWC	12.02.96

CLIENT

Mr&Mrs G. HOYLES
Yellow House Farm
Hospital Drove, Long Sutton
Spalding.
Lincs
PE12 9EL.

SCALE	DATE	DRAWN BY
1:100	30.01.96	T. Worthington-Chapman

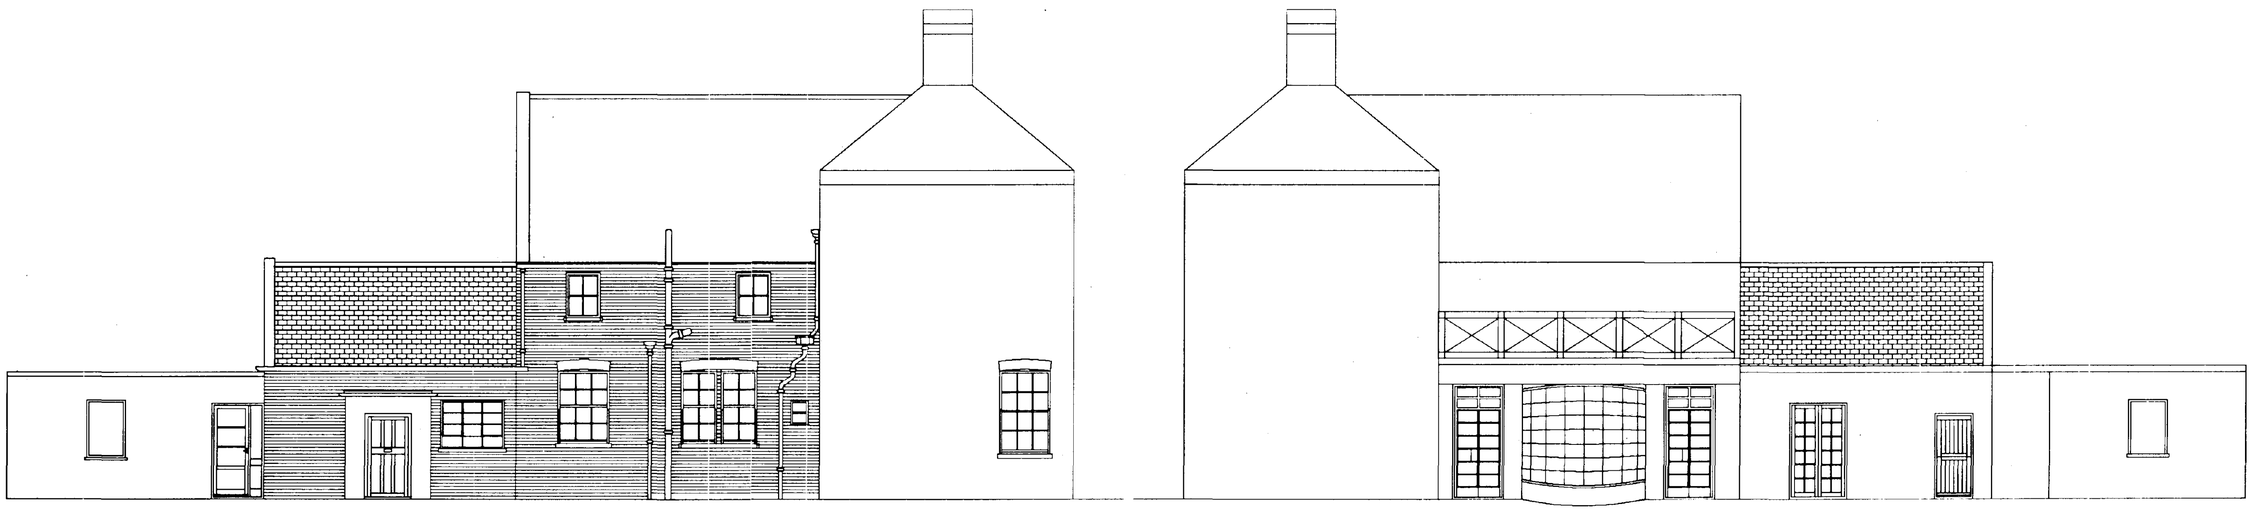

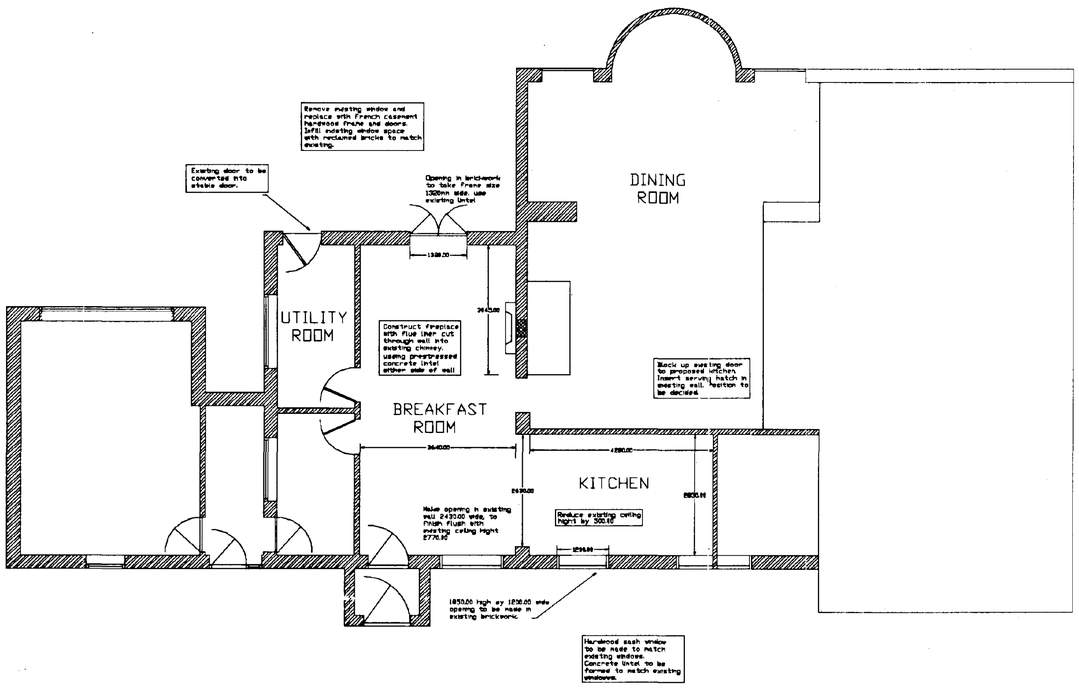

0204/96

TITLE: PROPOSED ALTERATIONS TO MONMOUTH HOUSE			
REV	NOTES	BY	DATE
A	ISSUED DRAWINGS	TWC	12.02.96
B	kitchen opening enlarged	TWC	26.02.96

CLIENT

Mr&Mrs G. HOYLES
Yellow House Farm
Hospital Drove, Long Sutton
Spalding.
Lincs
PE12 9EL.

SCALE	DATE	DRAWN BY
1:100	30.01.96	T. Worthington-Chapman