

0218/97

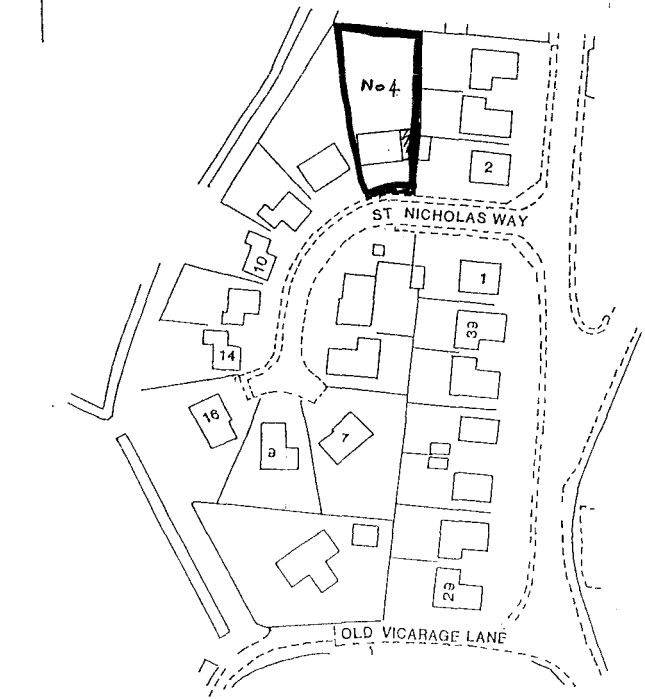

BLOCK PLAN

SCALE 1:1250

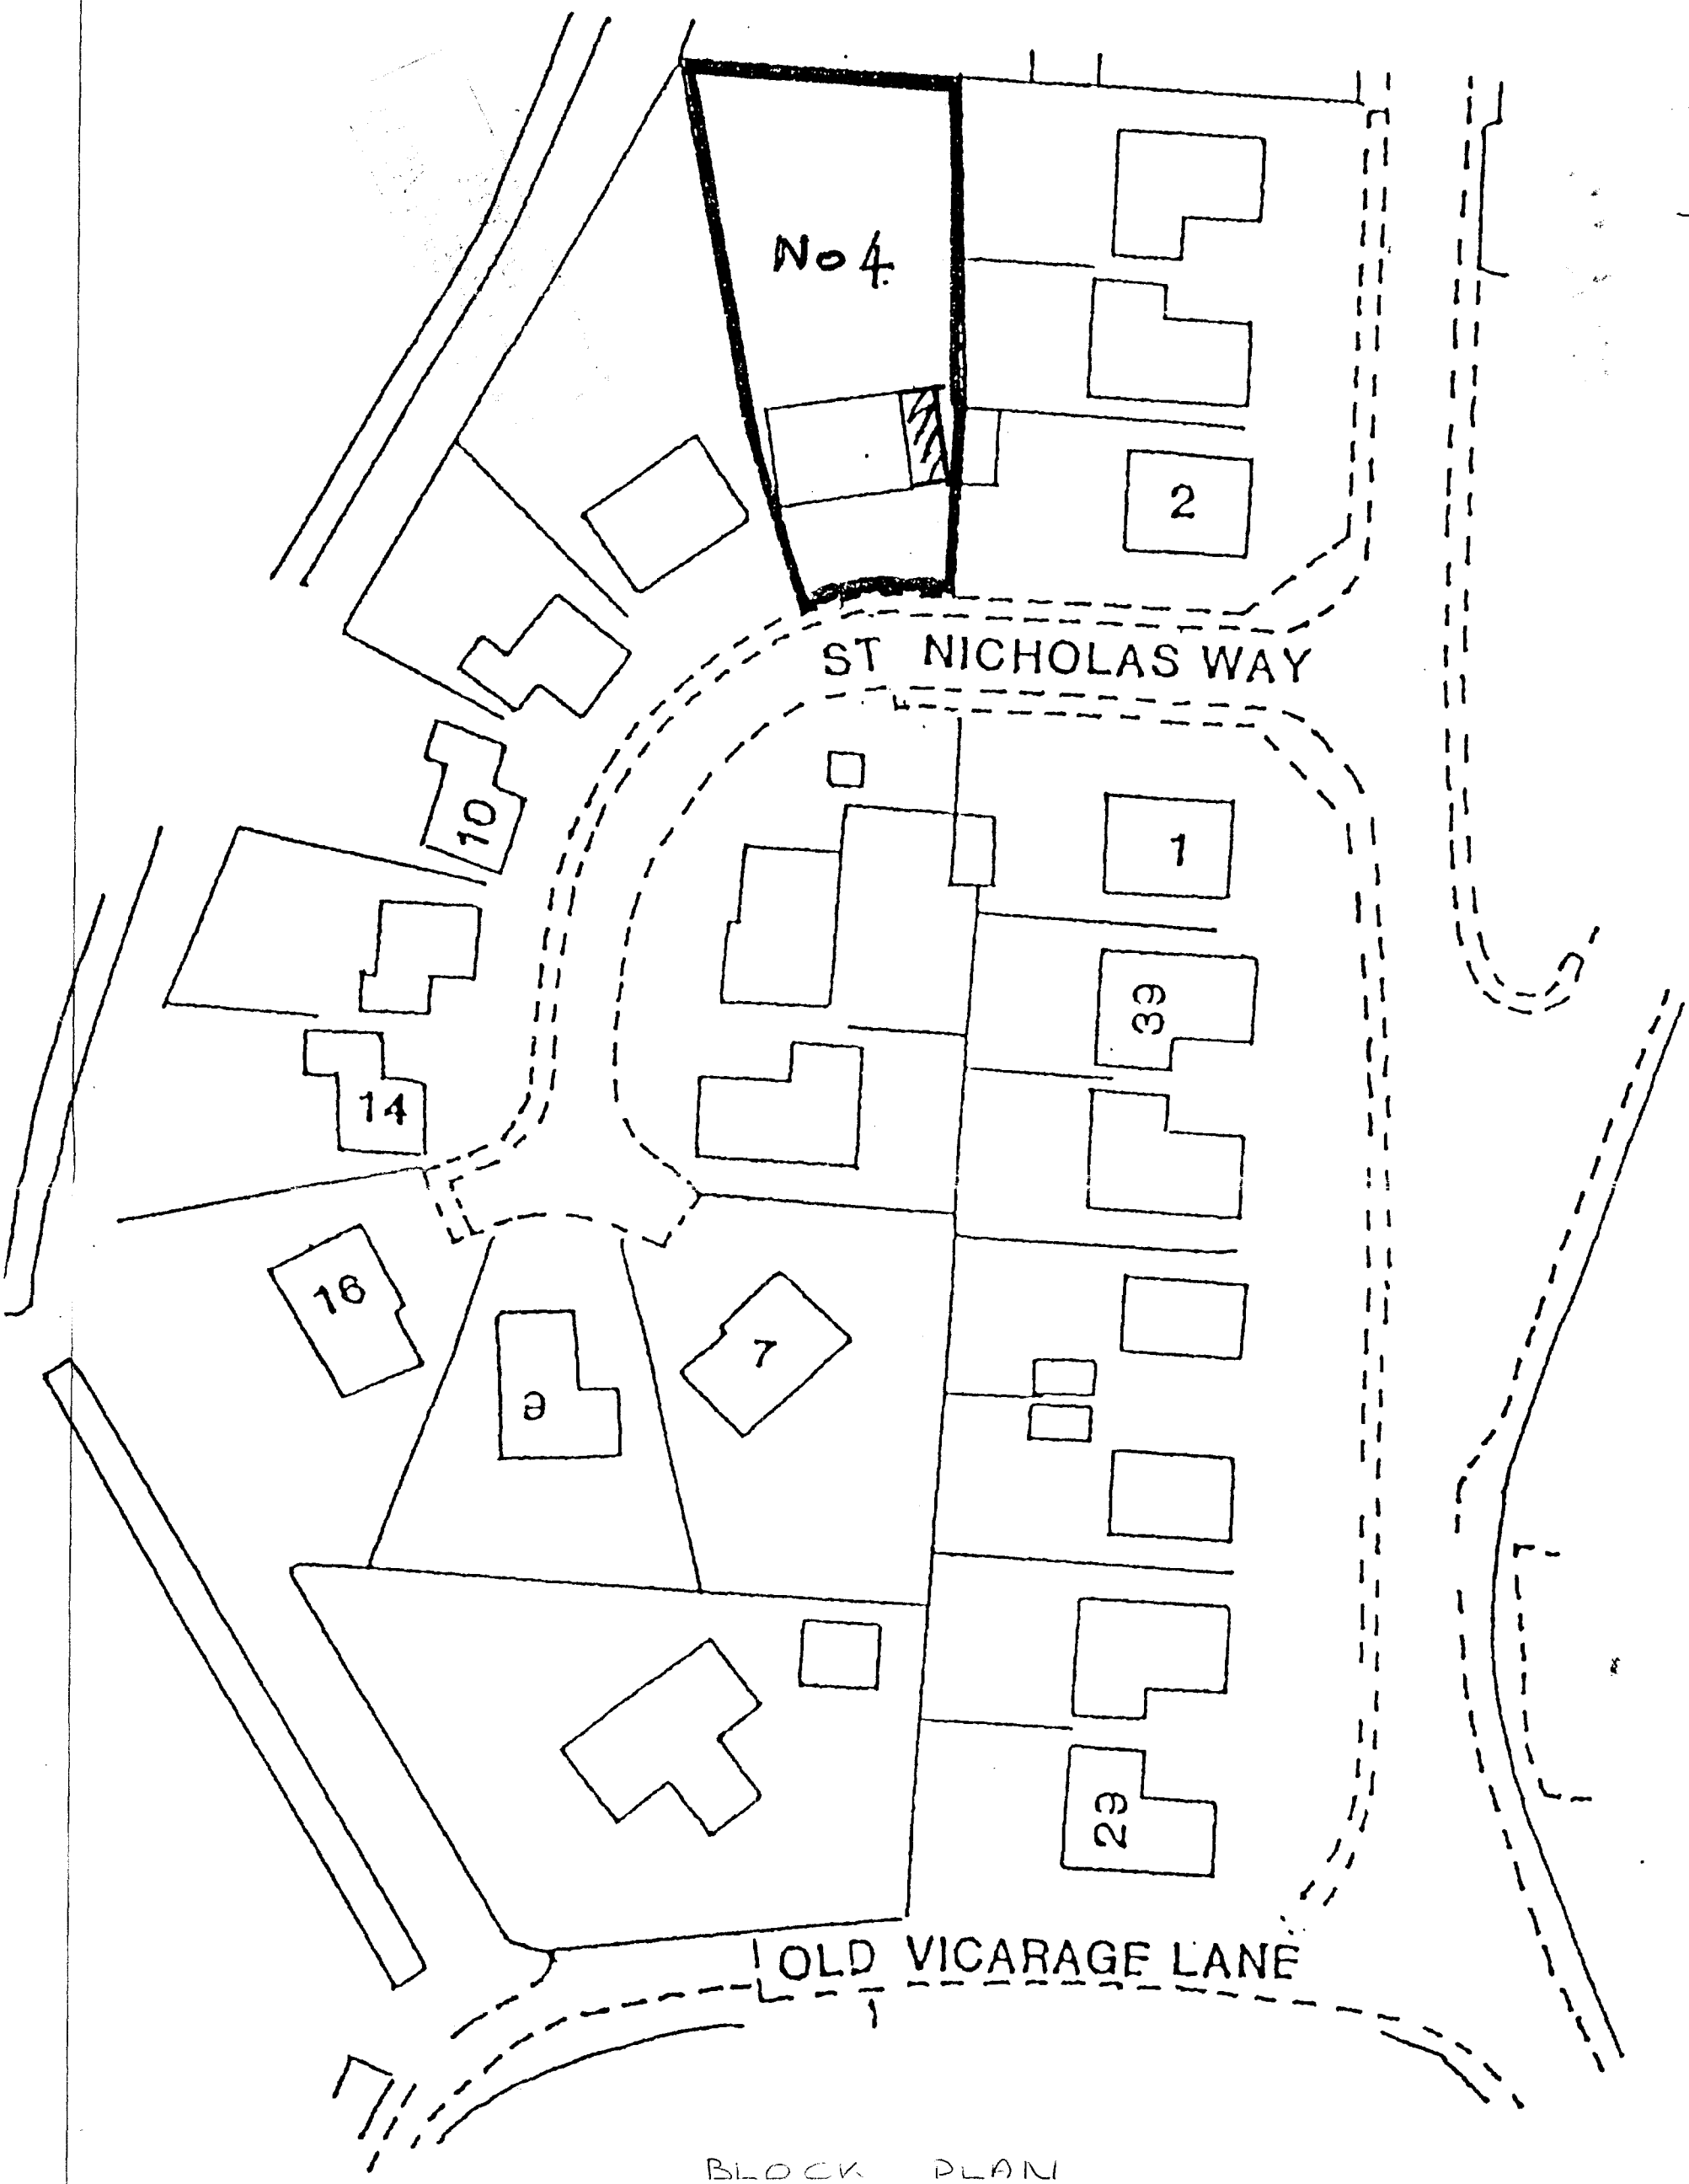

BLOCK PLAN

SCALE 1:500

PROPOSED EXTENSION AT 4 ST NICHOLAS WAY FOR MR A.P. COOPER