

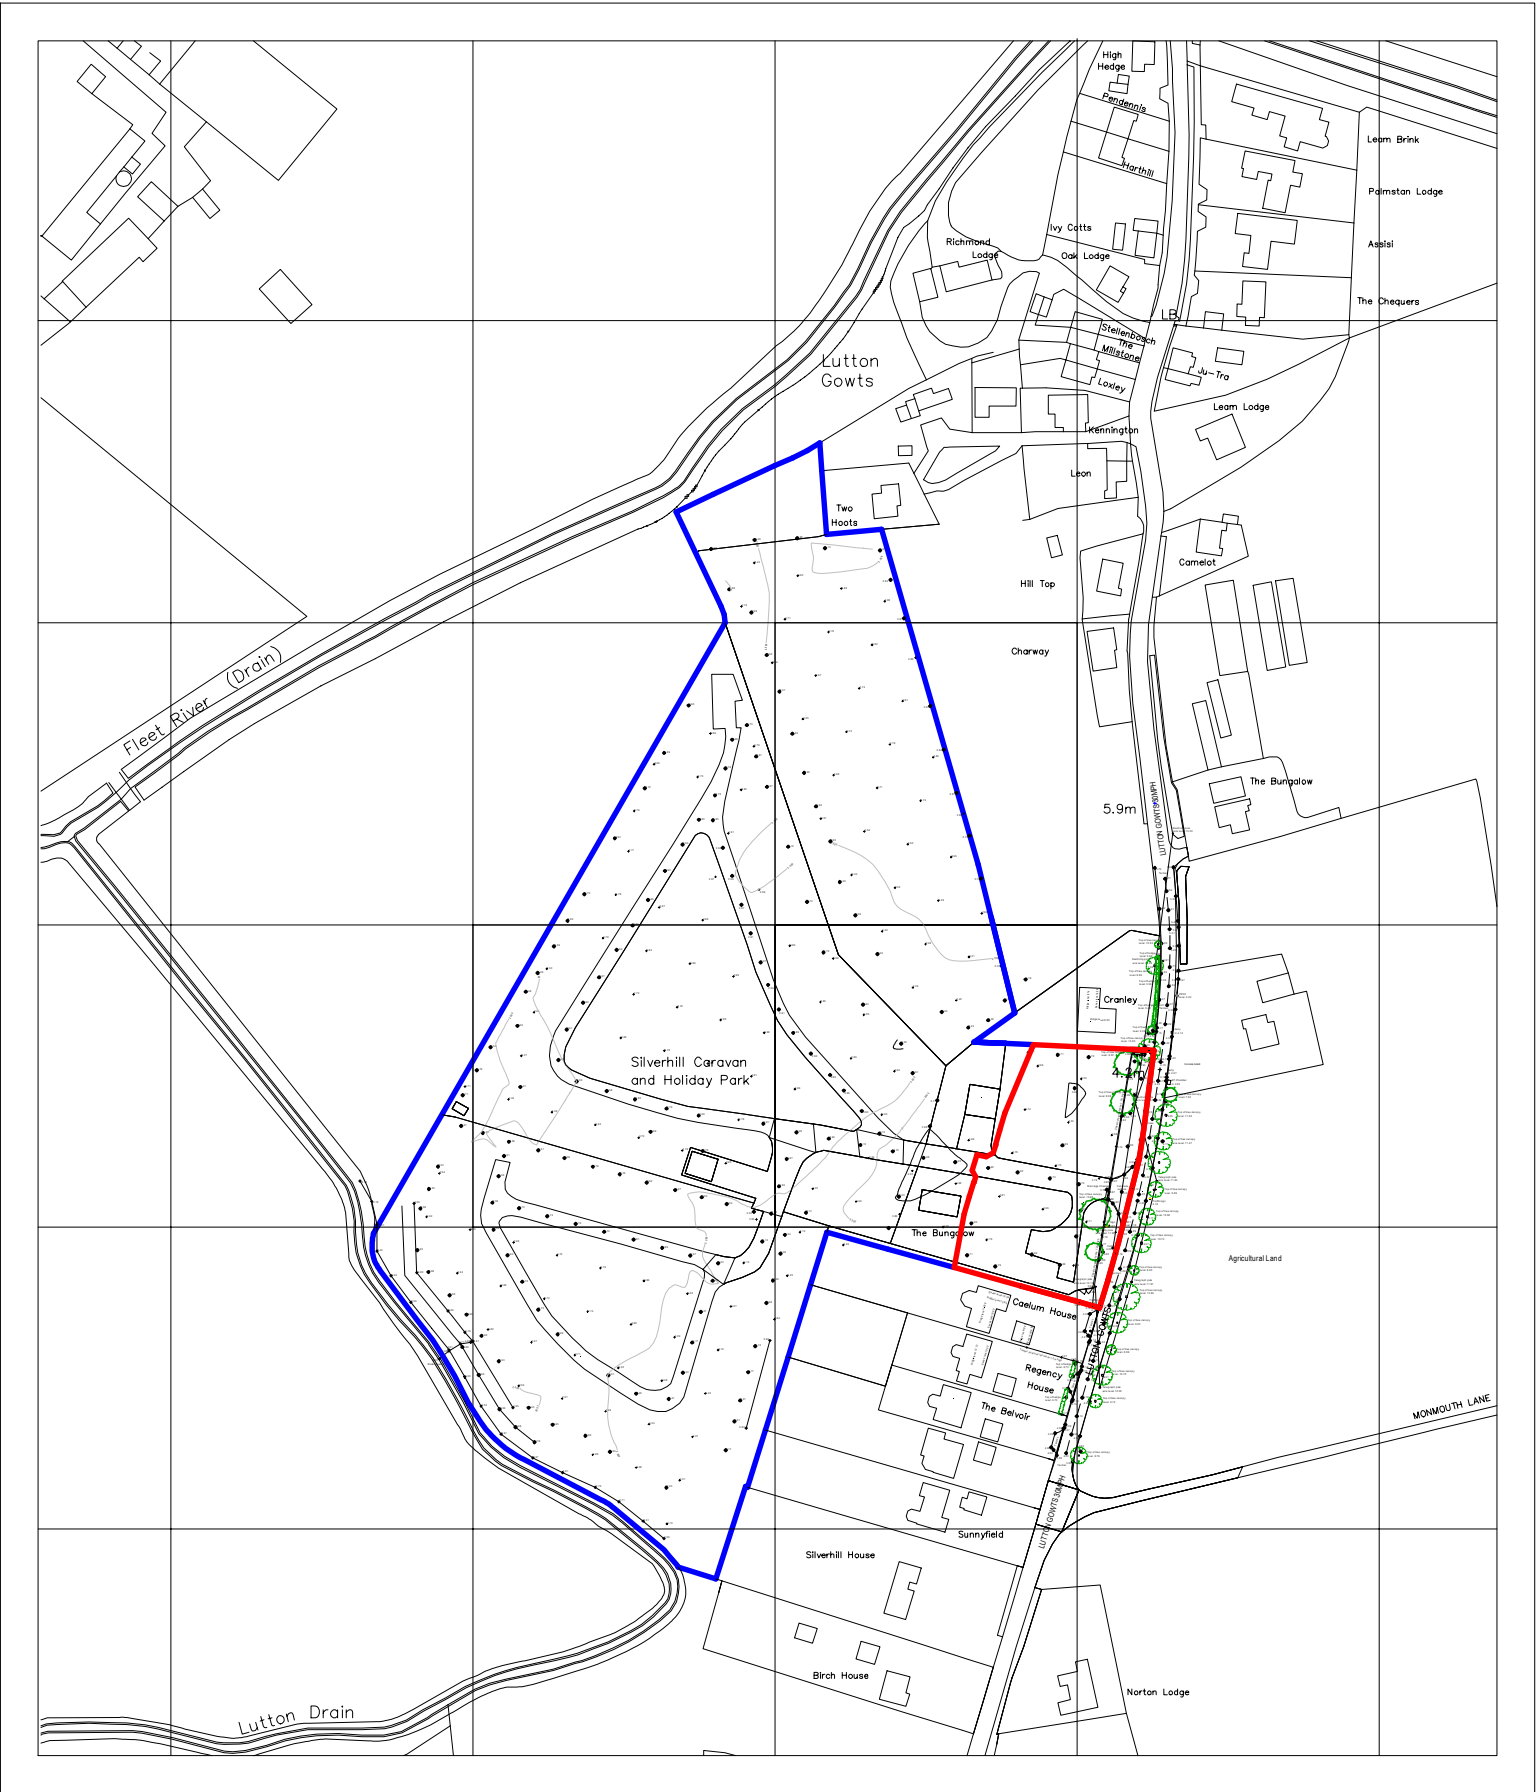



PROPOSED DWELLINGS AT SILVERHILL HOLIDAY PARK, LUTTON GOWTS, LONG SUTTON, SPALDING, PE12 9LQ FOR PURE LEISURE GROUP

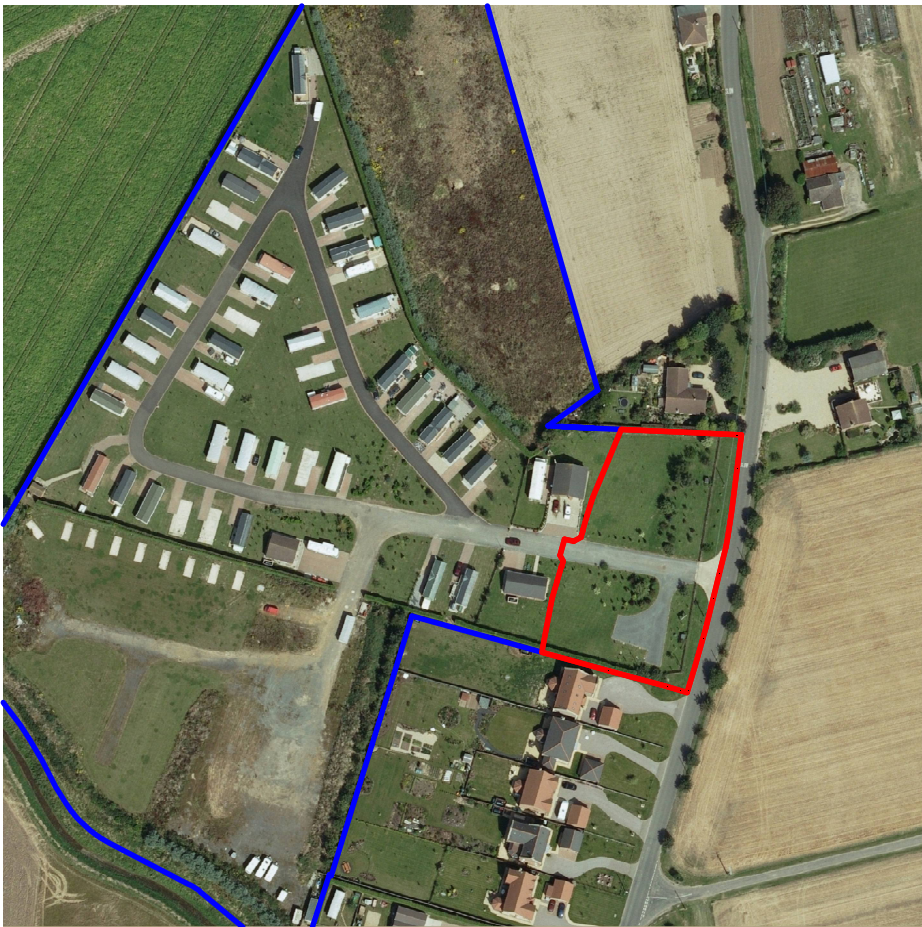

LOCATION PLAN

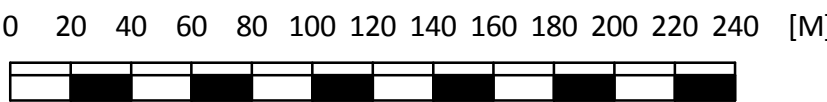

Location Plan - Metres @ 1:2500 @ A3

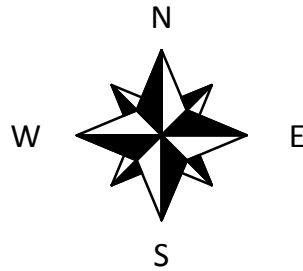

© Crown Copyright 2016. Licence number 100022432
Reproduction in whole or in part is prohibited
without the prior permission of Ordnance Survey.

© Getmapping PLC 2016.
Reproduction in whole or in part is prohibited
without the prior permission of Getmapping PLC.
All Rights Reserved.

Drawn By - James	Drawing Number - 1270	Scale - 1:100
Date - 15.01.2016	Sheet Number- 1	Revision Number - B
© This drawing is the copyright of Garhold Limited K Garnham Design is a trading name of Garhold Limited. Registered Office: The Clyffe, St Leonards Road, Norwich, NR1 4JW. Registered in England: No 8729978. VAT No: 178 4704 75.		