




South East

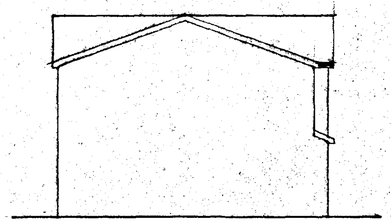


North East

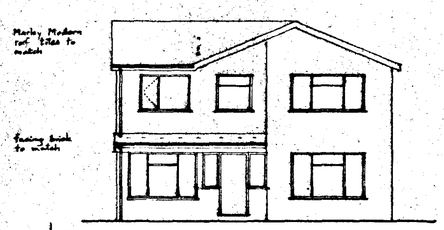


North West

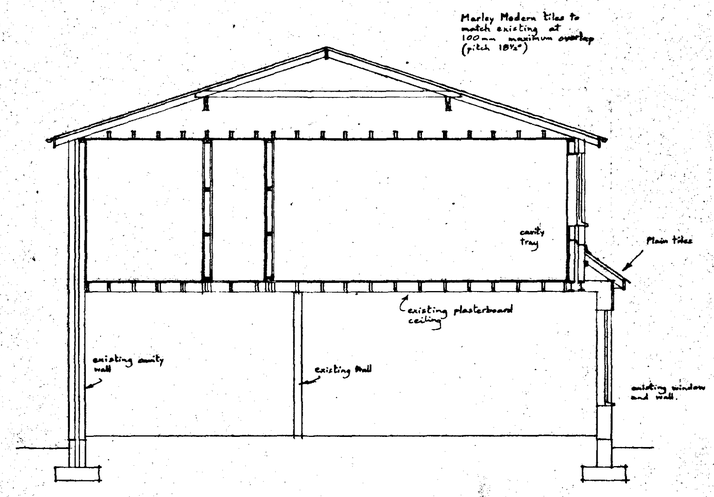


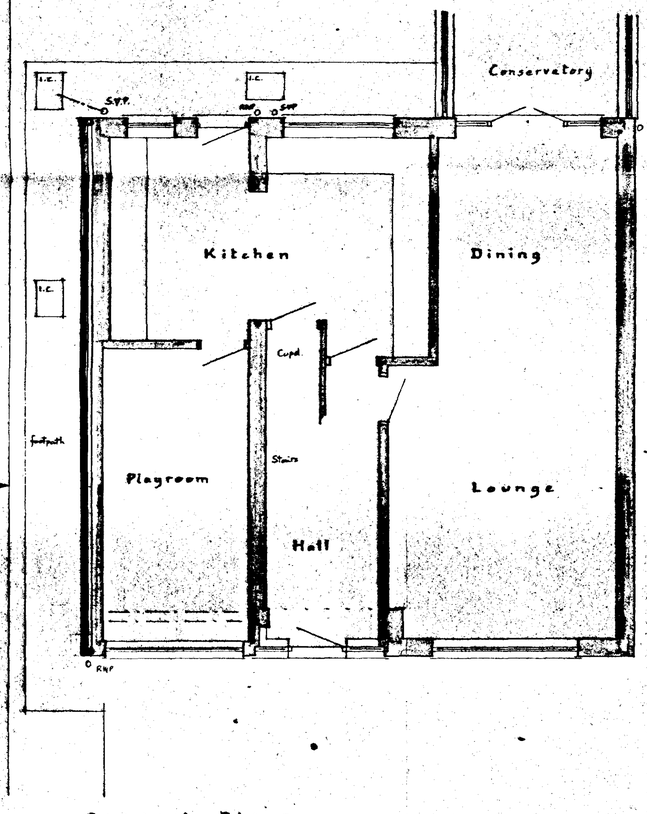


Ground Floor

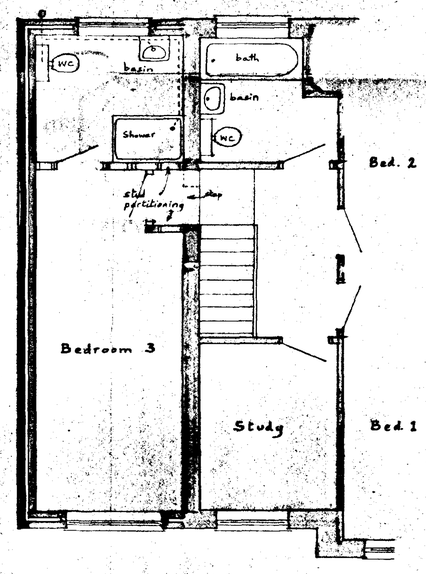

First Floor

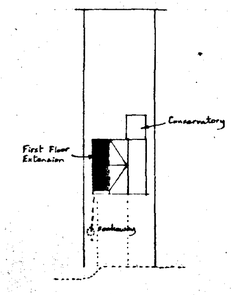

Site scale 1:500

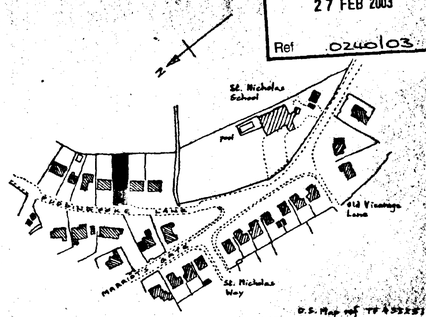

Location

SHDC
Planning & Development
27 FEB 2003
Ref 0240103

DETERMINED PLAN

Mr. and Mrs. Woolmore,
6 Puddingpoke Lane, LUTTON

First Floor Side Extension

Written dimensions to be used in preference to scaled, and all measurements to be verified by checking on site.	Scale 1:50
Local Authority Ref. Planning	Drawing No. 230128
Building Regulations	Date Jan. 2003

A. ROFFE
BUILDING DESIGN & PLANS
1, Green Lane,
SPALDING, Lincs. PE11 2YB
Tel: 01775-723 680