



—CONCRETE FLOOR.
 —"FOUNDATION".

4" CONCRETE.
 6" RUBBLE

POLYTHENE
 MEMBRANE.

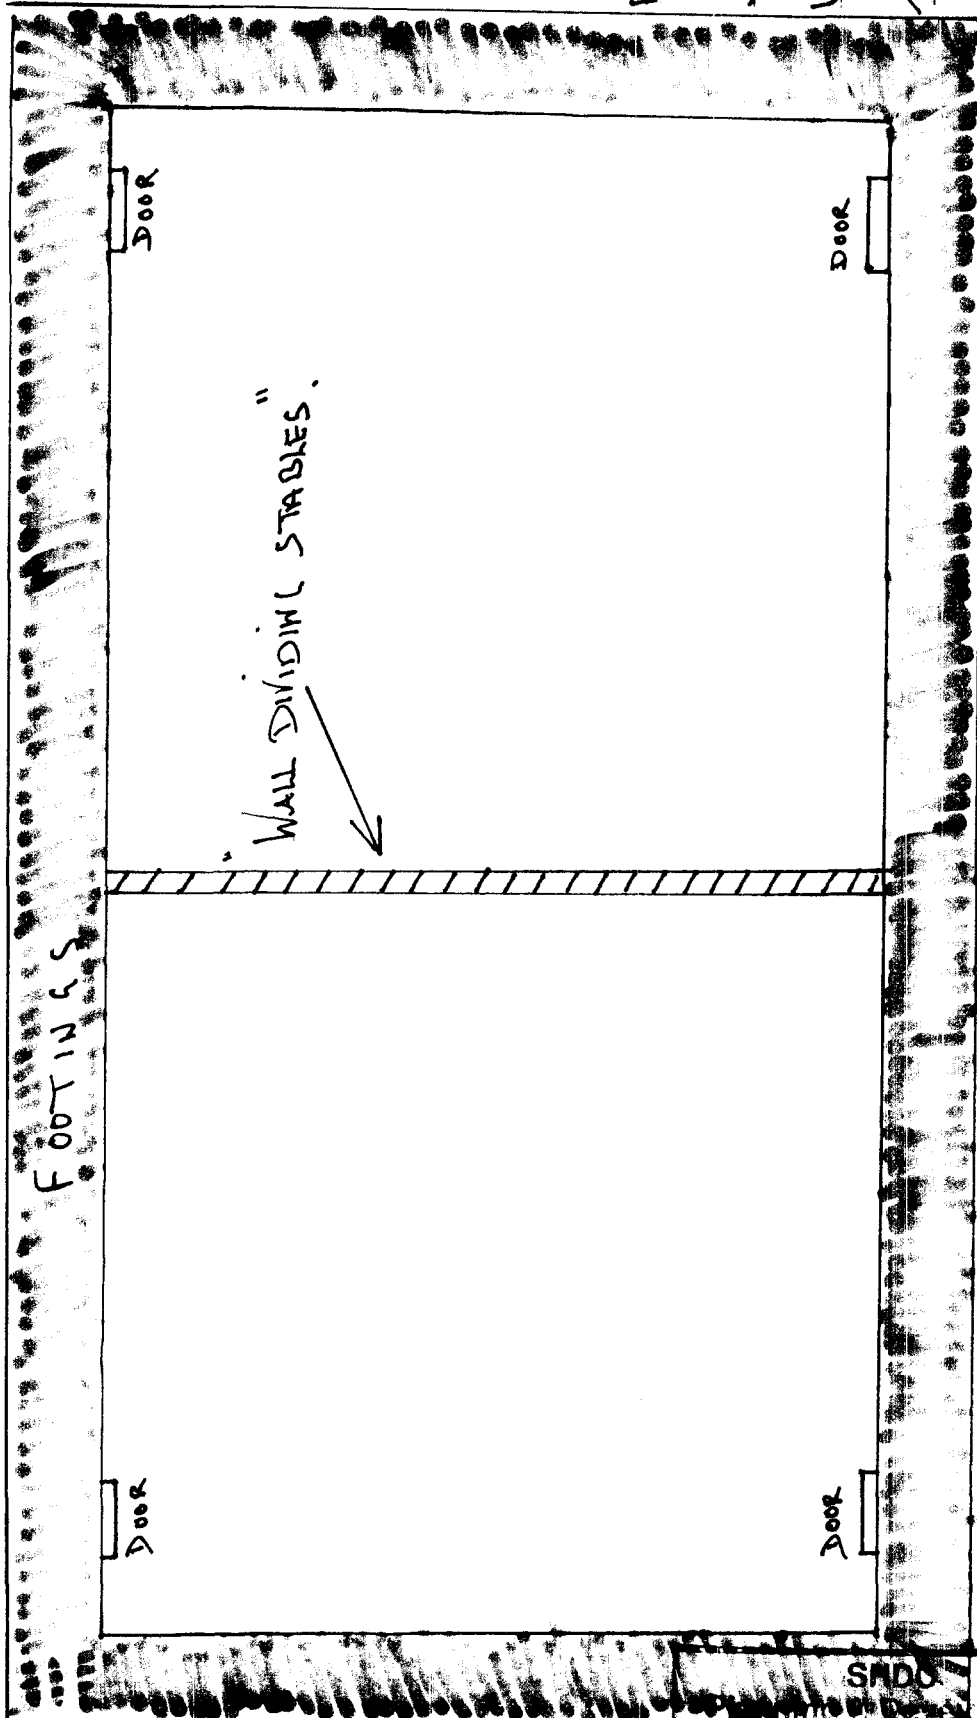

CONCRETE
 BLOCK.

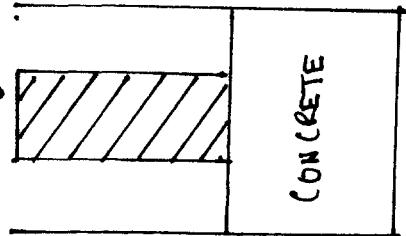


FOOTINGS TO BE
 A DEPTH OF 18"
 USING CONCRETE
 TO A DEPTH OF 9"

SHD

- 1 MAR 2002

Ref 0246102

"
MAKE ACCESS
ONTO FIELD BY

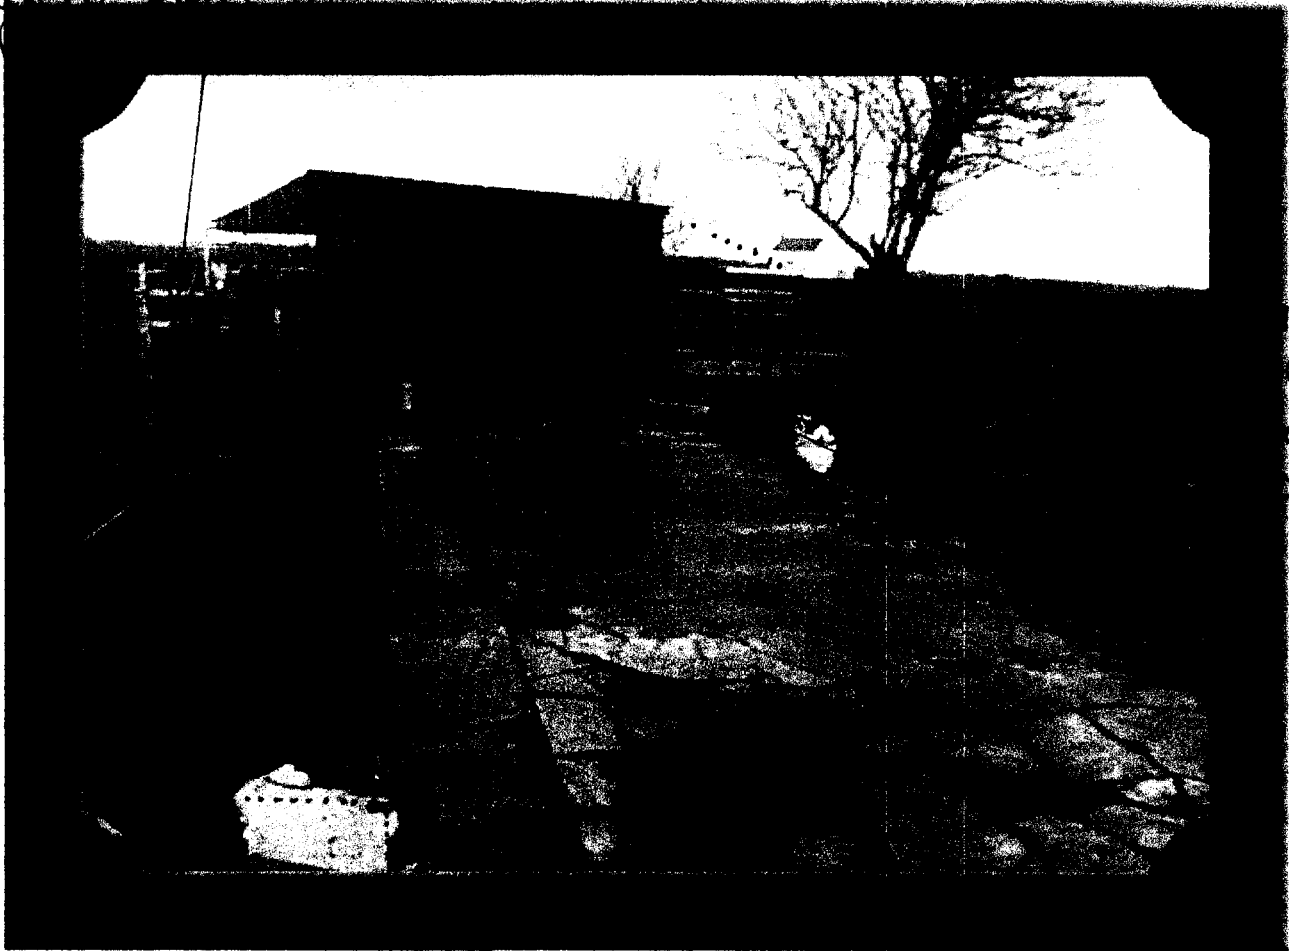


TURN OUT
AREA
FROM REAR
DOORS.


"Proposed site where an old
thrashing shed once stood".

Planning Department
- 1 MAR 2002
Re: 0246102

"GALVANISED BOX PROFILE ROOFING SHEETS"
LAYERED ON TIMBER RAFTERS.

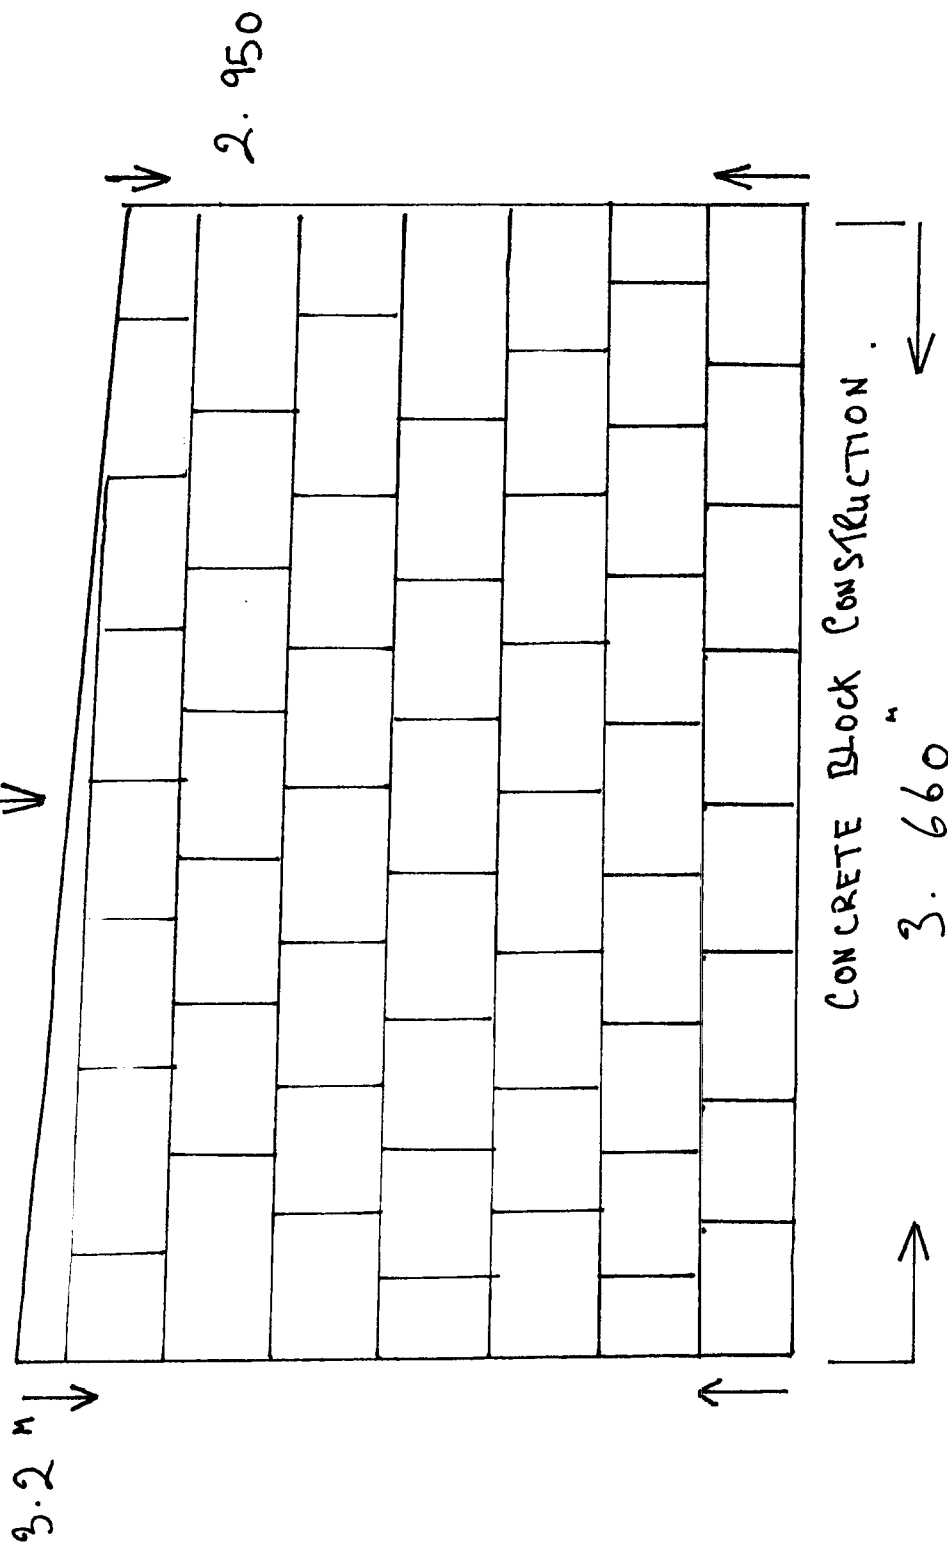

REAR VIEW.

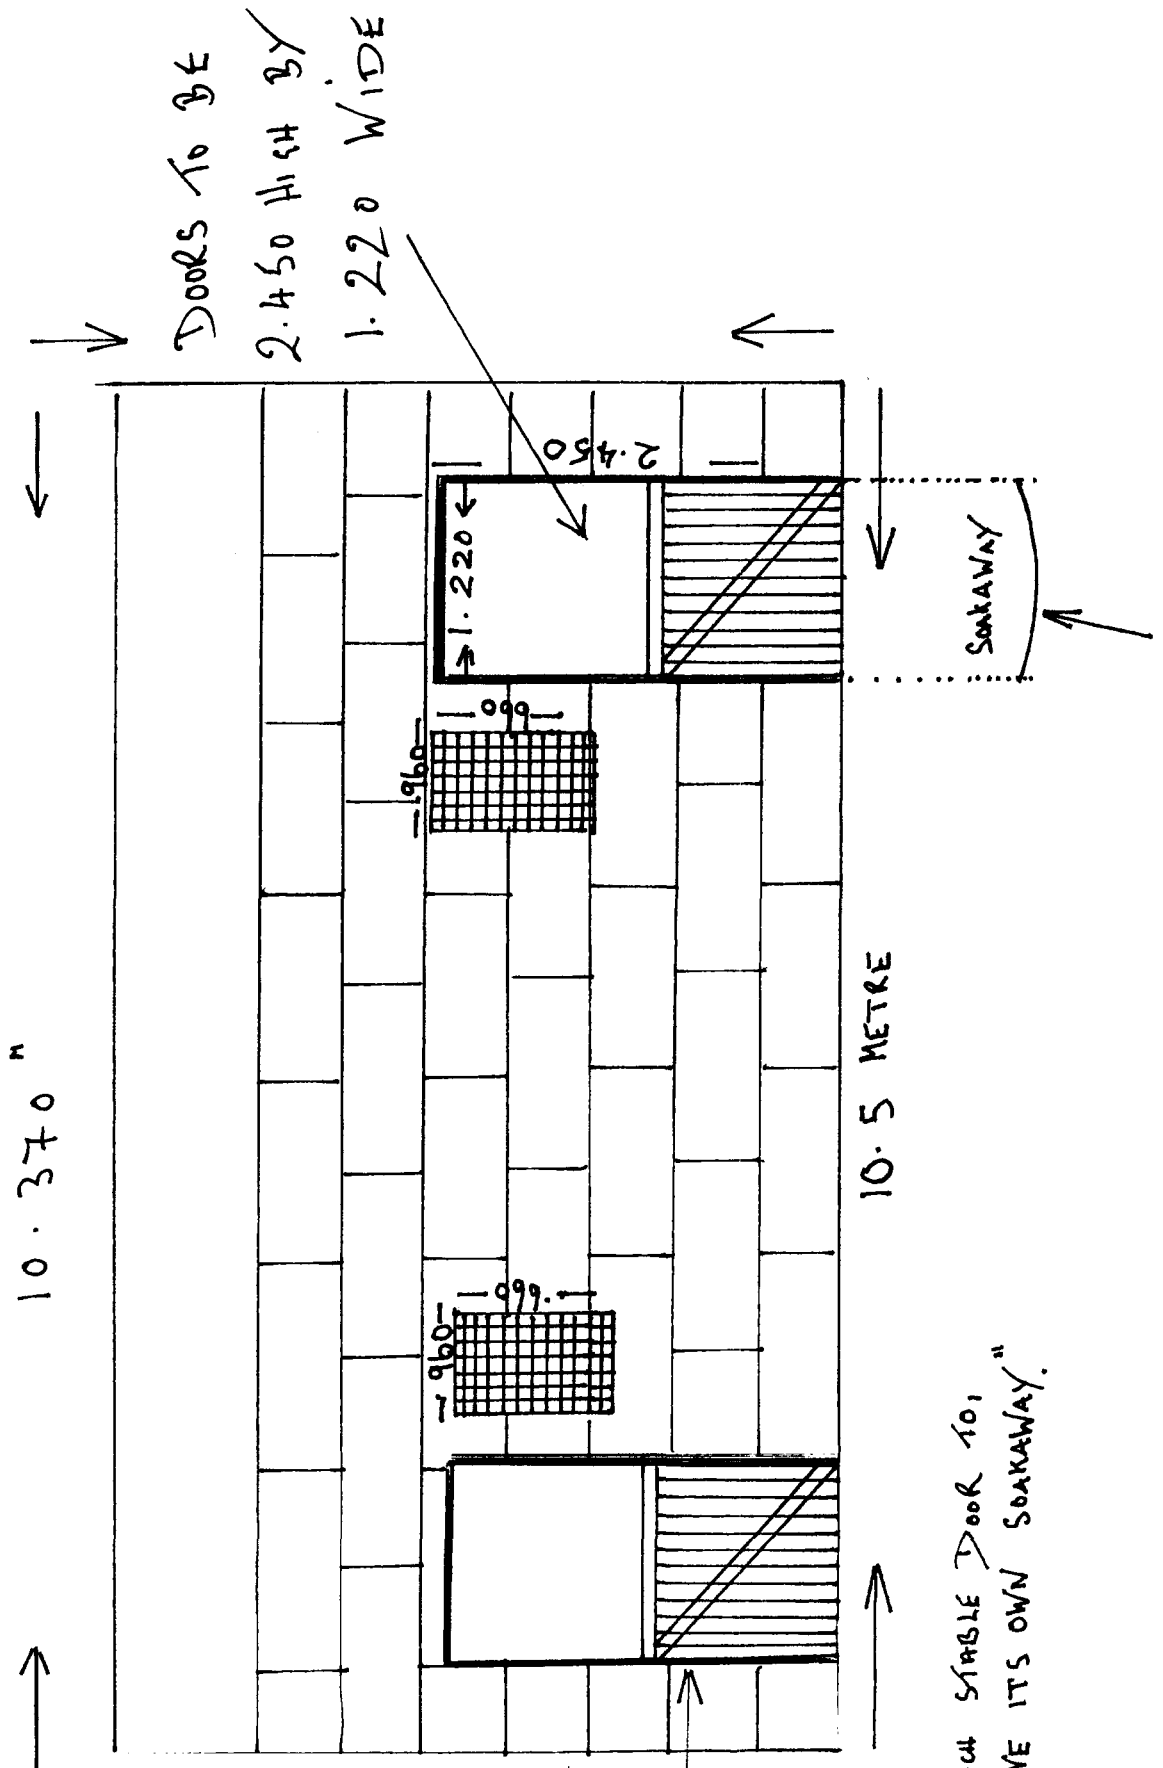

ALL STABLE DOORS
TO BE IN WOOD FRAME

SHDC Planning & Environment - 1 MAR 2002 Ref 0246/02

"Each stable door to,
have its own sunkaway."

"REAR DOORS WILL LEAD OUT ONTO, A TURNOUT AREA FOR HORSES, IN WET WEATHER."

"FRONT VIEW"

"ALL WINDOWS COVERED WITH WIRE MESH TO PROTECT HORSES."

"ALL MANURE TO BE LOADED ONTO TRAILER, AND CARTED AWAY."

"STABLES TO BE CLEANED DAILY AND ALL LIQUIDS TO BE WASHED DOWN SOAKAWAYS."

