


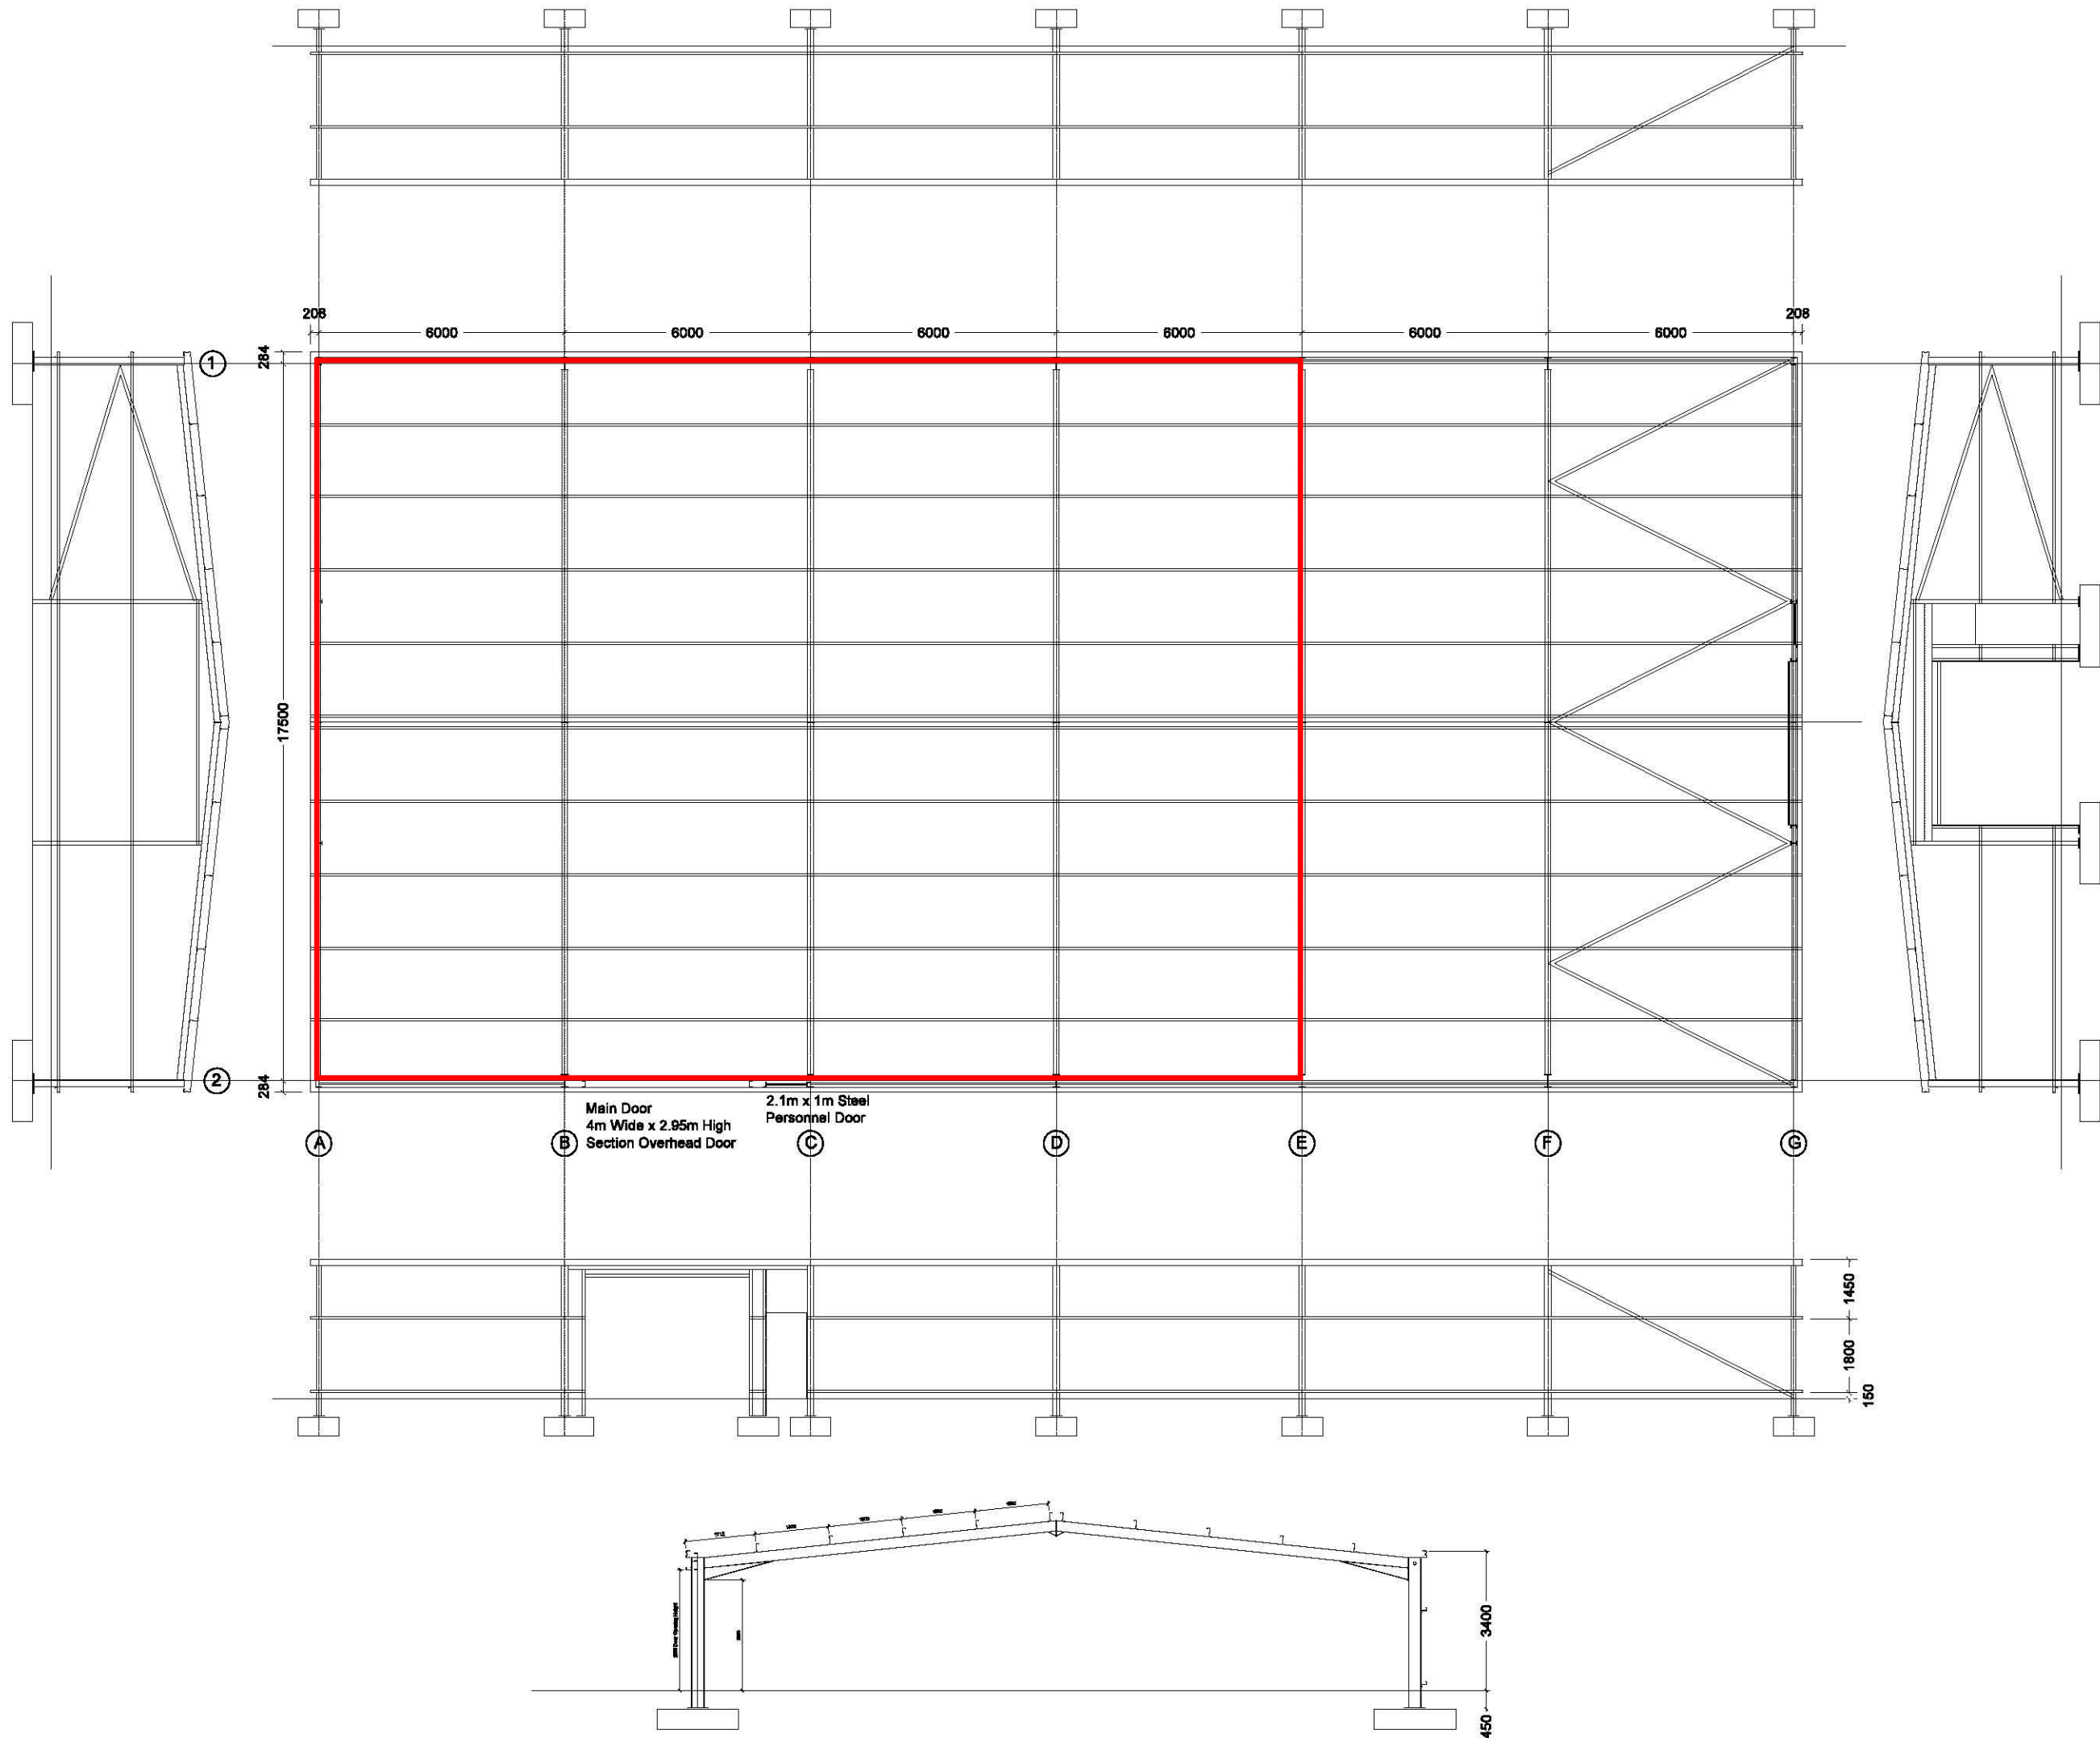

**Green
Steel & Cladding
Limited**

The Quappelodes,
Kirkgate, Whaplode,
Spalding, Lincolnshire,
PE12 6TE

GENERAL NOTES

2.1m x 1m Steel
Personnel Door

Main Door
4m Wide x 2.95m High
Section Overhead Door

Doors Added	PG	23/05
REVISIONS	BY	DATE

SCALE

DRAWN BY ARL

ARCHITECT

CONSULTING ENGINEER

MAIN CONTRACTOR

PROJECT

SITE ADDRESS
Hay Farming

DETAILS:
CLADDING LAYOUT
ROOF AND SECTIONS

**Green
Steel & Cladding
Limited**

DRAWING No:
1208 - CL1A