
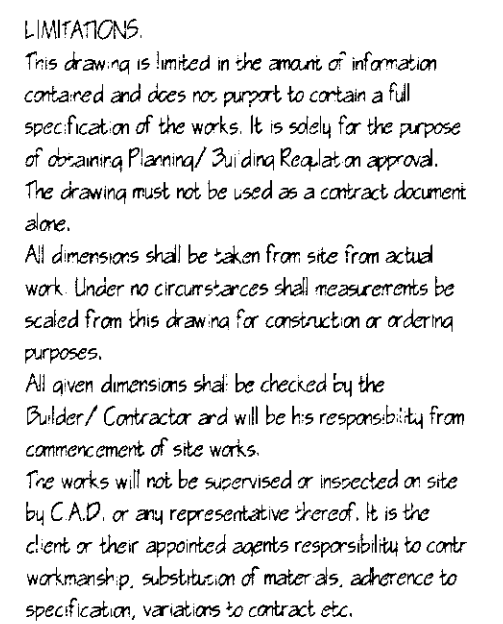


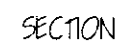


COPYRIGHT RESERVED.
Copies of this drawing must be made only with the
written permission of Cooper Architectural Design.

STANDARDS.
All materials to be new unless otherwise stated and a components and materials etc. to be used fitted and installed etc. in strict accordance with manufacturers instruction and relevant Code of Practice.
Materials shall conform to appropriate British Standard Specification or BBA Certificate or European Code equivalent.

HEALTH & SAFETY.
The Employer / Client shall ensure that the selected contractor is conversant with and adopts all measures necessary to achieve compliance with Health & Safety legislation for Building Sites and Work Places.
The Employer / Client is advised that should the works need to comply with the Construction Design and Management Regulations an independent Planning Supervisor will be required.

SCOPE OF THE WORKS.
The works shall comprise of all that is shown on the drawing and details. Work that may not be specifically shown but may be reasonably inferred as necessary to carry out the works shall be deemed to be included.

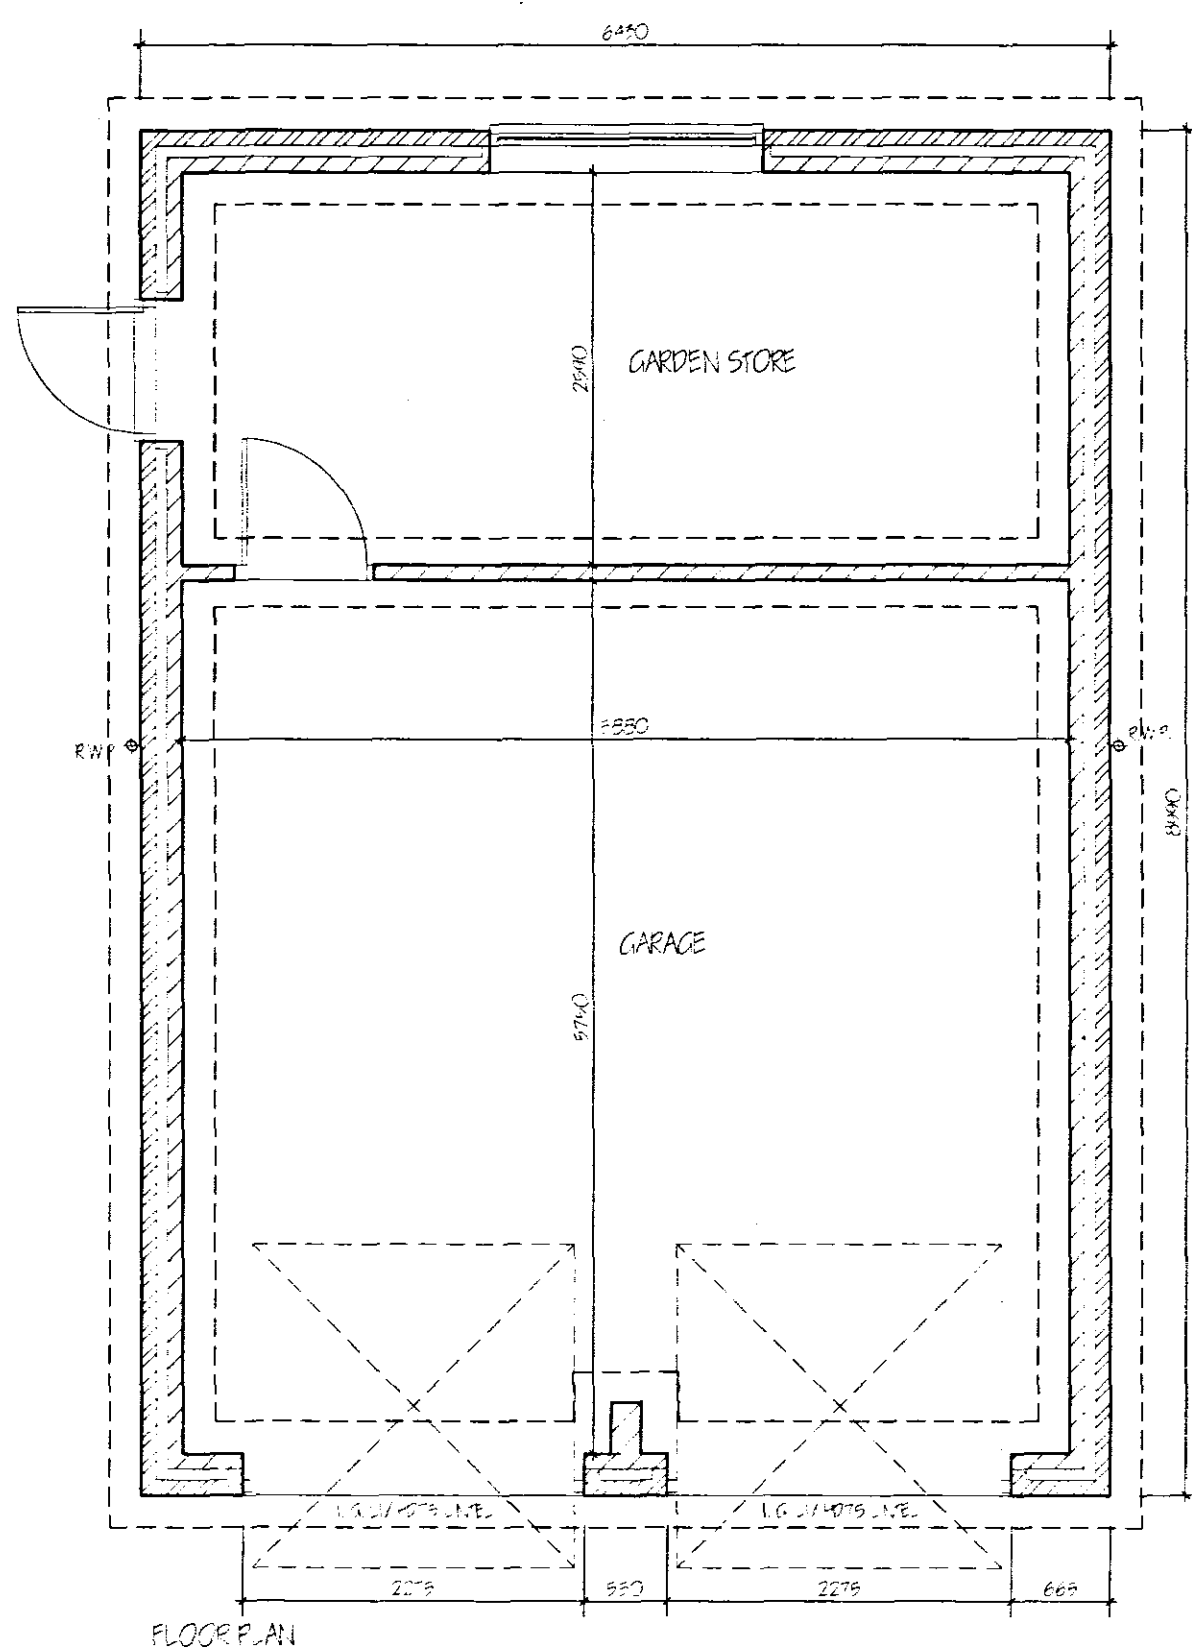[illegible]

**COOPER
ARCHITECTURAL
DESIGN**

WOODBINE COTTAGE HOCKLES GATE
FLEET SPALDING, LINC'S PE12 8LF
Tel: 01406 426899
Mobile : 07808 125 778
E-Mail : c.d@btconnect.com

Client. MR & MRS D SPEED

Project.
PROPOSED GARAGE / GAMES ROOM
2 PUDDINGPOKE LANE
LUTON
SPALDING
Lincs.

Drawing.

PROPOSED AMENDMENTS

Scale 1:50 1:100	Drawing No. 0804-03
Date. FEB. 108	Drawn. J.C.