


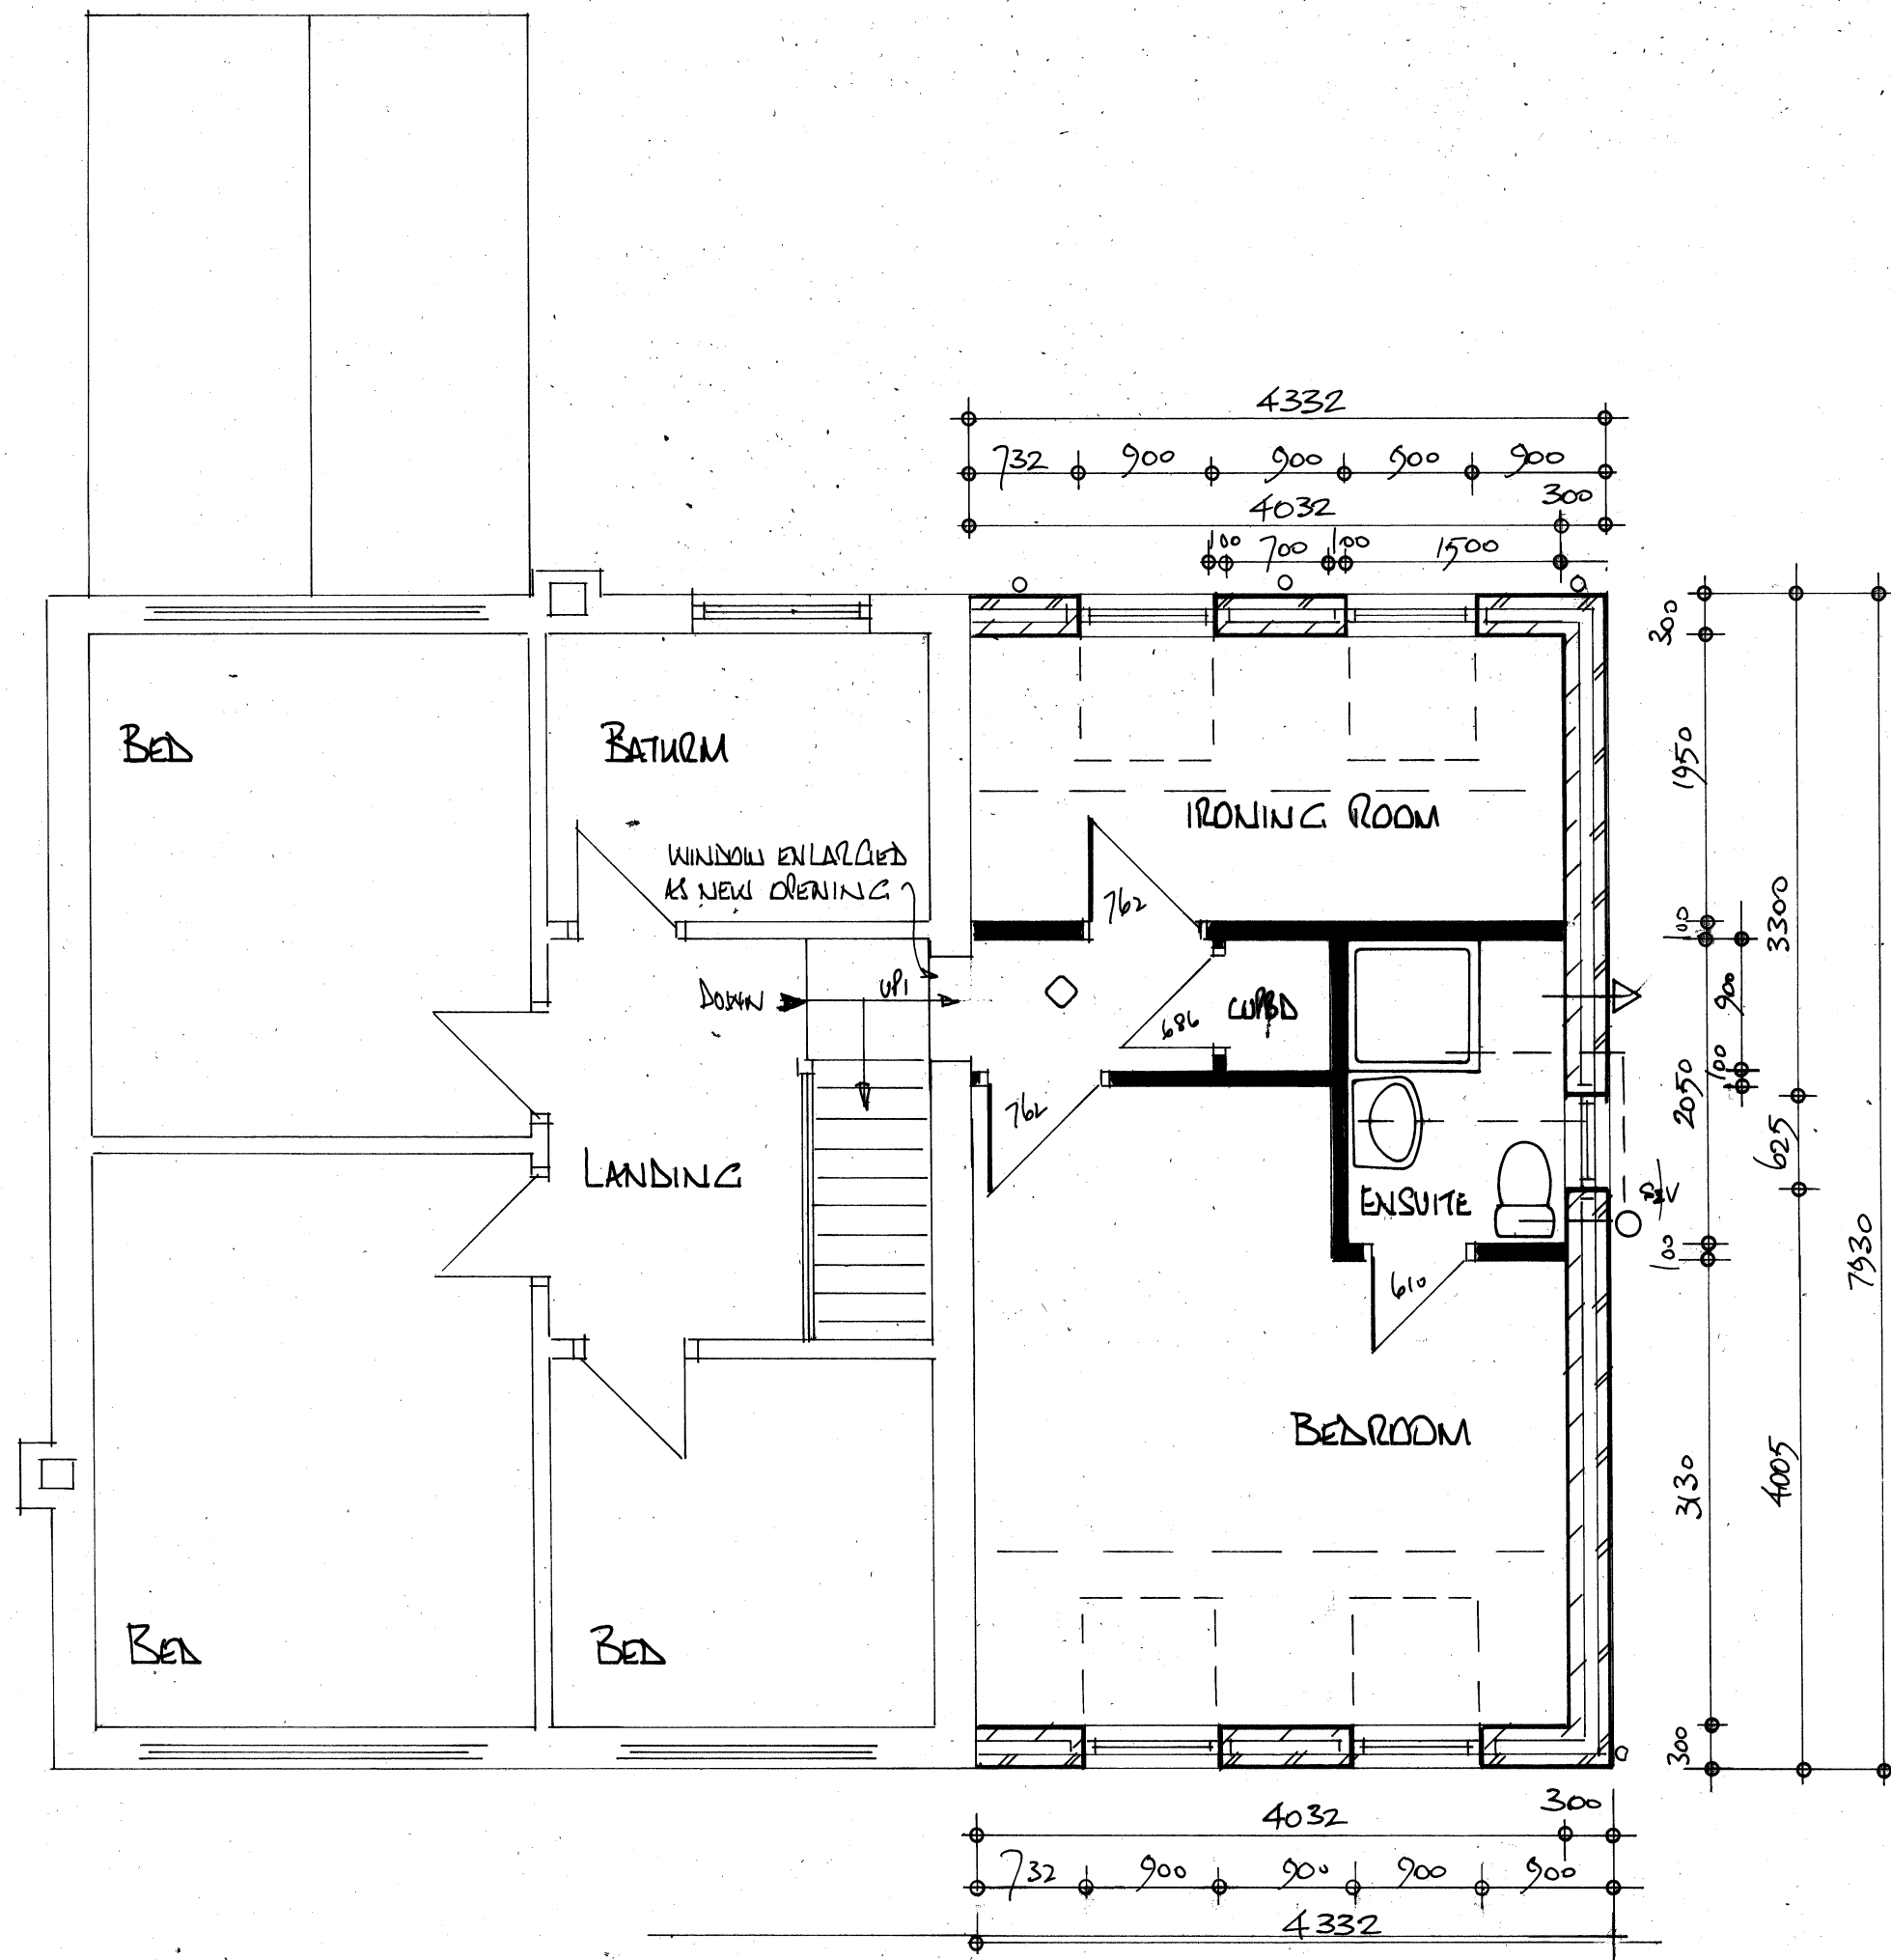

DIMENSION VARIATIONS MAY OCCUR AS
BUILT OFF EXISTING STRUCTURE

- FACE BRICK
- BLOCKWORK
- STUDING
- SMOKE ALARM
- FAN

FOUL DRAINAGE TO EXISTING
STORM DRAINS TO EXTENDED
EXISTING SYSTEM

30, MARRIOTS GATE,
LUTTON.
SPALDING.
PE12 9HN

Dwg No: C1 PROPOSED
Scale: 1:50 FIRST
FLOOR

Malcolm Clark Associates
+44 (0)1427 667151
+44 (0)7802 832984

Malcolm Clark Associates is the Trading
name of Lambirth Clark Ltd. No. 13296697