



- ⇒Scaling plans is not recommended.
- ⇒Existing Dimensions taken without intrusive survey and may therefore vary from those shown.
- ⇒All dimensions verified on site before commencement.
- ⇒Existing dimensions will be from finished surface whilst new dimensions before plaster.
- ⇒Plans and Construction notes to be read in conjunction with Structural engineers calculations.
- ⇒The information provided is for obtaining of Planning and Building Regulation approval— further details may be needed during construction.
- ⇒Inspection of material used, build methods and quality is not the responsibility of Malcolm Clark Associates




FRONT (WEST)

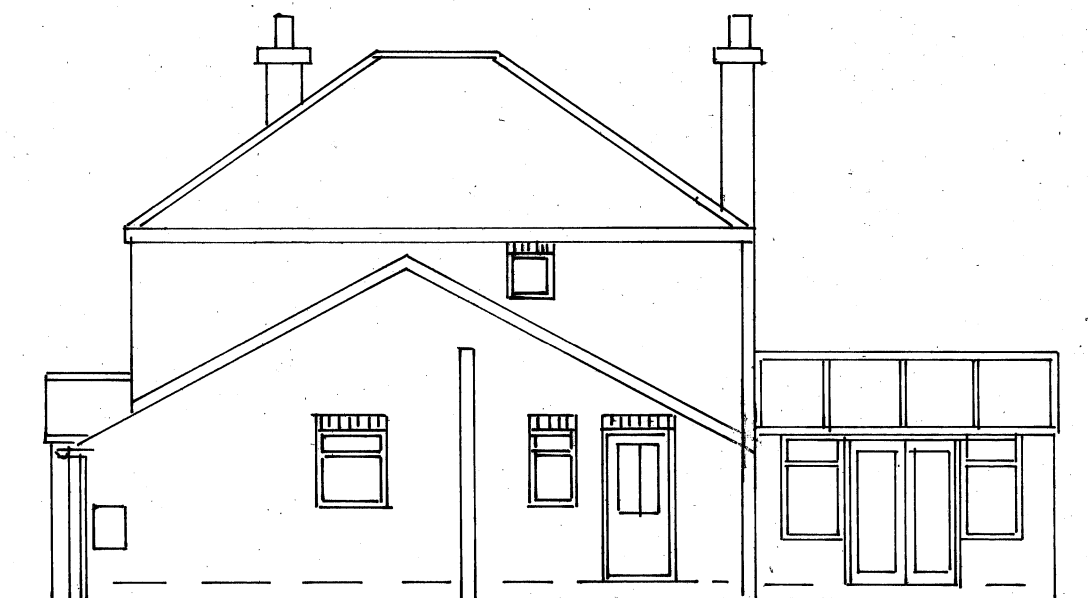

SIDE (SOUTH)

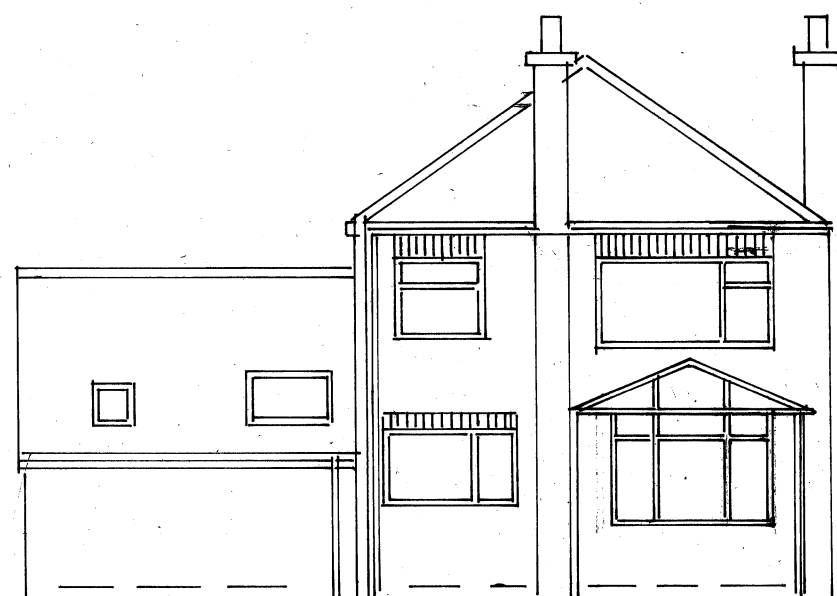

REAR (EAST)

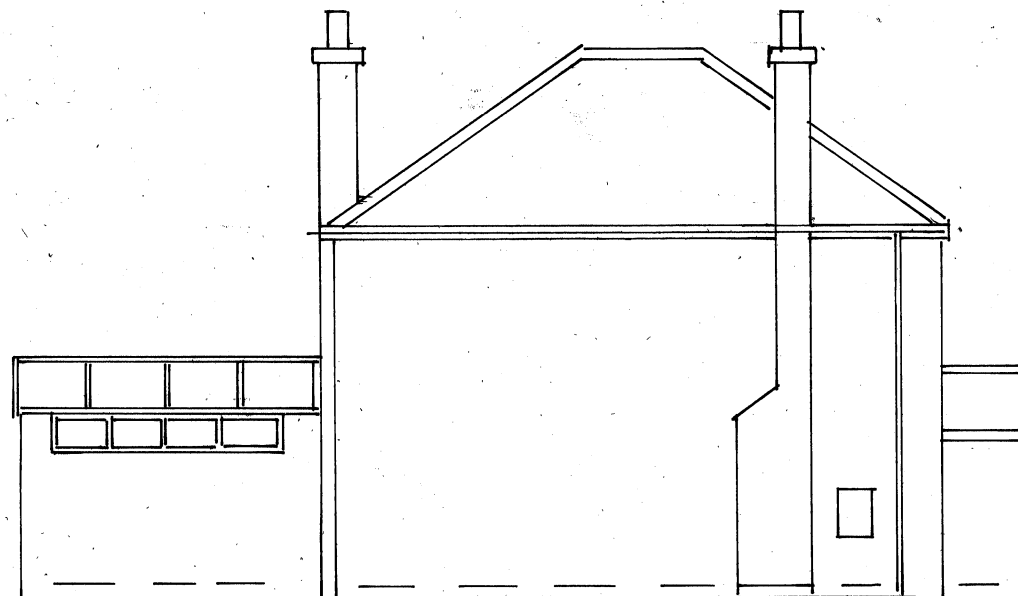

SIDE (NORTH)

30, MARRIOTS GATE,
LUTTON.
SPALDING.
PE12 9HN

Dwg No: E1 EXISTING
Scale: 1:100 ELEVATIONS

Malcolm Clark Associates
+44 (0)1427 667151
+44 (0)7802 832984

Malcolm Clark Associates is the Trading
name of Lambirth Clark Ltd. No: 13296697