WE RESERVE THE RIGHT TO CHANGE THE DESIGN SHOULD NEW INFORMATION BECOME AVAILABLE

THIS DRAWING IS AN INDICATIVE LAYOUT ONLY, DEMONSTRATING THE CONCEPTUAL REQUIREMENTS CORRELATING WITH THE AGREED SCHEMATIC SOLUTIONS. THE PURPOSE OF THIS DRAWING IS TO DEMONSTRATE DESIGN INTENT, FOR FURTHER DEVELOPMENT BY THE RELEVANT SERVICES DESIGNER ONLY

ALL SCALED DIMENSIONS TAKEN FROM THIS DRAWING ARE TO BE VERIFIED ON SITE

THIS DRAWING SHALL BE PRINTED IN COLOUR TO FULLY UNDERSTAND CONCEPTUAL REQUIREMENTS SHOWN WITHIN

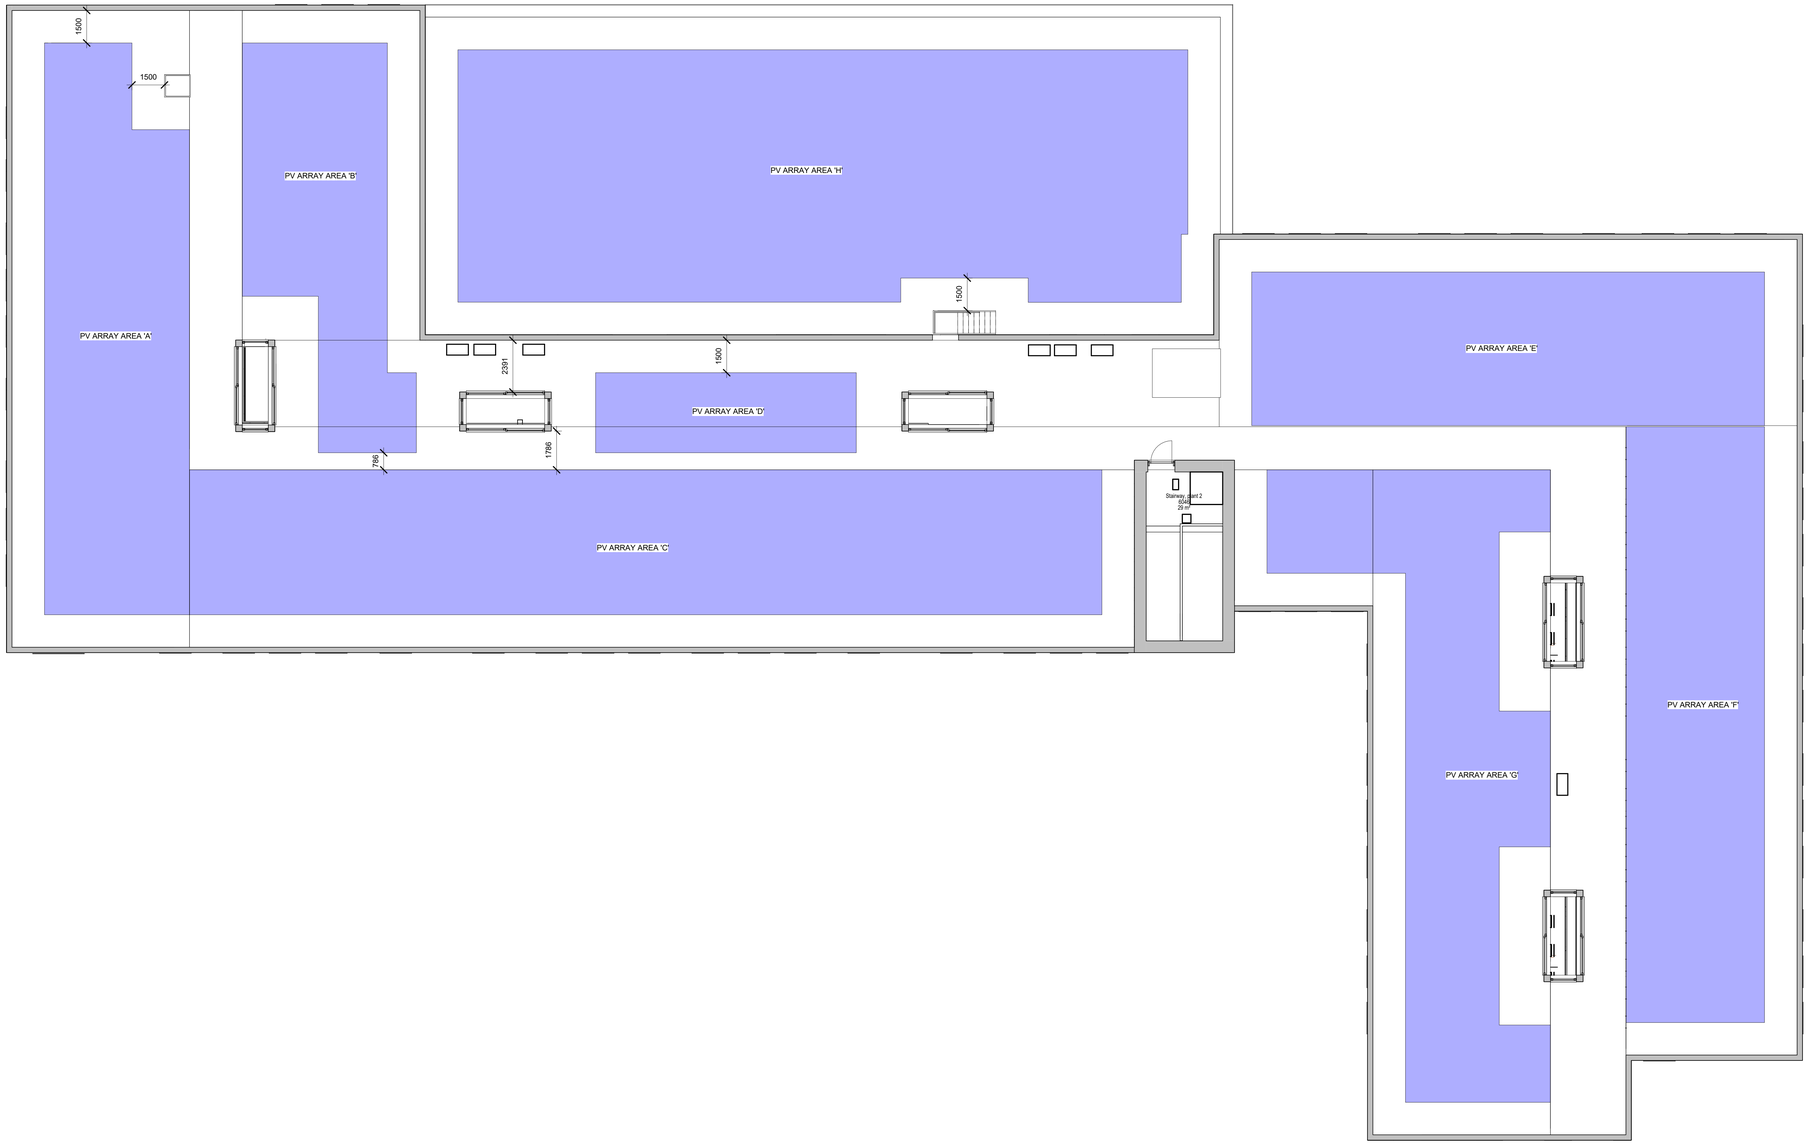

AVAILABLE PV AREA TOTALS

AREA 'A' - 166m²

AREA 'B' - 106.3m²

AREA 'C' - 281.9m²

AREA 'D' - 44.5m²

AREA 'E' - 167.9m²

AREA 'F' - 175.9m²

AREA 'G' - 187m²

AREA 'H' - 385m²

TOTAL COMBINED AREAS - 1514.5m²

REV	DATE	DESCRIPTION
P01	22/01/24	DRAFT CP'S ISSUE

CLIENT

Department for Education

CONTRACTOR

BOWMER + KIRKLAND

CONSULTANT

chord consult

Chord Consult Ltd.
Albion House,
5-13 Canal Street
Nottingham NG1 7EG
0115 865 4415
info@chordconsult.co.uk
chordconsult.co.uk

PROJECT

University Academy Long Sutton

DRAWING TITLE

PROPOSED PV AREAS

DRAWING PURPOSE

DRAFT CP'S

DRAWN BY	DATE	CHK'D BY	SCALE	MEDIA
AM	JAN 24	SMB	1 : 100	A0

CONTRACT DRAWING REFERENCE (AS REQUIRED)

PROJECT - ORIGINATOR - ZONE - LEVEL - TYPE - ROLE - NUMBER	REVISION
SRP1155-CHD-01-R1-D-E-6900	P01