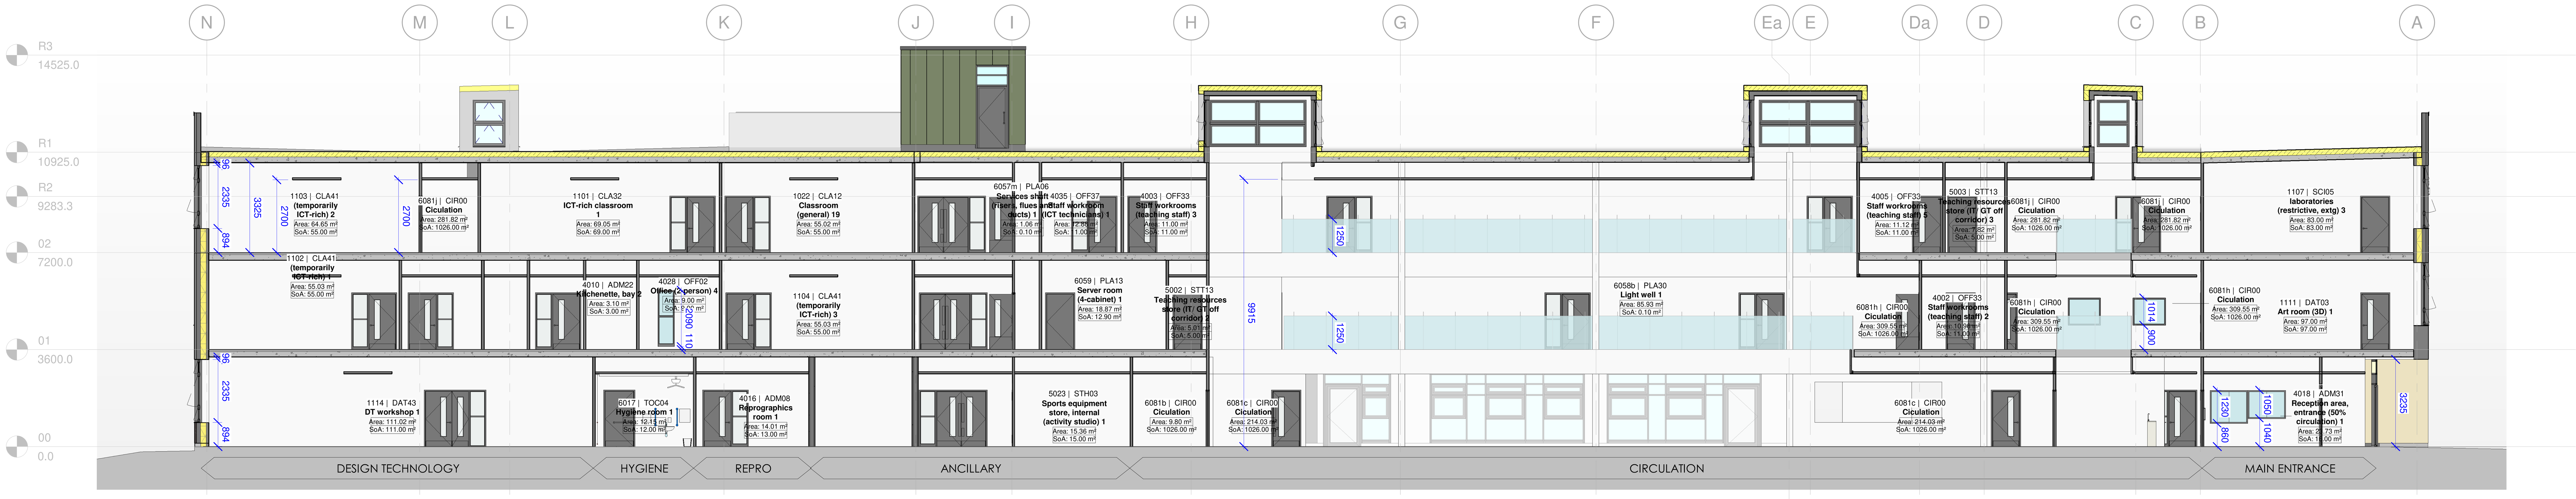

1 **Section AA**
1 : 100

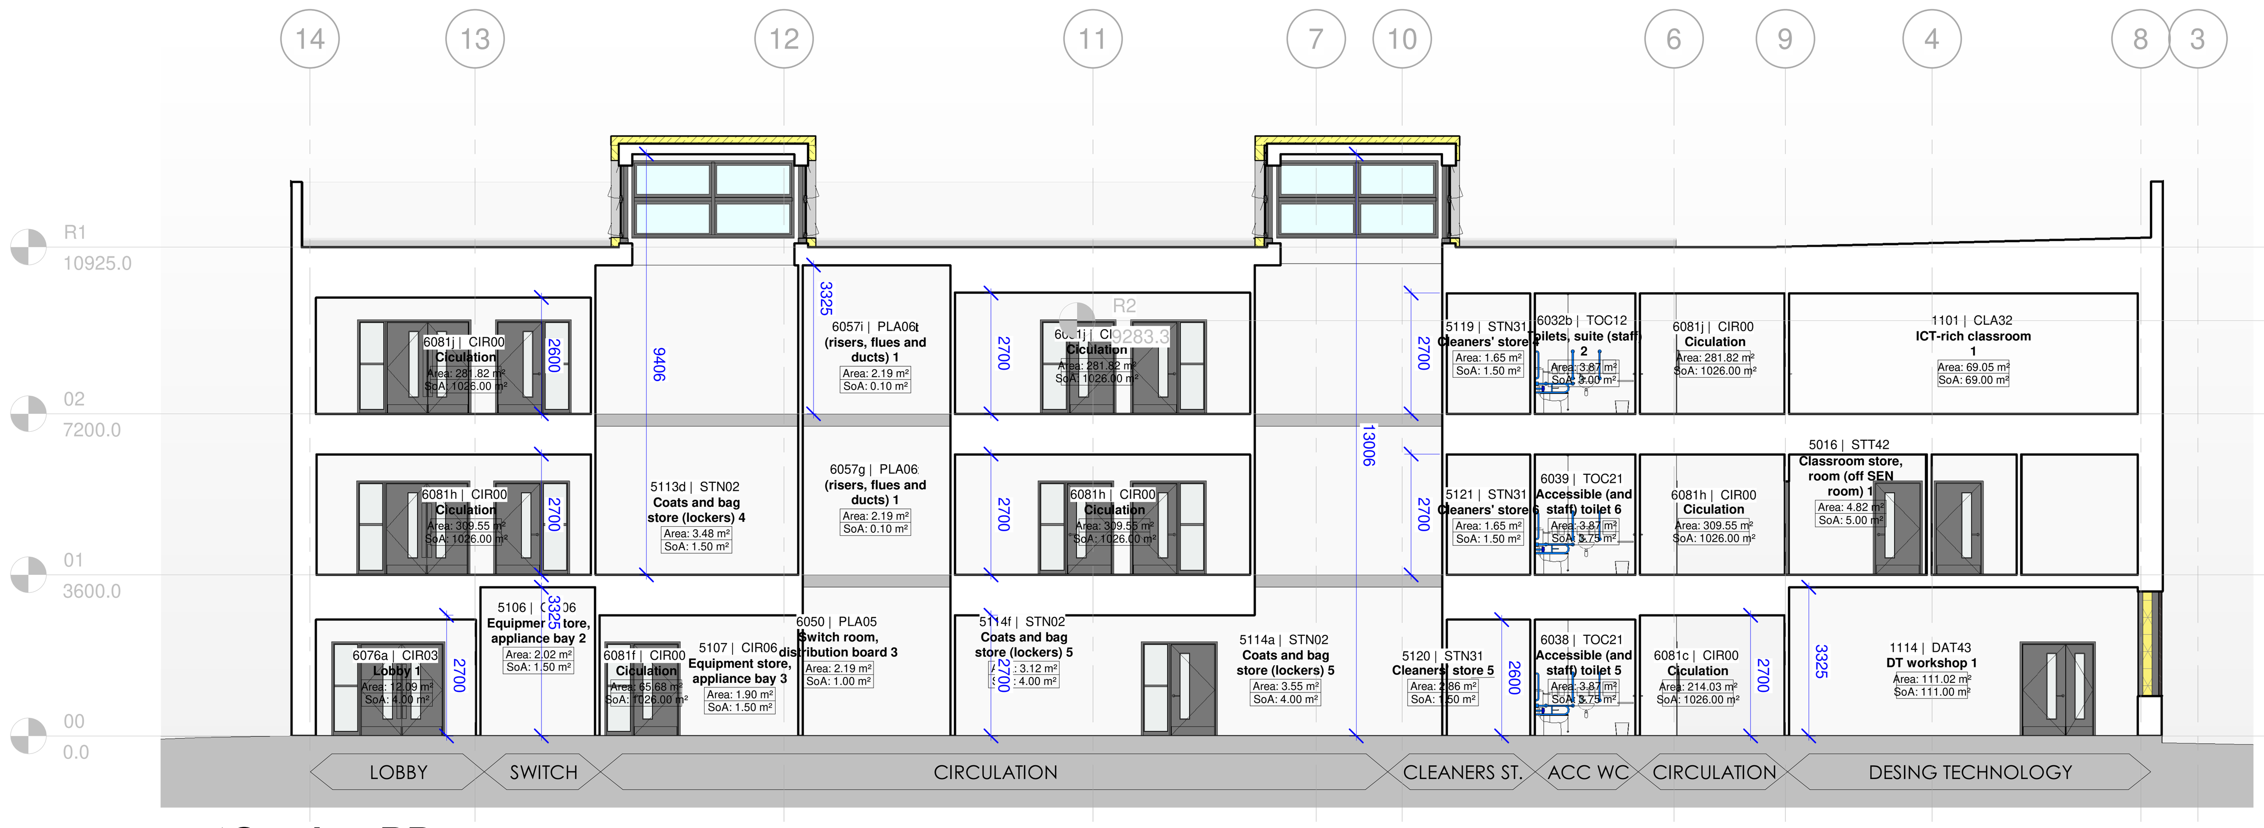

2 **Section BB**
1 : 100

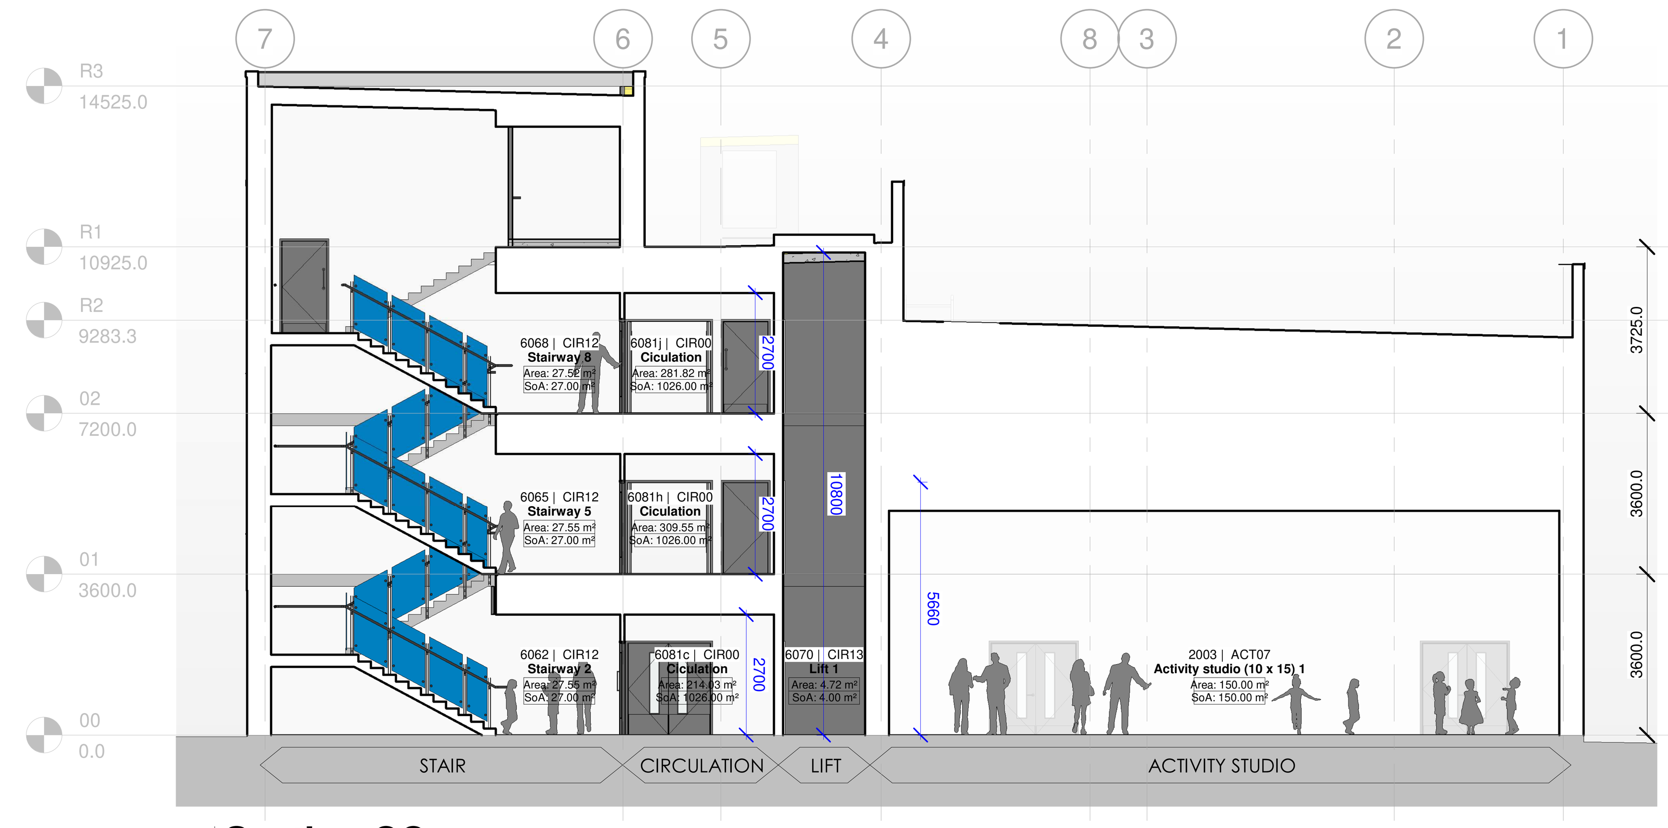

3 **Section CC**
1 : 100

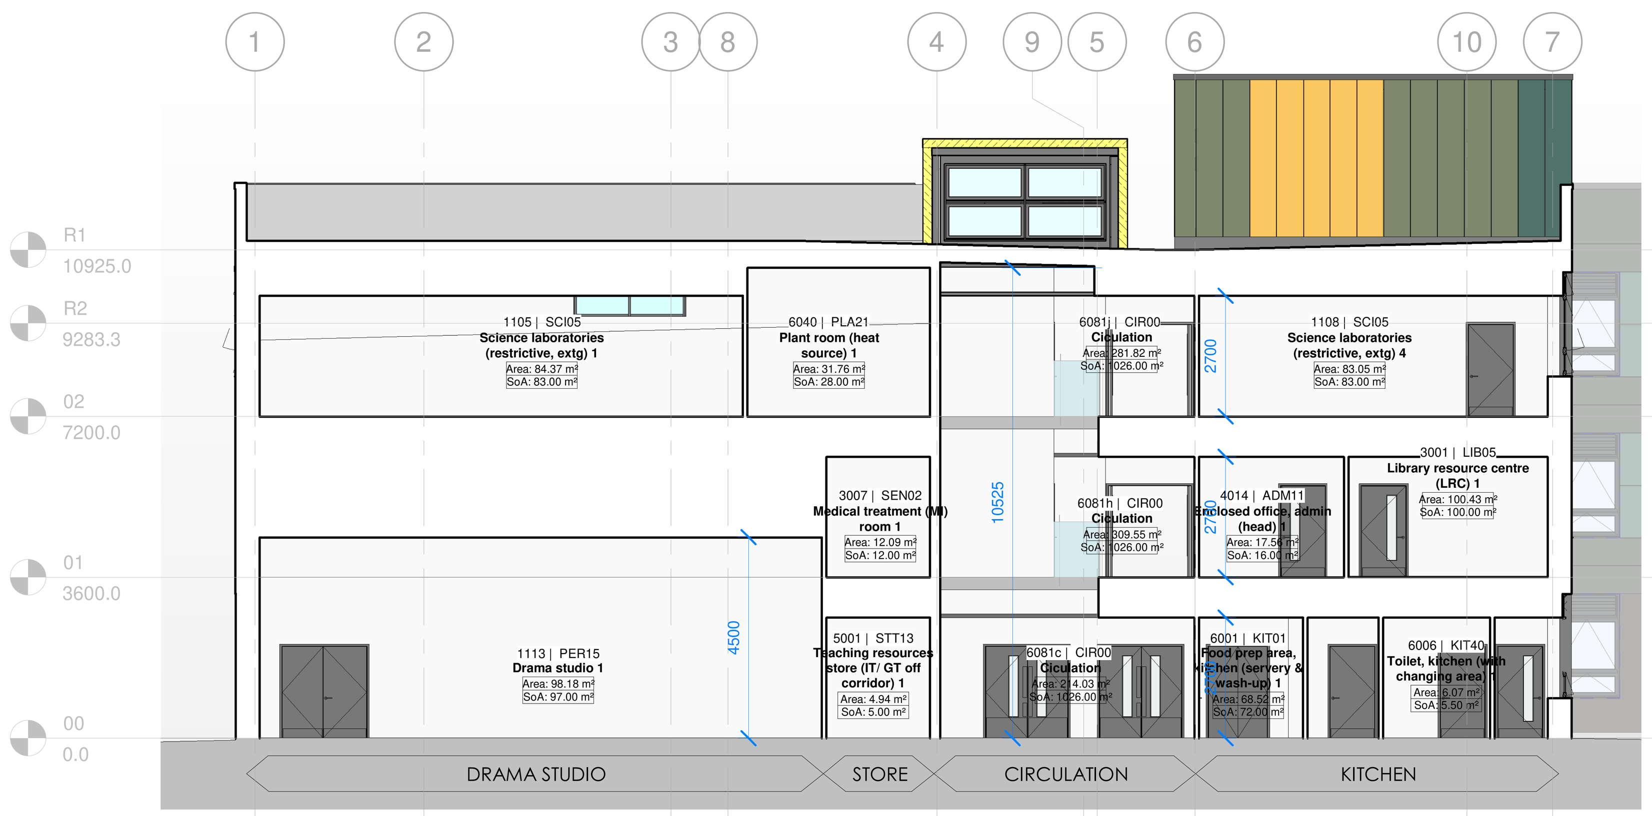

4 **Section DD**
1 : 100

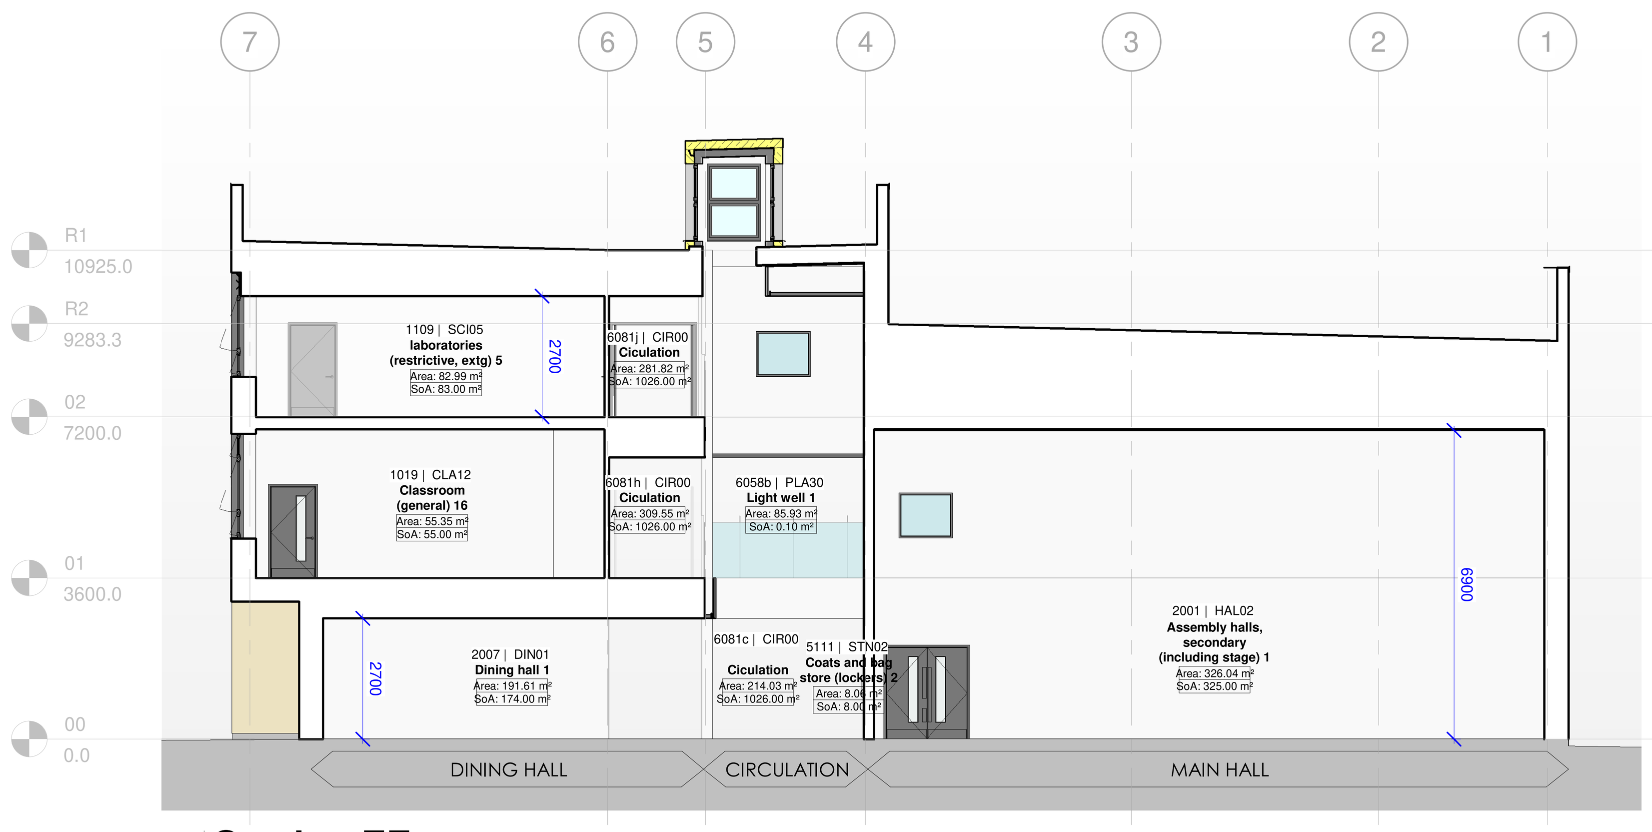

5 **Section EE**
1 : 100

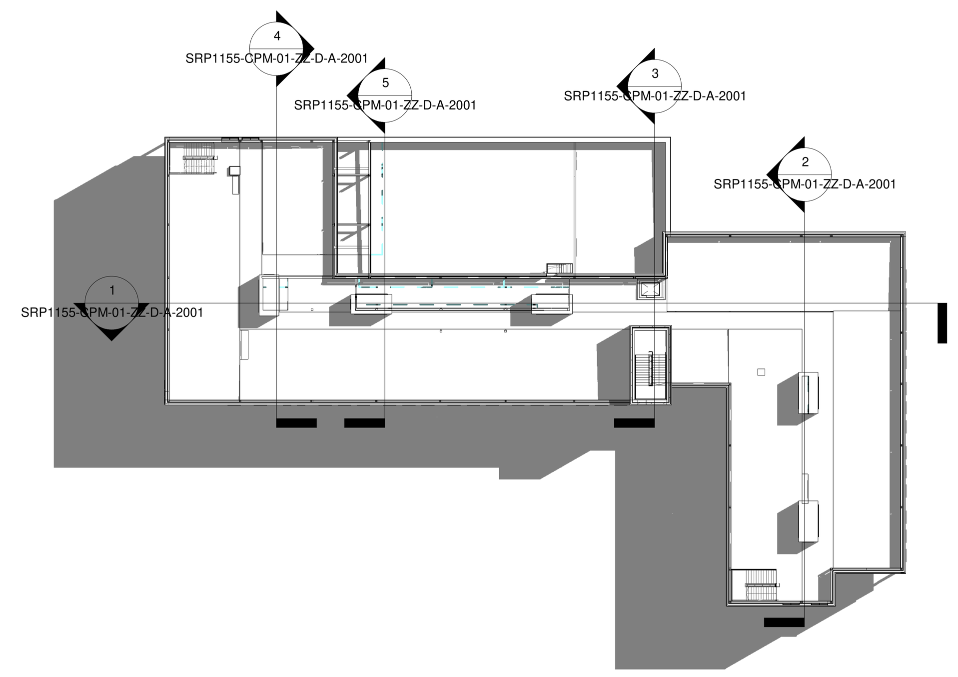

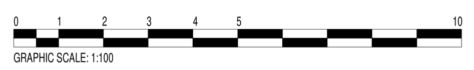

CDM Regulations

These notes identify those hazards which the designer deems to be significant, unusual, not likely to be obvious to a competent Contractor and/or difficult to manage. If any such hazards are identified and not listed below then they should be brought to the attention of the Architect.

HAZARDS: in accordance with the HSE Red, Amber Green list.	Date Assessed	Date Mitigated

The risks highlighted below should be read in conjunction with the CPMG Hazard Identification Checklist, preliminary Assessment and the Residual Risks document.

R02 Avoid hand scabbling of concrete	03/01/2024	--/--/----
R03 Avoid demolition by hand-held breakers	03/01/2024	--/--/----
R05 Avoid large quantities of dust	03/01/2024	--/--/----
R07 Structural steelwork safety nets	03/01/2024	--/--/----
R10 Prevention of slips & trips on stairs and ramps	03/01/2024	--/--/----
R15 Avoid falls from height	03/01/2024	--/--/----
R16 Monitor for chemical & biological chemicals	03/01/2024	--/--/----
R20 Avoid heavy pre-fab components	03/01/2024	--/--/----
R21 Avoid working over populate areas	03/01/2024	--/--/----
A02 Avoid manholes in traffic areas	03/01/2024	--/--/----
A03 Avoid lip to pre-cast stairs	03/01/2024	--/--/----
A10 Provision for tying scaffolds for curtain walls	03/01/2024	--/--/----
A12 One way site traffic routes	03/01/2024	--/--/----
A13 Ensure adequate delivery room	03/01/2024	--/--/----
A14 Avoid heavy components	03/01/2024	--/--/----
A15 Avoid site welding	03/01/2024	--/--/----
A17 Avoid undermining existing foundation	03/01/2024	--/--/----
G01 Allow adequate access for vehicles	03/01/2024	--/--/----
G02 Minimise reversing	03/01/2024	--/--/----
G03 Segregation of construction access	03/01/2024	--/--/----
G04 Segregation of construction activites	03/01/2024	--/--/----
G08 Specification of half board sizes	03/01/2024	--/--/----
G13 Green list: timber treatment	03/01/2024	--/--/----
G15 Green list: engineering controls	03/01/2024	--/--/----
G16 Green list: Operations & Maintenance info	03/01/2024	--/--/----

REV	DATE	DESCRIPTION	BY
P02	2024-03-21	Revised Cladding Colours prior to Planning Submission	AP
P01	2024-01-19	Issued for draft CP	AP

CLIENT

Department for Education

BOWMER KIRKLAND

ORIGINATOR — REF:

CPMG
Let's create something remarkable. responsible. real.
Nottingham: 13 St Peter's Gate, Nottingham, NG1 2JF
London: 38 Rosebery Avenue, Farringdon, EC1R 4RN
Birmingham: Spaces, Level 1, The Mailbox, 3 Wharfside Street, Birmingham, B1 1RD
China: 198 Wuxing Road, Qianjiang New District, Hangzhou
India: 308, Transbay, Balewadi, Pune, 411045
enquiries@cpmg-architects.com — cpmg-architects.com
Architecture & Interior Design

PROJECT
University Academy Long Sutton

DRAWING TITLE
PM_40_40_18 : Cross-section drawings
GENERAL ARRANGEMENT: SECTIONS
GA Section AA, BB, CC, DD & EE

DRAWING STATUS
PLANNING

DEIR REF	DRAWN BY	DATE	SCALE	MEDIA
181	AW	13/12/2023	As indicated	A0

PROJECT - ORIGINATOR - ZONE - LEVEL - TYPE - ROLE - NUMBER	REVISION
SRP1155-CPM-01-ZZ-D-A-2001	P02

Copyright of CPMG Architects Limited 2024. All rights reserved. No part of this publication may be reproduced, stored in any retrieval system or transmitted in any form or by any means without prior permission of CPMG Architects Limited. Do not scale from drawing, use figured dimensions only. All dimensions to be checked on site.

ISO 9001:2015 Quality Management ISO 14001:2015 Environmental Management
BS EN ISO 19650:2018 Information Management