
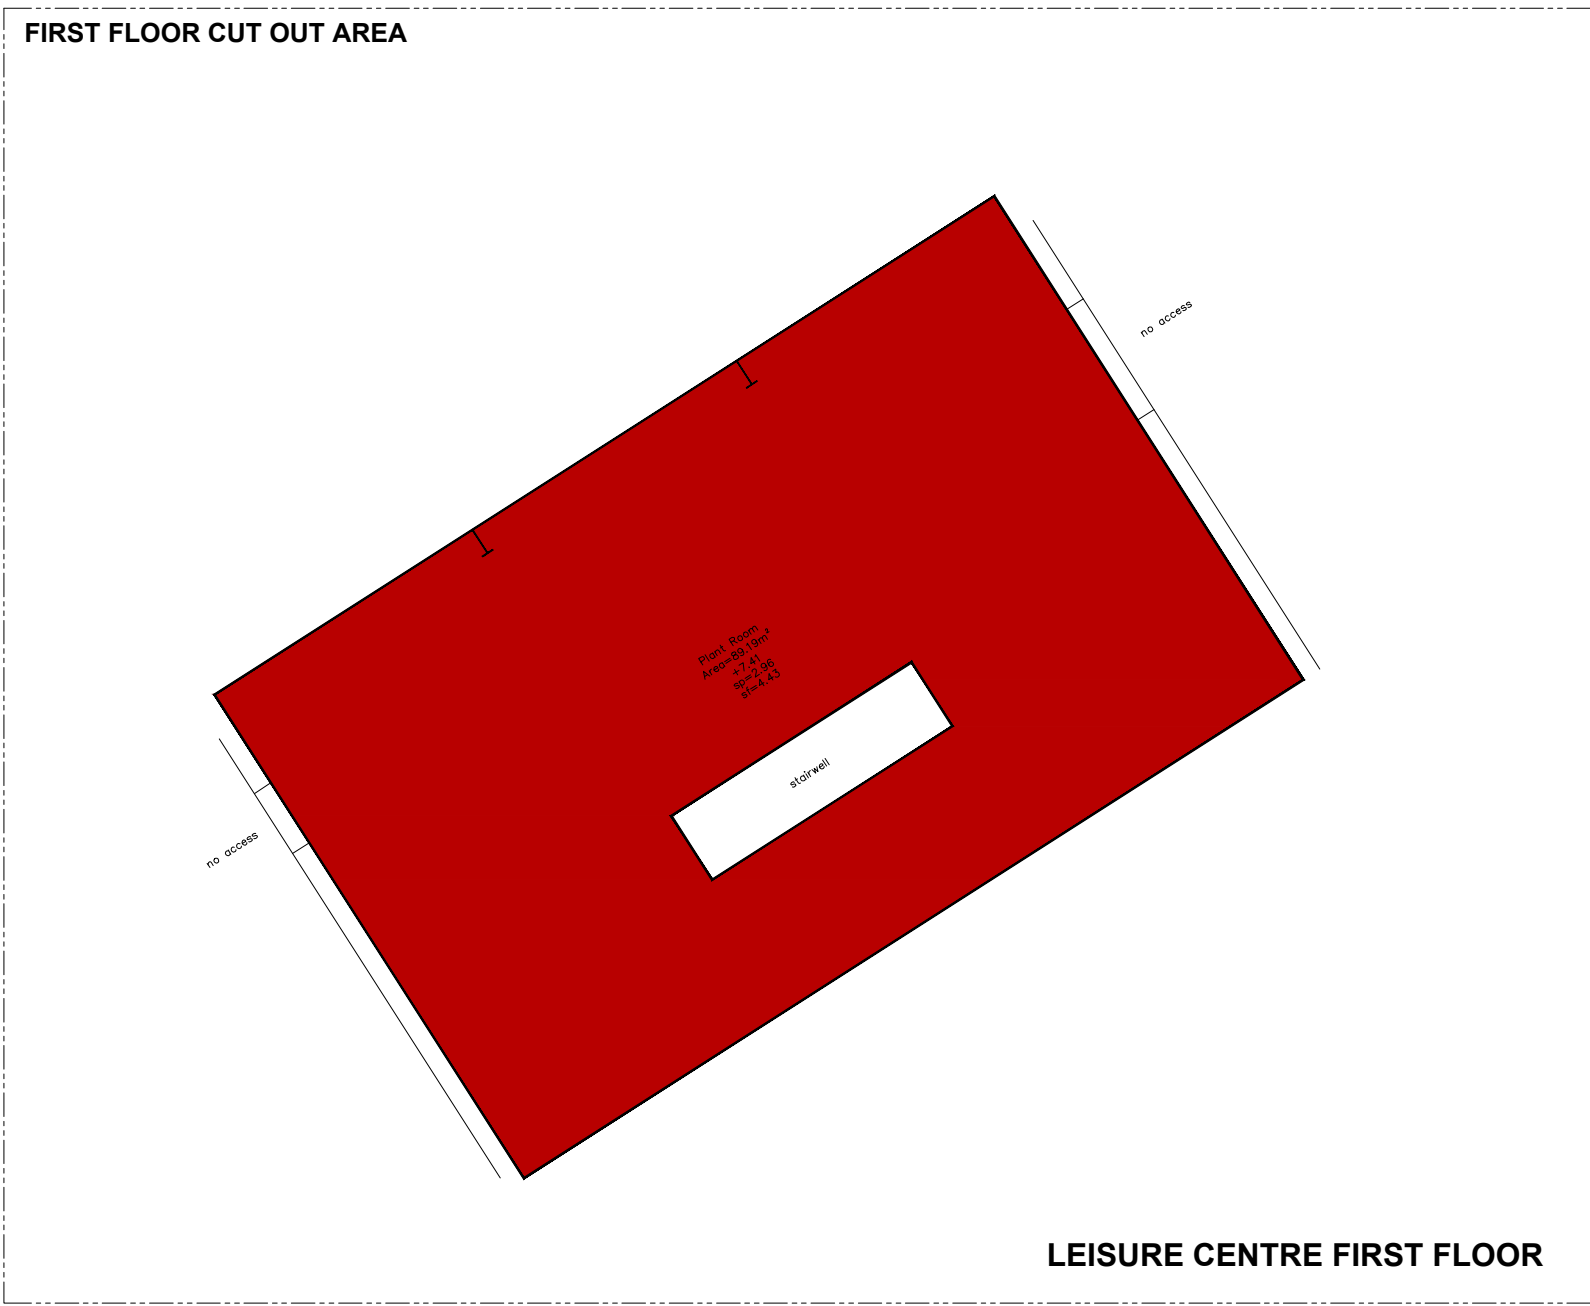


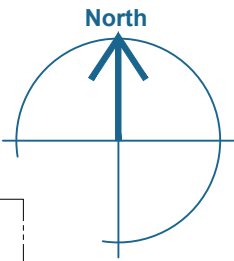

KEY

LARGE SPACES

STORAGE

PLANT

CHANGING ROOM

CIRCULATION

STAFF & ADMIN


PRACTICAL LEARNING SPACE

LEARNING RESOURCES

TOILETS

BASIC TEACHING AREA

LEISURE CENTRE GROUND FLOOR

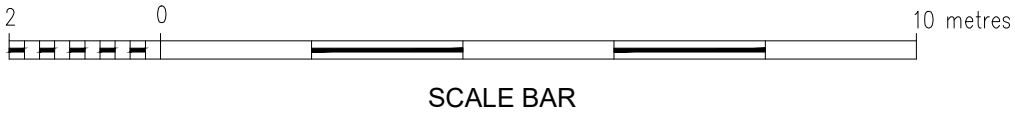

All levels related to Ordnance Survey active GPS network.

KEY

Section Line

A

A'

Box partition

Step/Ramp up

Stair cut line

Overhead Feature

Fit Mark

Radiator

Slope up

Elevation Location

Approximate/Assumed Position

ABBREVIATIONS

p = Plinth Height

s = Sill Height

h = Head Height

c = Ceiling Height

b = Beam Height

sp = Spring Point Height

fc = False Ceiling Height

sc = Structural Ceiling Height

sf = Soffit Height

AB = Air Brick

AHU = Air Handling Unit

AV = Air Vent

CB = Cupboard

RL = Ridge Level

EL = Eaves Level

RFL = Roof Level

SFL = Soffit Level

TLL = Threshold Level

FFL = Finished Floor Level

PWL = Parapet Wall Level

+35.20 = Levels

+52.76 = Elevation level

JB = Junction Box

RSJ = Rolled Steel Joist

WT = Worktop

Client

MOTT MACDONALD

Project

UNIVERSITY ACADEMY
LONG SUTTON
LINCOLNSHIRE

Title

GIFA PLAN

Drawing Number

TS22-511-6-RevB

Revision	Description	Rev. By	Date
A	Room names updated.	JE	09.12.2022
B	Room assignments updated.	PG	12.12.2022

Scale 1:100@A0 Sheet 6 of 6

Drawn by CW Checked by PG Date of Survey NOV 2022



Accreditations:

