



LOCATION PLAN
NOT TO SCALE

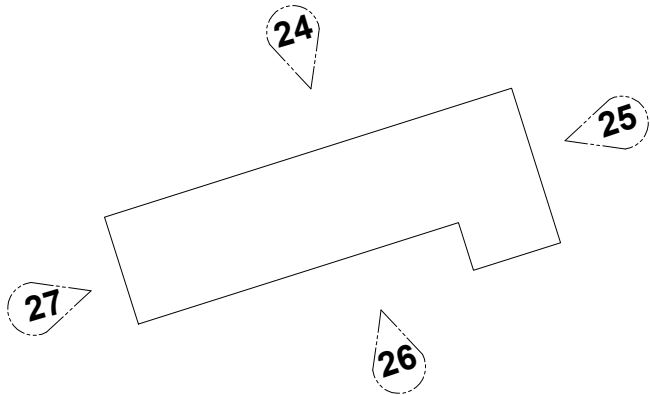

KEY

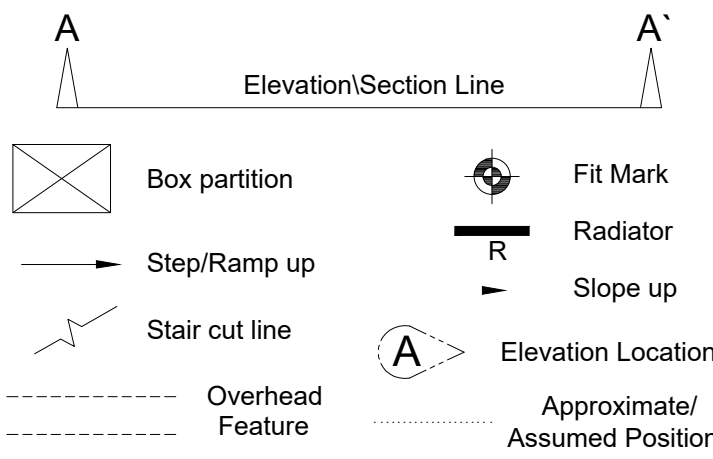

ABBREVIATIONS

p = Plinth Height
s = Sill Height
h = Head Height
c = Ceiling Height
b = Beam Height
sp = Spring Point Height
fc = False Ceiling Height
sc = Structural Ceiling Height
sf = Soffit Height
RL = Ridge Level
EL = Eaves Level
RFL = Roof Level
SFL = Soffit Level
THL = Threshold Level
FFL = Finished Floor Level
PWL = Parapet Wall Level
+35.20 = Levels
+52.76 = Elevation level
JB = Junction Box
RSJ = Rolled Steel Joist
WT = Worktop
SG = Switch Gear

Client
MOTT MACDONALD

Project
**UNIVERSITY ACADEMY
LONG SUTTON
LINCOLNSHIRE**

Title
ELEVATIONS

Drawing Number
TS24-100-5

Revision	Description	Rev. By	Date

Scale	1:50@A1	Sheet	1 of 1
Drawn by	AT	Checked by	PG
		Date of Survey	NOV 2022



**TERRAIN
SURVEYS**


Tel: 01438 841300
www.terrainsurveys.co.uk
enquiries@terrainsurveys.co.uk

Accreditations:




0028
Certificate Number 1798
ISO 9001




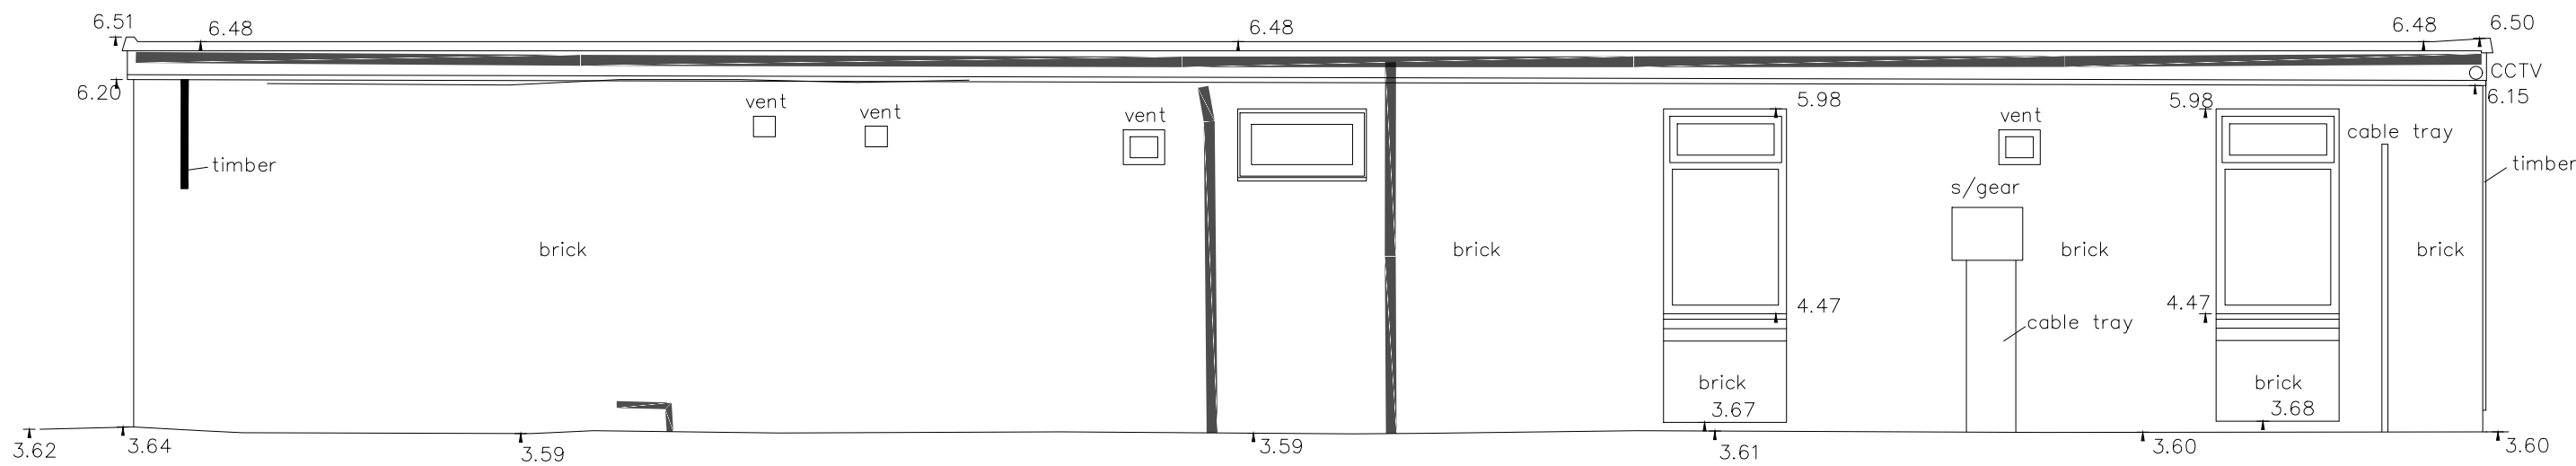


ELEVATION 24

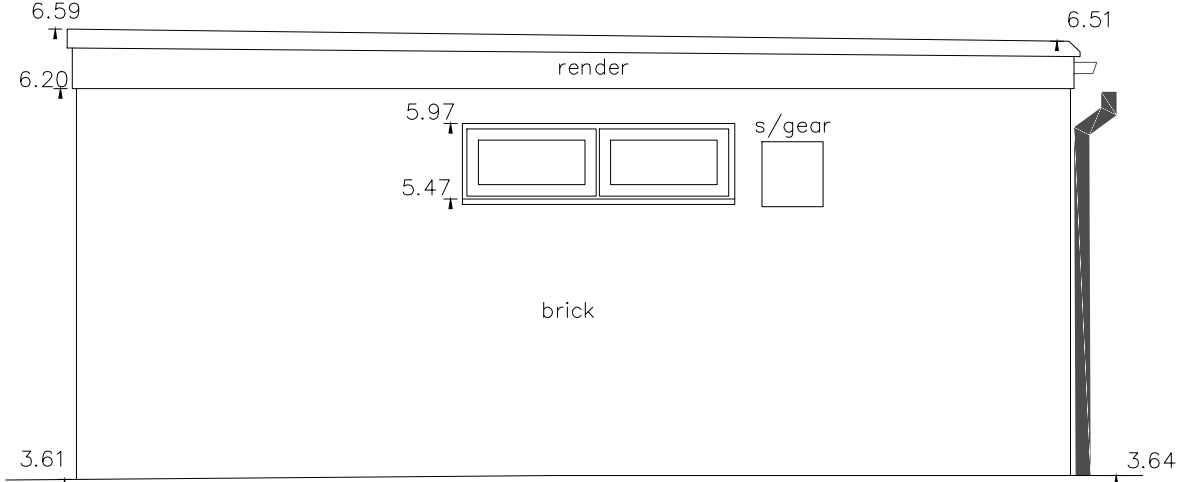


ELEVATION 25

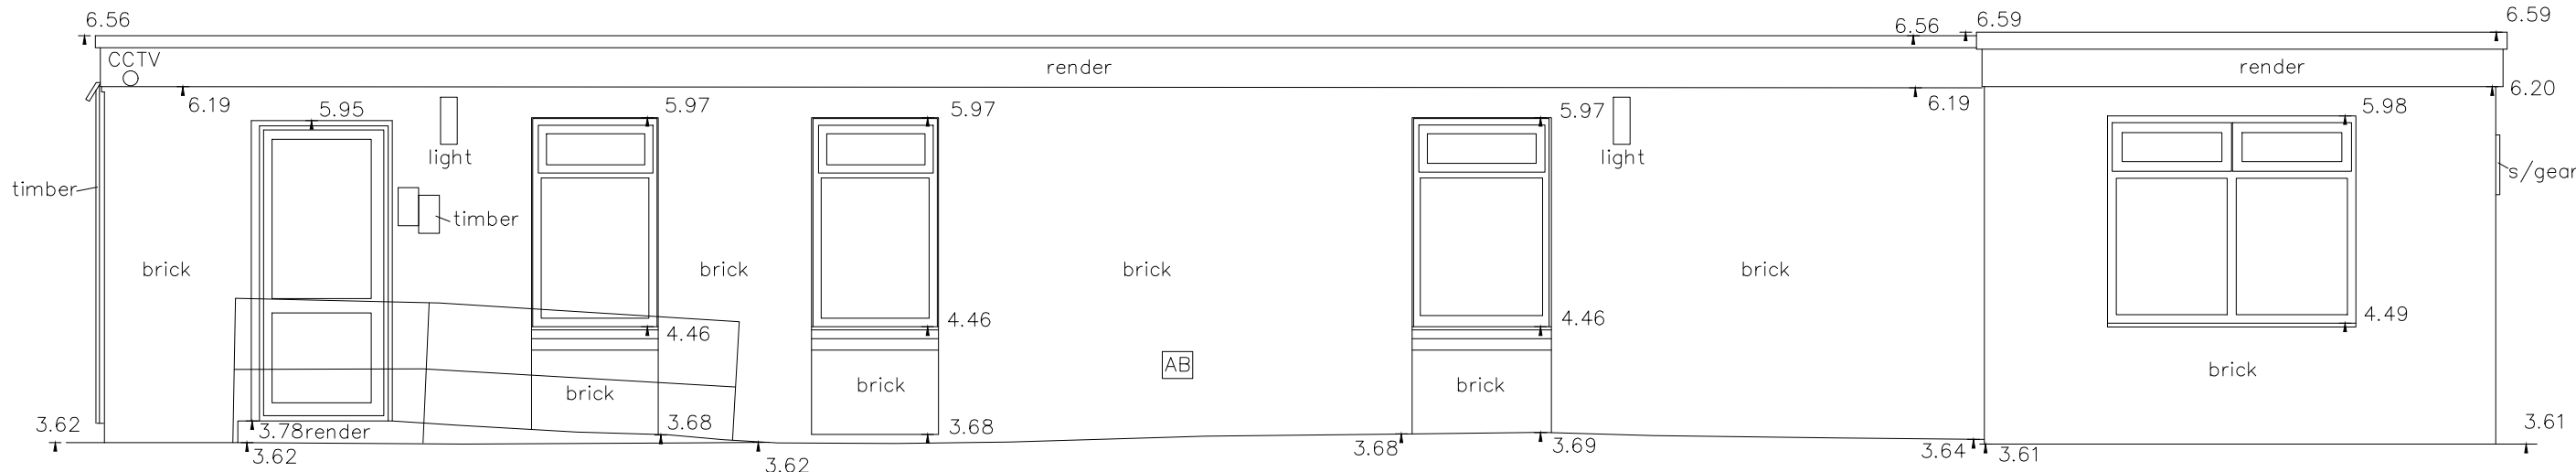

ELEVATION 26

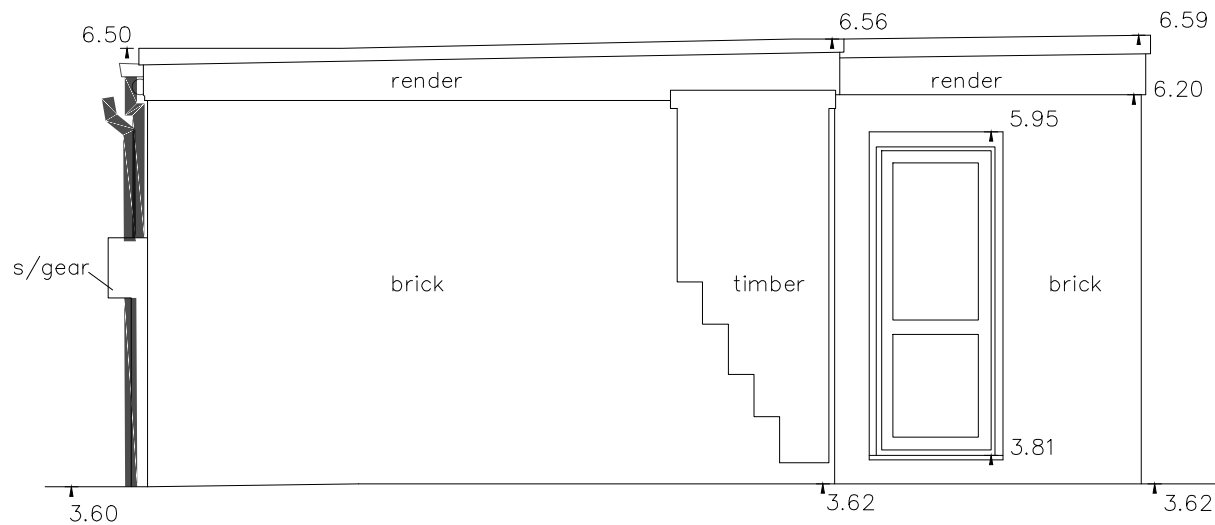

ELEVATION 27

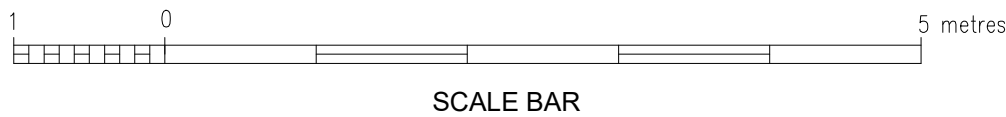

SCALE BAR