


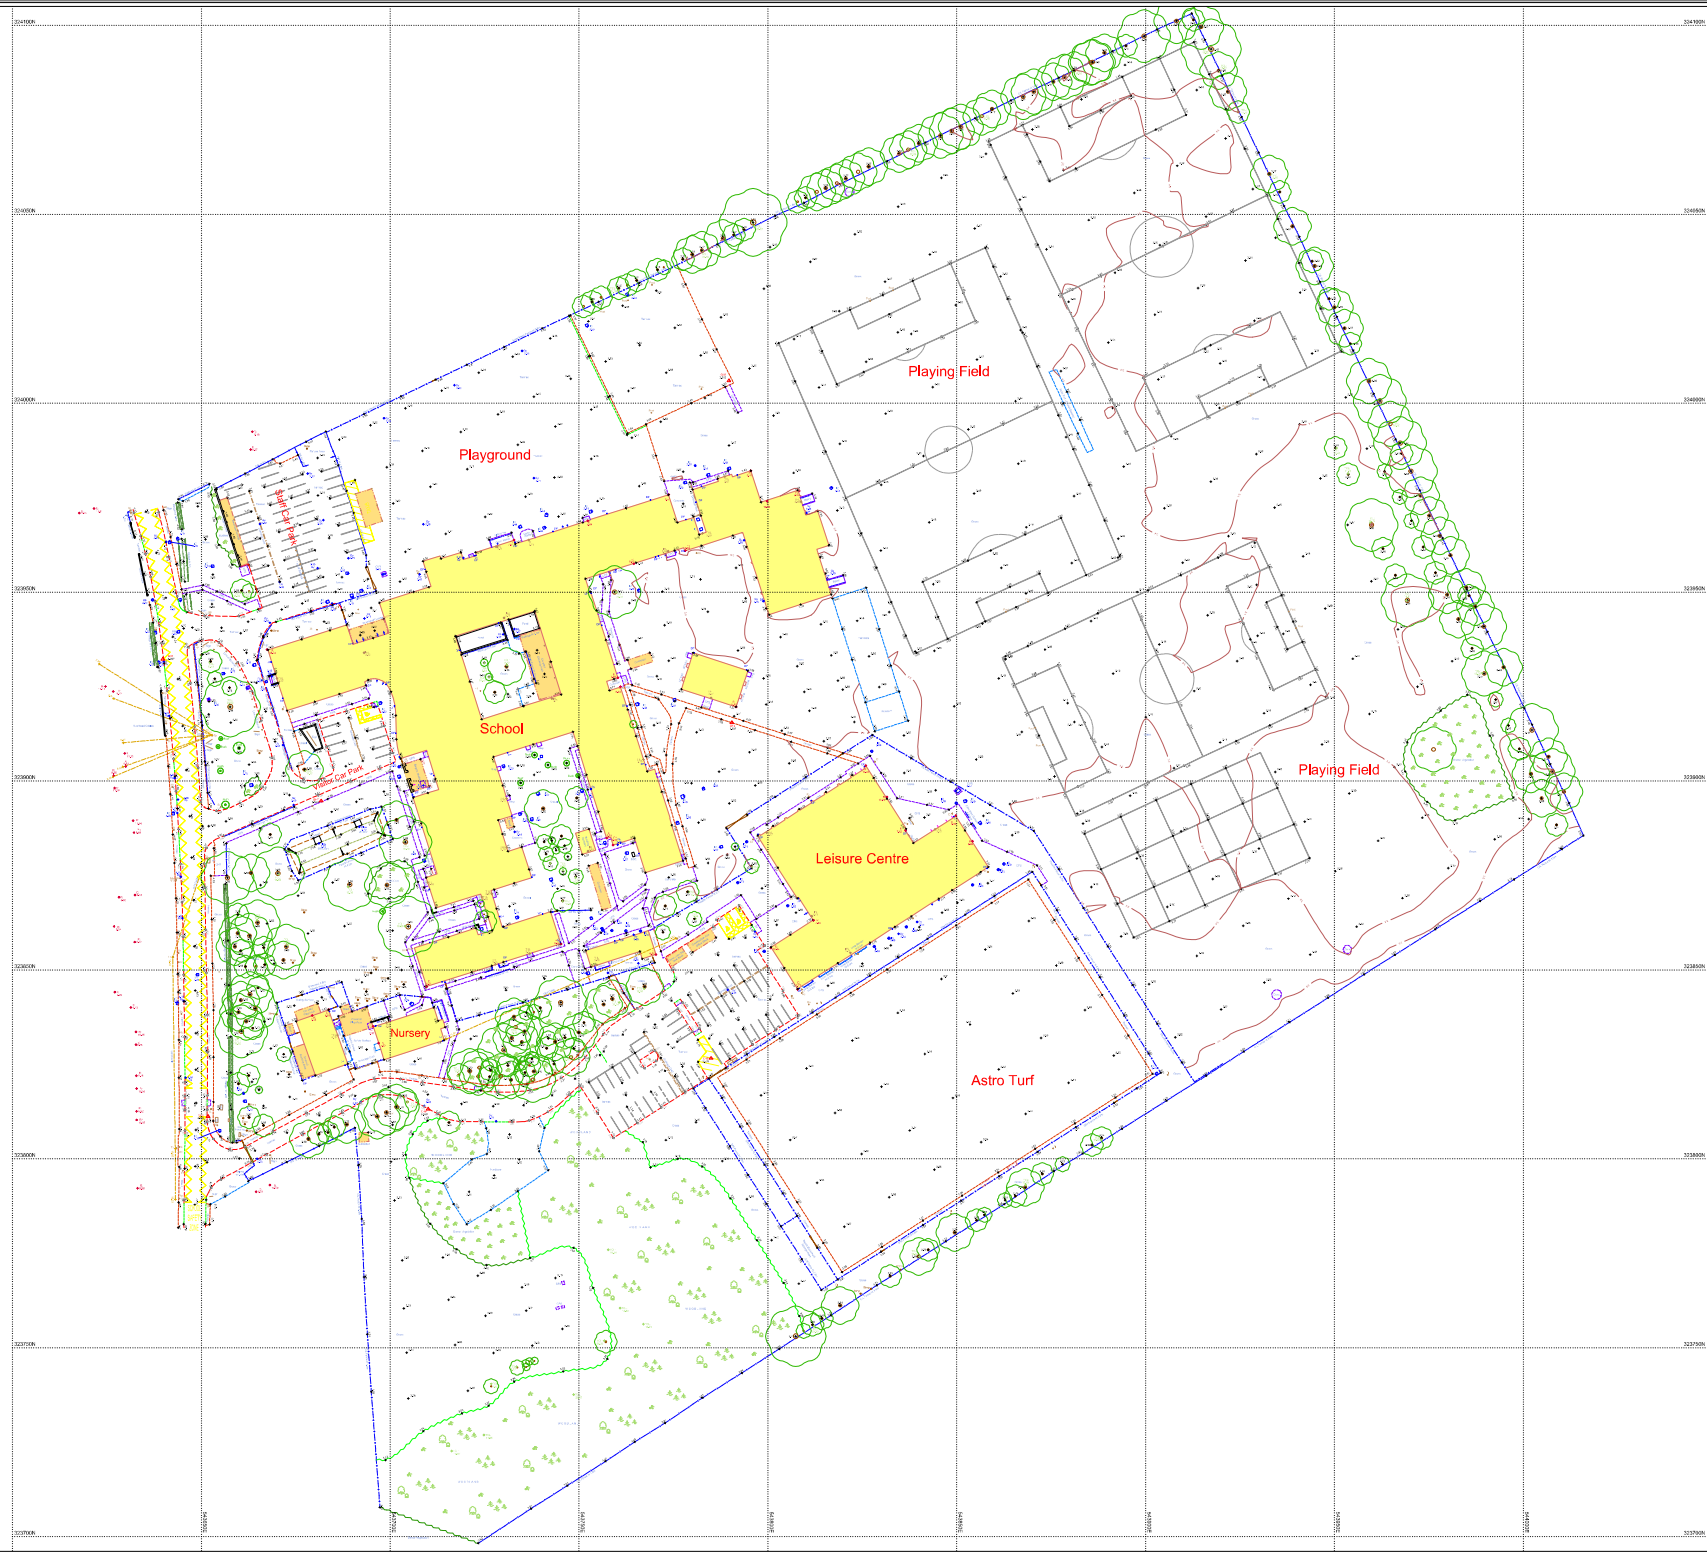

Station Information:

Station	Easting (m)	Northing (m)	Level (m)
GH1	543639.863	323932.253	4.207
GH2	543651.796	323811.222	4.333
GH3	543789.704	324005.930	3.613
GH4	543790.520	323915.420	3.537
GH5	543785.018	323826.600	3.539
GH6	543710.090	323813.179	3.559
GH7	543681.761	323894.721	3.544

OS Note:

This survey has been oriented to the Ordnance Survey (OS) National Grid (OSGB36) [5] via Global Navigation Satellite Systems (GNSS) and the O.S. Active Network (OS Net).
A true OSGB36 coordinate has been established near to the site centre via a transformation using the OSTN15GB & OSGM15GB transformation models.
The survey has been correlated to this point and a further one or more OSGB36 [15] points established to create a true O.S. bearing for angle orientation.
No scale factor has been applied to the survey therefore the coordinates shown are arbitrary & not true O.S. Coordinates which have a scale factor applied.
Please refer to Survey Station Table to enable establishment of the on-site grid and datum.

Legend:

[illegible]

Rev	Date	Description	Drawn	Q. Ref.
-----	------	-------------	-------	---------



greenhatch group

- Topographical Surveys
- Site Engineering
- Utility / CCTV Surveys
- Measured Building Surveys
- 3D Laser Scanning
- Revit & BIM Models

Downing House

Rowan House
Duffield Road
Little Eaton
Derby

DE21 5DR
Tel (01332) 830044 Fax (01332) 830055
admin@greenhatch-group.co.uk
www.greenhatch-group.co.uk

St Albans Unit 8, The Courtyard After Park St Albans	Newcastle 24 Riverside Studios Armstrong Road Newcastle Bus. Park	London 27, Cornwall Terrace Mews Regents Park London
---	--	---

Herzschel AL4 GLA	NGC 6733-U-1 plus NG4 771	WAT 511
L (01727) 854481	L (01912) 736391	L (02072) 241886

Mott MacDonald

PROJECT

University Academy Long Sutton,
84 Little London, Long Sutton,
Spalding, Lincolnshire

TITLE	Topographical
-------	---------------

Survey	
SCALE	DATE
100-1000	10.10.2022

A0@ 1: 500	10.10.2022
DRAWN IP	QUALITY REF GH15117

Level datum	See note
Grid orientation	See note

Job number	45301
Drawing No.	Rev.

45301_T	0
---------	---

This plan should only be used for its original purpose. Greenhalch Group accepts no responsibility for this plan if supplied to any party other than the original client.

Drainage information (where applicable) has been visually inspected from the surface and therefore

Notes: