




FRONT

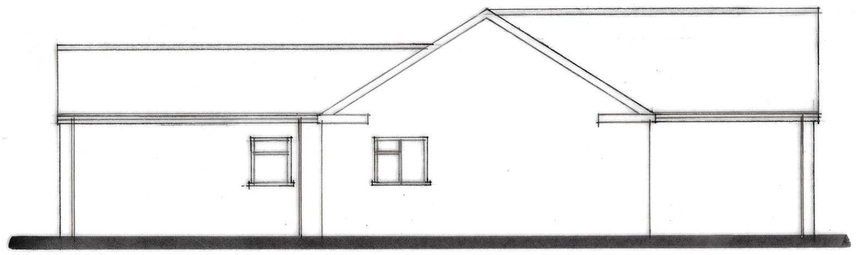

SIDE

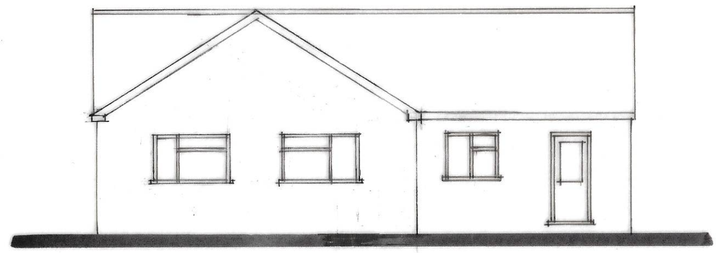


REAR

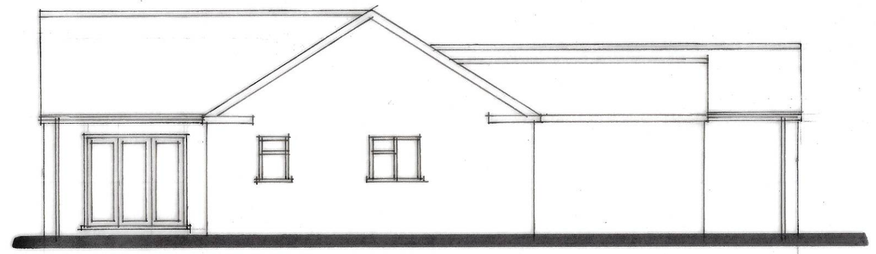

SIDE

ROOF TILES TO MATCH EXISTING

PROPOSED EXTERNAL WALLS TO BE RENDERED AND PAINTED A LIGHT GREY/ STONE COLOUR

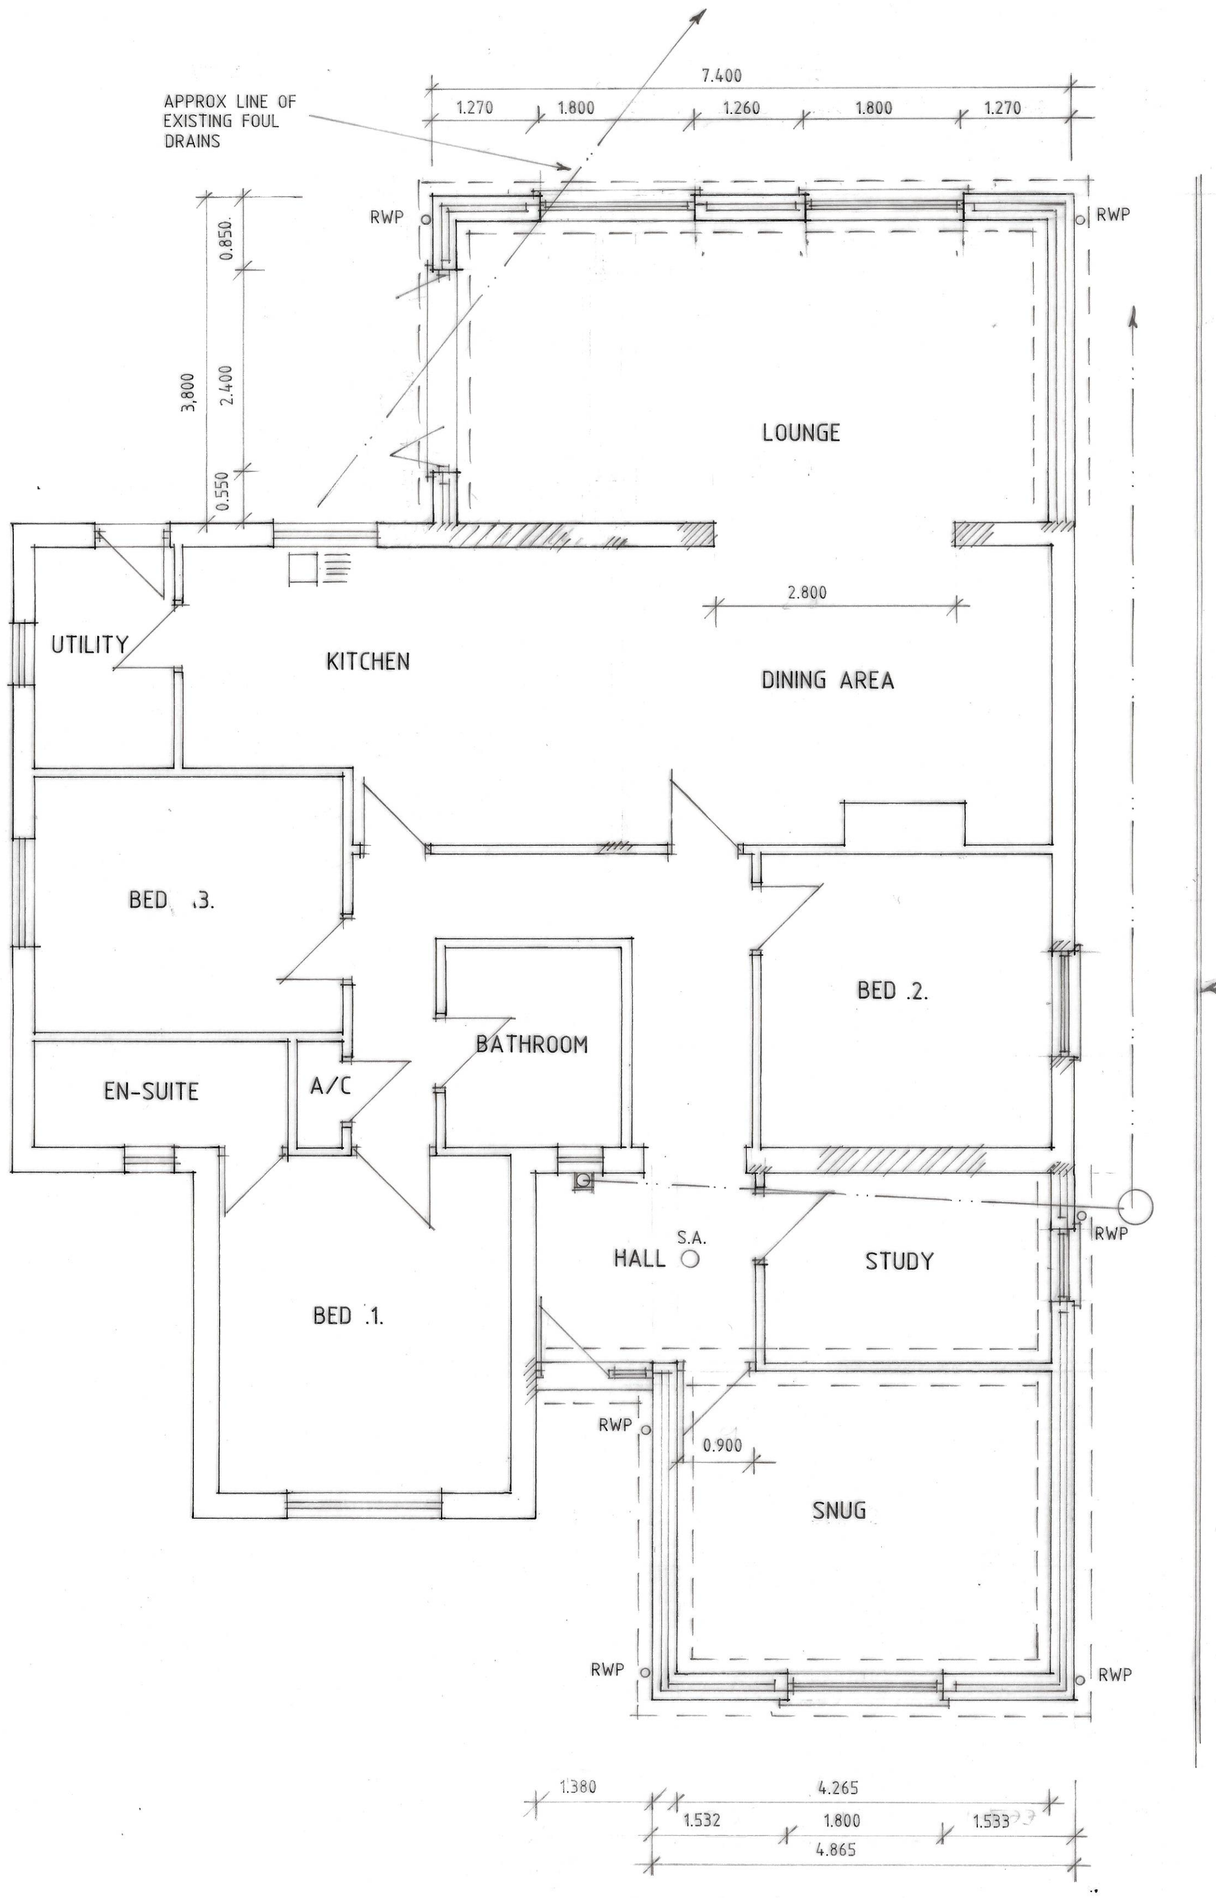

C - ALTS - 25.2.22
B .- INF. ADDED - 7.2.22
A - ALTS - 16.12.21

Status DESIGN
CONSULTANTS IN ARCHITECTURE & PLANNING

PROPOSED EXTENSIONS AT LE-JARDIN, LUTTON BANK, LUTTON FOR

MR. R. DAY.

PLAN AS PROPOSED

1:50 1:100 | SD21-041/2

DEC-21 | B.GILHAM.

2 Edinburgh Walk, Holbeach, Spalding, Lincs. PE12 7AP
Tel: 01406 424343 Fax: 01406 490702